



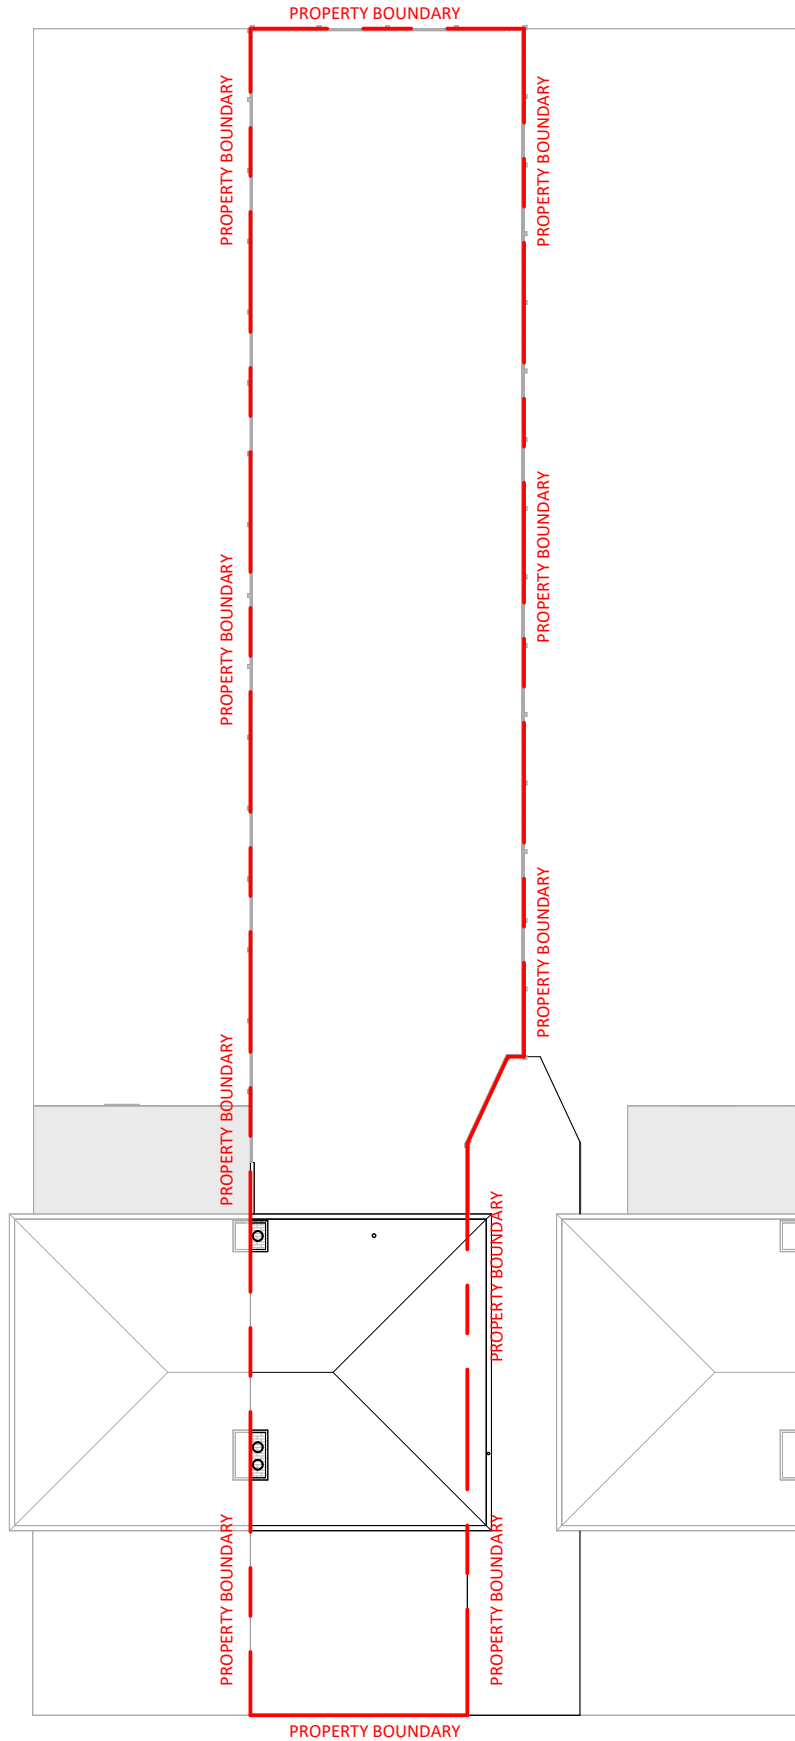


1 Site
1 : 200

 

NOTES:

DISCLAIMER:
ALL DIMENSIONS IN MM UNLESS OTHERWISE STATED.
CONTRACTORS TO CONFIRM ALL DIMENSIONS ON SITE. ALL DRAWINGS MUST BE READ IN CONJUNCTION WITH THE ARCHITECT'S DRAWINGS.

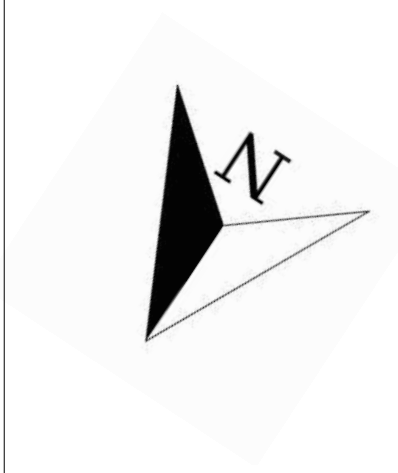



Archimedes
Design Ltd.
Bourne Court, Southend Rd, Woodford,
Woodford Green IG8 8HD
W: www.archimedesd.co.uk
E: info@archimedesd.co.uk
M: +447418321646

Rev	Date	Details Of Issue	Initials
-----	------	------------------	----------

Status

Existing Block Plan

Site Address:

142 Rayton Drive, Hayes UB4 8BW


Client:

Harris Durrani


Project:

142 Rayton Drive, Hayes UB4 8BW


Drawn	Date:	Scale (at A3)
HD	30/09/2026	1 : 200
Drg no.	Revision No.	
101	A	

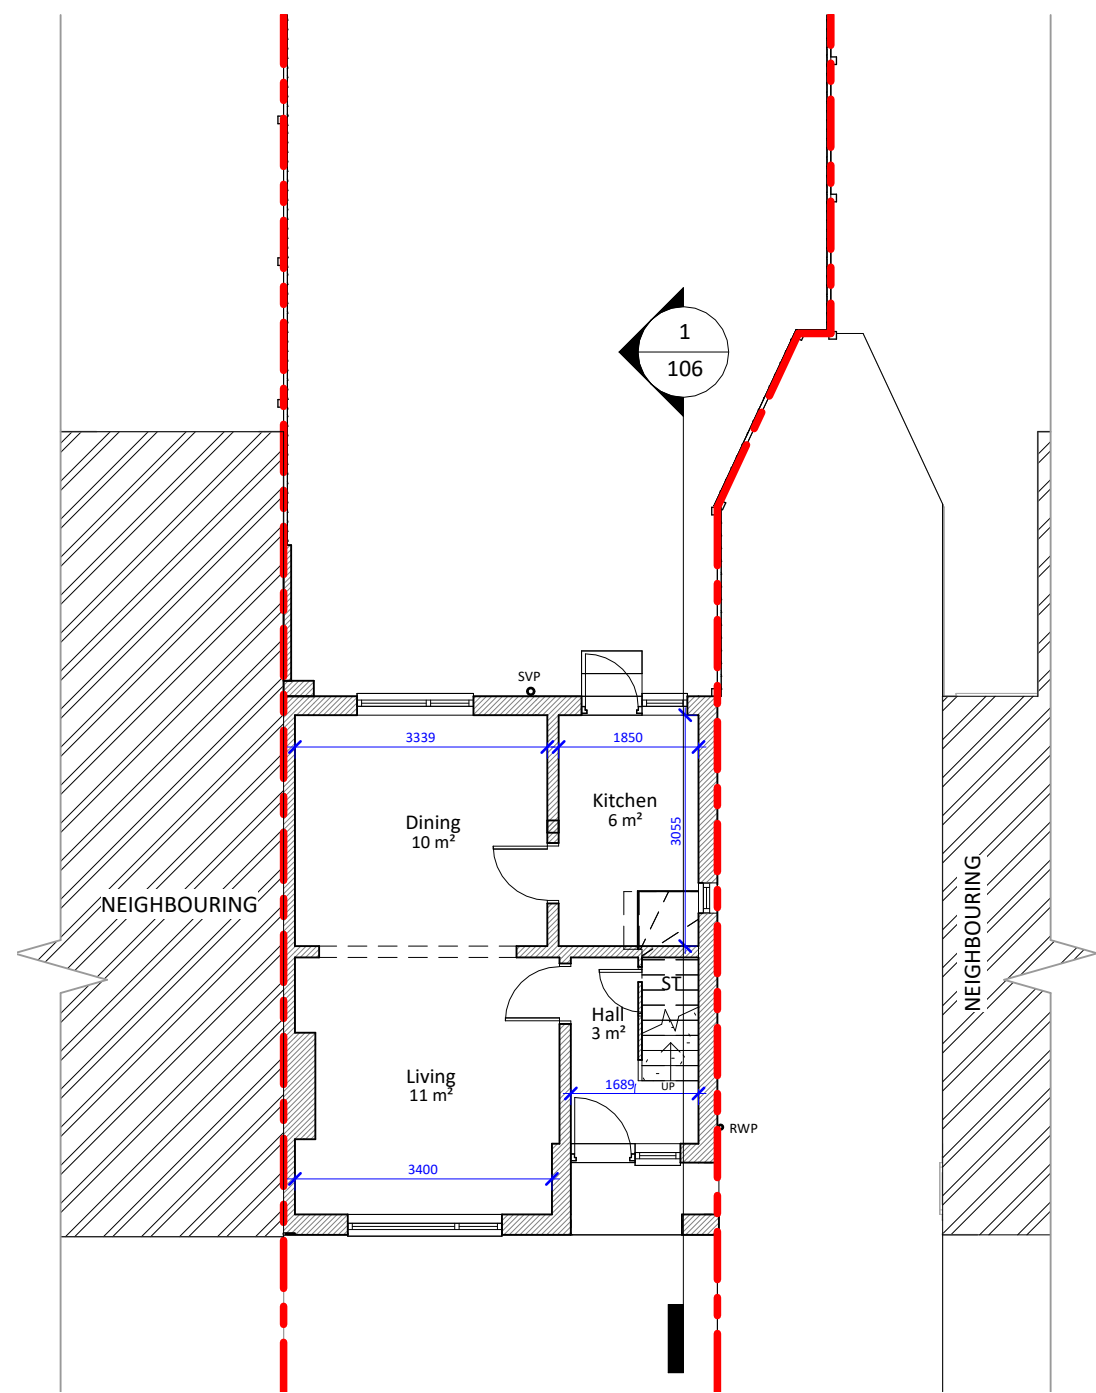

1 Existing Ground Floor
1 : 100

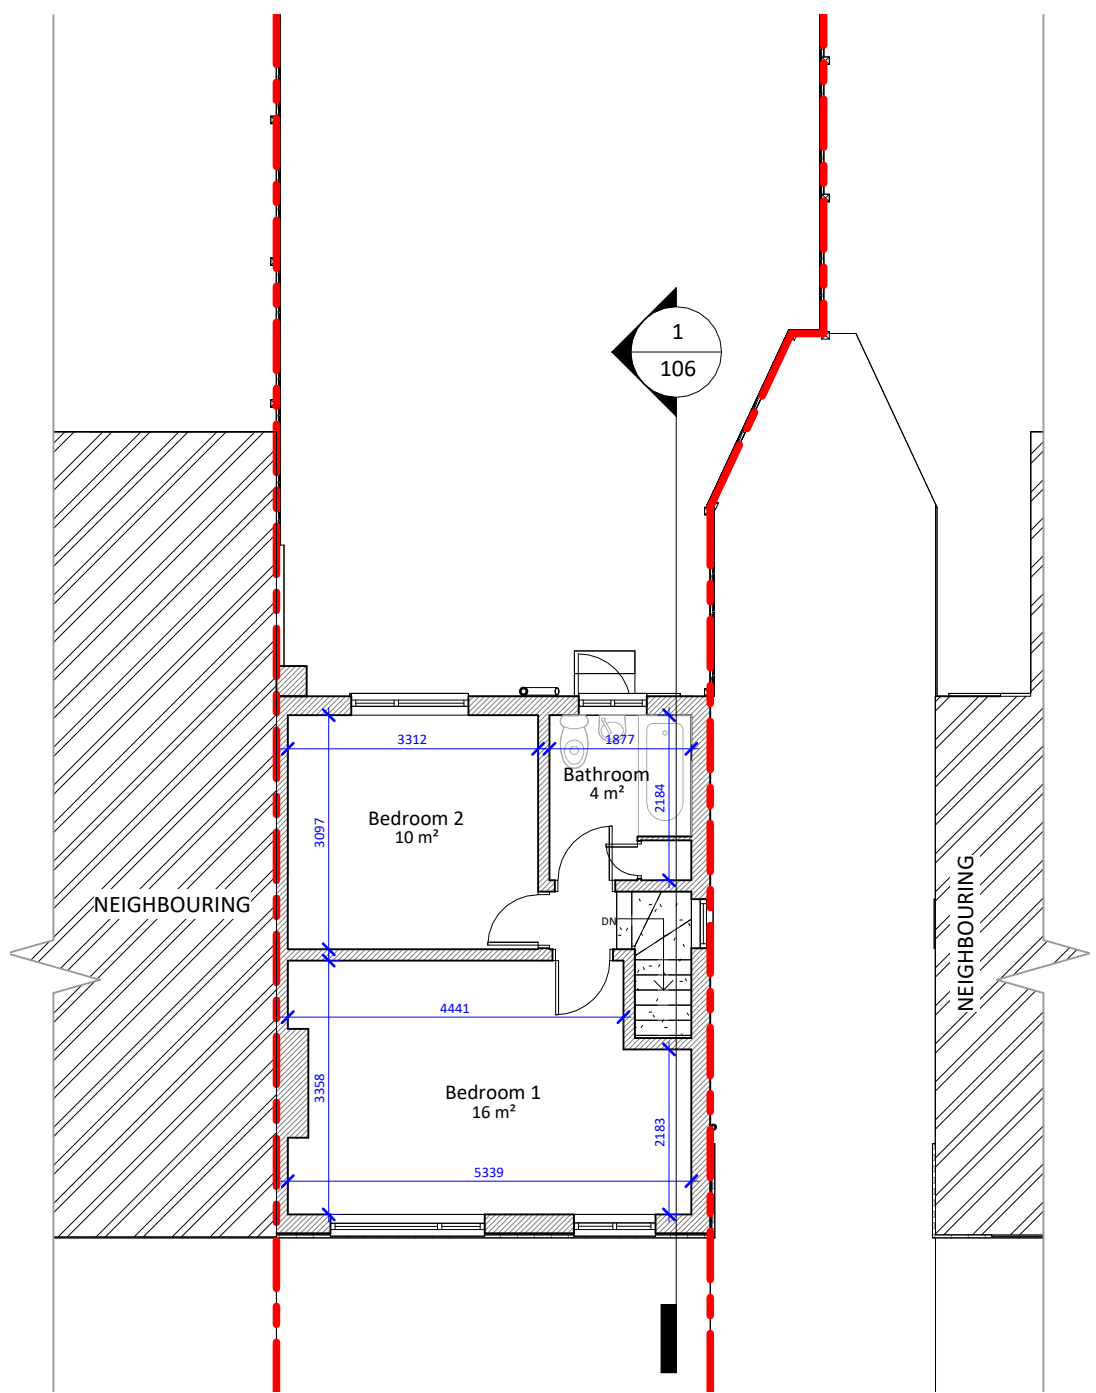


2 Existing First Floor
1 : 100

 

NOTES:

DISCLAIMER:

ALL DIMENSIONS IN MM UNLESS OTHERWISE STATED. CONTRACTORS TO CONFIRM ALL DIMENSIONS ON SITE. ALL DRAWINGS MUST BE READ IN CONJUNCTION WITH THE ARCHITECT'S DRAWINGS.

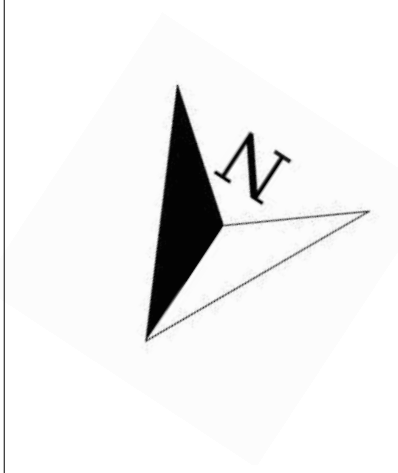

Archimedes
Design Ltd.

Bourne Court, Southend Rd, Woodford,
Woodford Green IG8 8HD
W: www.archimedesd.co.uk
E: info@archimedesd.co.uk
M: +447418321646

Rev	Date	Details Of Issue	Initials
-----	------	------------------	----------

Status

Existing Floor Plans

Site Address:

142 Rayton Drive, Hayes UB4 8BW


Client:

Harris Durrani


Project:

142 Rayton Drive, Hayes UB4 8BW

Drawn HD	Date: 30/09/2026	Scale (at A3) 1 : 100
Drg no. 102	Revision No. A	

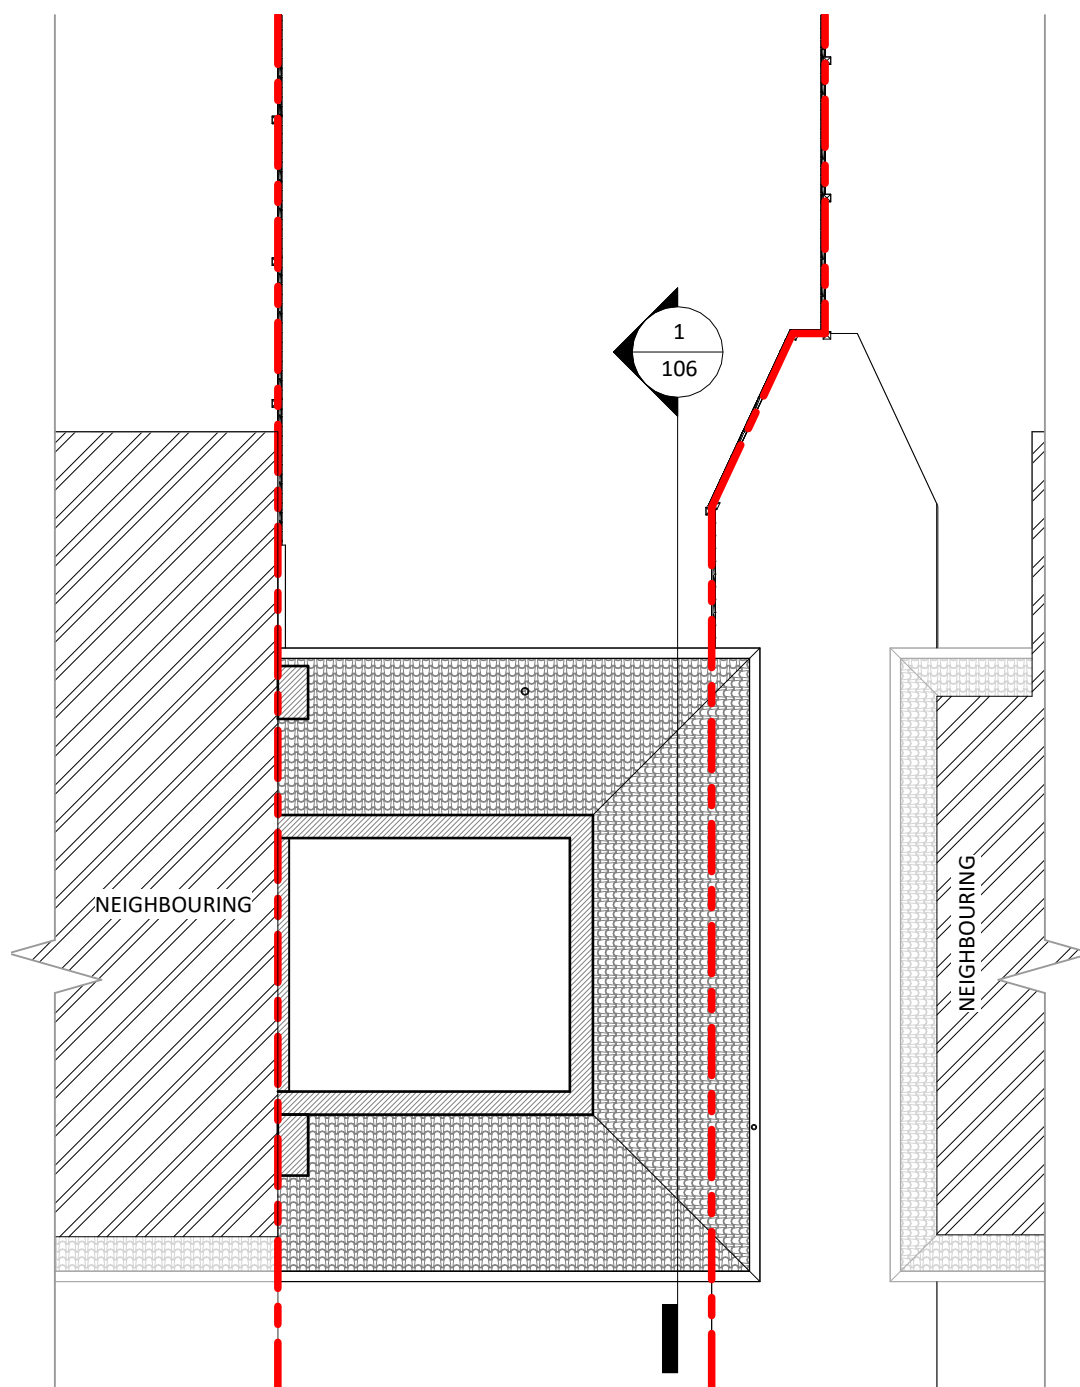

1 Existing Loft Floor
1 : 100

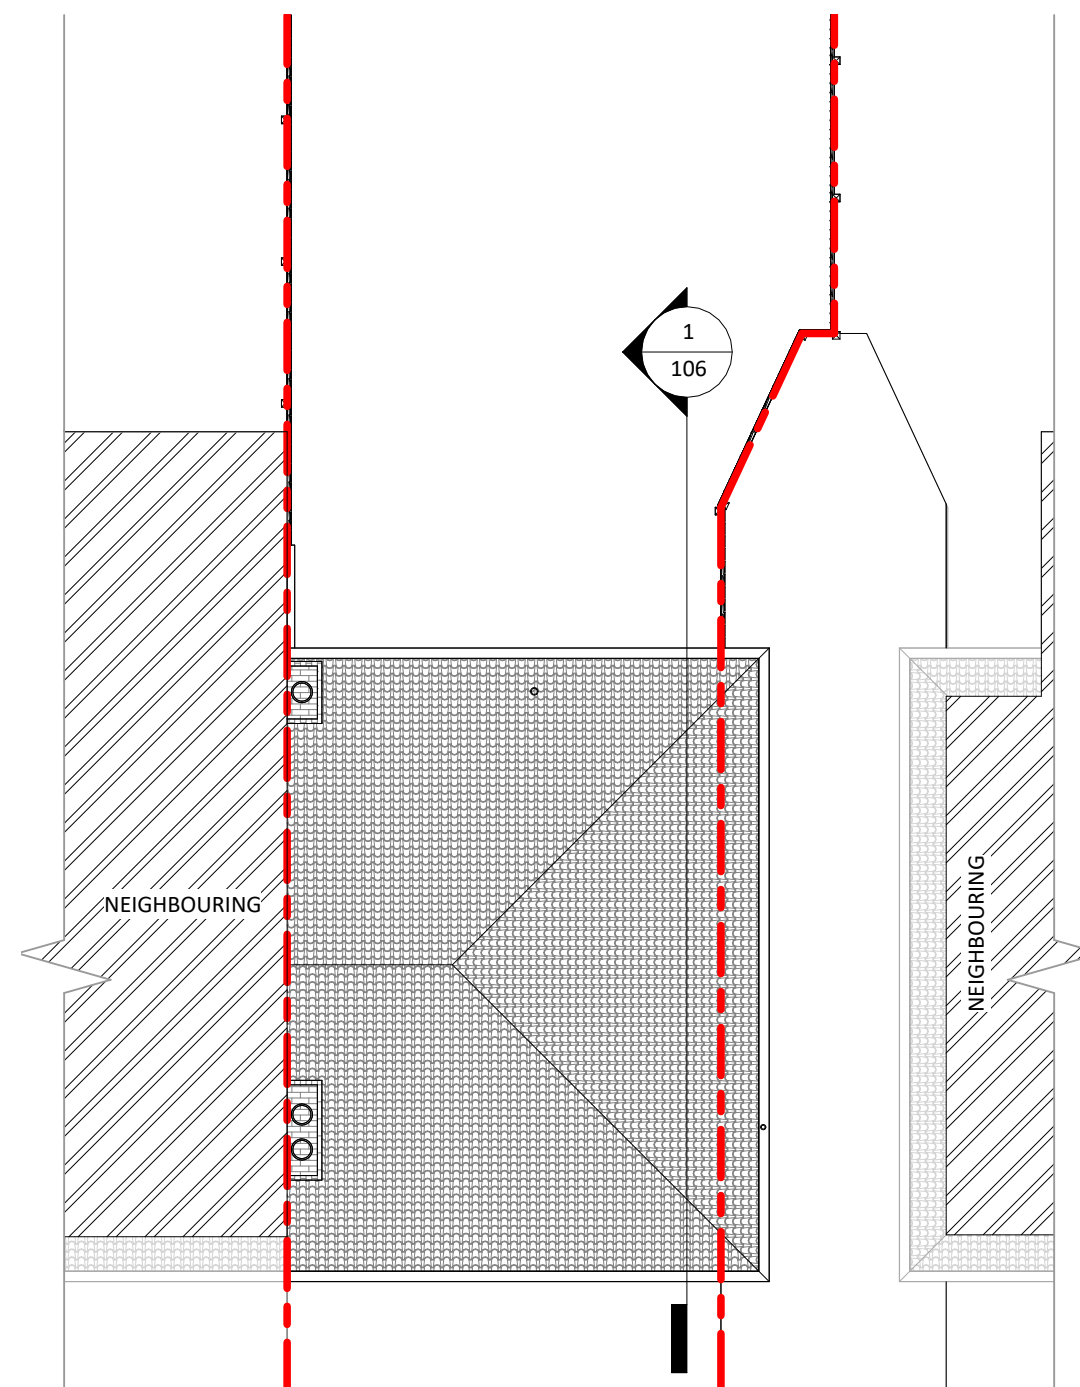


2 Existing Roof Floor
1 : 100

1 0 1 2 3 4 5
SCALE 1: 100 m

NOTES:

DISCLAIMER:

ALL DIMENSIONS IN MM UNLESS OTHERWISE STATED. CONTRACTORS TO CONFIRM ALL DIMENSIONS ON SITE. ALL DRAWINGS MUST BE READ IN CONJUNCTION WITH THE ARCHITECT'S DRAWINGS.

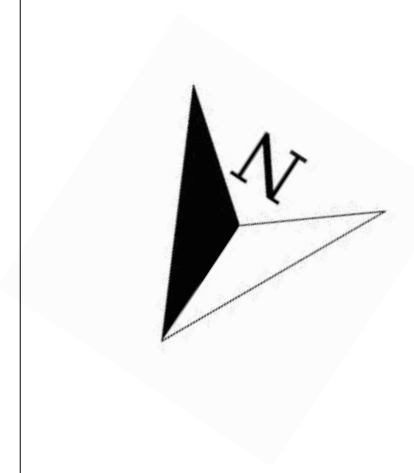

Archimedes
Design Ltd.

Bourne Court, Southend Rd, Woodford,
Woodford Green IG8 8HD
W: www.archimedesd.co.uk
E: info@archimedesd.co.uk
M: +447418321646

Rev	Date	Details Of Issue	Initials

Status

Existing Floor Plans

Site Address:

142 Rayton Drive, Hayes UB4 8BW

Client:

Harris Durrani


Project:

142 Rayton Drive, Hayes UB4 8BW

Drawn	Date:	Scale (at A3)
HD	30/09/2026	1 : 100
Drg no.	Revision No.	
103	A	



1 Existing Front Elevation
1 : 100

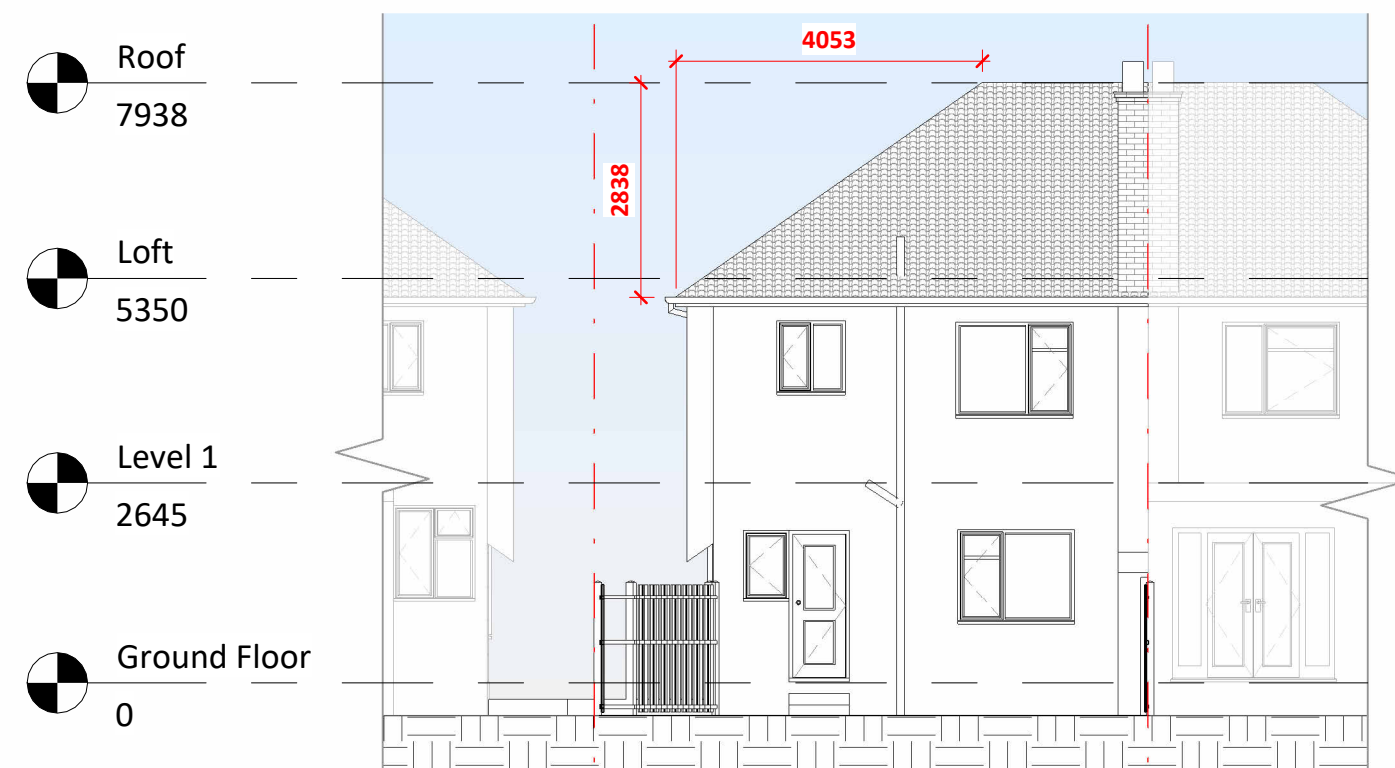

2 Existing Rear Elevation
1 : 100



NOTES:

DISCLAIMER:
ALL DIMENSIONS IN MM UNLESS OTHERWISE STATED.
CONTRACTORS TO CONFIRM ALL DIMENSIONS ON SITE. ALL DRAWINGS MUST BE READ IN CONJUNCTION WITH THE ARCHITECT'S DRAWINGS.



Archimedes
Design Ltd.

Bourne Court, Southend Rd, Woodford,
Woodford Green IG8 8HD
W: www.archimedesd.co.uk
E: info@archimedesd.co.uk
M: +447418321646

Rev	Date	Details Of Issue	Initials

Status

Existing Elevations 01

Site Address:

142 Rayton Drive, Hayes UB4 8BW


Client:

Harris Durrani


Project:

142 Rayton Drive, Hayes UB4 8BW

Drawn	Date:	Scale (at A3)
HD	30/09/2026	1 : 100
Drg no.	Revision No.	
104	A	

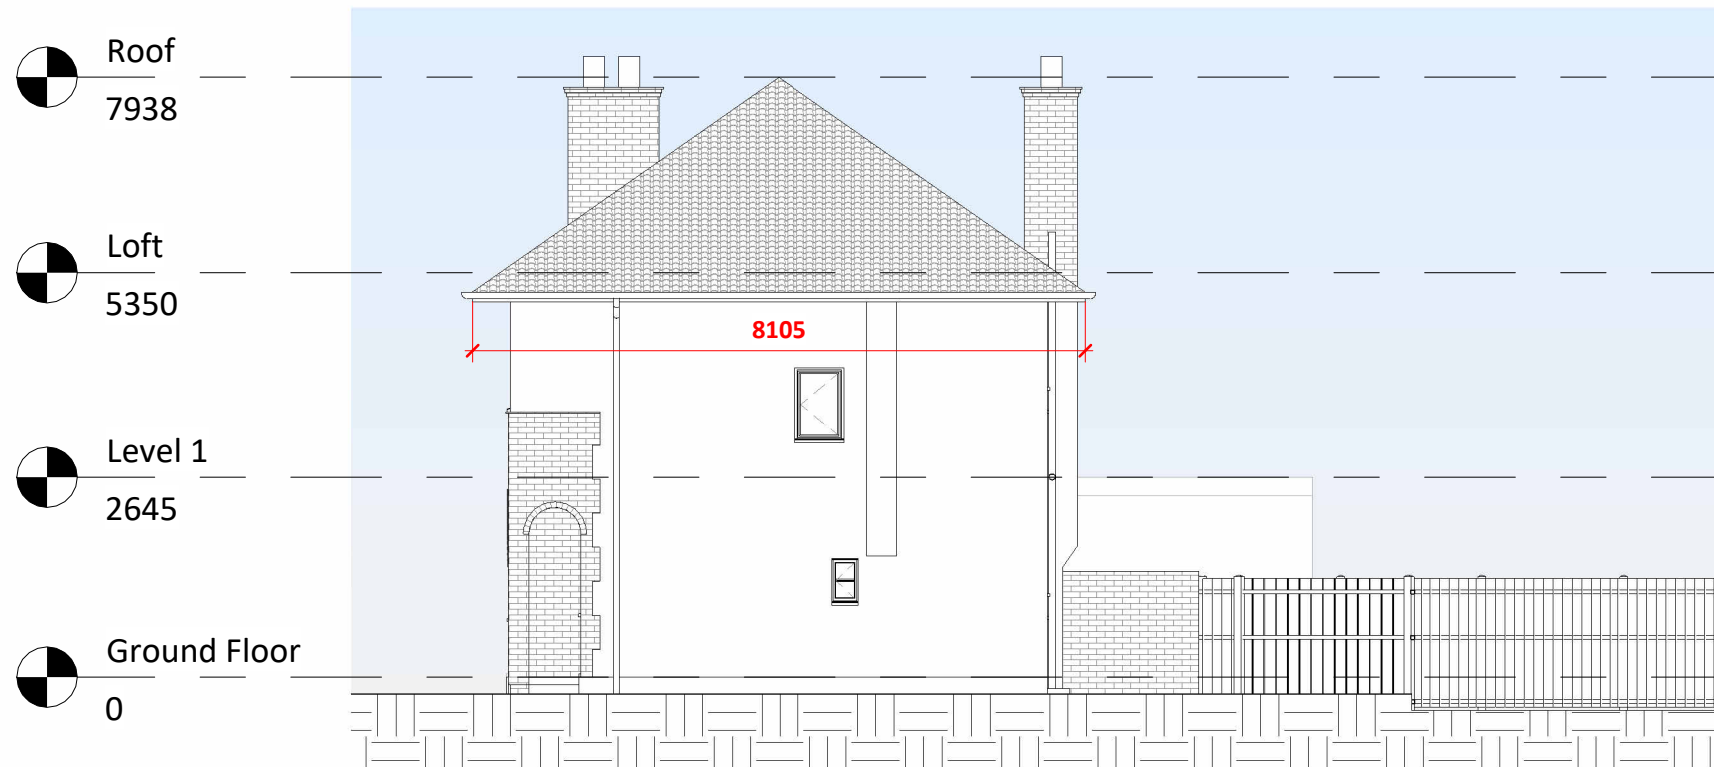

1 Existing Right Elevation
1 : 100

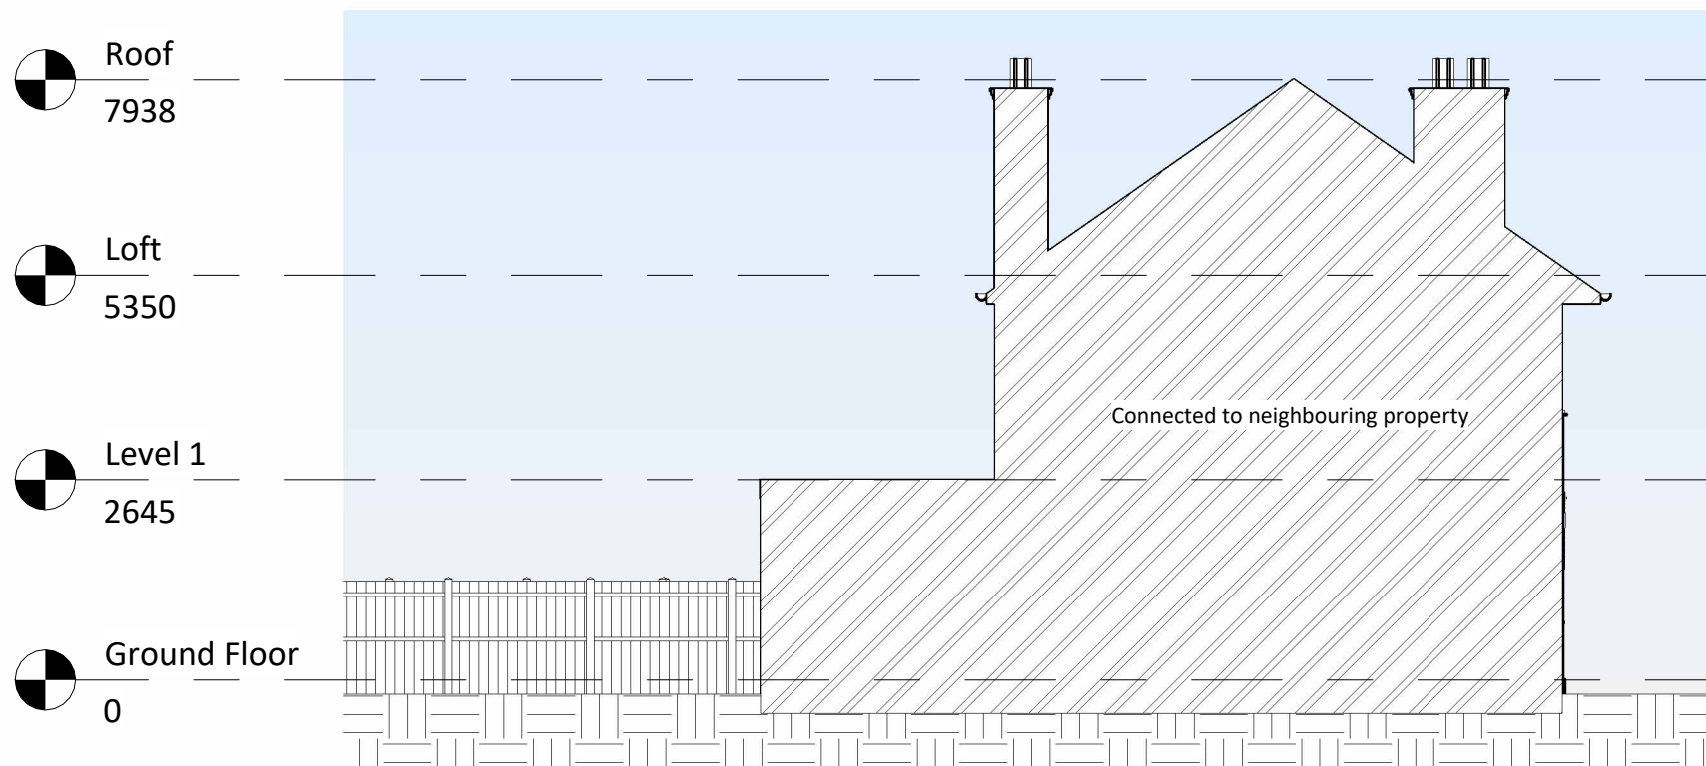

2 Existing Left Elevation
1 : 100



NOTES:

DISCLAIMER:
ALL DIMENSIONS IN MM UNLESS OTHERWISE STATED.
CONTRACTORS TO CONFIRM ALL DIMENSIONS ON SITE. ALL DRAWINGS MUST BE READ IN CONJUNCTION WITH THE ARCHITECT'S DRAWINGS.



Bourne Court, Southend Rd, Woodford,
Woodford Green IG8 8HD
W: www.archimedesd.co.uk
E: info@archimedesd.co.uk
M: +447418321646

Rev	Date	Details Of Issue	Initials
-----	------	------------------	----------

Status

Existing Elevations 02

Site Address:

142 Rayton Drive, Hayes UB4 8BW

Client:

Harris Durrani

Project:

142 Rayton Drive, Hayes UB4 8BW

Drawn HD	Date: 30/09/2026	Scale (at A3) 1 : 100
Drg no. 105	Revision No. A	

NOTES:

DISCLAIMER:

ALL DIMENSIONS IN MM UNLESS OTHERWISE STATED. CONTRACTORS TO CONFIRM ALL DIMENSIONS ON SITE. ALL DRAWINGS MUST BE READ IN CONJUNCTION WITH THE ARCHITECT'S DRAWINGS.



Archimedes
Design Ltd.

Bourne Court, Southend Rd, Woodford,
Woodford Green IG8 8HD
W: www.archimedesd.co.uk
E: info@archimedesd.co.uk
M: +447418321646

Rev	Date	Details Of Issue	Initials
-----	------	------------------	----------

Status

Existing Section

Site Address:

142 Rayton Drive, Hayes UB4 8BW

Client:

Harris Durrani

Project:


142 Rayton Drive, Hayes UB4 8BW


Drawn	Date:	Scale (at A3)
HD	30/09/2026	1 : 100
Drg no.	Revision No.	
106	A	



1 Existing Section 1
1 : 100

					Vol (m ³)
Hip To Gable	1/6	4.053	2.838	8.105	15.538
Dormer	1/2	3.427	2.400	5.739	23.601
Total Volume					39.139
Which is < 50 m ³					

 

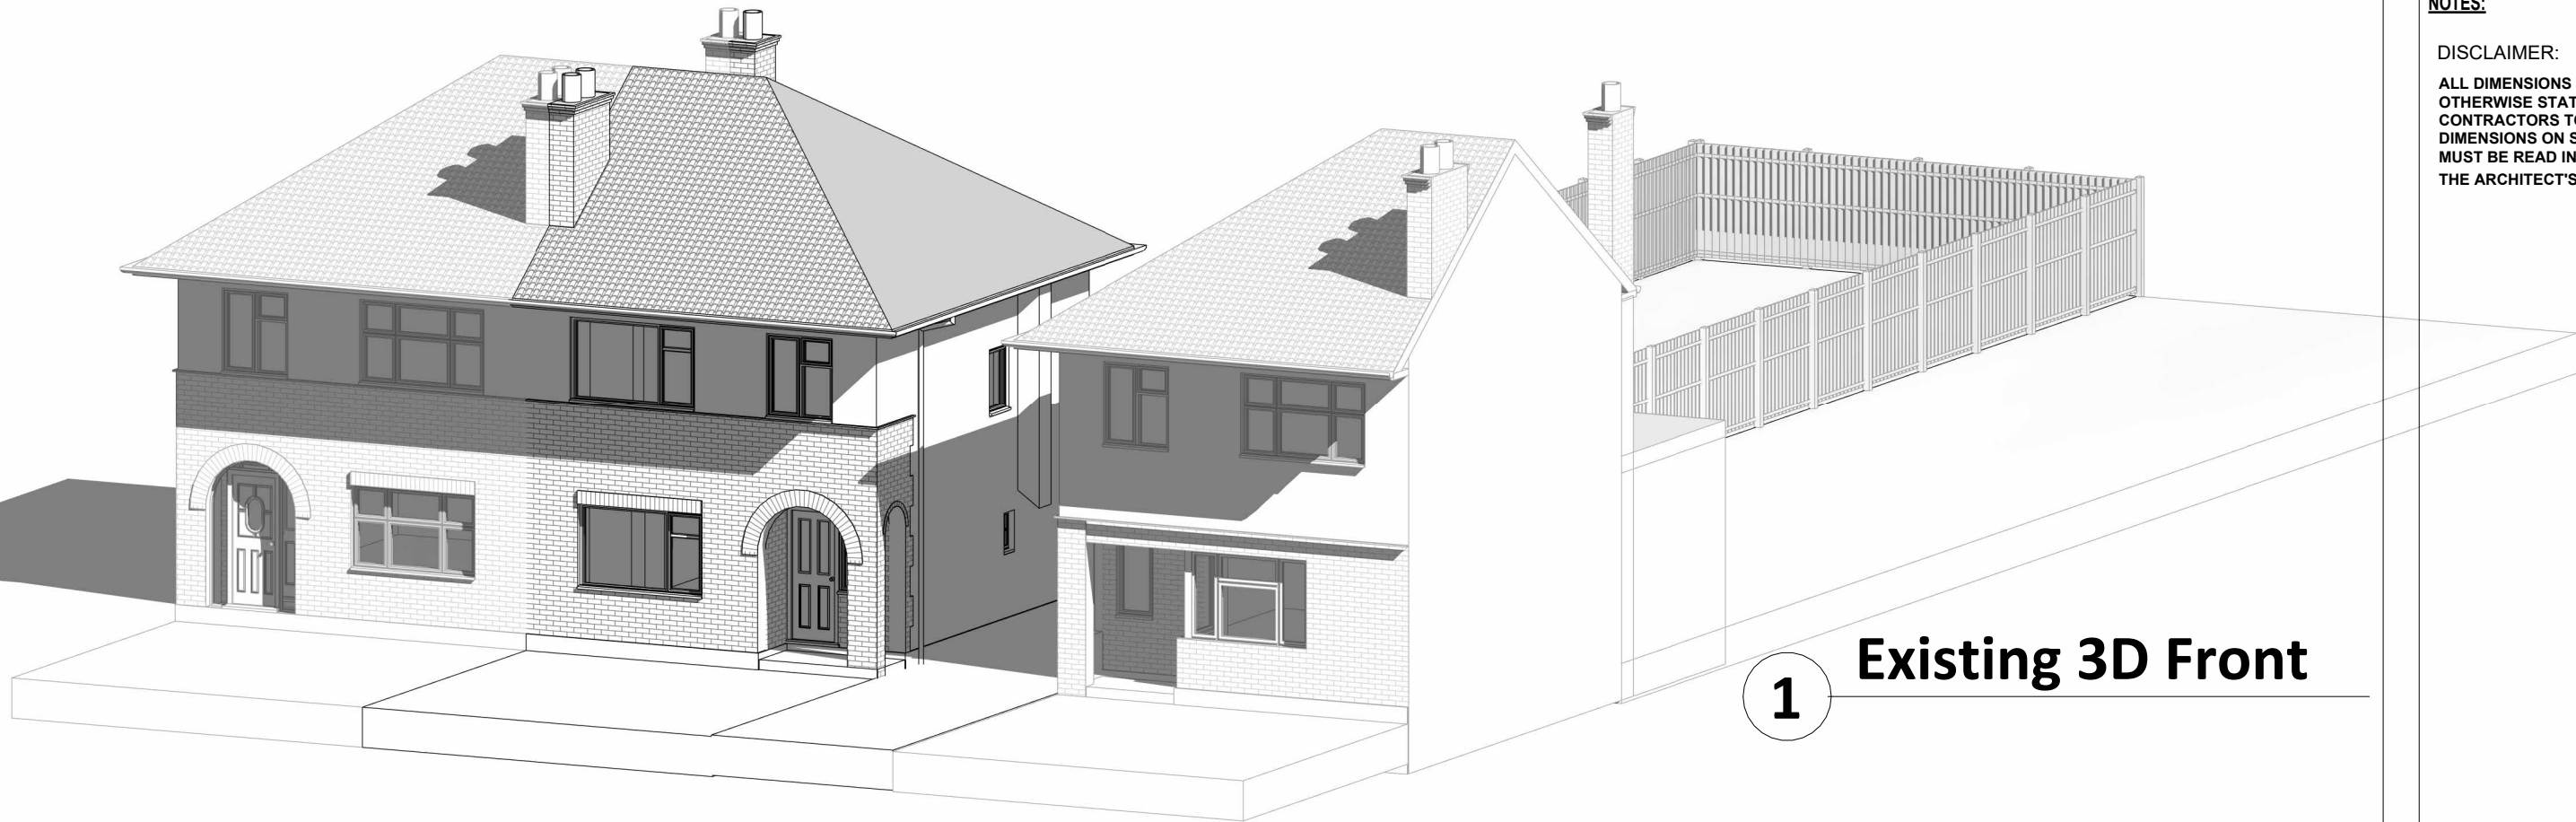

1 Existing 3D Front



2 Existing 3D Rear



NOTES:

DISCLAIMER:
ALL DIMENSIONS IN MM UNLESS OTHERWISE STATED.
CONTRACTORS TO CONFIRM ALL DIMENSIONS ON SITE. ALL DRAWINGS MUST BE READ IN CONJUNCTION WITH THE ARCHITECT'S DRAWINGS.



Archimedes
Design Ltd.

Bourne Court, Southend Rd, Woodford,
Woodford Green IG8 8HD
W: www.archimedesd.co.uk
E: info@archimedesd.co.uk
M: +447418321646

Rev	Date	Details Of Issue	Initials
-----	------	------------------	----------


Status
Existing 3D Views

Site Address:
142 Rayton Drive, Hayes UB4 8BW

Client:
Harris Durrani

Project:
142 Rayton Drive, Hayes UB4 8BW

Drawn HD	Date: 30/09/2026	Scale (at A3)
Drg no. 107	Revision No. A	

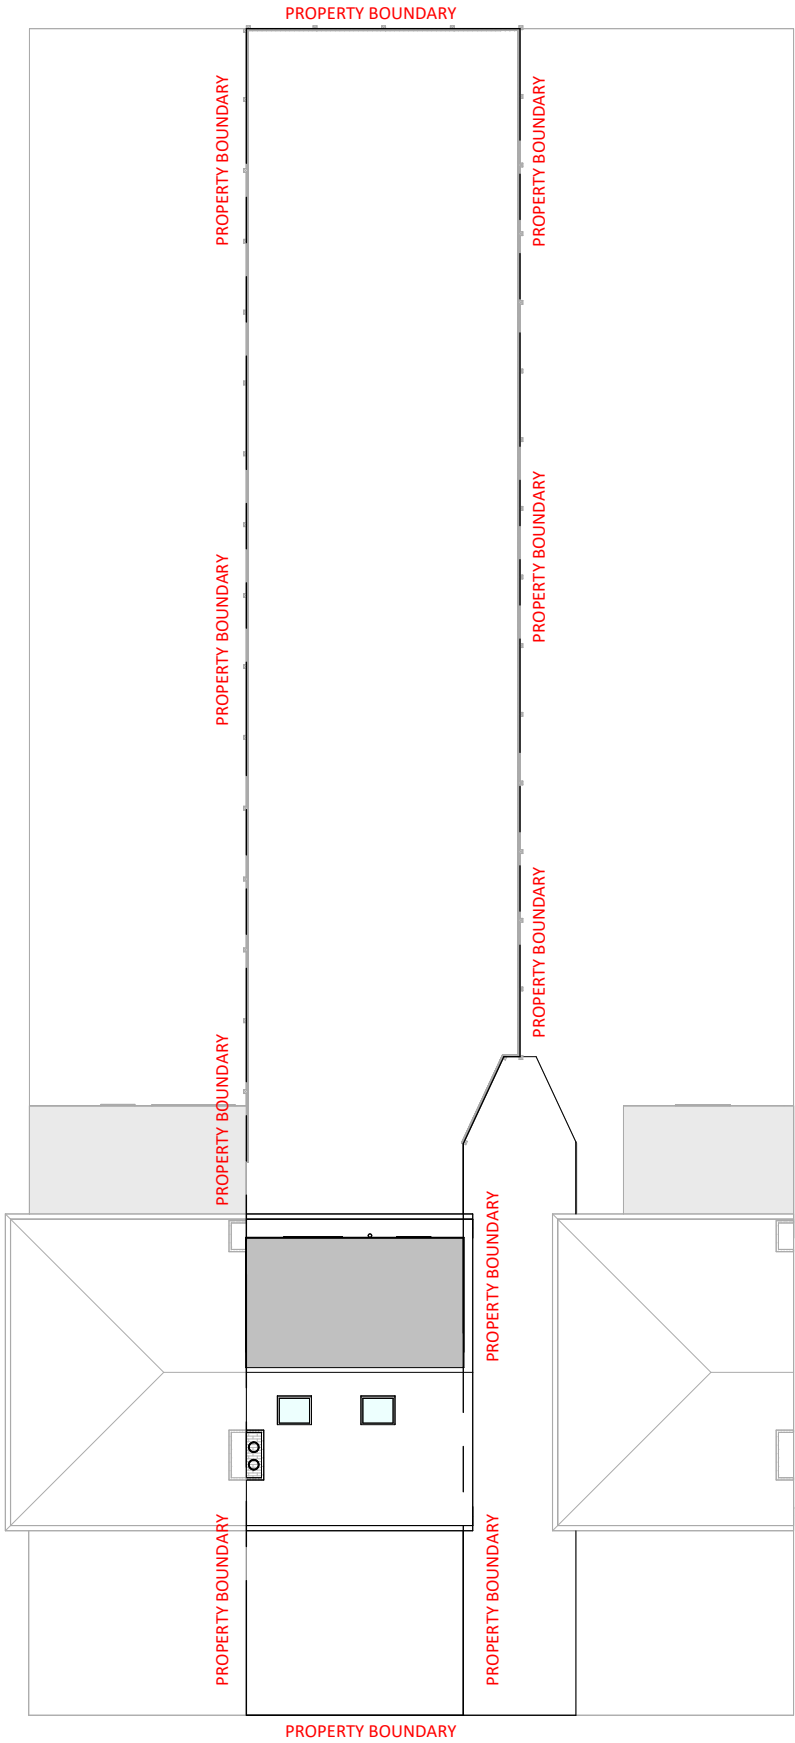

1 **Site**
1 : 200



NOTES:

DISCLAIMER:
ALL DIMENSIONS IN MM UNLESS OTHERWISE STATED.
CONTRACTORS TO CONFIRM ALL DIMENSIONS ON SITE. ALL DRAWINGS MUST BE READ IN CONJUNCTION WITH THE ARCHITECT'S DRAWINGS.



 **Archimedes**
Design Ltd.
Bourne Court, Southend Rd, Woodford,
Woodford Green IG8 8HD
W: www.archimedesd.co.uk
E: info@archimedesd.co.uk
M: +447418321646

Rev	Date	Details Of Issue	Initials



Status
Proposed Block Plan

Site Address:
142 Rayton Drive, Hayes UB4 8BW

Client:
Harris Durrani

Project:
142 Rayton Drive, Hayes UB4 8BW


Drawn HD	Date: 30/09/2026	Scale (at A3) 1 : 200
Drg no. 201	Revision No. A	

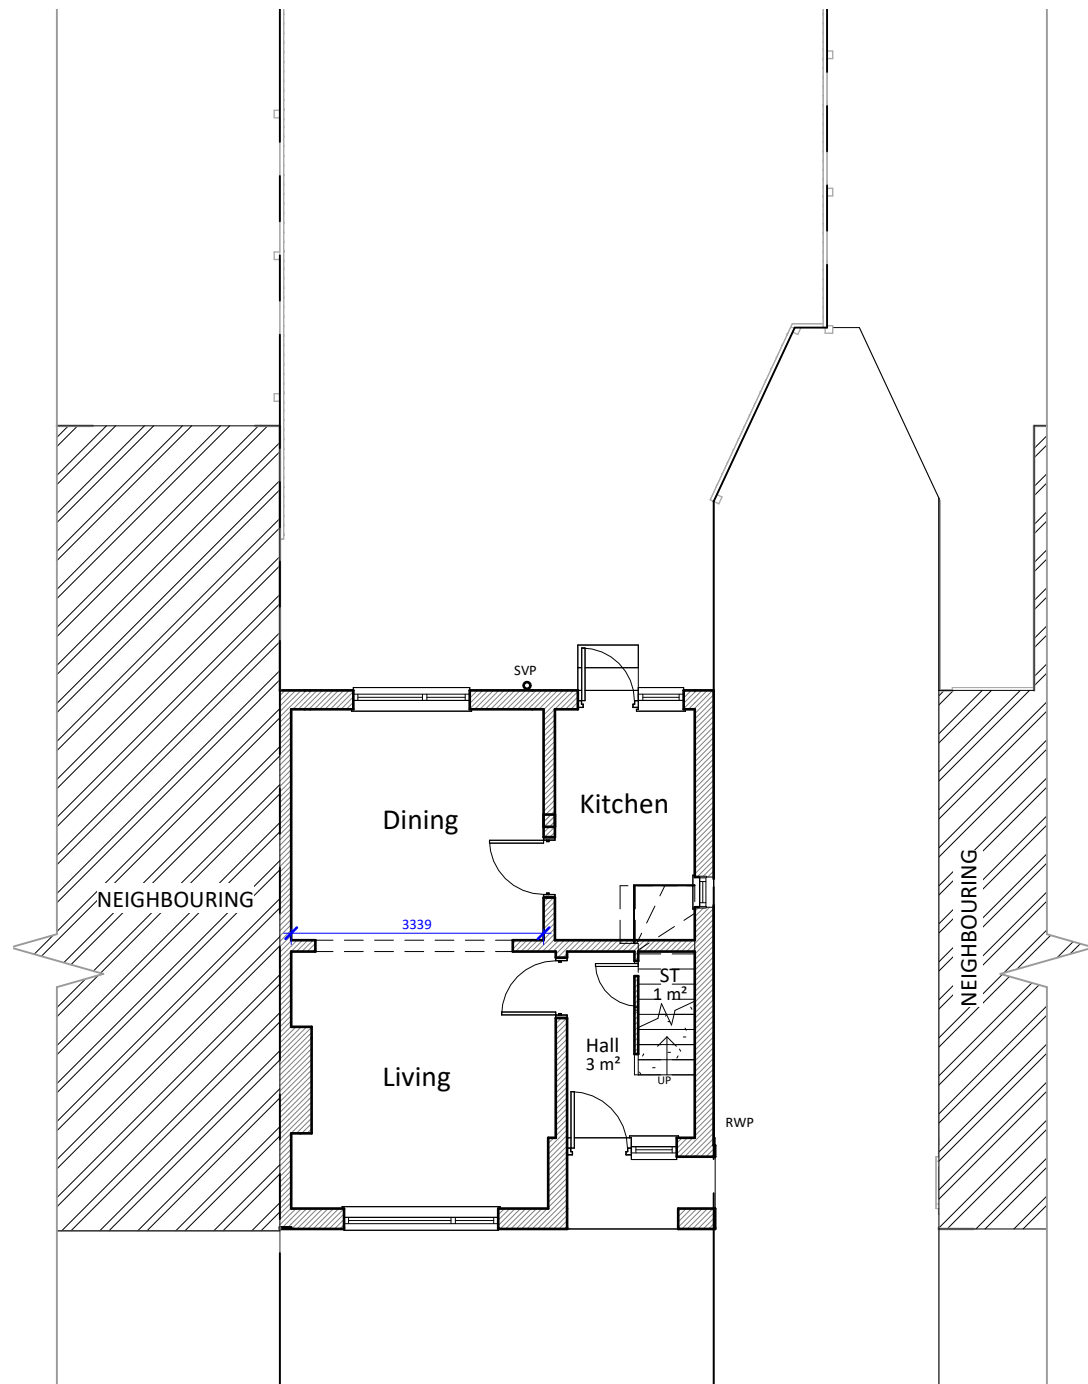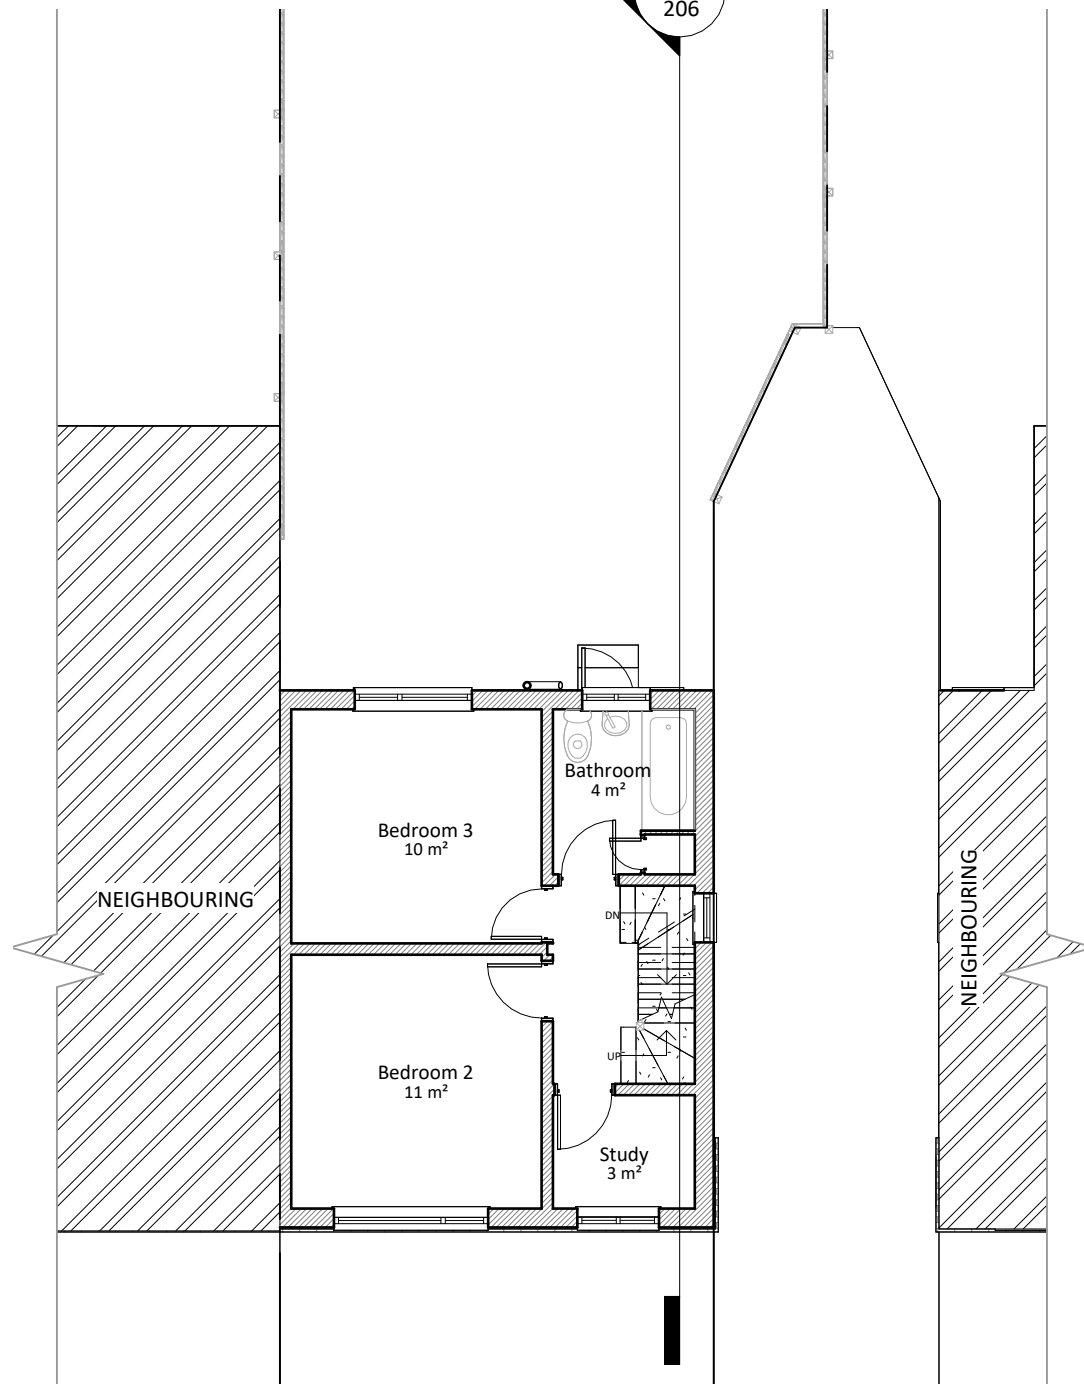

1
206

1 Proposed Ground Floor
1 : 100


2 Proposed First Floor
1 : 100

 

NOTES:

DISCLAIMER:

ALL DIMENSIONS IN MM UNLESS OTHERWISE STATED. CONTRACTORS TO CONFIRM ALL DIMENSIONS ON SITE. ALL DRAWINGS MUST BE READ IN CONJUNCTION WITH THE ARCHITECT'S DRAWINGS.

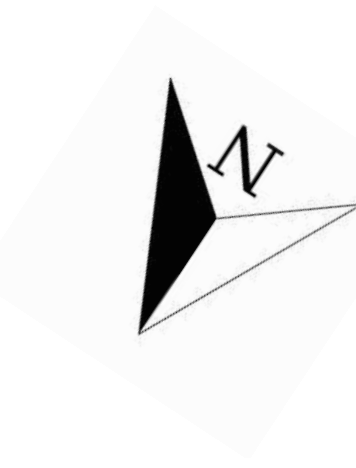

Bourne Court, Southend Rd, Woodford, Woodford Green IG8 8HD
W: www.archimedesd.co.uk
E: info@archimedesd.co.uk
M: +447418321646

Rev	Date	Details Of Issue	Initials
-----	------	------------------	----------

Status

Proposed Floor Plans

Site Address:

142 Rayton Drive, Hayes UB4 8BW



Client:

Harris Durrani

Project:


142 Rayton Drive, Hayes UB4 8BW

Drawn HD	Date: 30/09/2026	Scale (at A3) 1 : 100
Drg no. 202	Revision No. A	

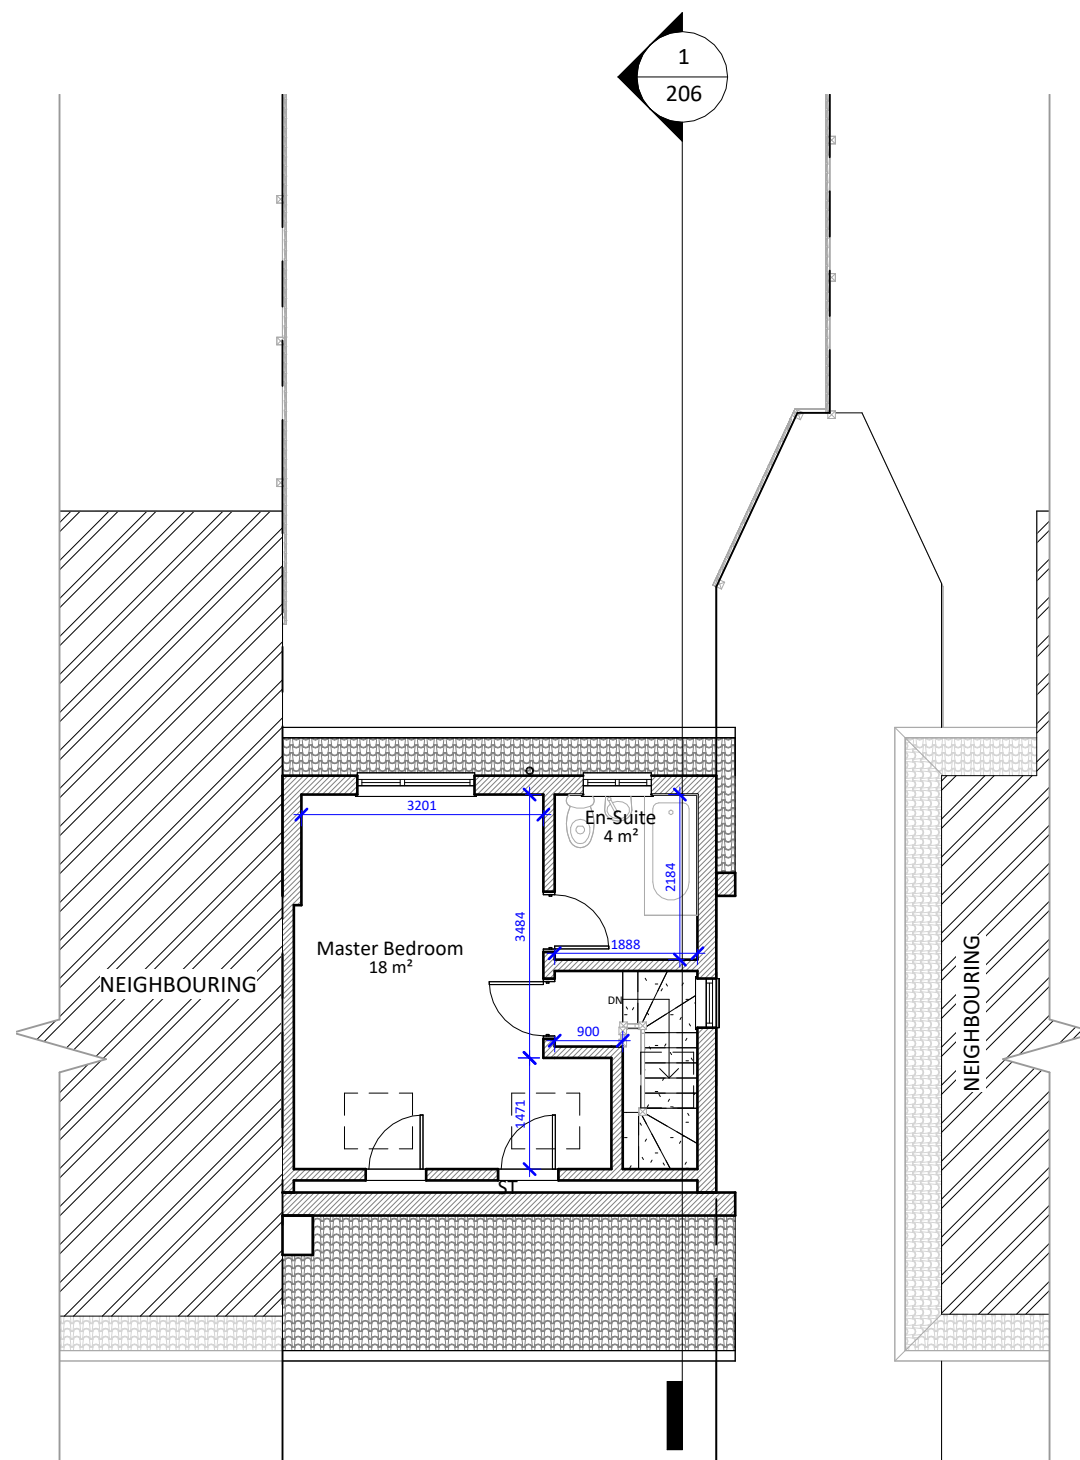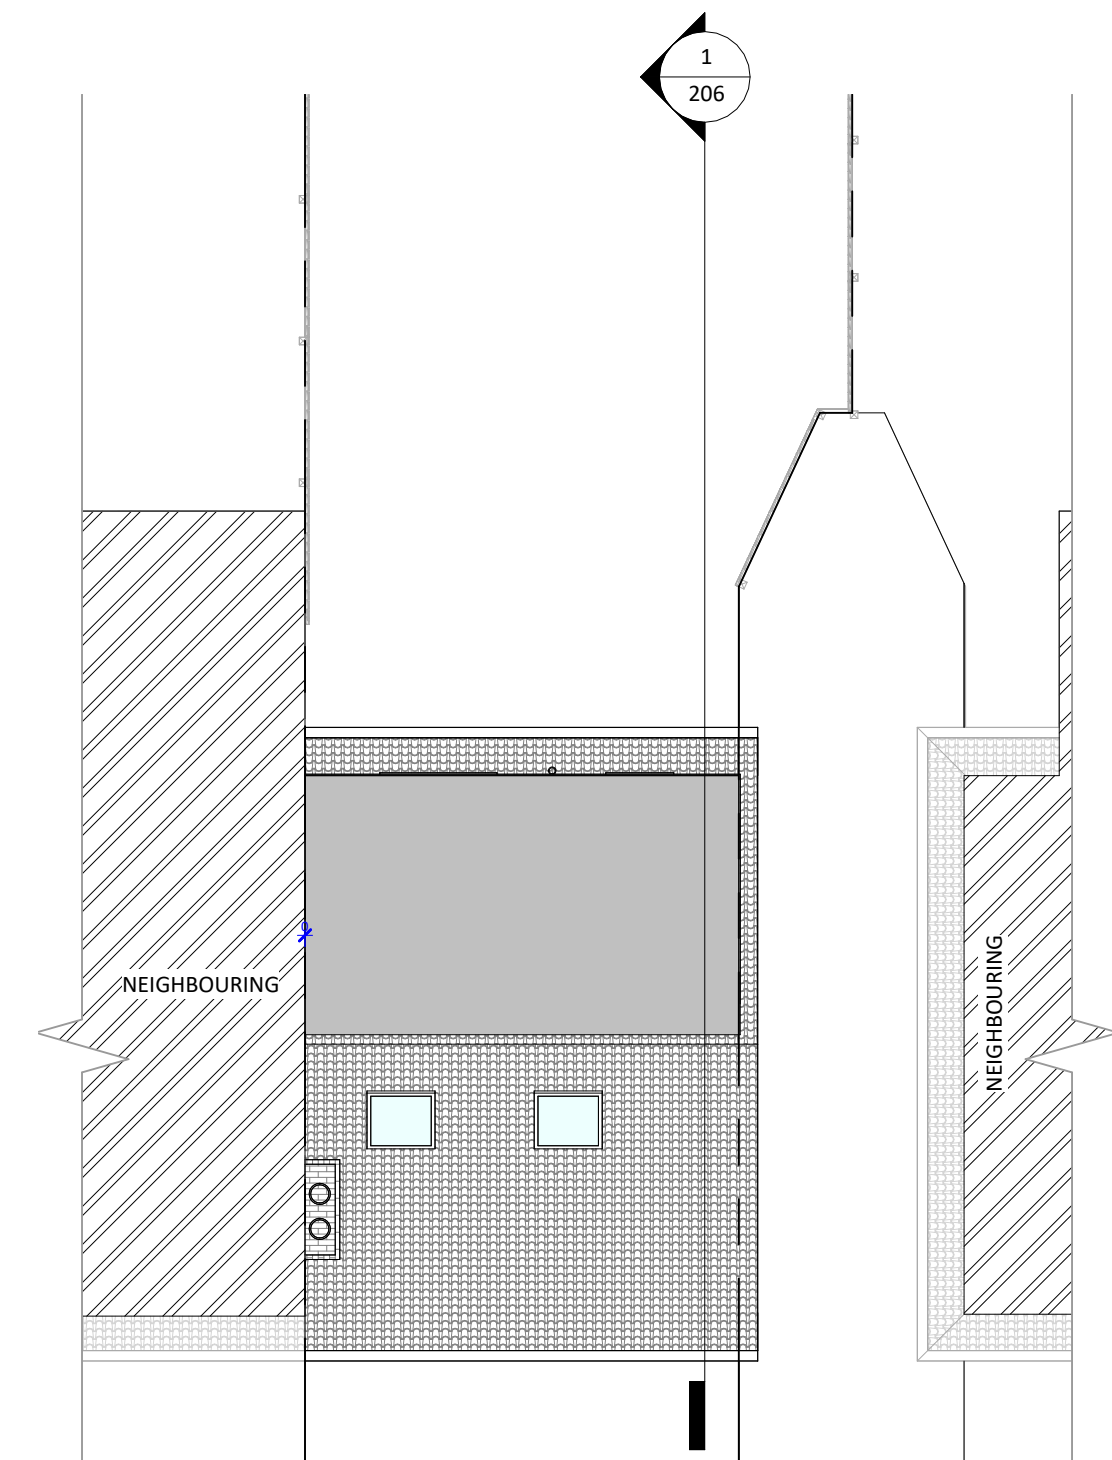

1 Proposed Loft Floor
1 : 100


2 Proposed Roof Floor
1 : 100

 

NOTES:

DISCLAIMER:

ALL DIMENSIONS IN MM UNLESS OTHERWISE STATED. CONTRACTORS TO CONFIRM ALL DIMENSIONS ON SITE. ALL DRAWINGS MUST BE READ IN CONJUNCTION WITH THE ARCHITECT'S DRAWINGS.

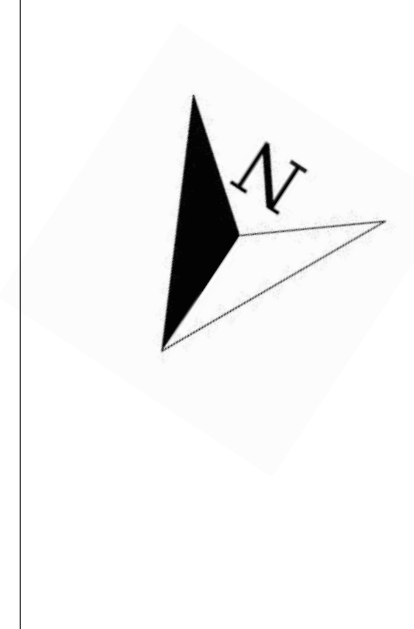

Archimedes
Design Ltd.

Bourne Court, Southend Rd, Woodford,
Woodford Green IG8 8HD
W: www.archimedesd.co.uk
E: info@archimedesd.co.uk
M: +447418321646

Rev	Date	Details Of Issue	Initials
Status			
Proposed Floor Plans			

Site Address:

142 Rayton Drive, Hayes UB4 8BW


Client:

Harris Durrani


Project:

142 Rayton Drive, Hayes UB4 8BW

Drawn: HD	Date: 30/09/2026	Scale (at A3): 1 : 100
Drg no. 203	Revision No. A	

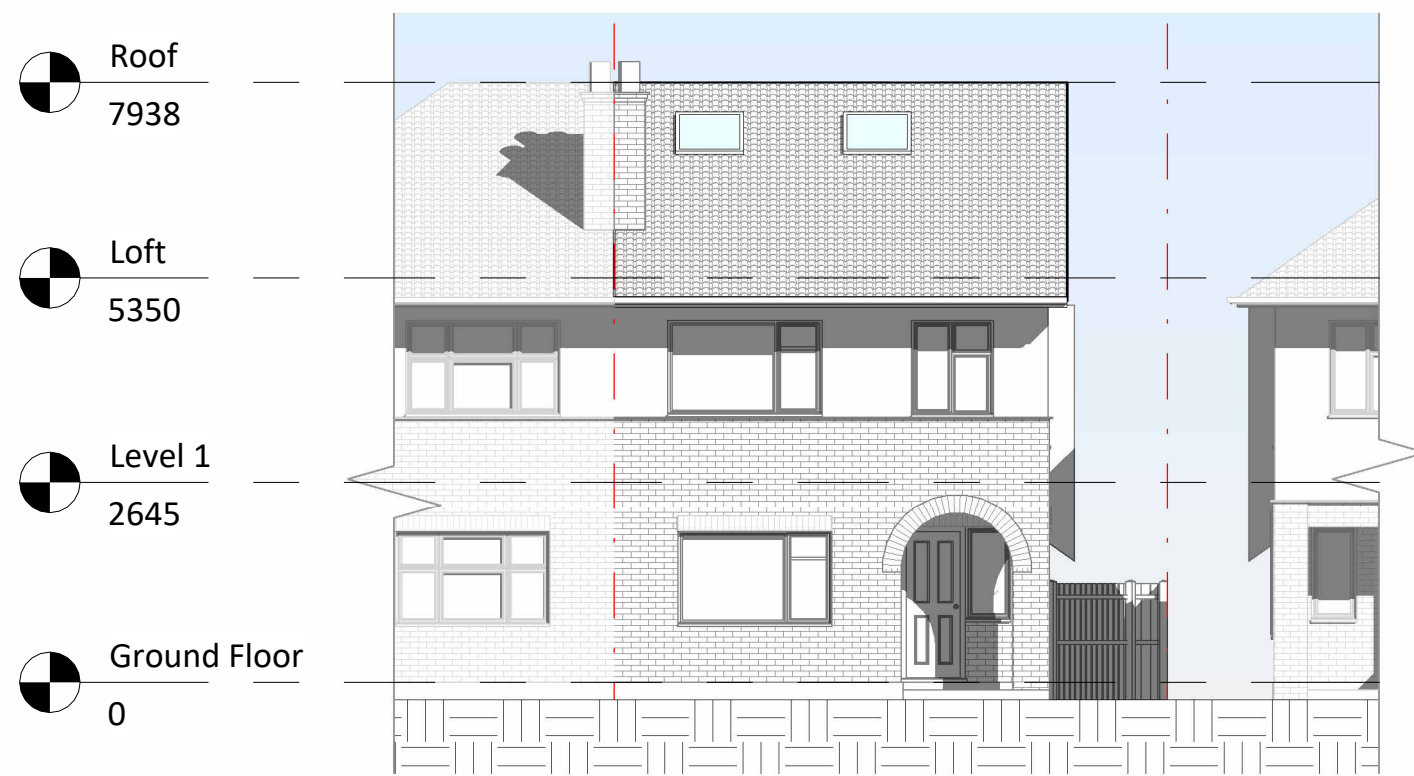

1 Proposed Front Elevation
1 : 100

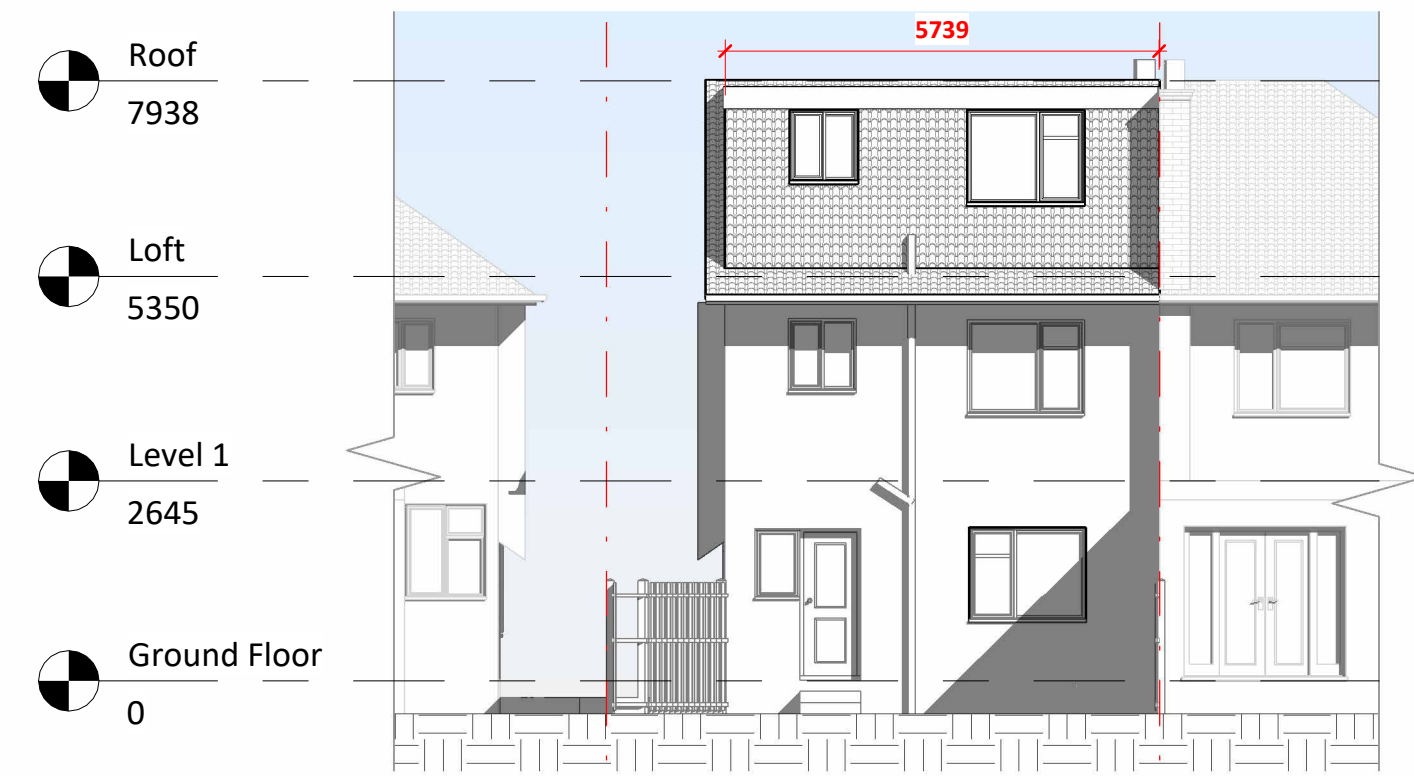

2 Proposed Rear Elevation
1 : 100



NOTES:

DISCLAIMER:
ALL DIMENSIONS IN MM UNLESS OTHERWISE STATED.
CONTRACTORS TO CONFIRM ALL DIMENSIONS ON SITE. ALL DRAWINGS MUST BE READ IN CONJUNCTION WITH THE ARCHITECT'S DRAWINGS.



Bourne Court, Southend Rd, Woodford, Woodford Green IG8 8HD
W: www.archimedesd.co.uk
E: info@archimedesd.co.uk
M: +447418321646

Rev	Date	Details Of Issue	Initials

Status

Proposed Elevation 01

Site Address:

142 Rayton Drive, Hayes UB4 8BW

Client:


Harris Durrani

Project:


142 Rayton Drive, Hayes UB4 8BW

Drawn	Date:	Scale (at A3)
HD	30/09/2026	1 : 100

Drg no.	Revision No.
204	A

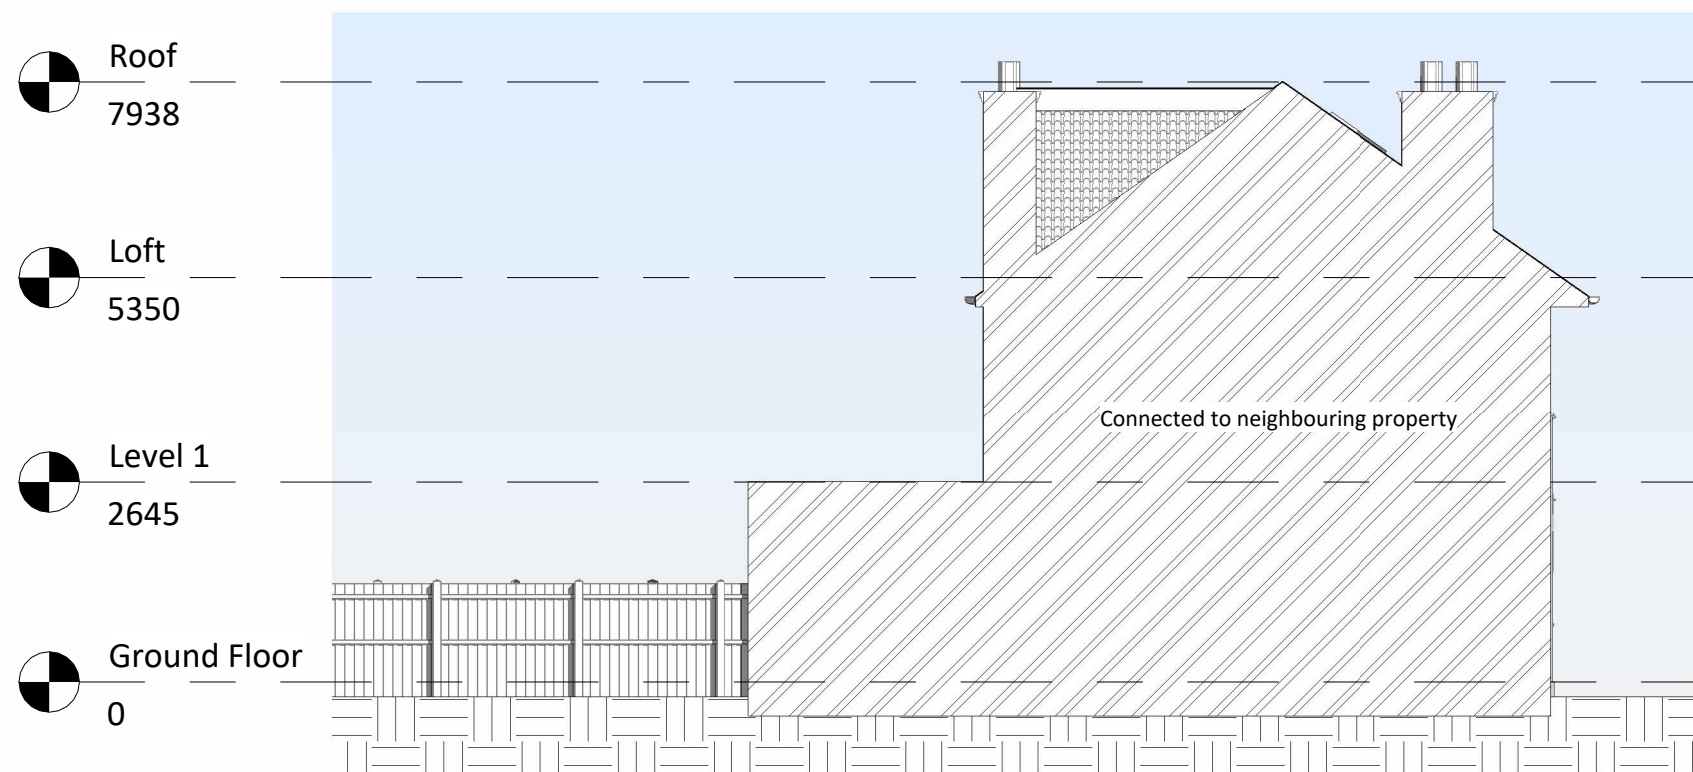

1 Proposed Left Elevation
1 : 100

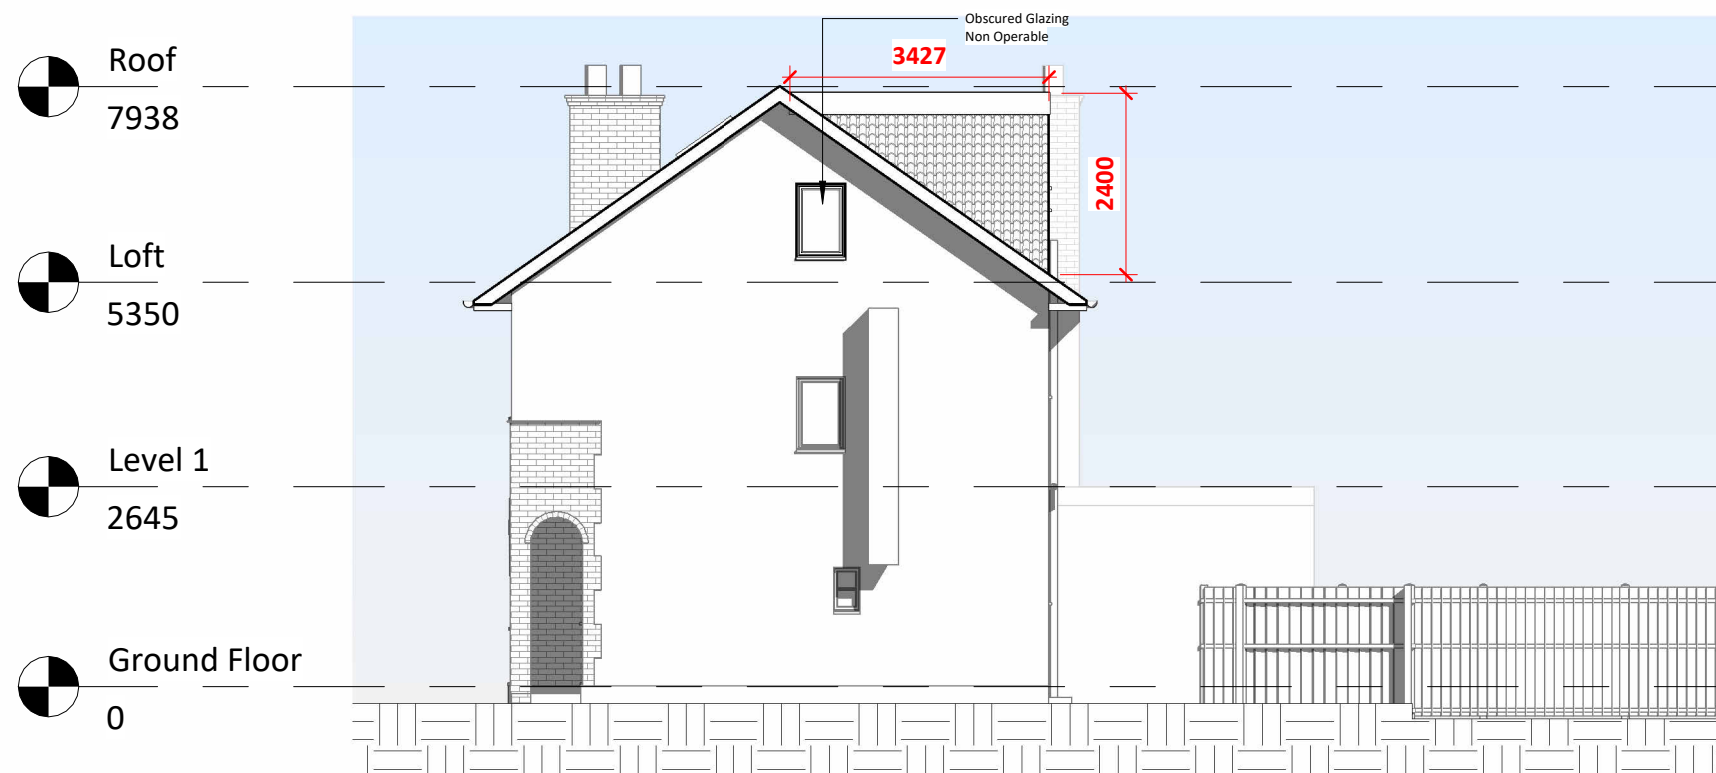

2 Proposed Right Elevation
1 : 100



NOTES:

DISCLAIMER:
ALL DIMENSIONS IN MM UNLESS OTHERWISE STATED.
CONTRACTORS TO CONFIRM ALL DIMENSIONS ON SITE. ALL DRAWINGS MUST BE READ IN CONJUNCTION WITH THE ARCHITECT'S DRAWINGS.



Bourne Court, Southend Rd, Woodford,
Woodford Green IG8 8HD
W: www.archimedesd.co.uk
E: info@archimedesd.co.uk
M: +447418321646

Rev	Date	Details Of Issue	Initials
-----	------	------------------	----------

Status

Proposed Elevation 02

Site Address:

142 Rayton Drive, Hayes UB4 8BW


Client:

Harris Durrani

Project:


142 Rayton Drive, Hayes UB4 8BW

Drawn HD	Date: 30/09/2026	Scale (at A3) 1 : 100
Drg no. 205	Revision No. A	

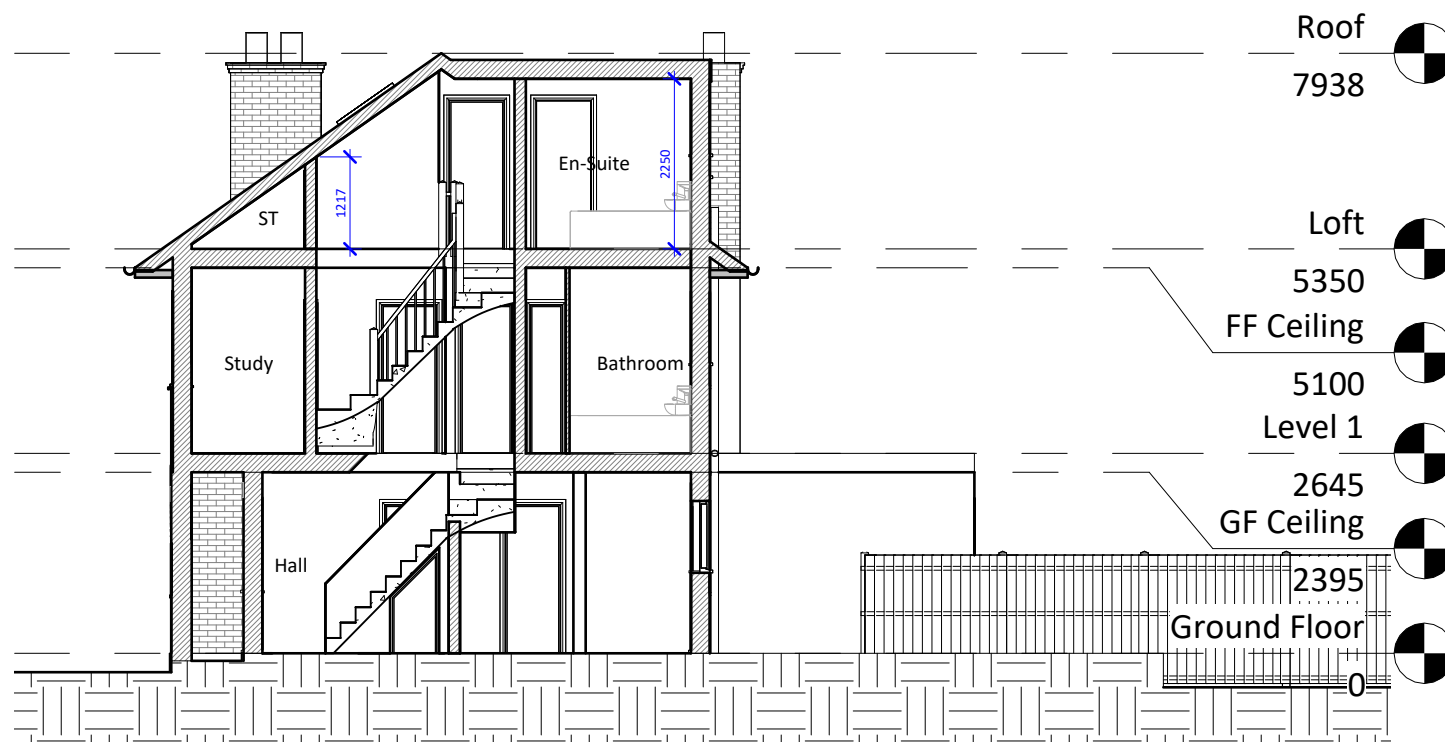

1 Proposed Section 1
1 : 100

					Vol (m³)
Hip To Gable	1/6	4.053	2.838	8.105	15.538
Dormer	1/2	3.427	2.400	5.739	23.601
Total Volume					39.139
Which is < 50 m³					

 

NOTES:

DISCLAIMER:
ALL DIMENSIONS IN MM UNLESS OTHERWISE STATED.
CONTRACTORS TO CONFIRM ALL DIMENSIONS ON SITE. ALL DRAWINGS MUST BE READ IN CONJUNCTION WITH THE ARCHITECT'S DRAWINGS.



Archimedes
Design Ltd.

Bourne Court, Southend Rd, Woodford,
Woodford Green IG8 8HD
W: www.archimedesd.co.uk
E: info@archimedesd.co.uk
M: +447418321646

Rev	Date	Details Of Issue	Initials
Status			
Proposed Section			

Site Address:
142 Rayton Drive, Hayes UB4 8BW

Client:
Harris Durrani


Project:

142 Rayton Drive, Hayes UB4 8BW

Drawn HD	Date: 30/09/2026	Scale (at A3) 1 : 100
Drg no. 206	Revision No. A	



1 Proposed 3D Front

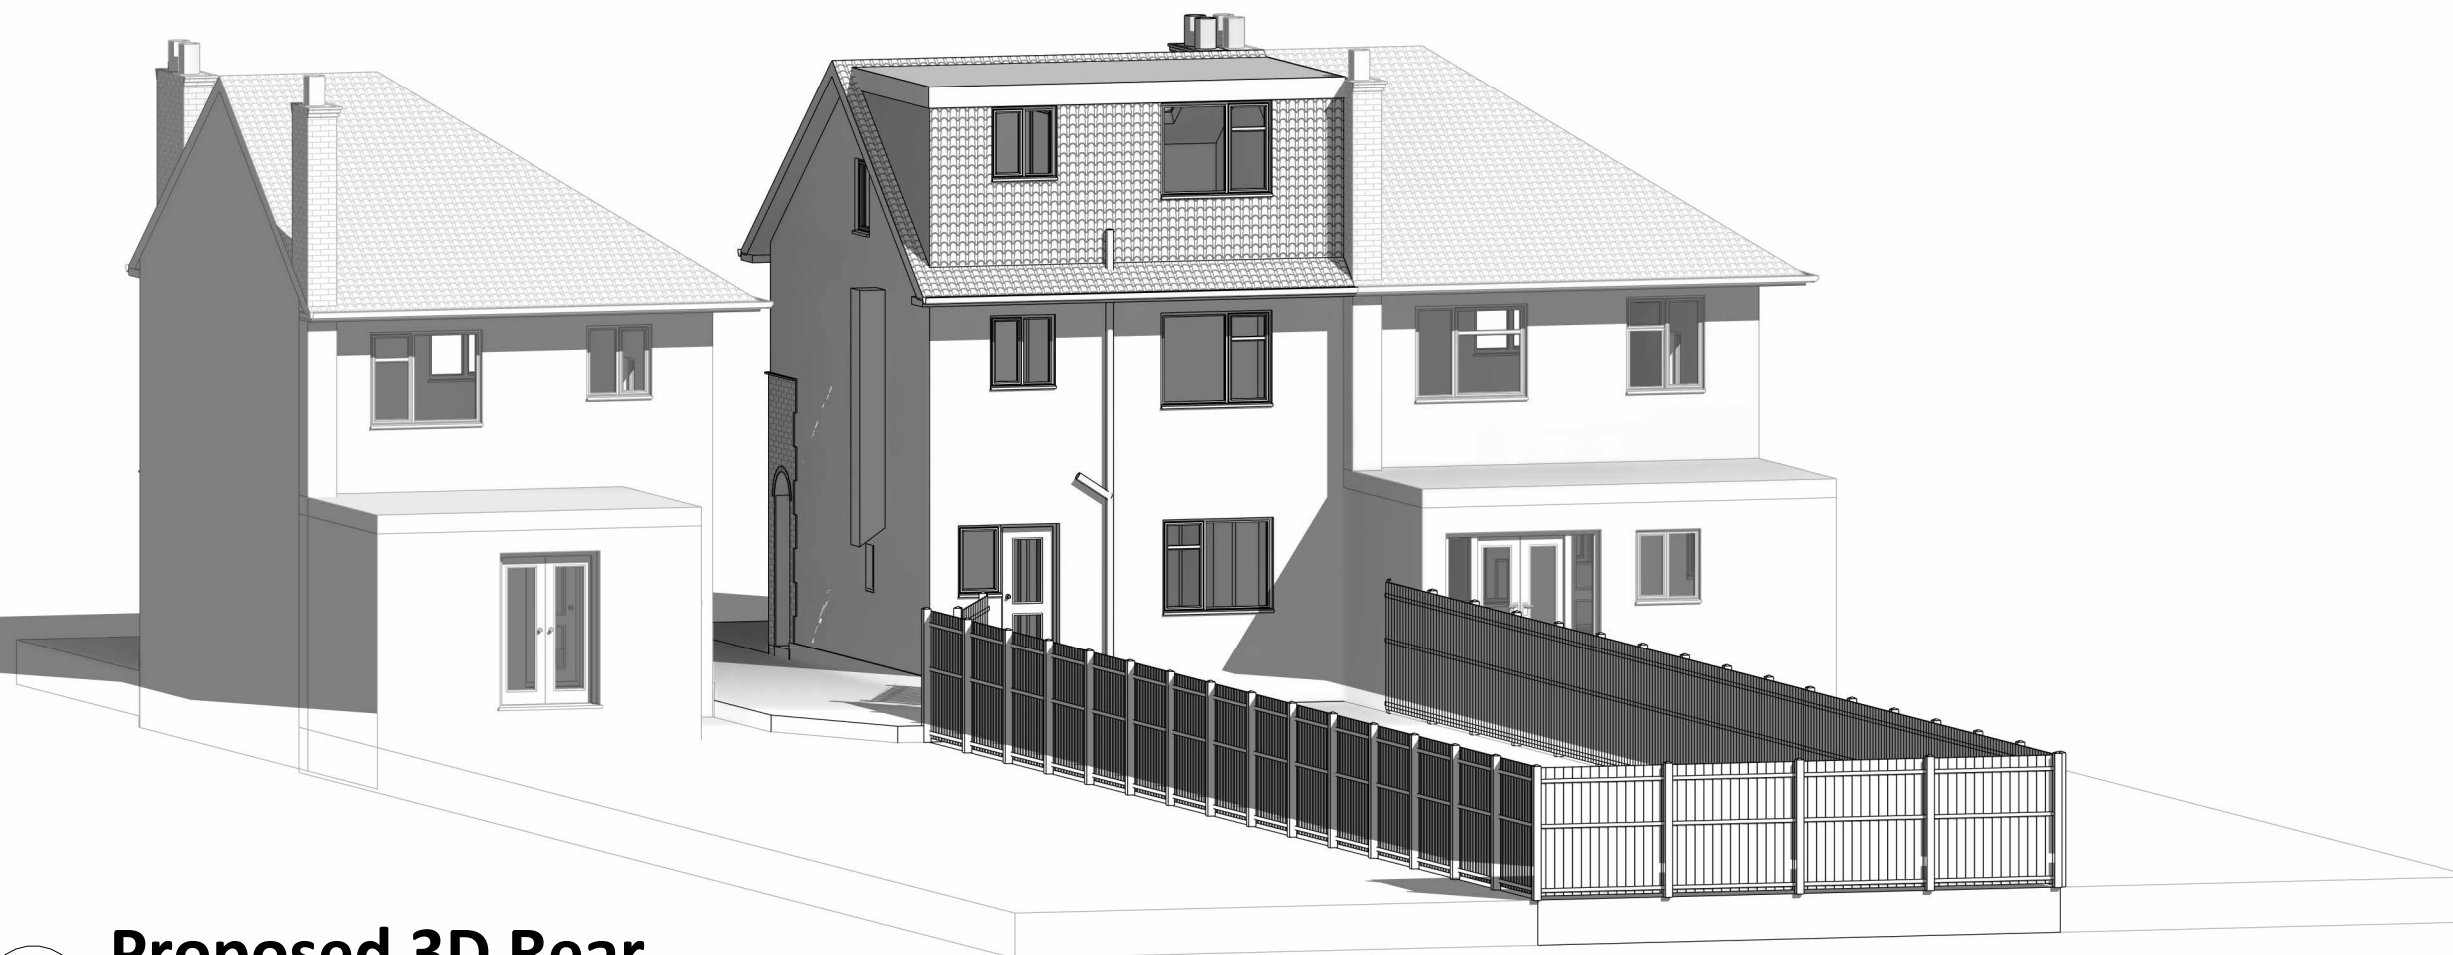

2 Proposed 3D Rear

1 0 1 2 3 4 5
SCALE 1:100 m

NOTES:

DISCLAIMER:
ALL DIMENSIONS IN MM UNLESS OTHERWISE STATED.
CONTRACTORS TO CONFIRM ALL DIMENSIONS ON SITE. ALL DRAWINGS MUST BE READ IN CONJUNCTION WITH THE ARCHITECT'S DRAWINGS.



Bourne Court, Southend Rd, Woodford,
Woodford Green IG8 8HD
W: www.archimedesd.co.uk
E: info@archimedesd.co.uk
M: +447418321646

Rev	Date	Details Of Issue	Initials
-----	------	------------------	----------

Status

Proposed 3D Views

Site Address:

142 Rayton Drive, Hayes UB4 8BW

Client:

Harris Durrani

Project:

142 Rayton Drive, Hayes UB4 8BW

Drawn	Date:	Scale (at A3)
HD	30/09/2026	
Drg no.	207	Revision No. A