


NOTES;

DIMENSIONS ARE TO CHECKED AND CONFIRMED BEFORE CONSTRUCTION PHASE.


ALL NEW EXTERNAL MATERIALS TO MATCH, AS CLOSE AS POSSIBLE, TO EXISTING EXTERNAL MATERIALS.

THE CLIENT IS RESPONSIBLE FOR PARTY WALL AGREEMENT OR ISSUES RELATING TO PARTY WALL


ALL STRUCTURAL ELEMENTS ARE TO BE DESIGNED AND SPECIFIED BY THE STRUCTURAL ENGINEER.

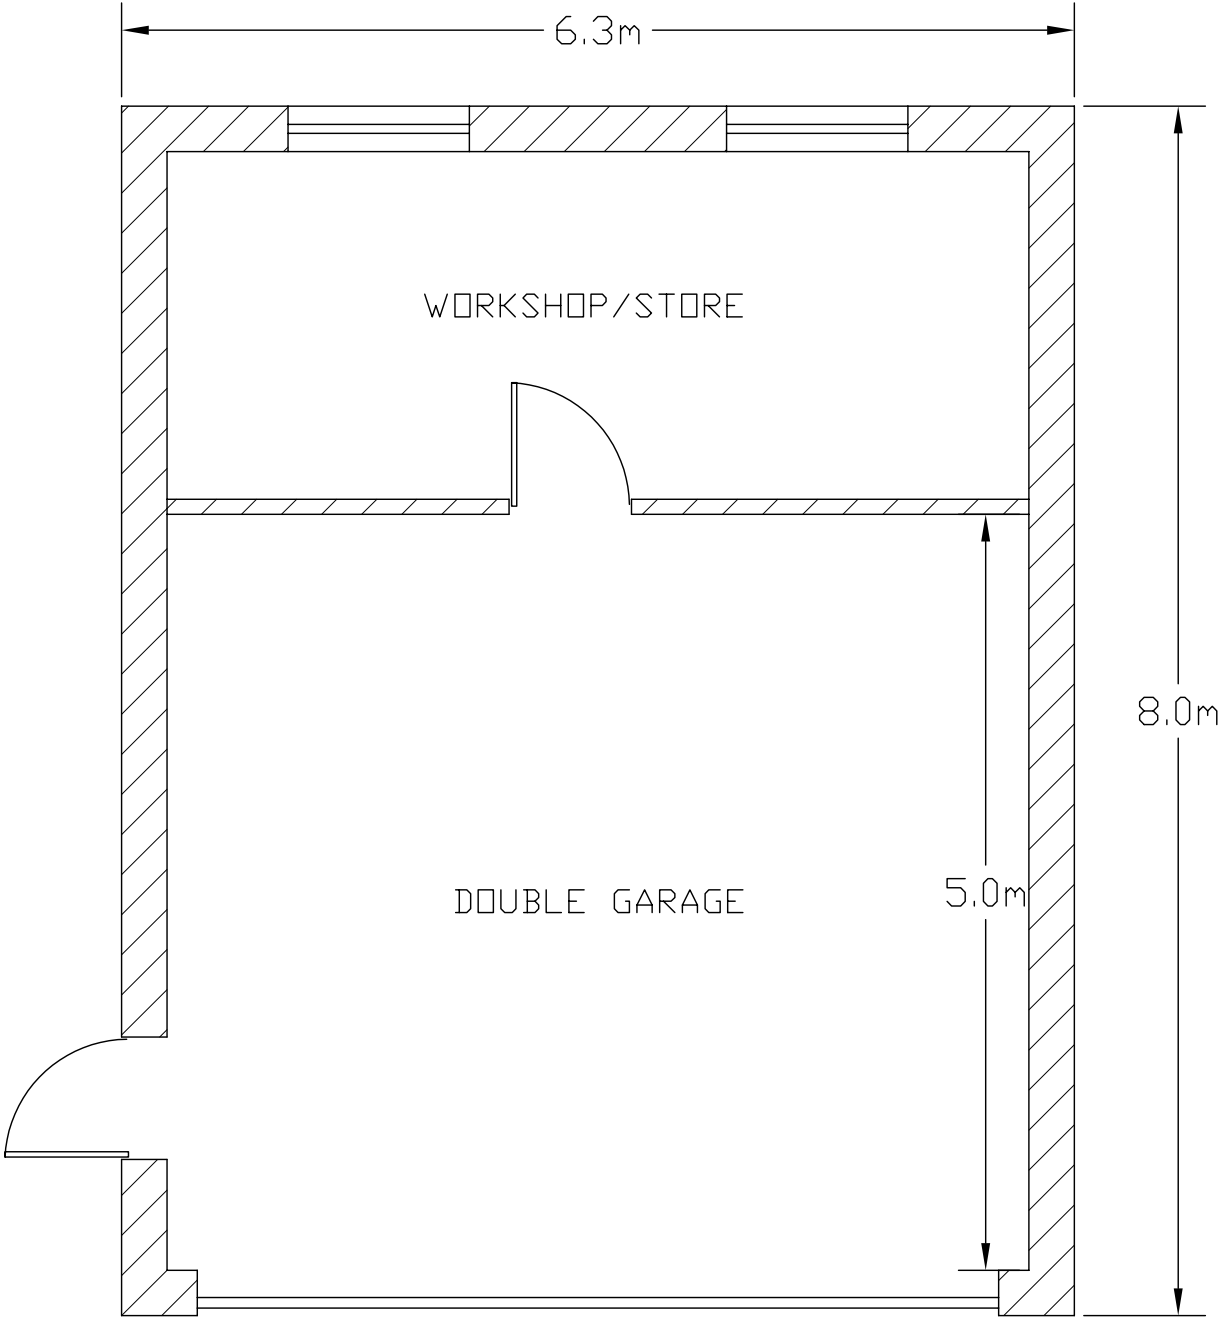


FLOOR PLAN

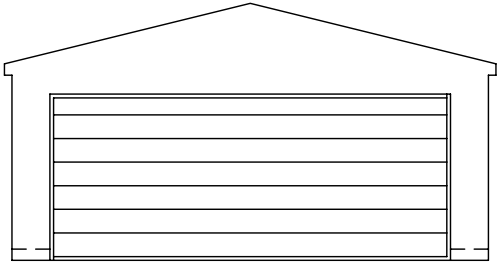


FRONT ELEVATION

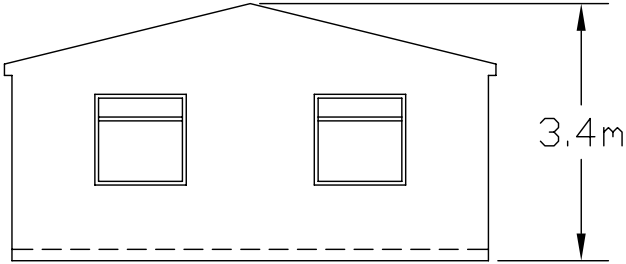


REAR ELEVATION

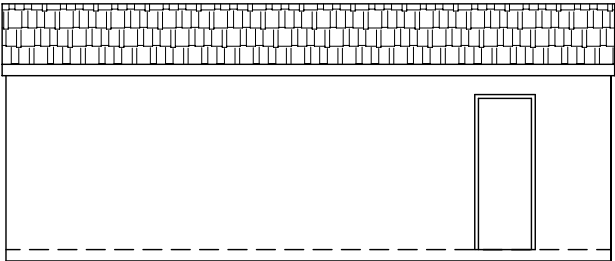



SIDE ELEVATION

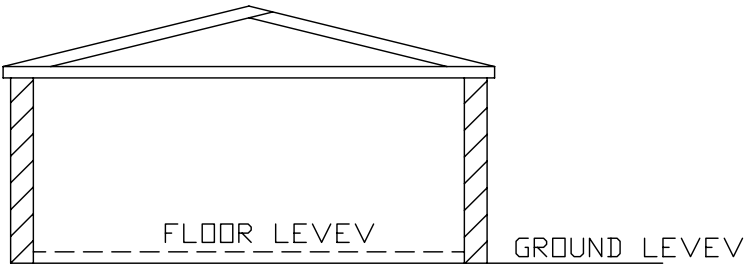

SECTION

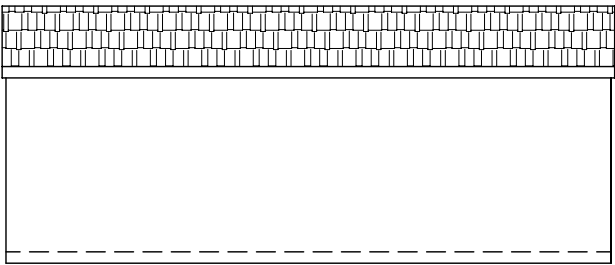

SIDE ELEVATION

  

Project PROPOSED OUTBUILDING 18 PRINCES PARK CLOSE HAYES MIDDLESEX UB3 1LB	Drawing Title FLOOR PLAN AND ELEVATIONS	Scale 1:50, 1:100
		Date NOVEMBER 2020
		Drawing No. 18/PPC/01