




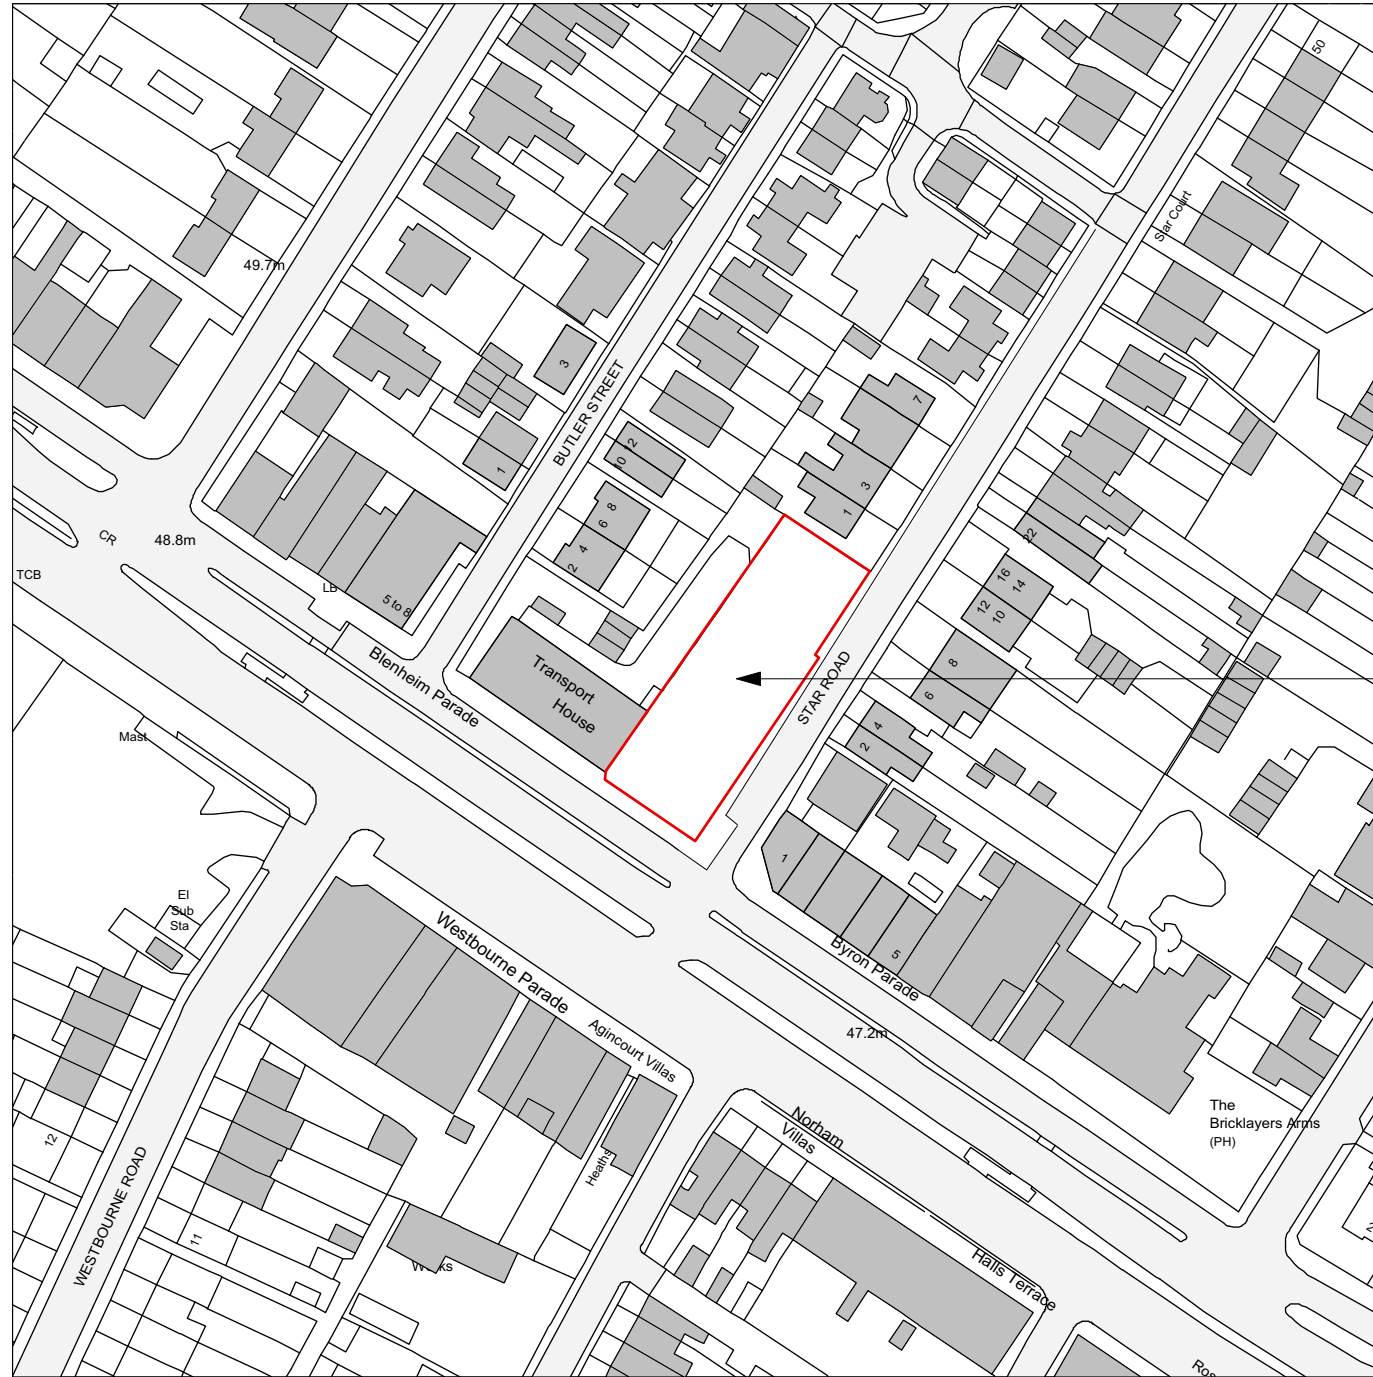


The Site

1 Site Location Map
Scale: 1:1250

 

 

1 Site Layout Plan
Scale: 1:500

 



ade




STAR ROAD


1 Ground Floor Plan
Scale: 1:250

 

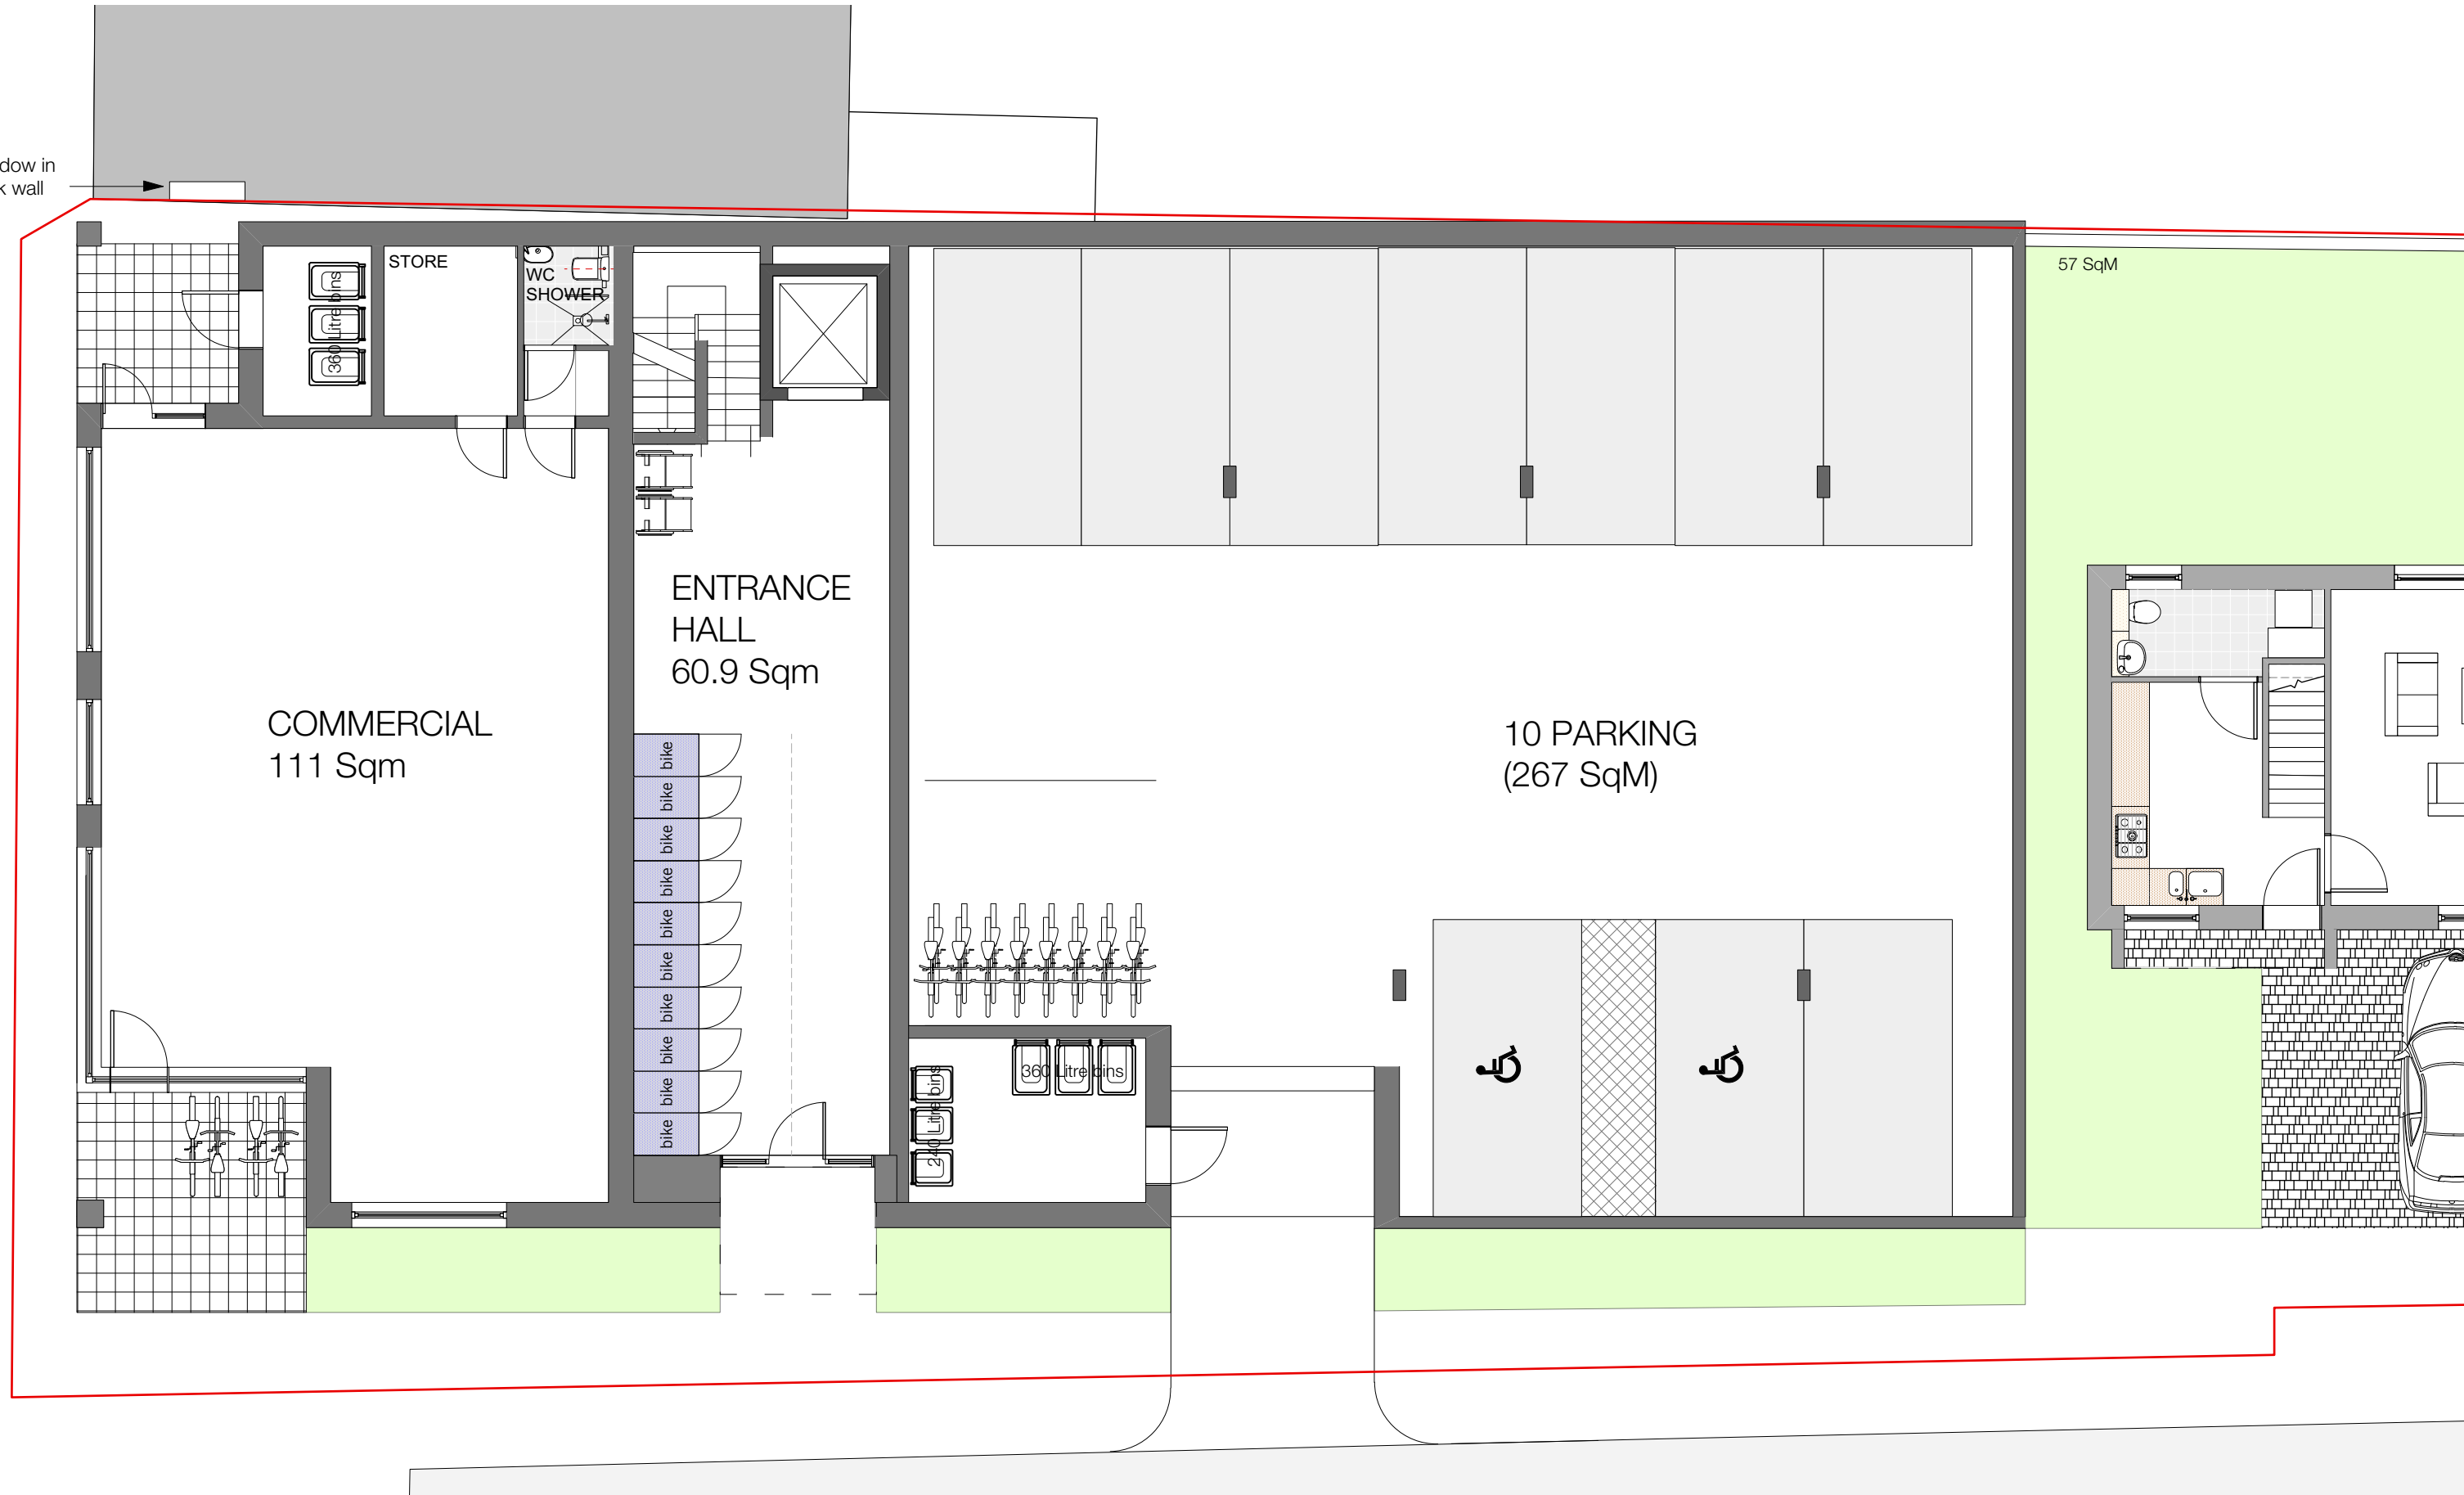


Scale: 1:100

 


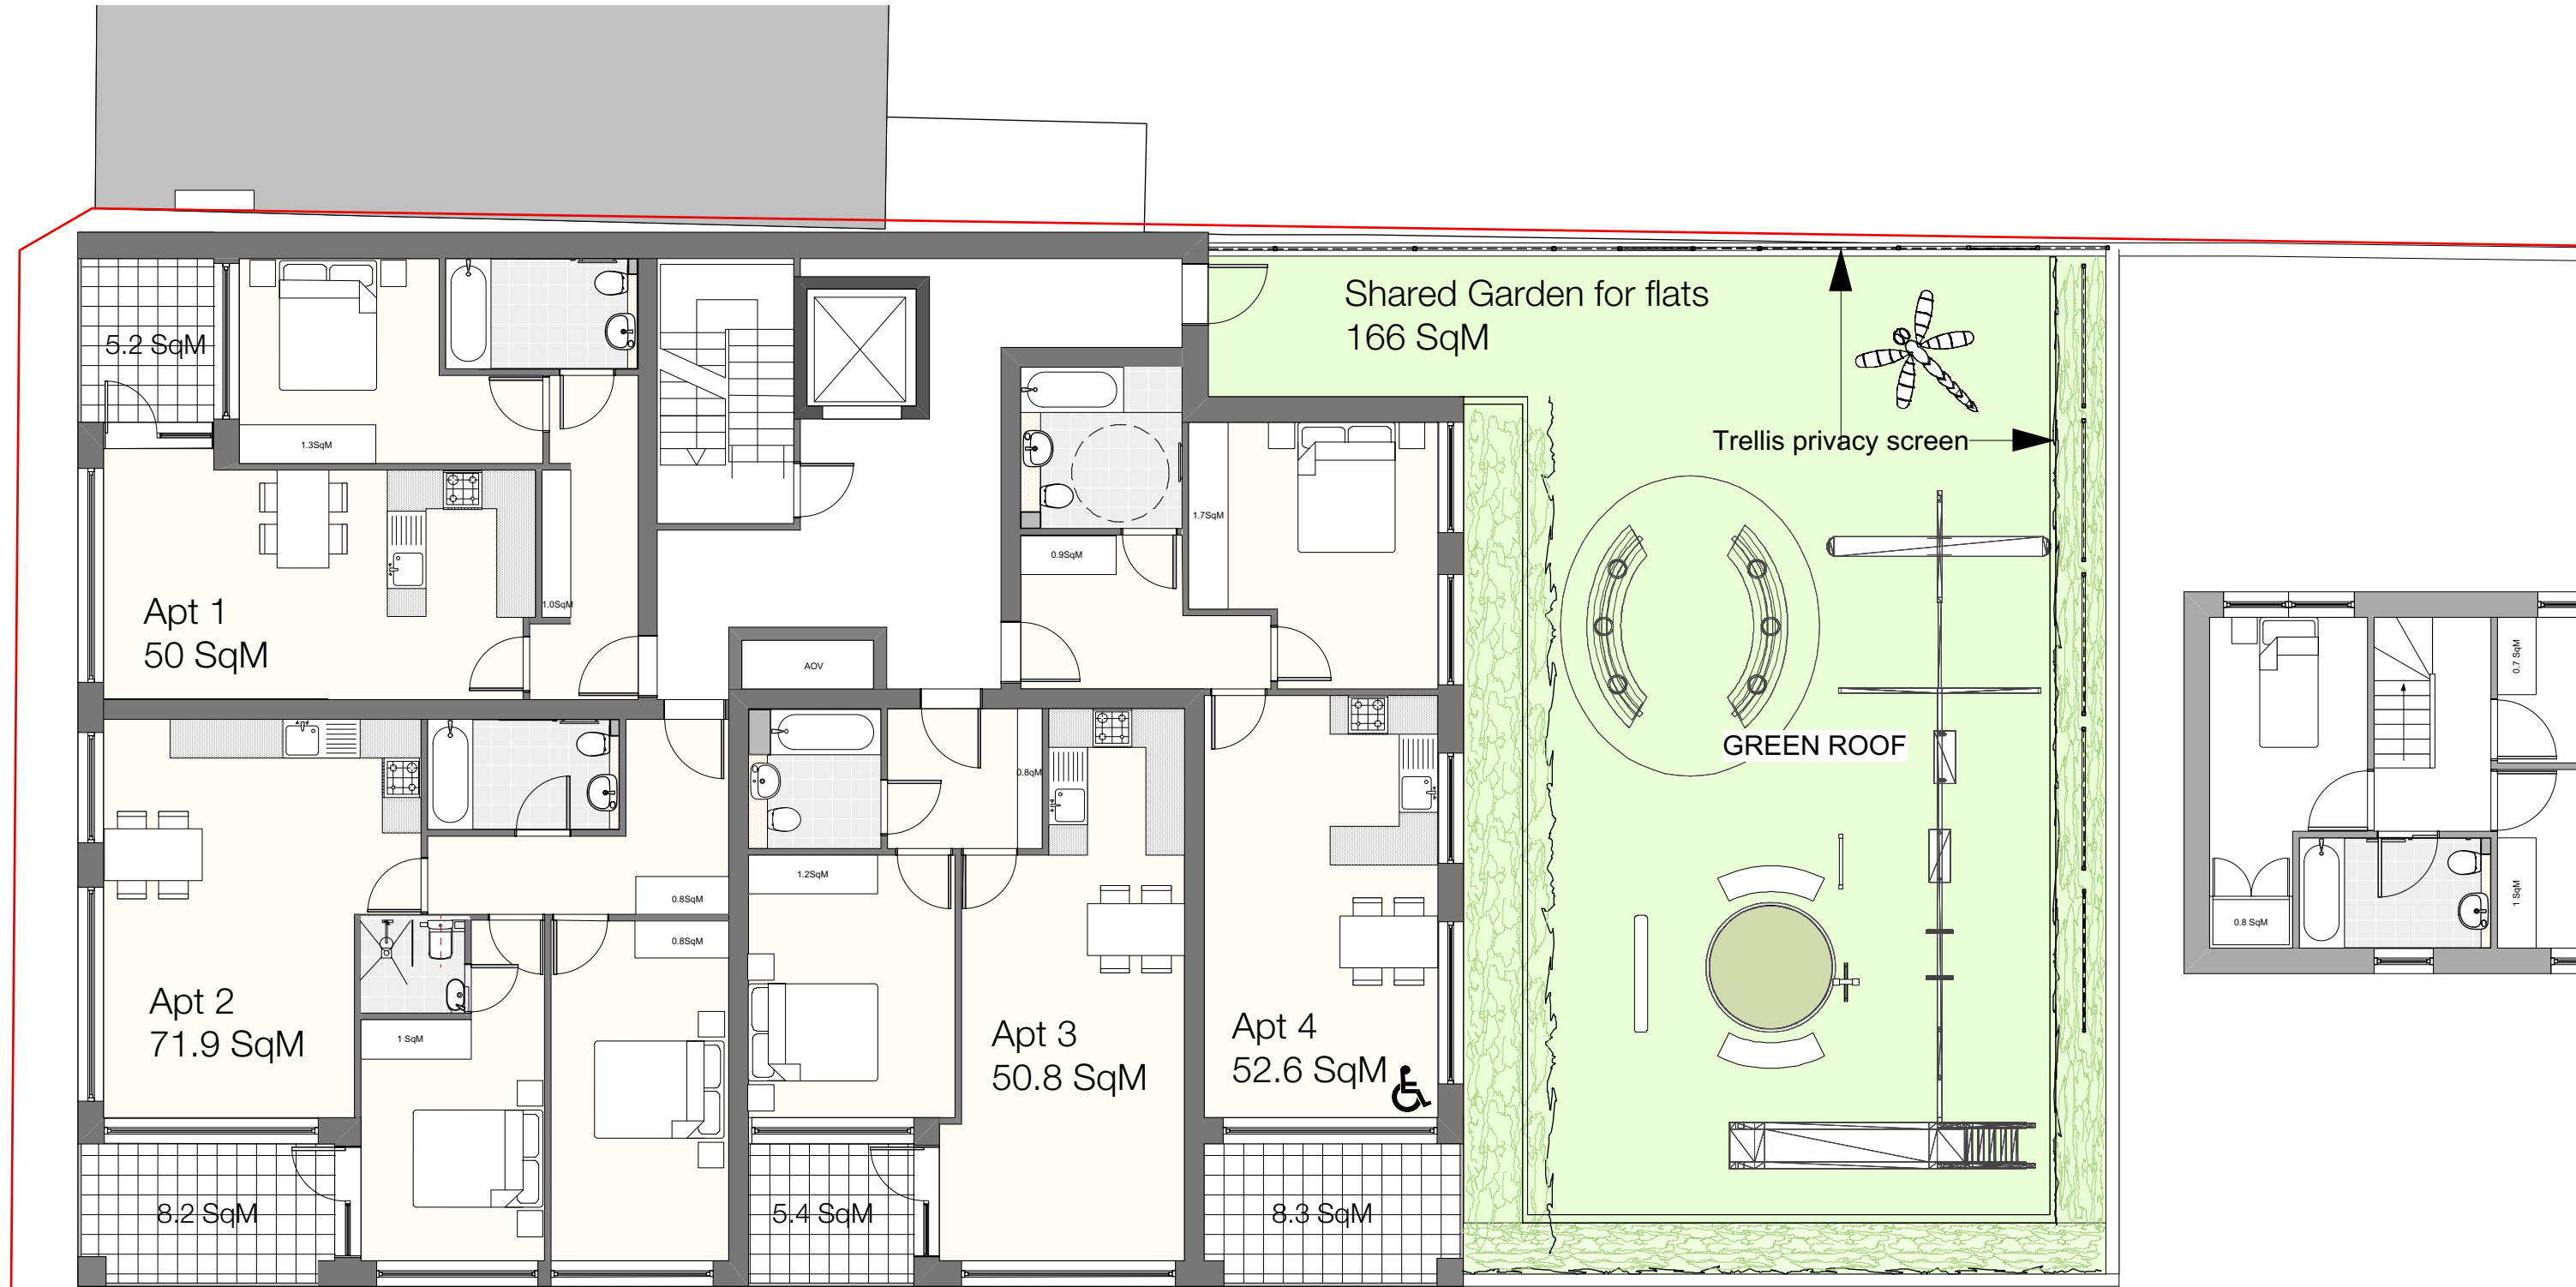


1 Block A - First Floor Plan
Scale: 1:100


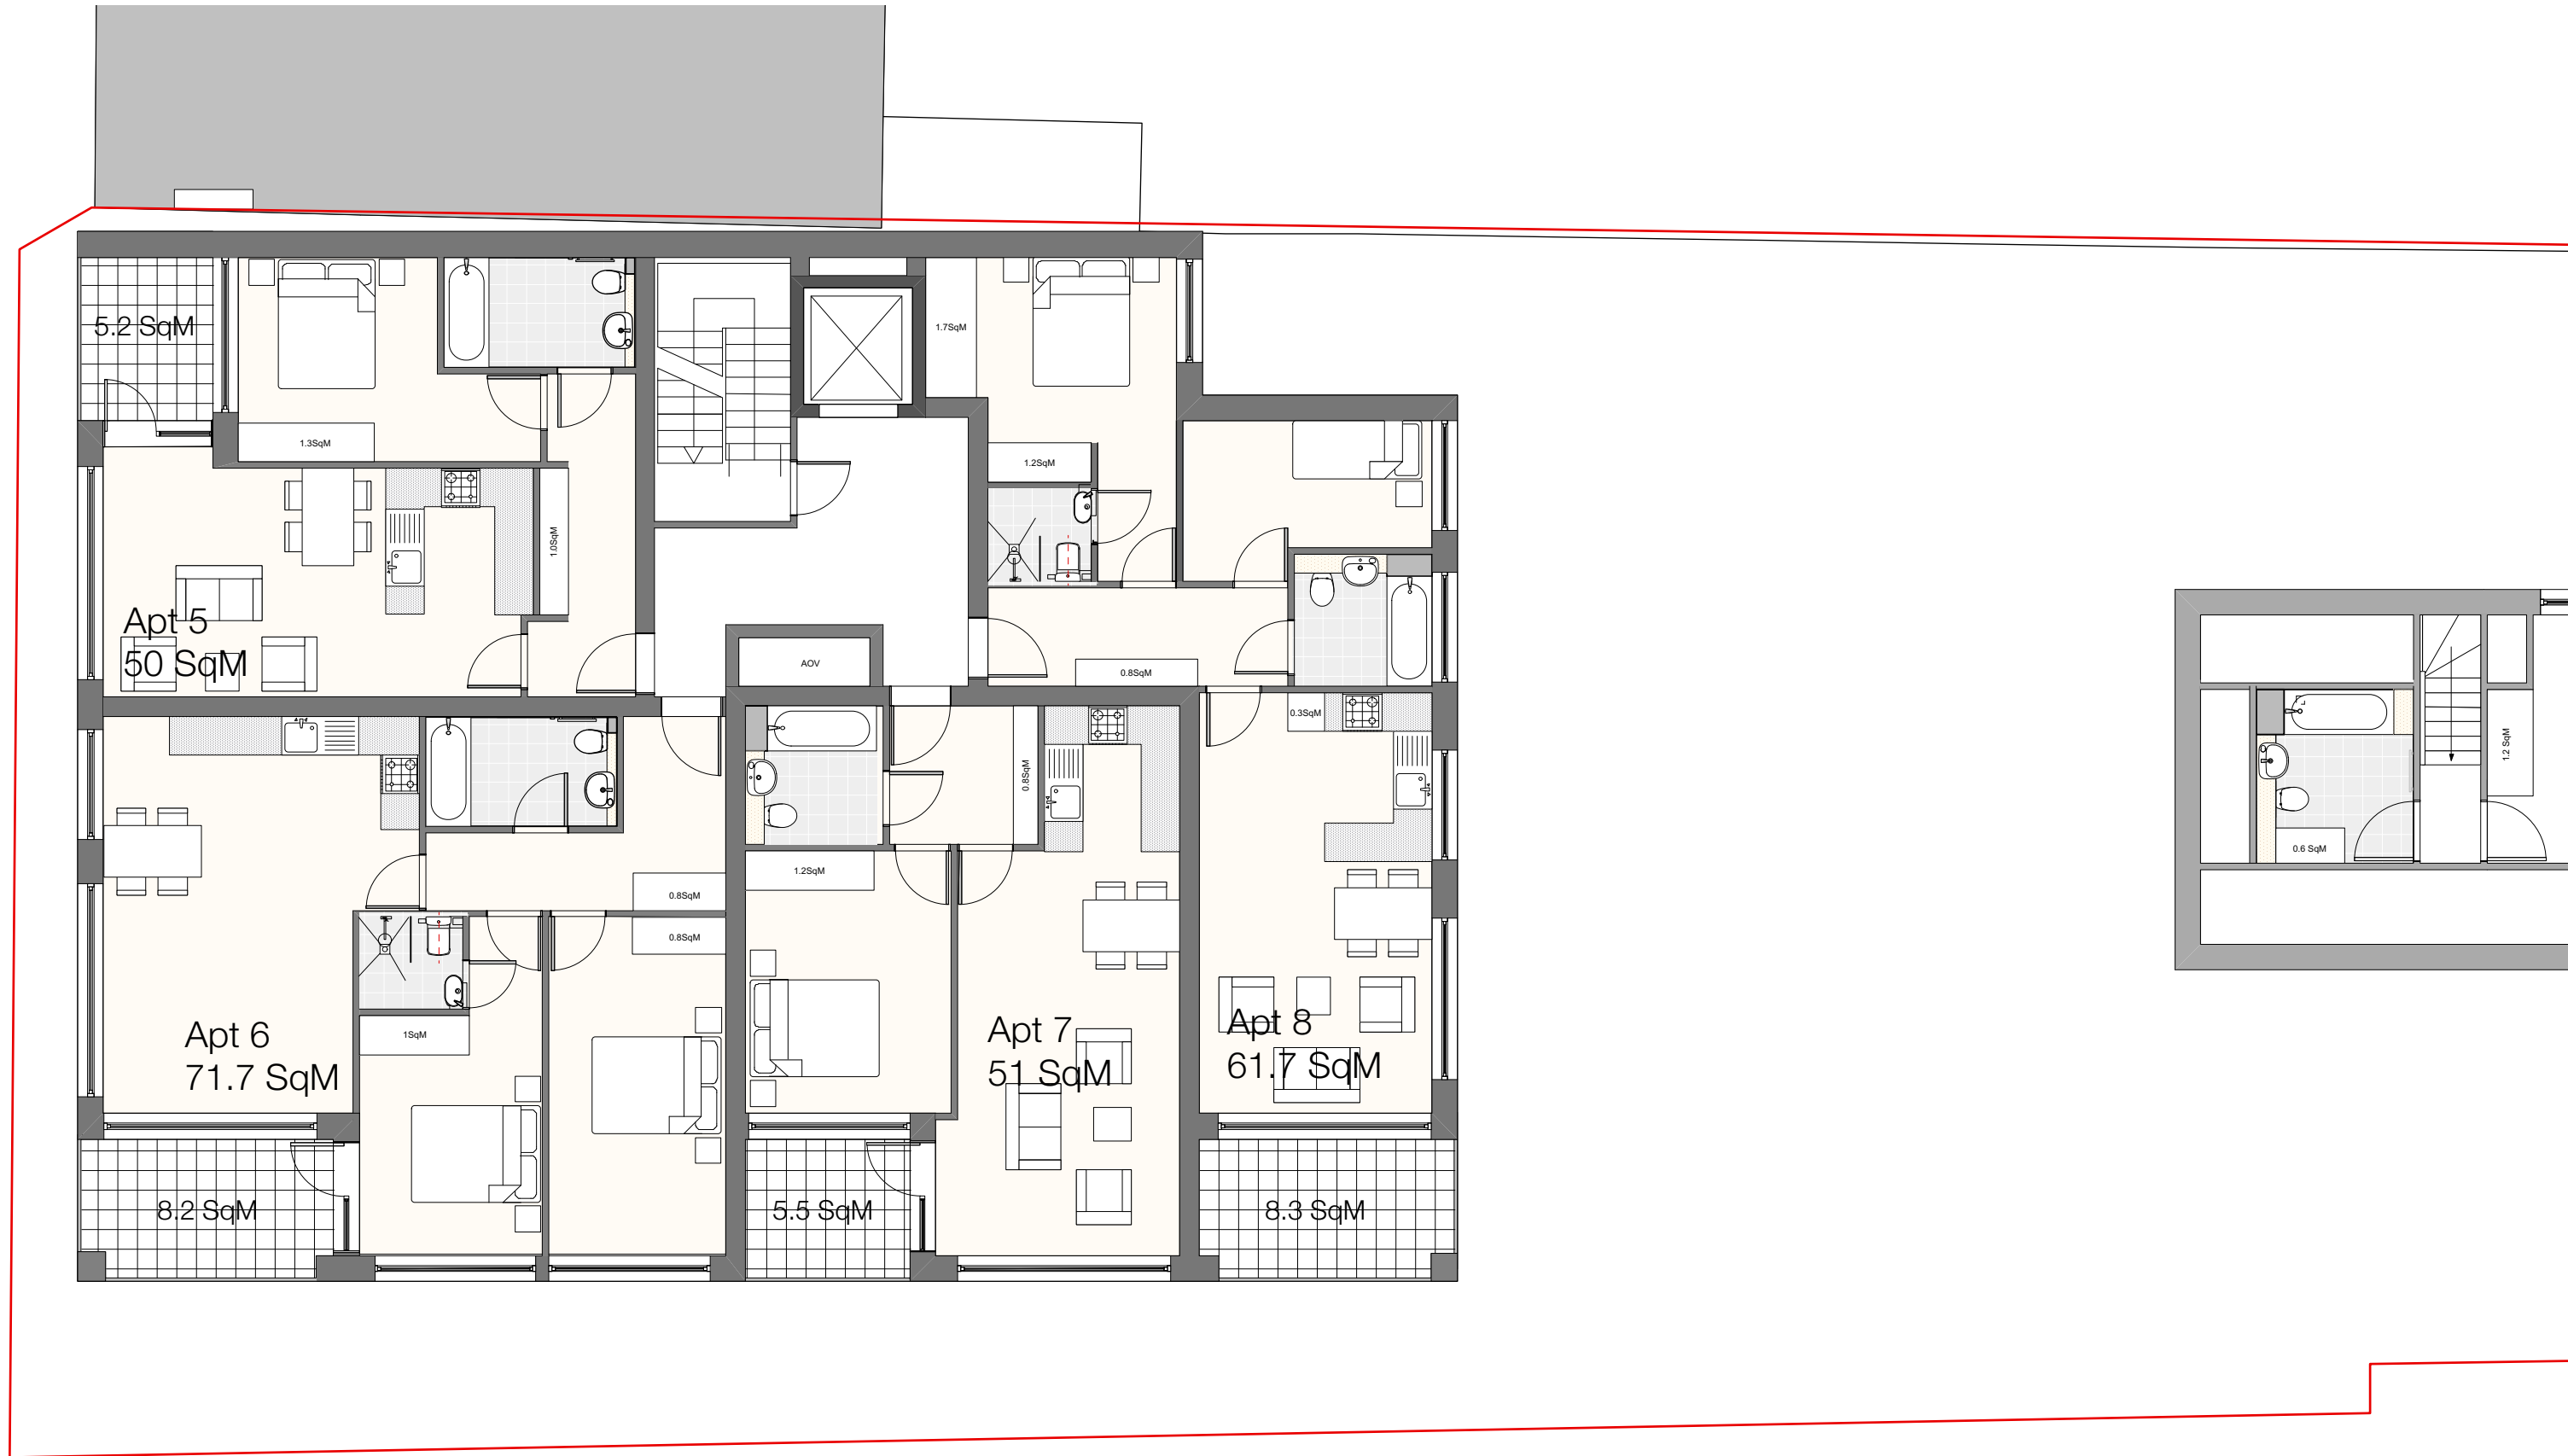



1 Block A - Second Floor Plan
Scale: 1:100

 

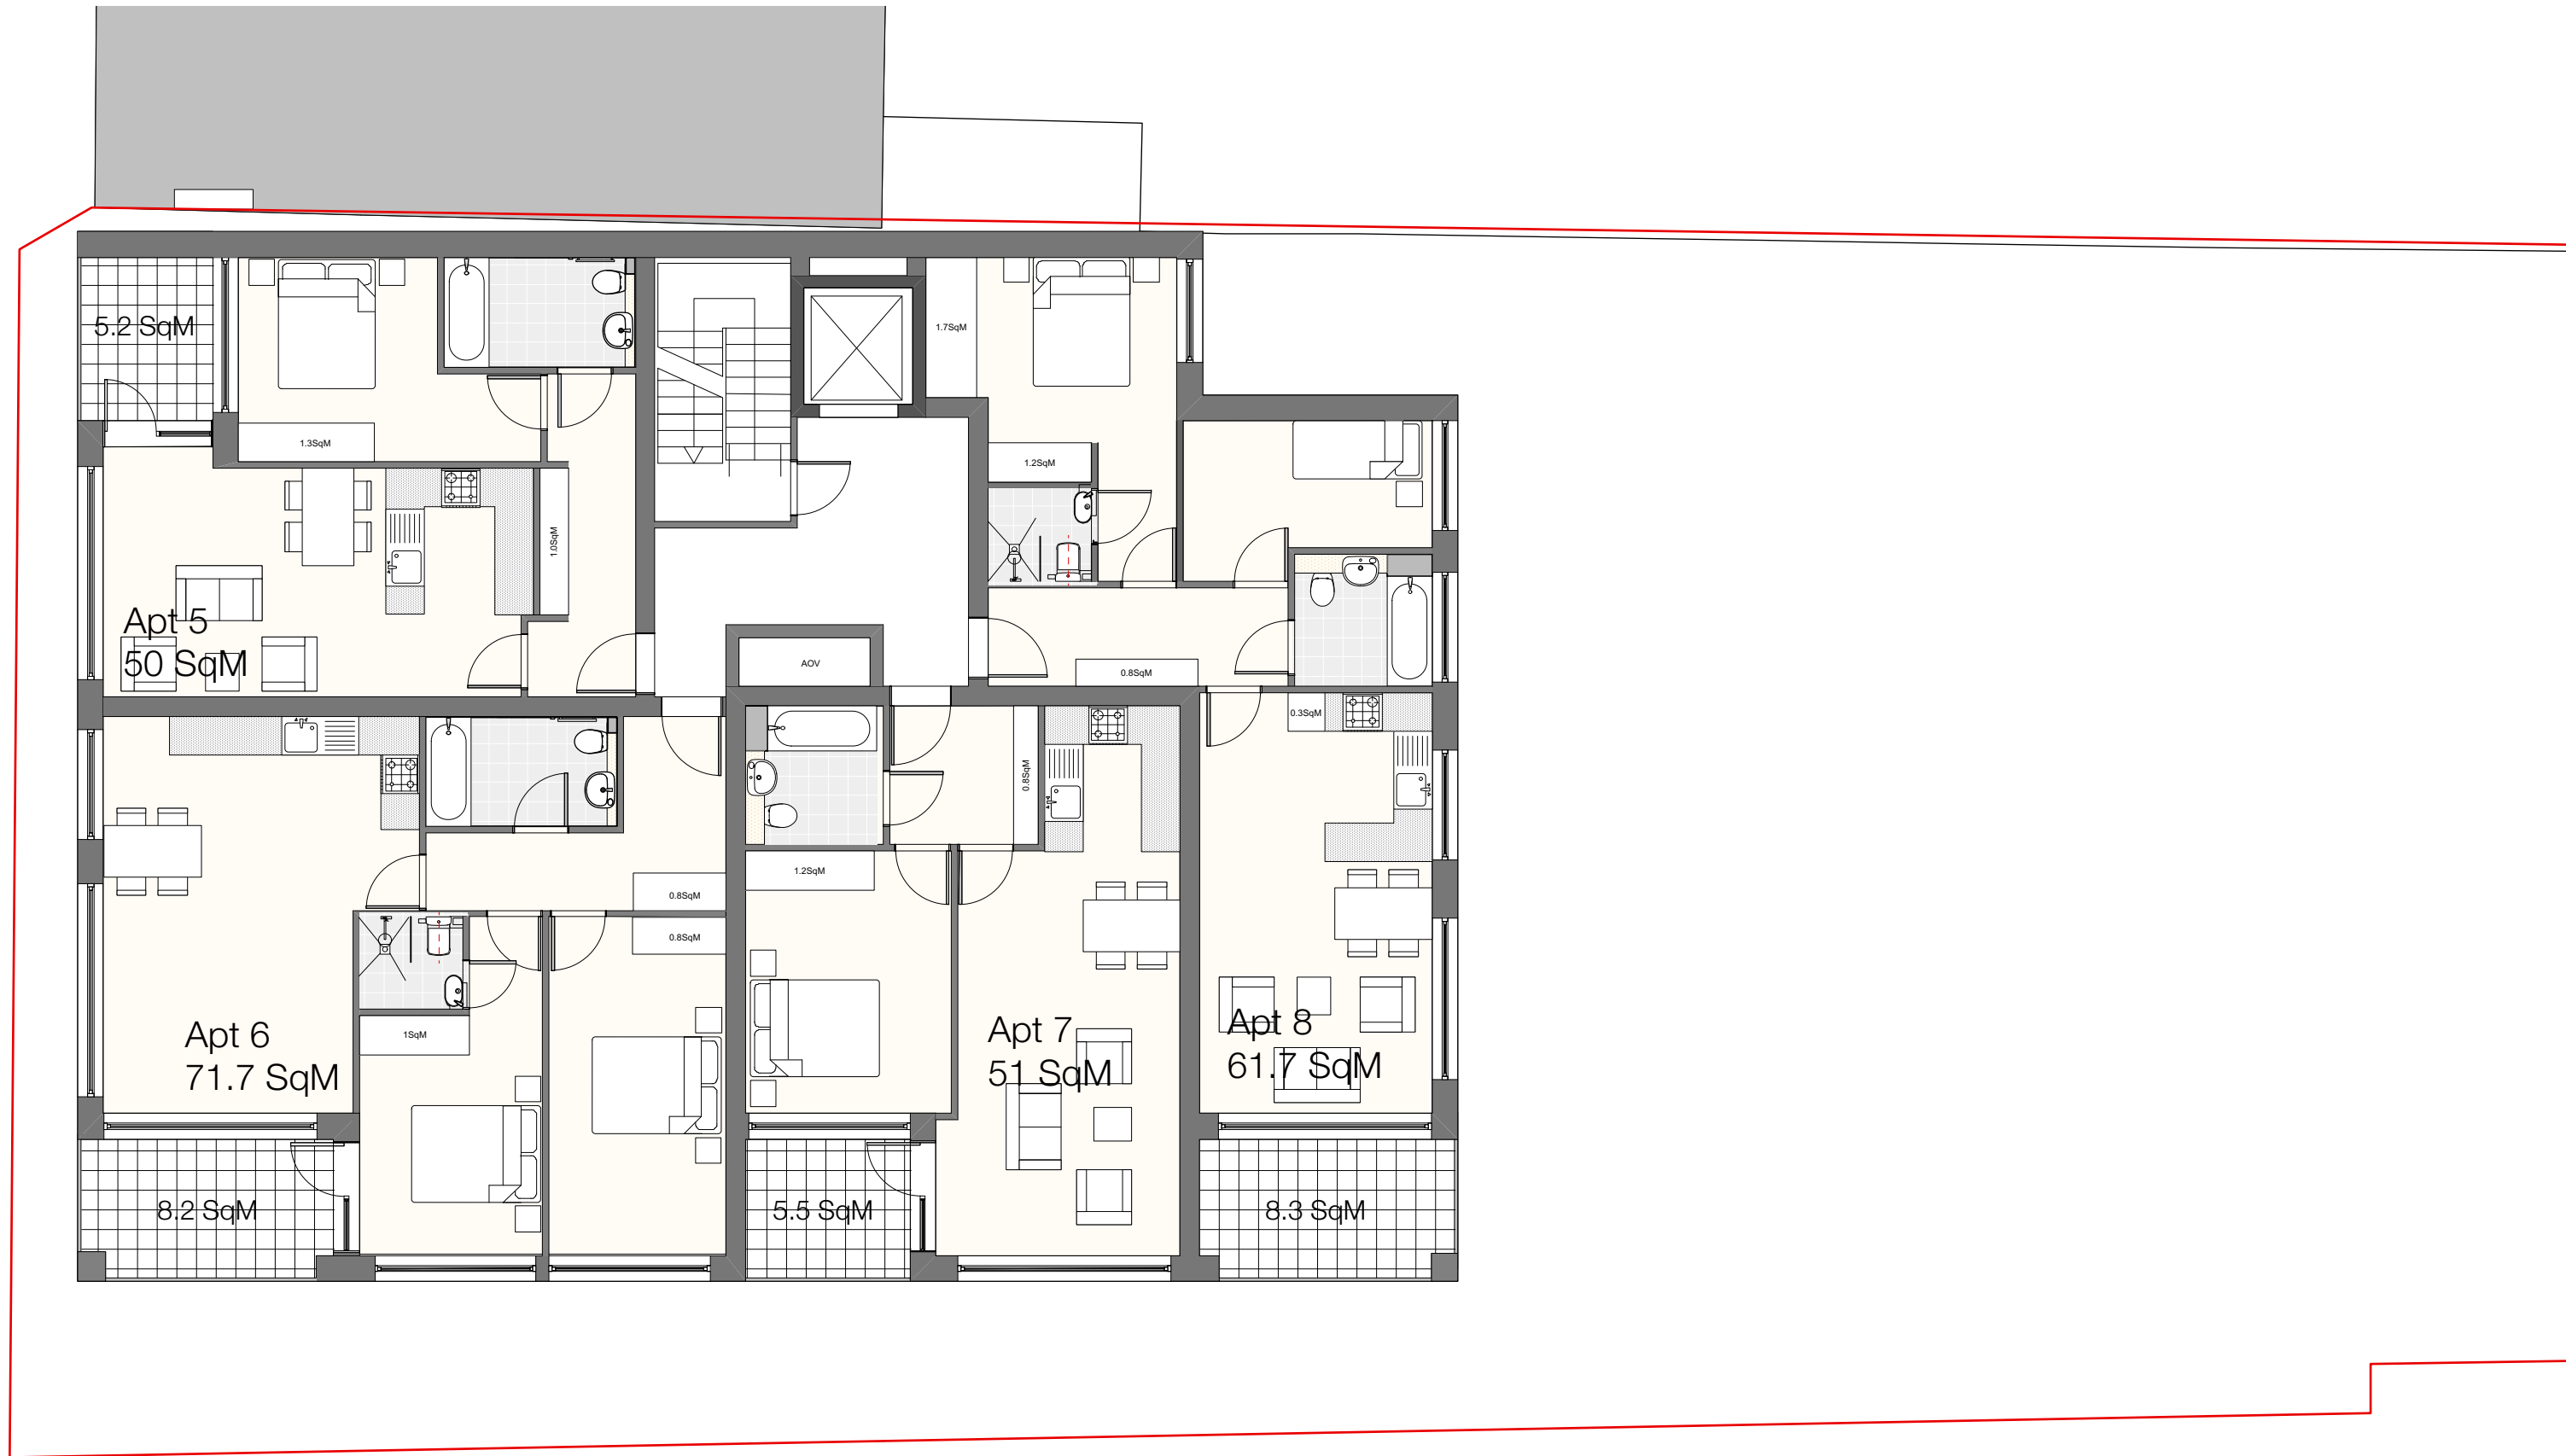


1 Block A - Third Floor Plan
Scale: 1:100

  

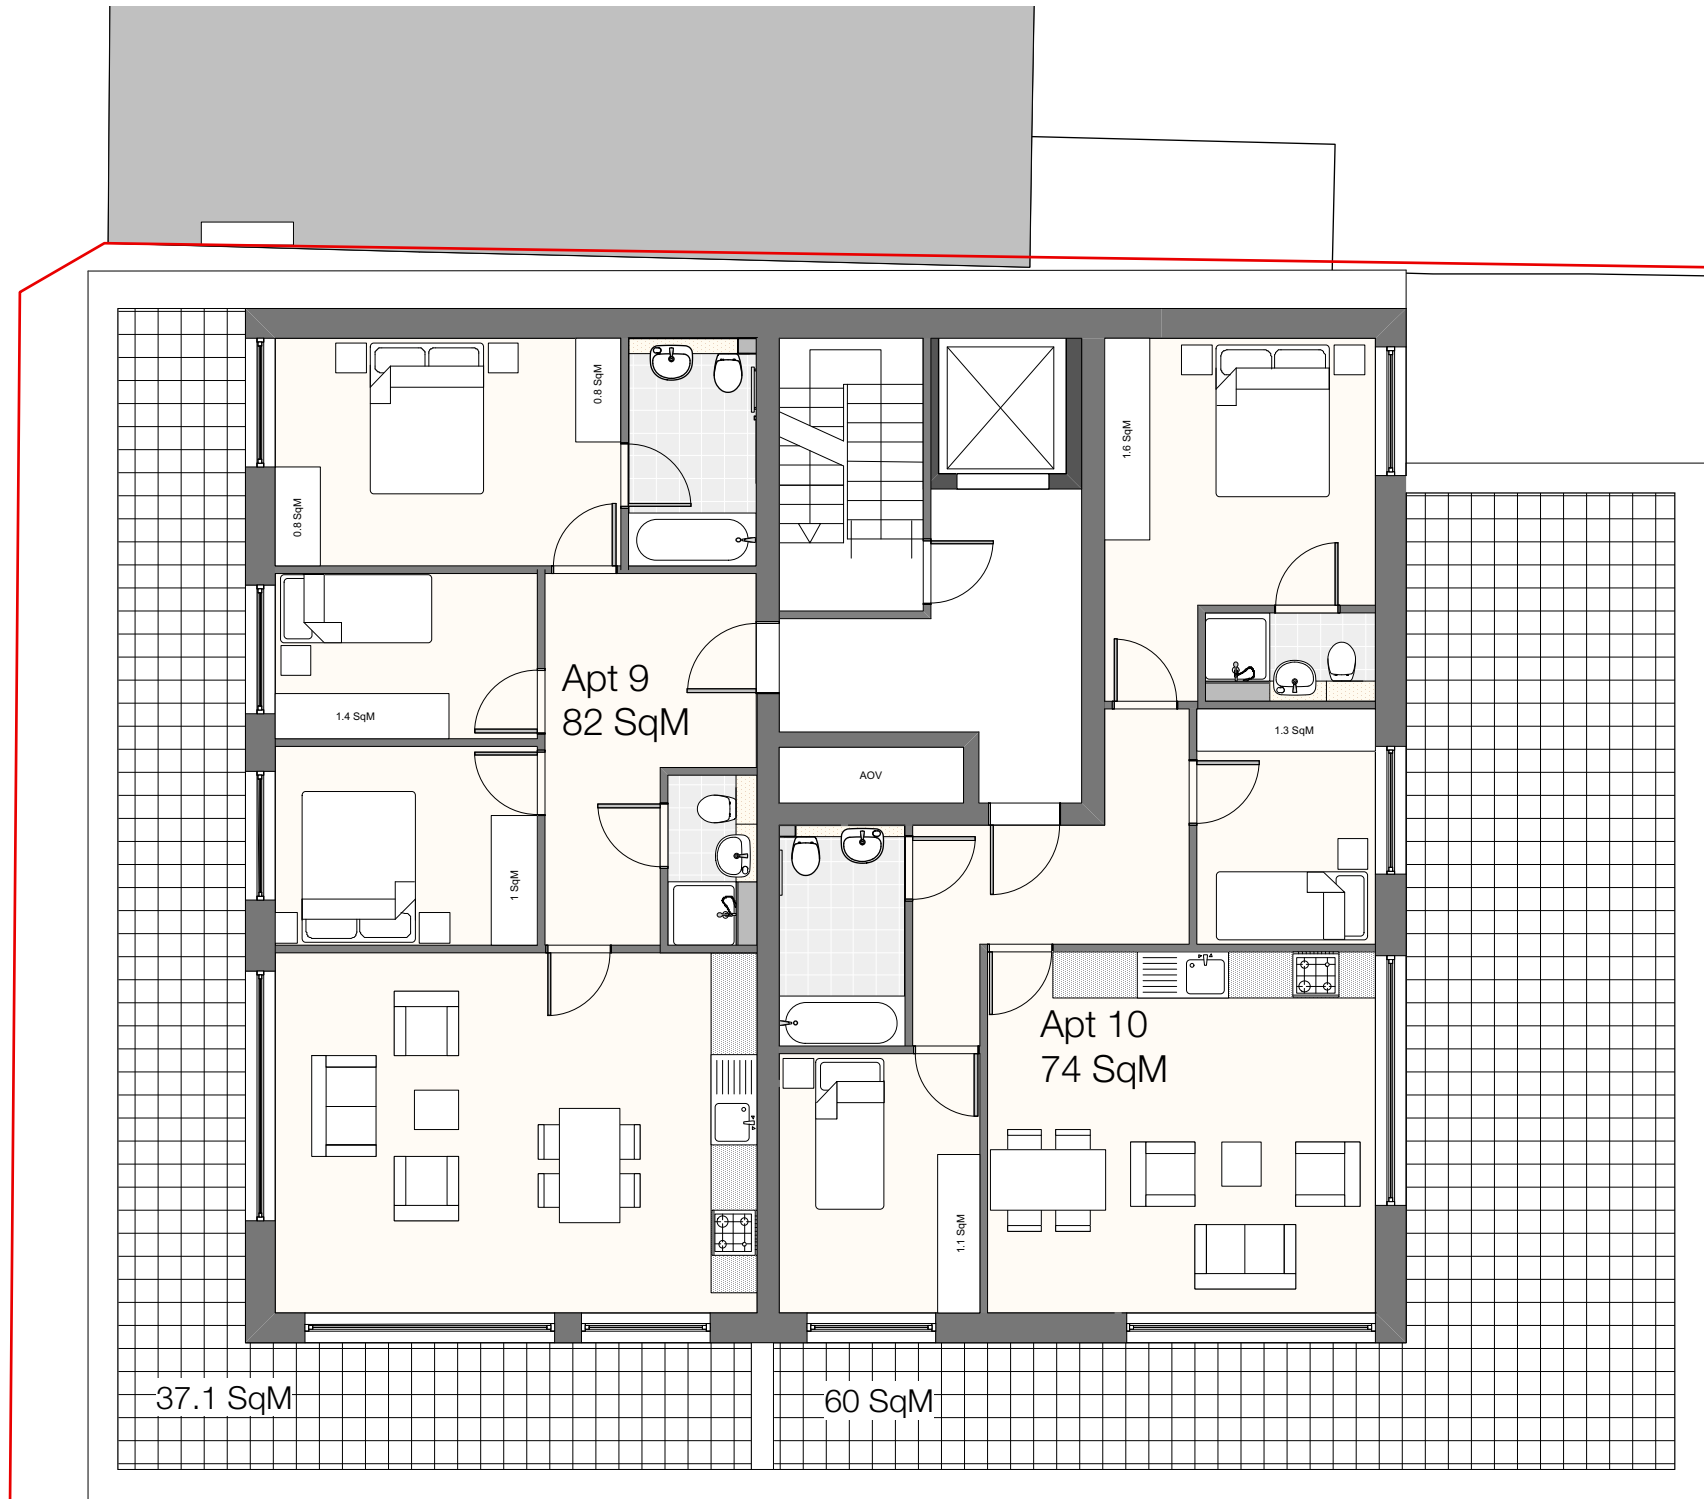



1 Block A - Fourth Floor Plan
Scale: 1:100



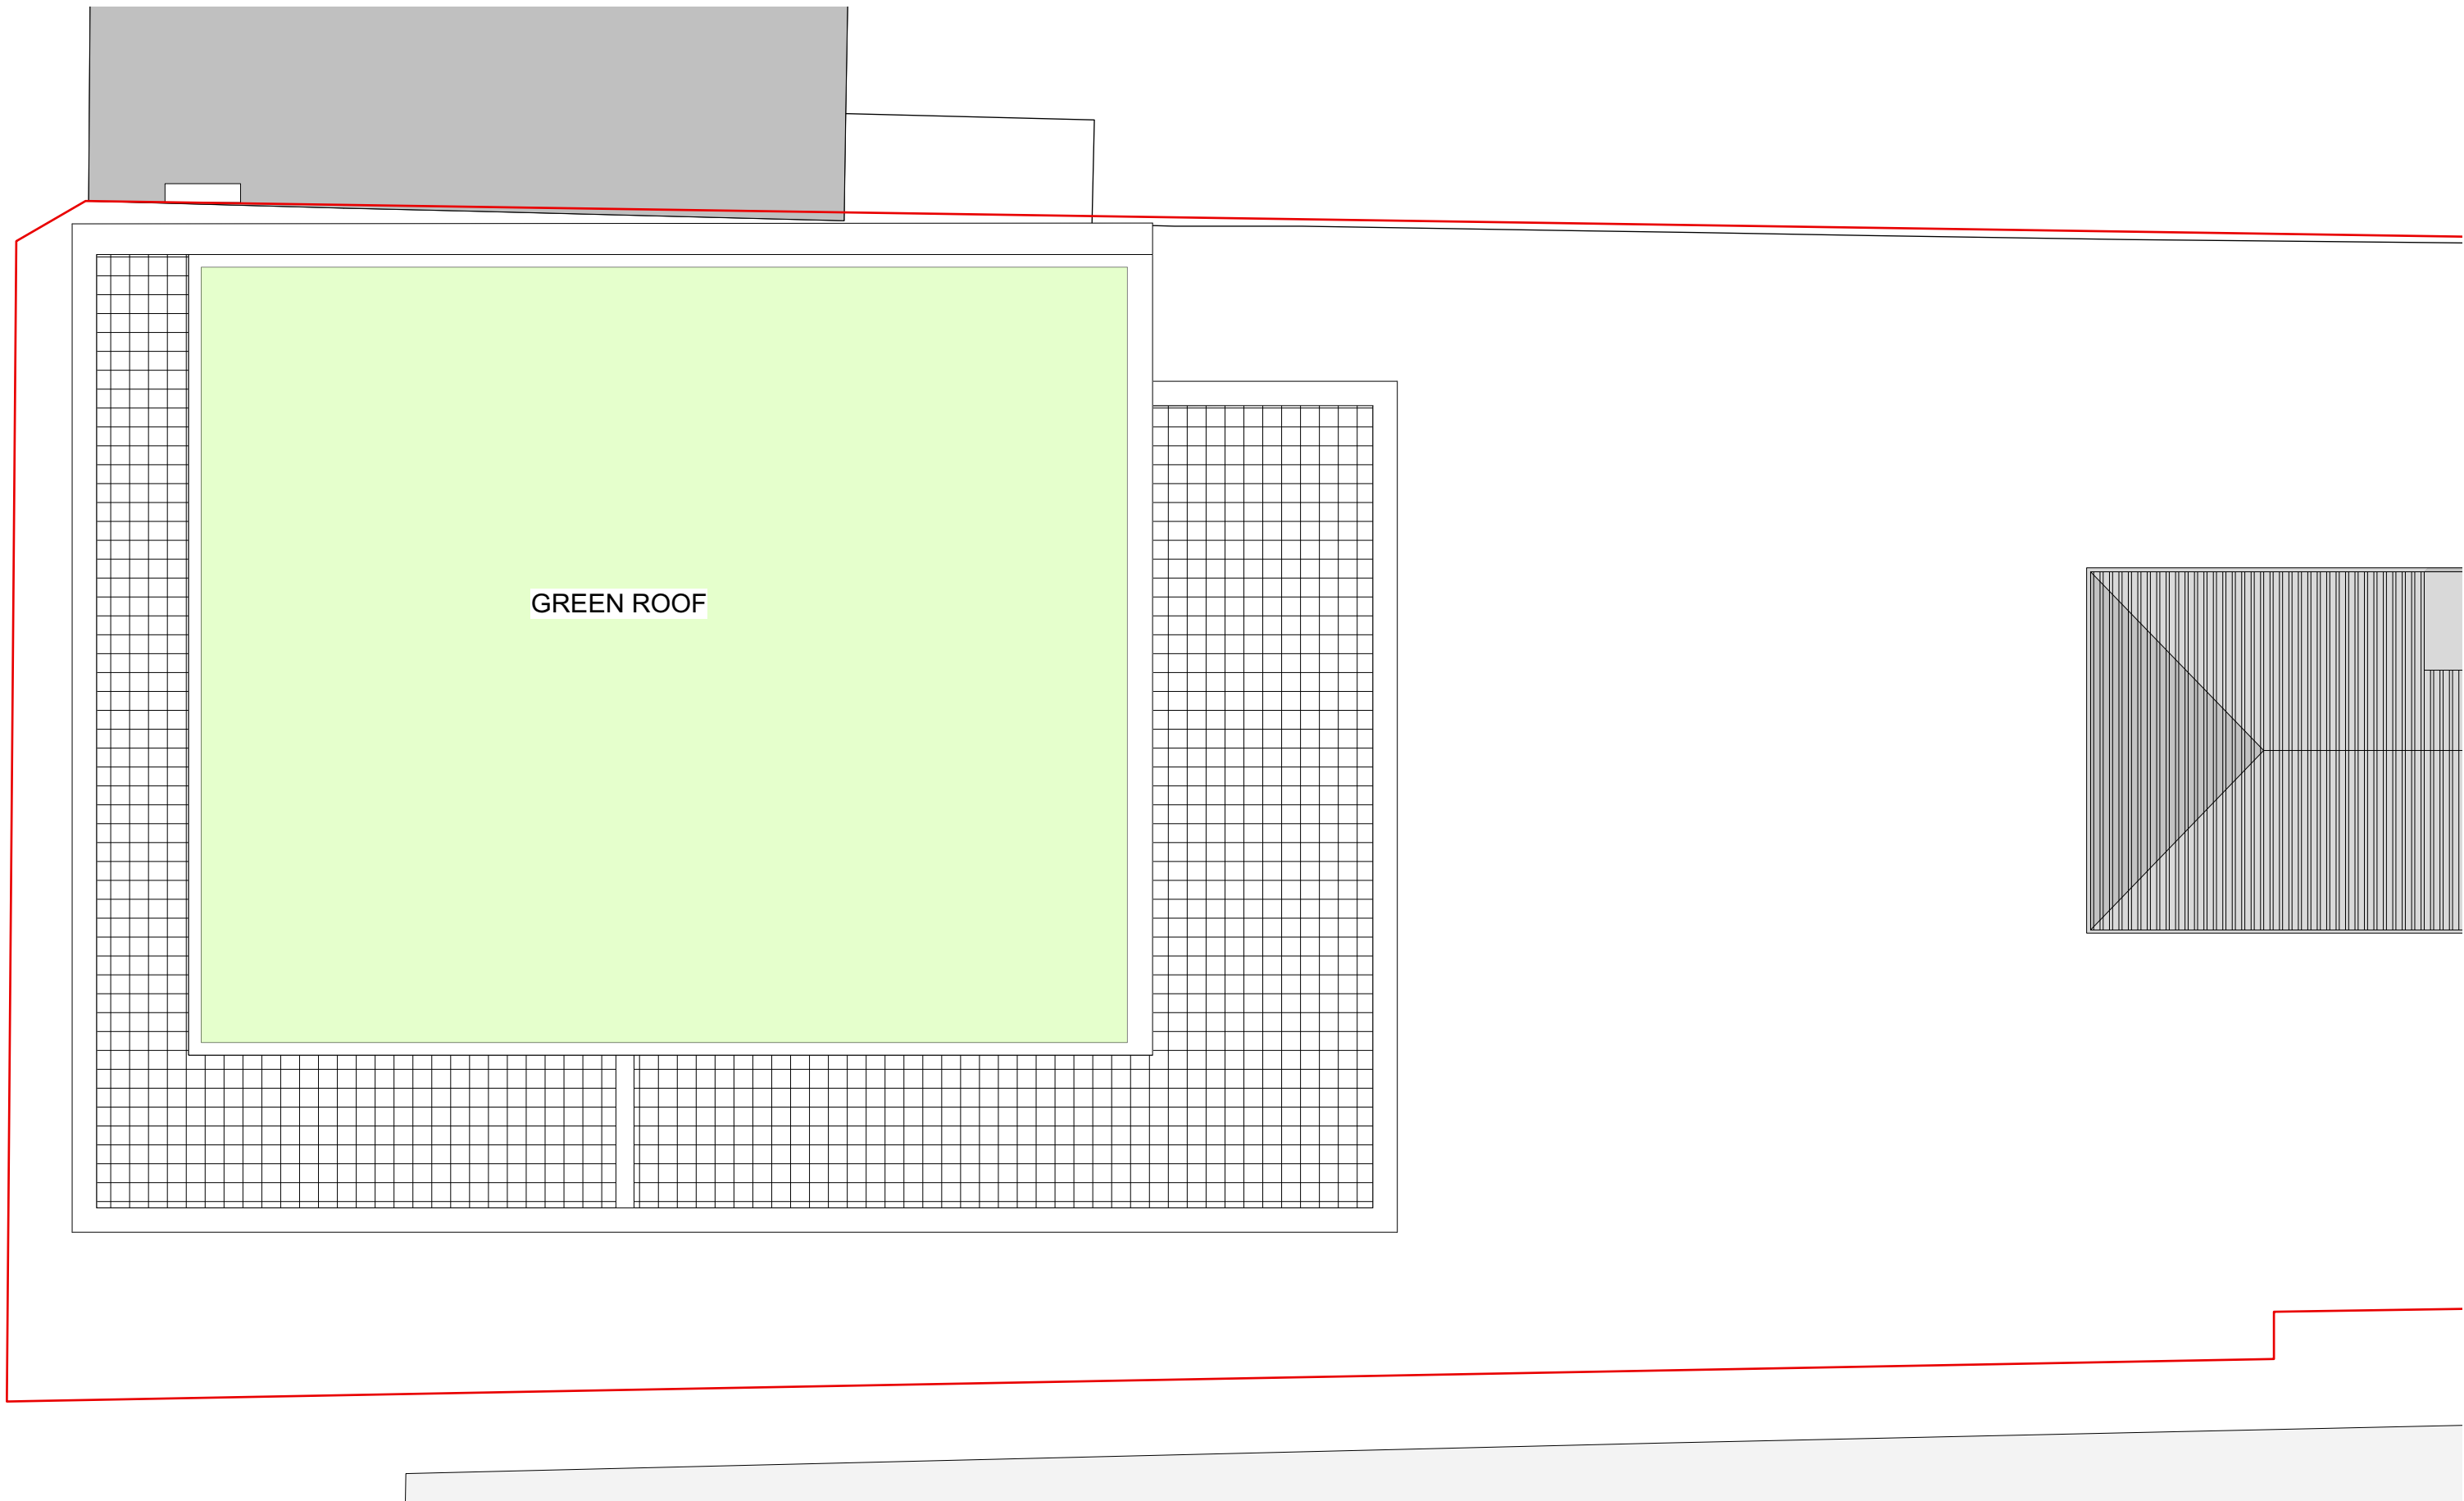


1 Block A - Roof Plan
Scale: 1:100

 

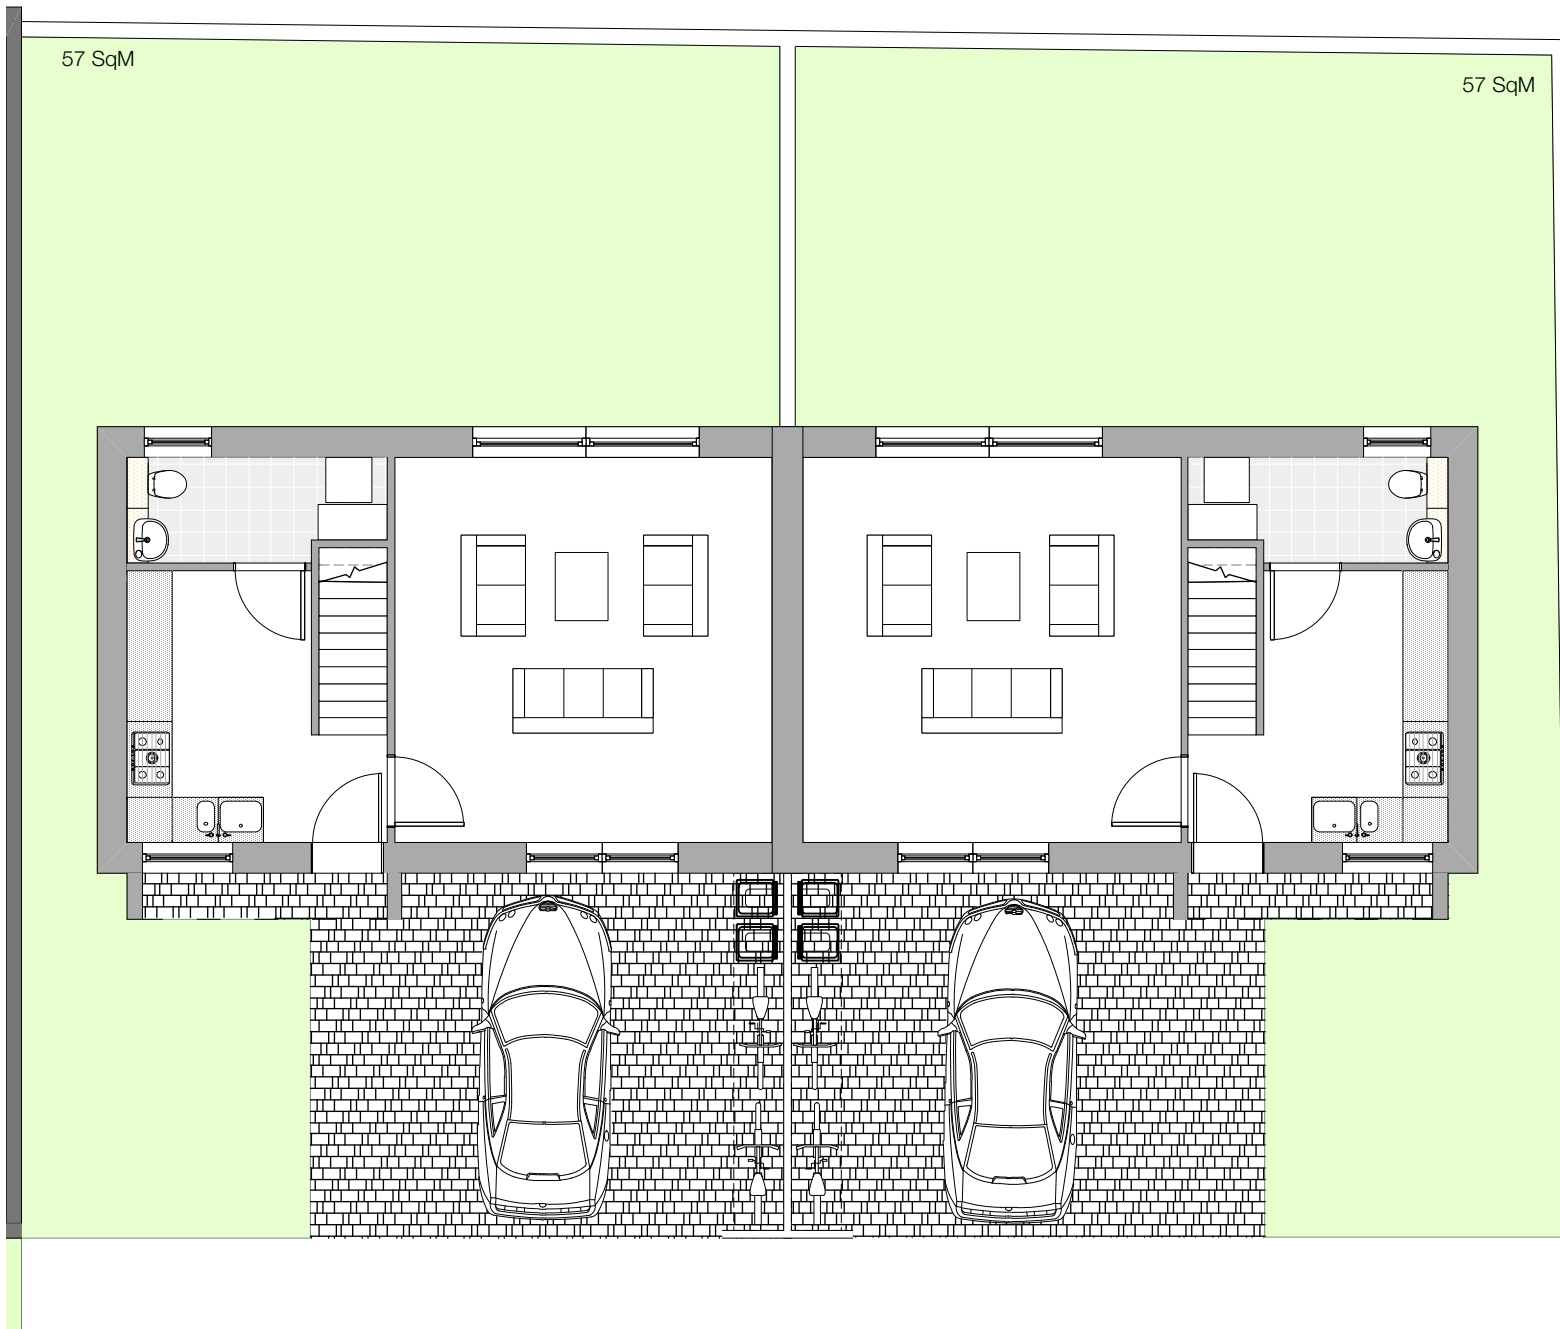



1 Block B - Ground Floor Plan
Scale: 1:100

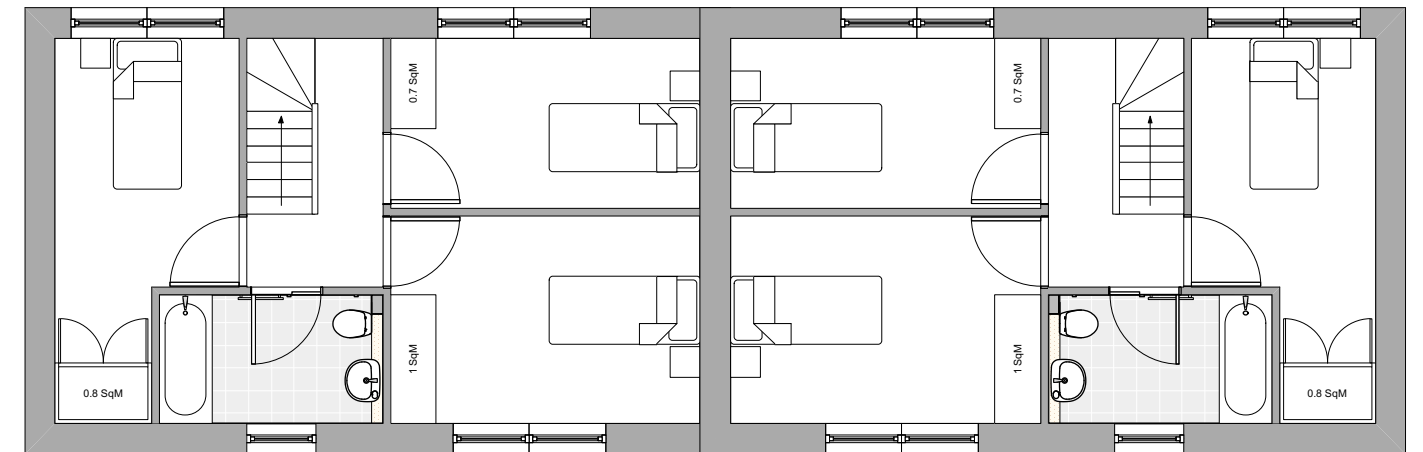

2 Block B - First Floor Plan
Scale: 1:100



0.0 0.5 1.0 1.5 2.0 2.5 3.0 3.5 4.0 M




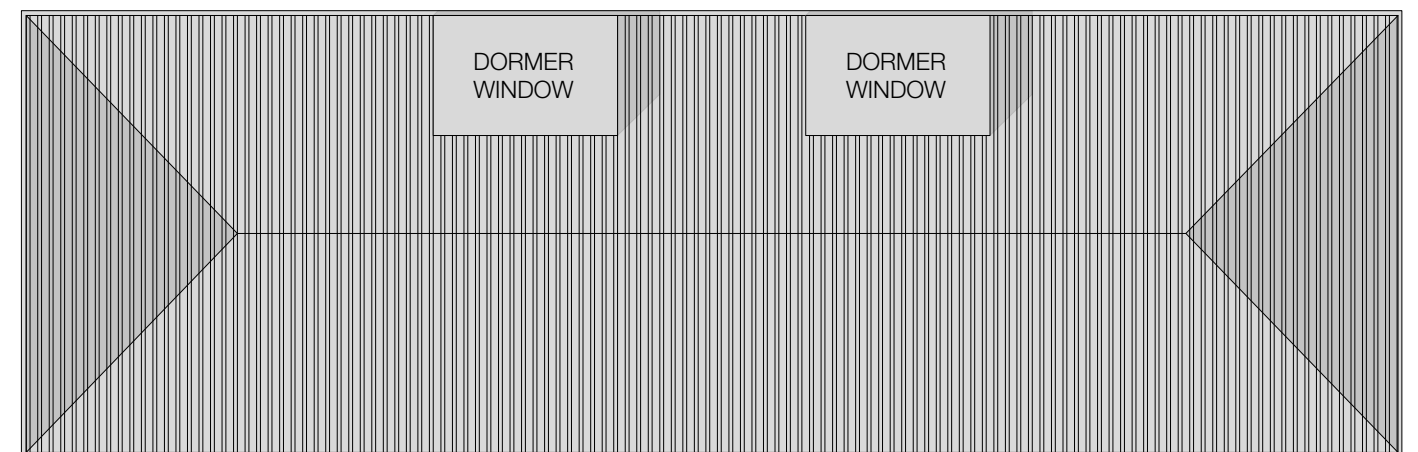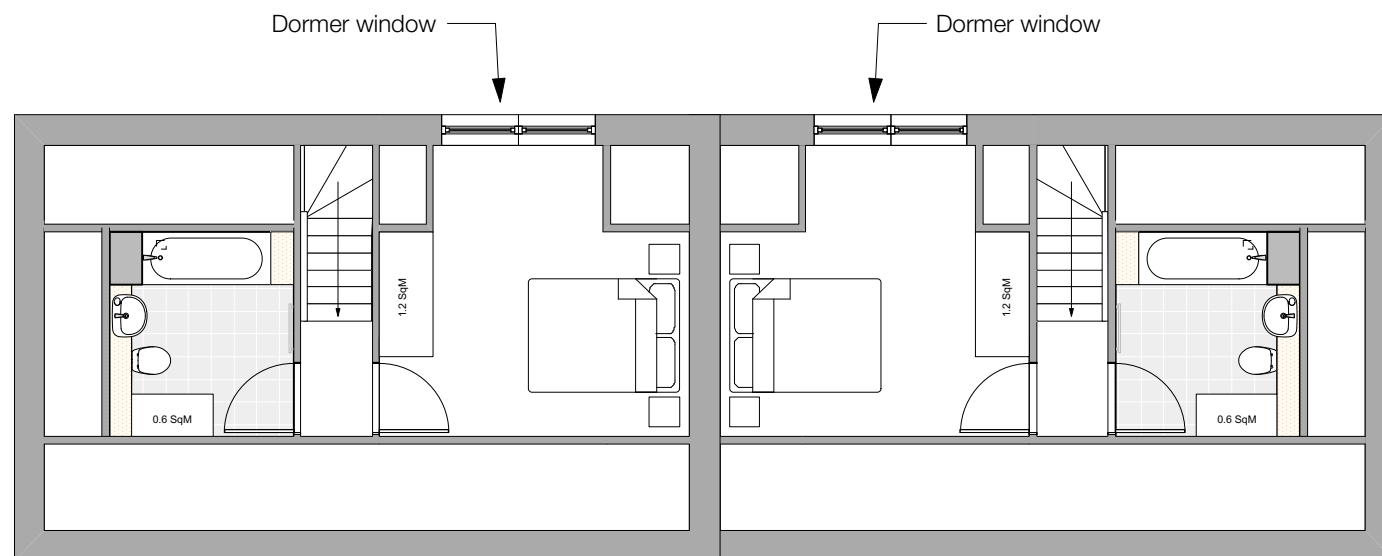

1 Block B - Second Floor Plan
Scale: 1:100

2 Block B - Roof Plan
Scale: 1:100

  

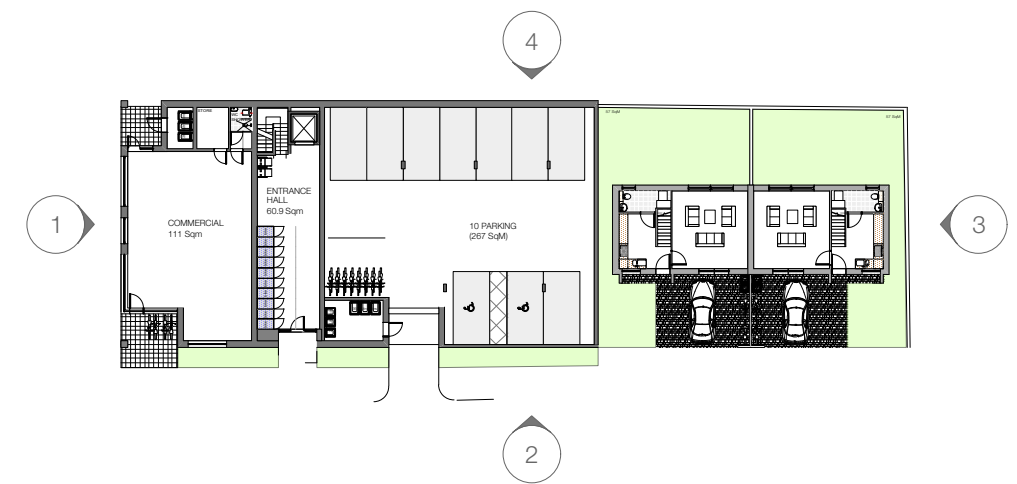


1 South Elevation
Scale: 1:250




2 East Elevation
Scale: 1:250




3 North Elevation
Scale: 1:250

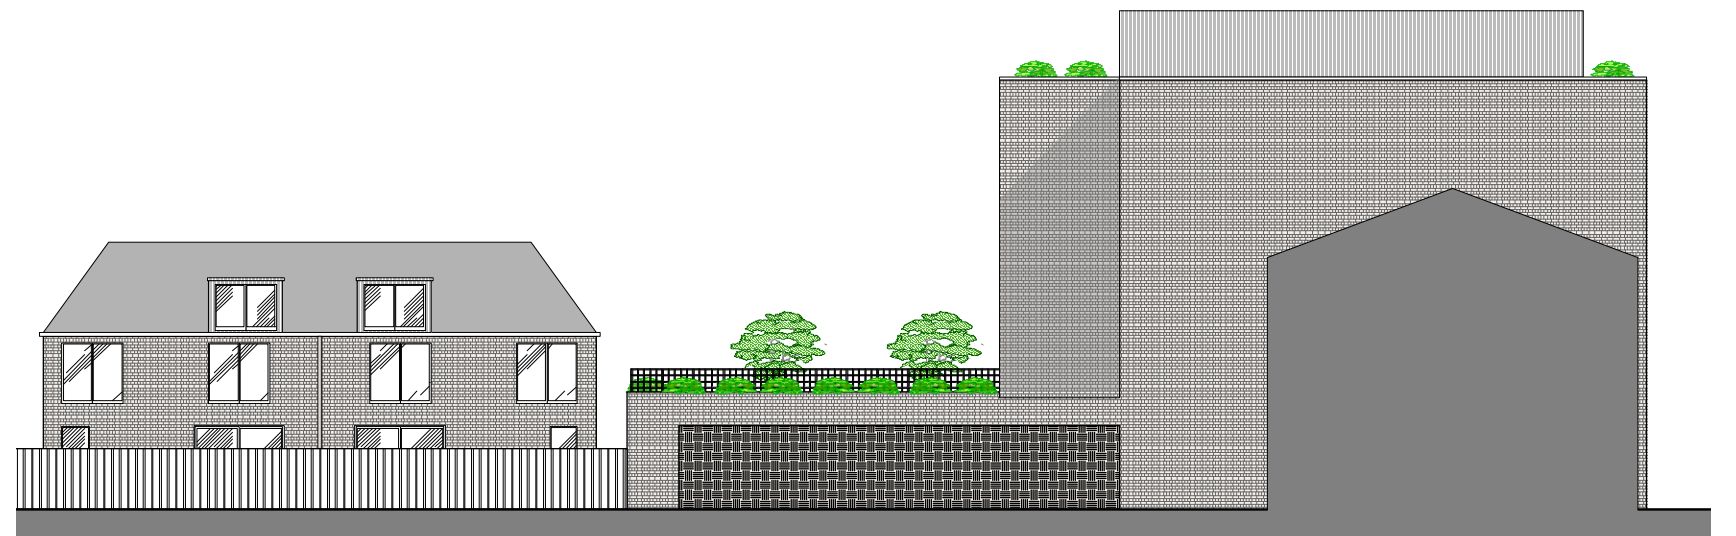



4 West Elevation
Scale: 1:250

 

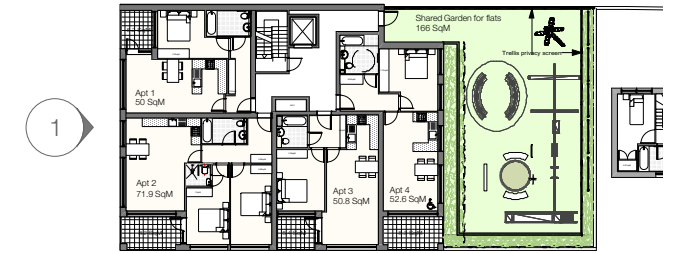

1 Block A - South Elevation
Scale: 1:100

 


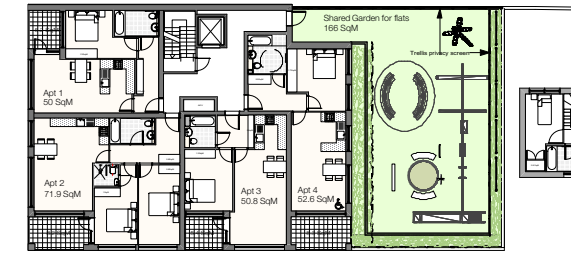


2





1 Block A - East Elevation
Scale: 1:100

 

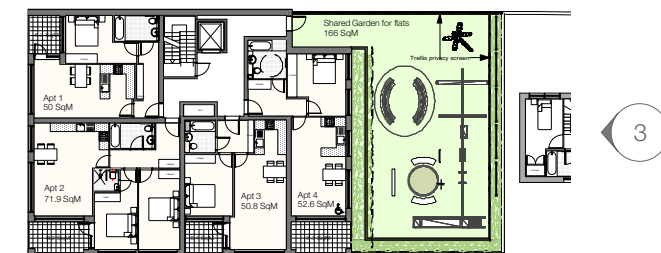

1 Block A - North Elevation
Scale: 1:100





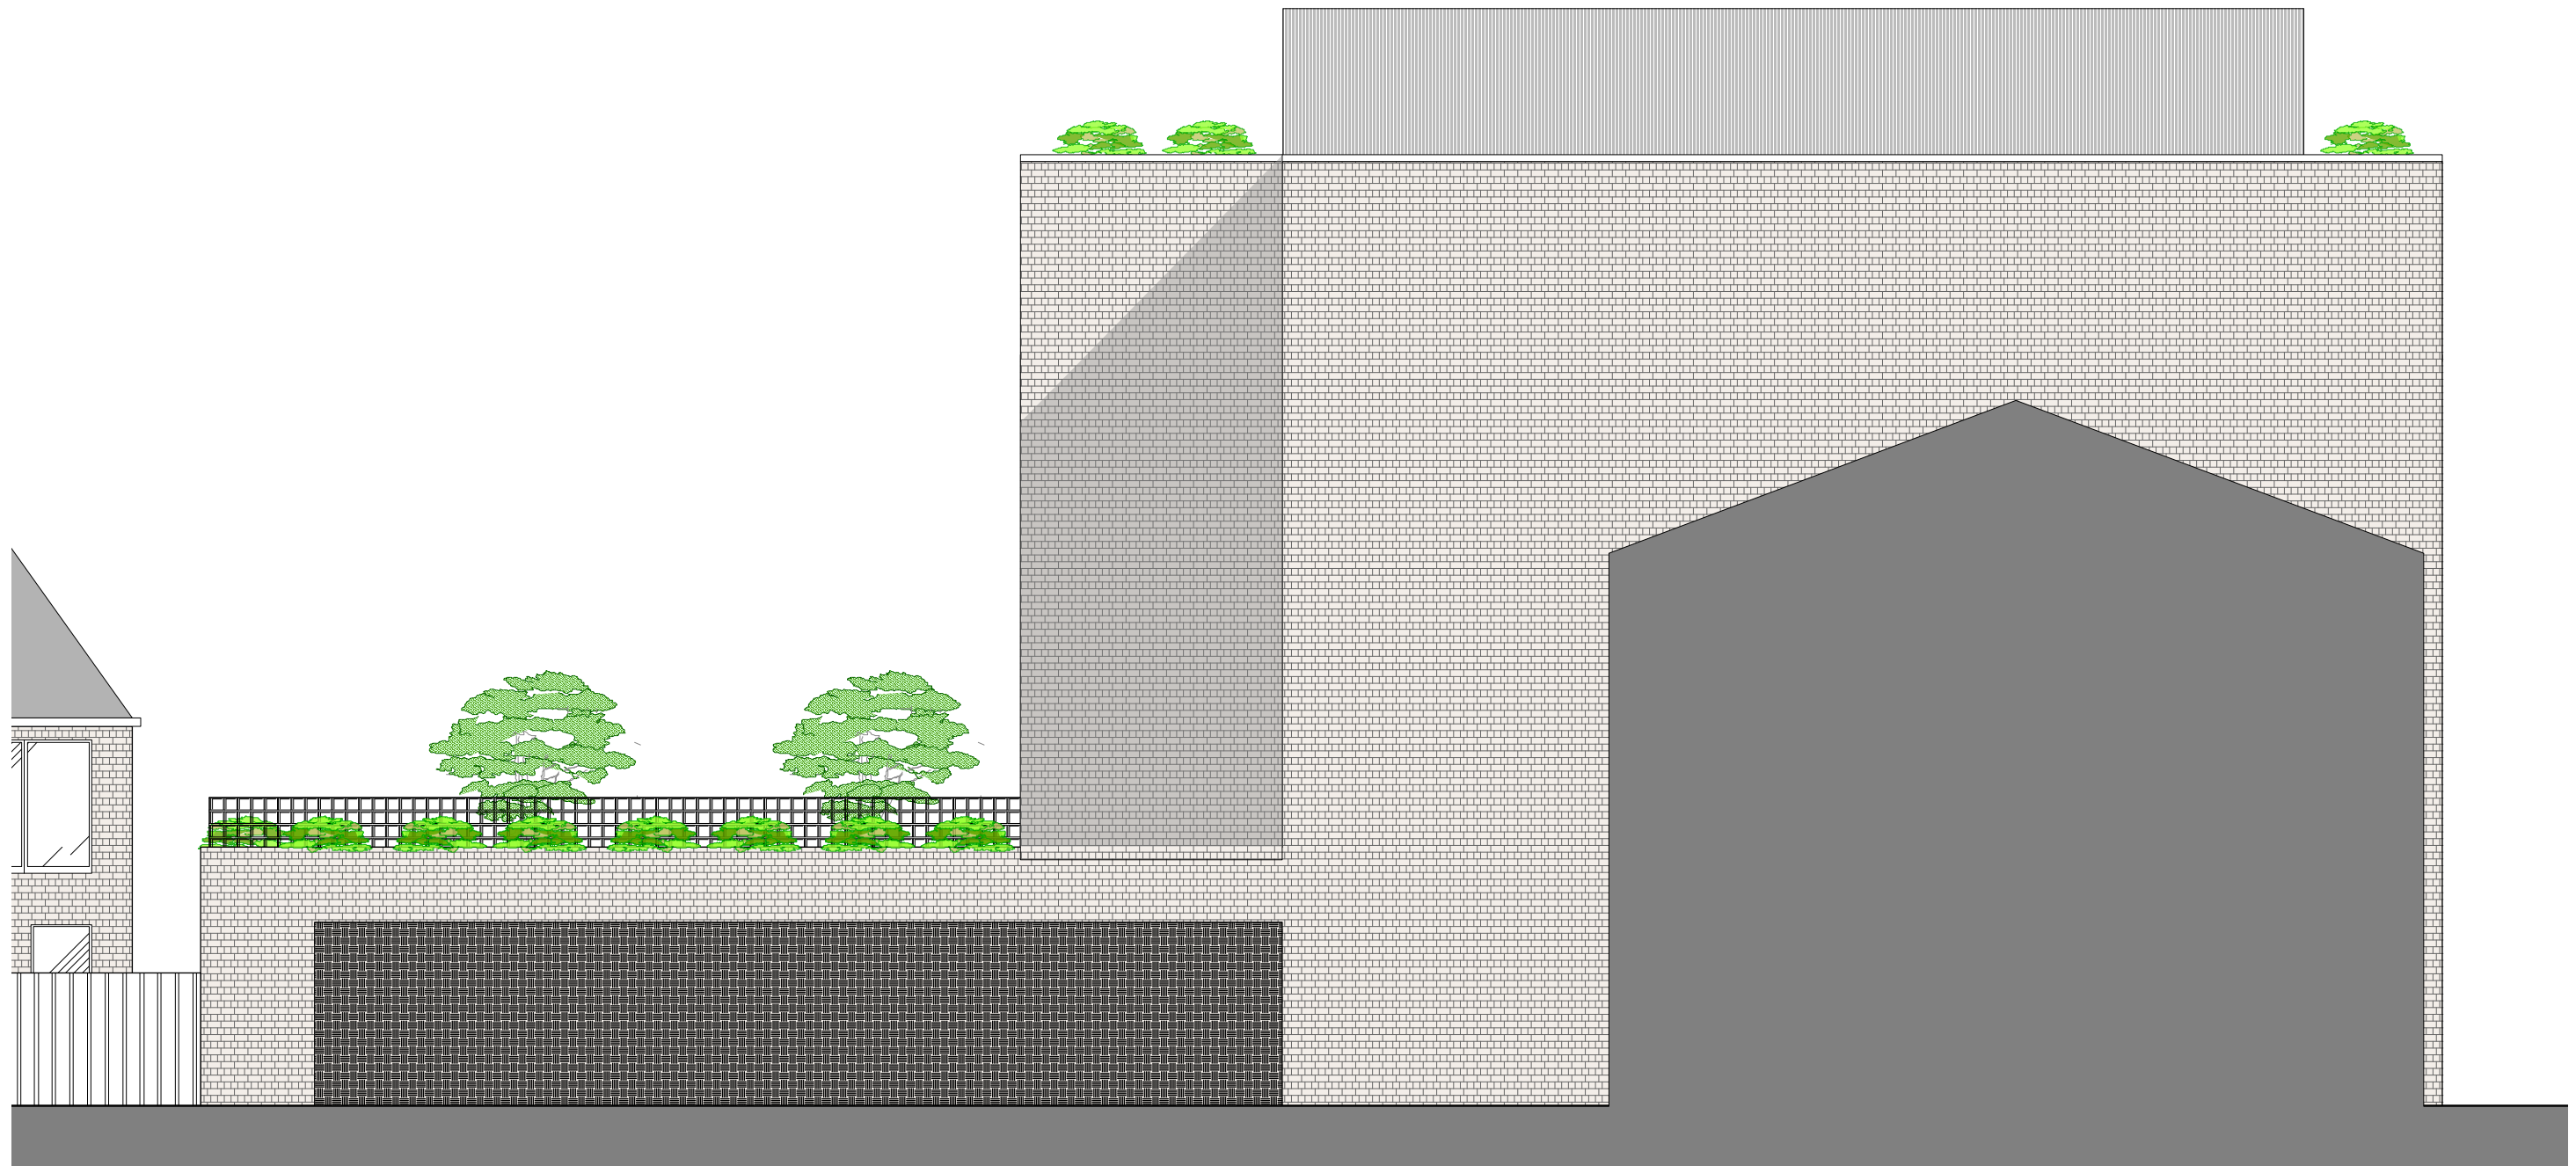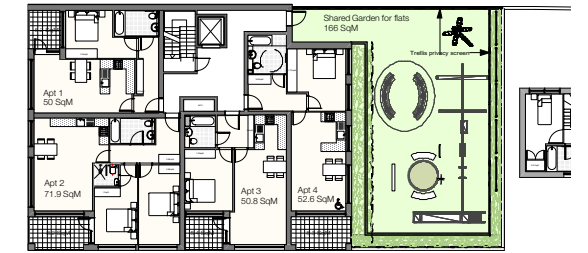


1

Block A - West Elevation
Scale: 1:100




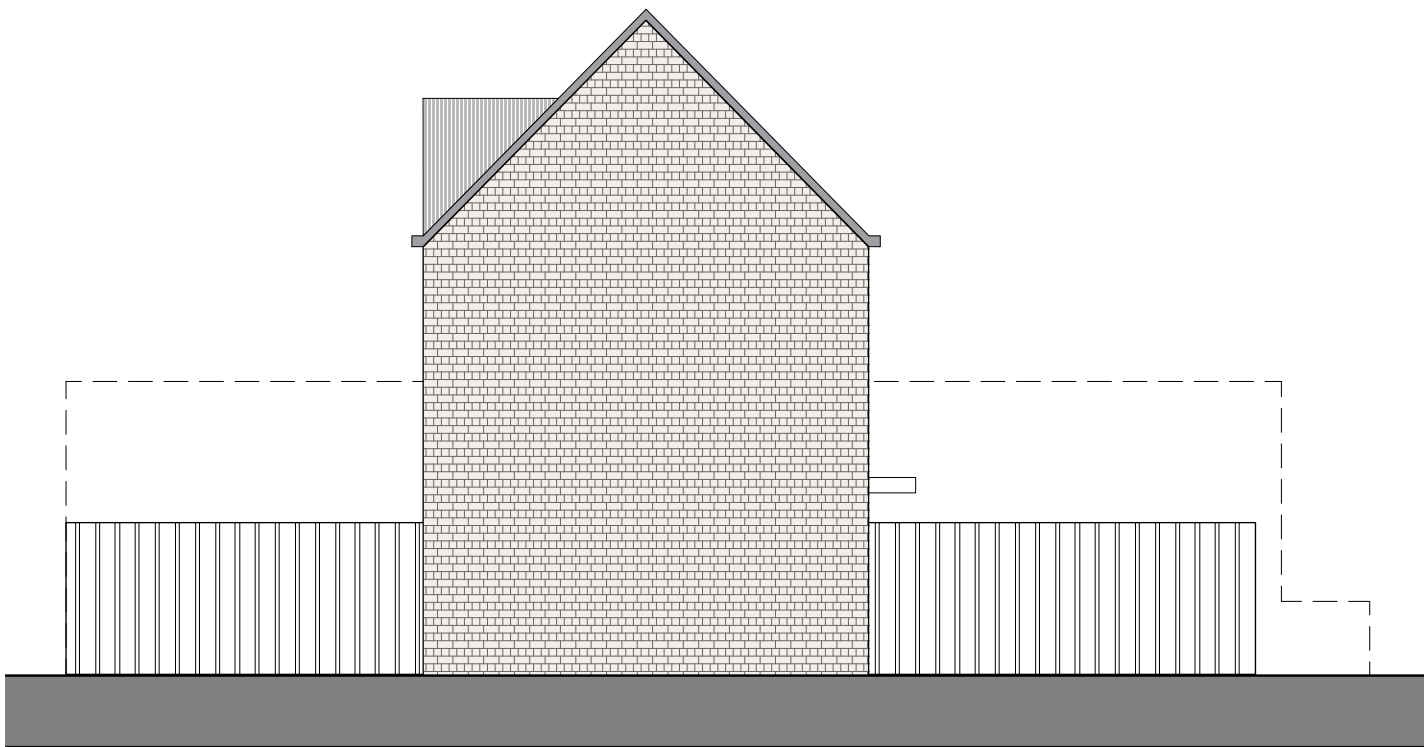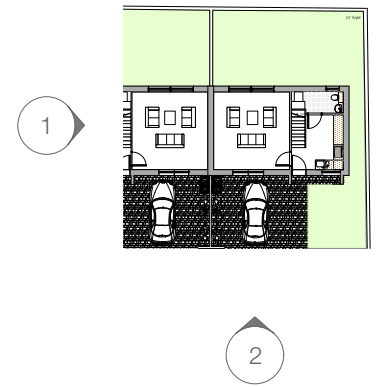


1 Block B - South Elevation
Scale: 1:100

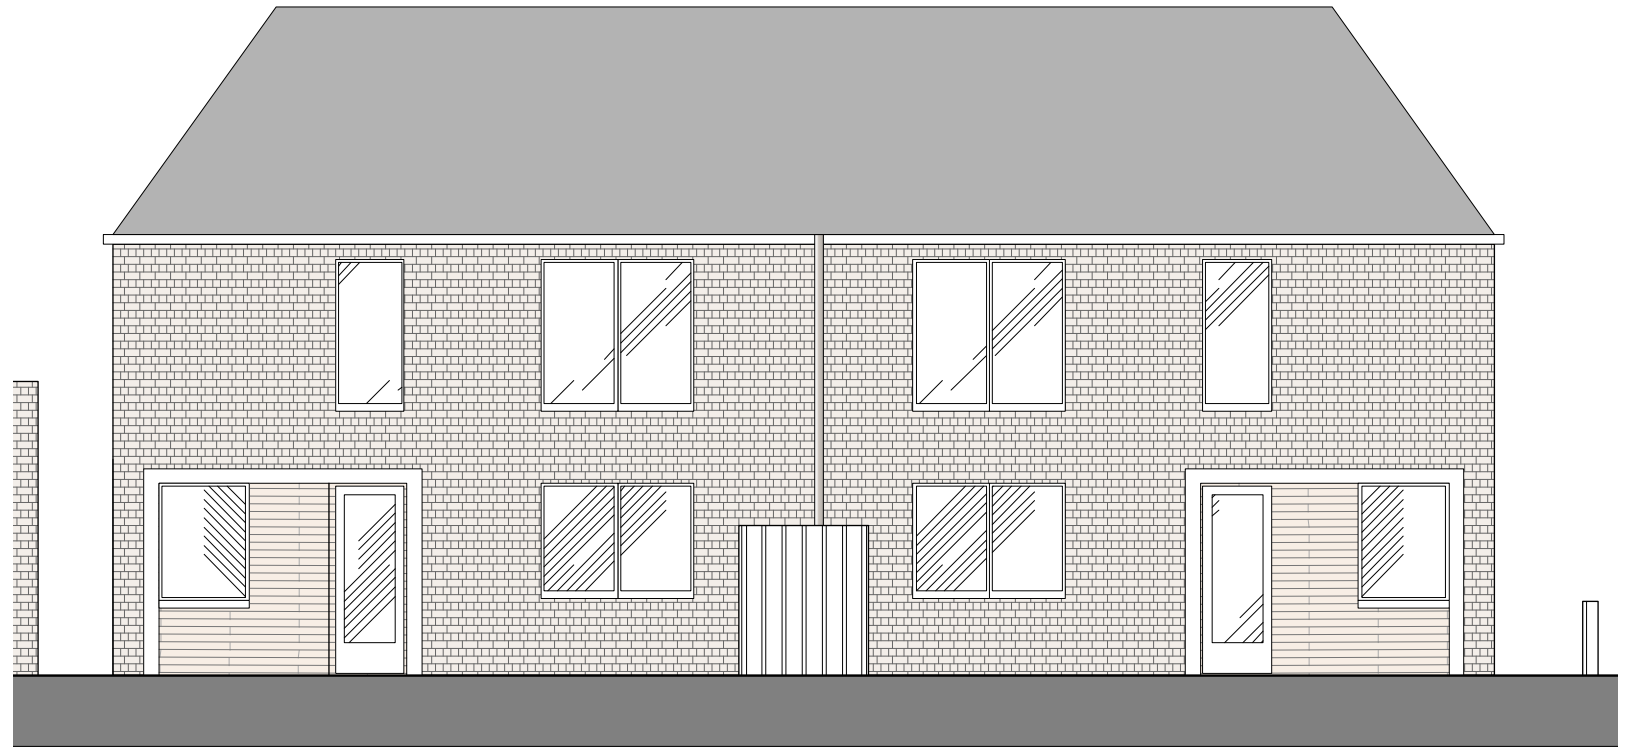


2 Block B - East Elevation
Scale: 1:100

 

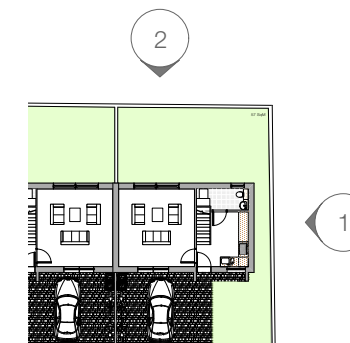

1 Block B - North Elevation
Scale: 1:100

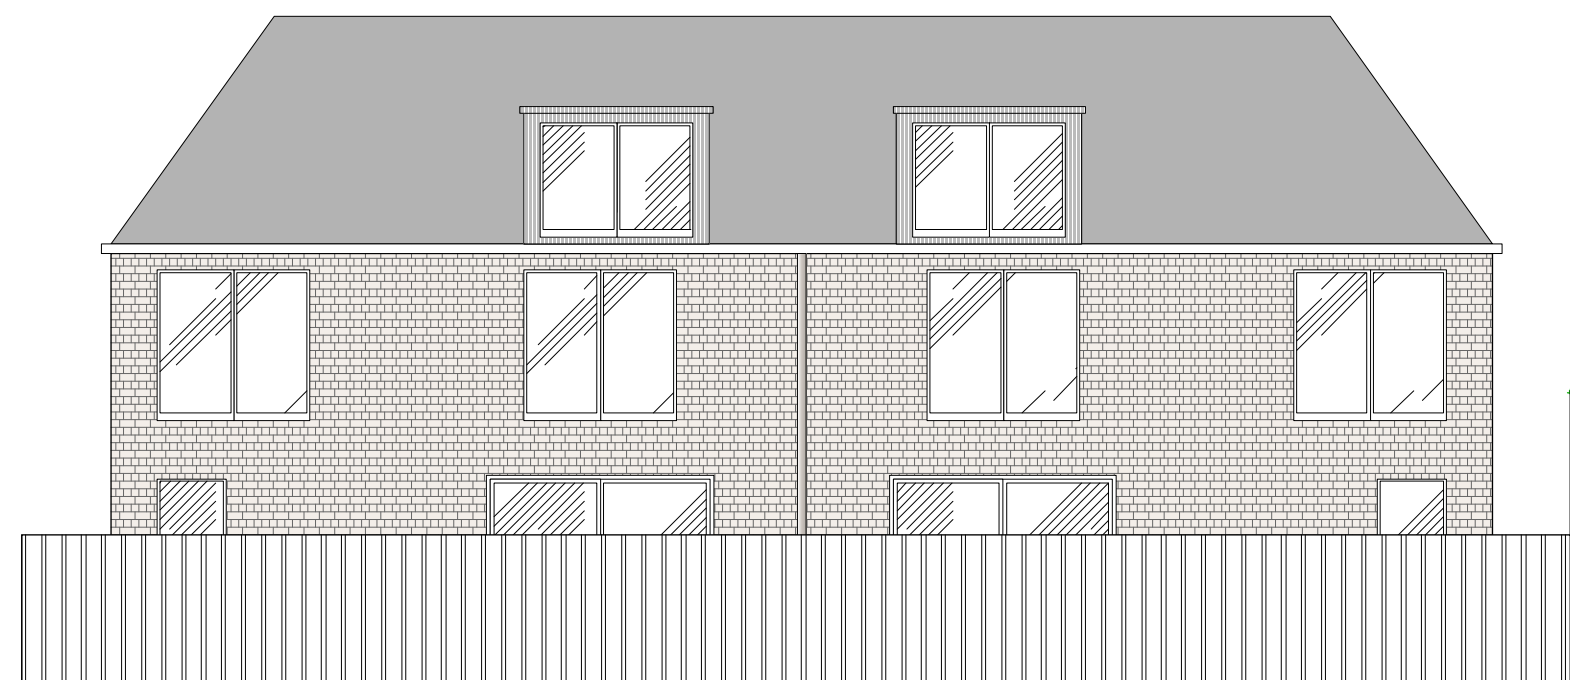

2 Block B - West Elevation
Scale: 1:100

