


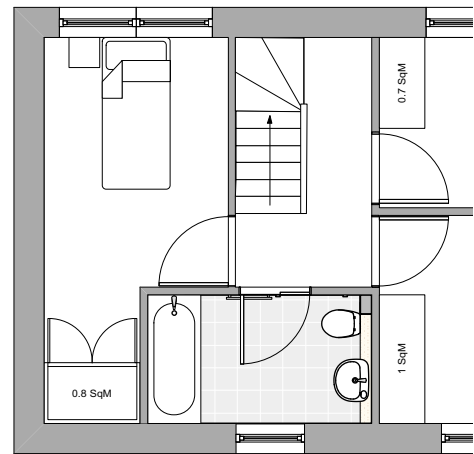


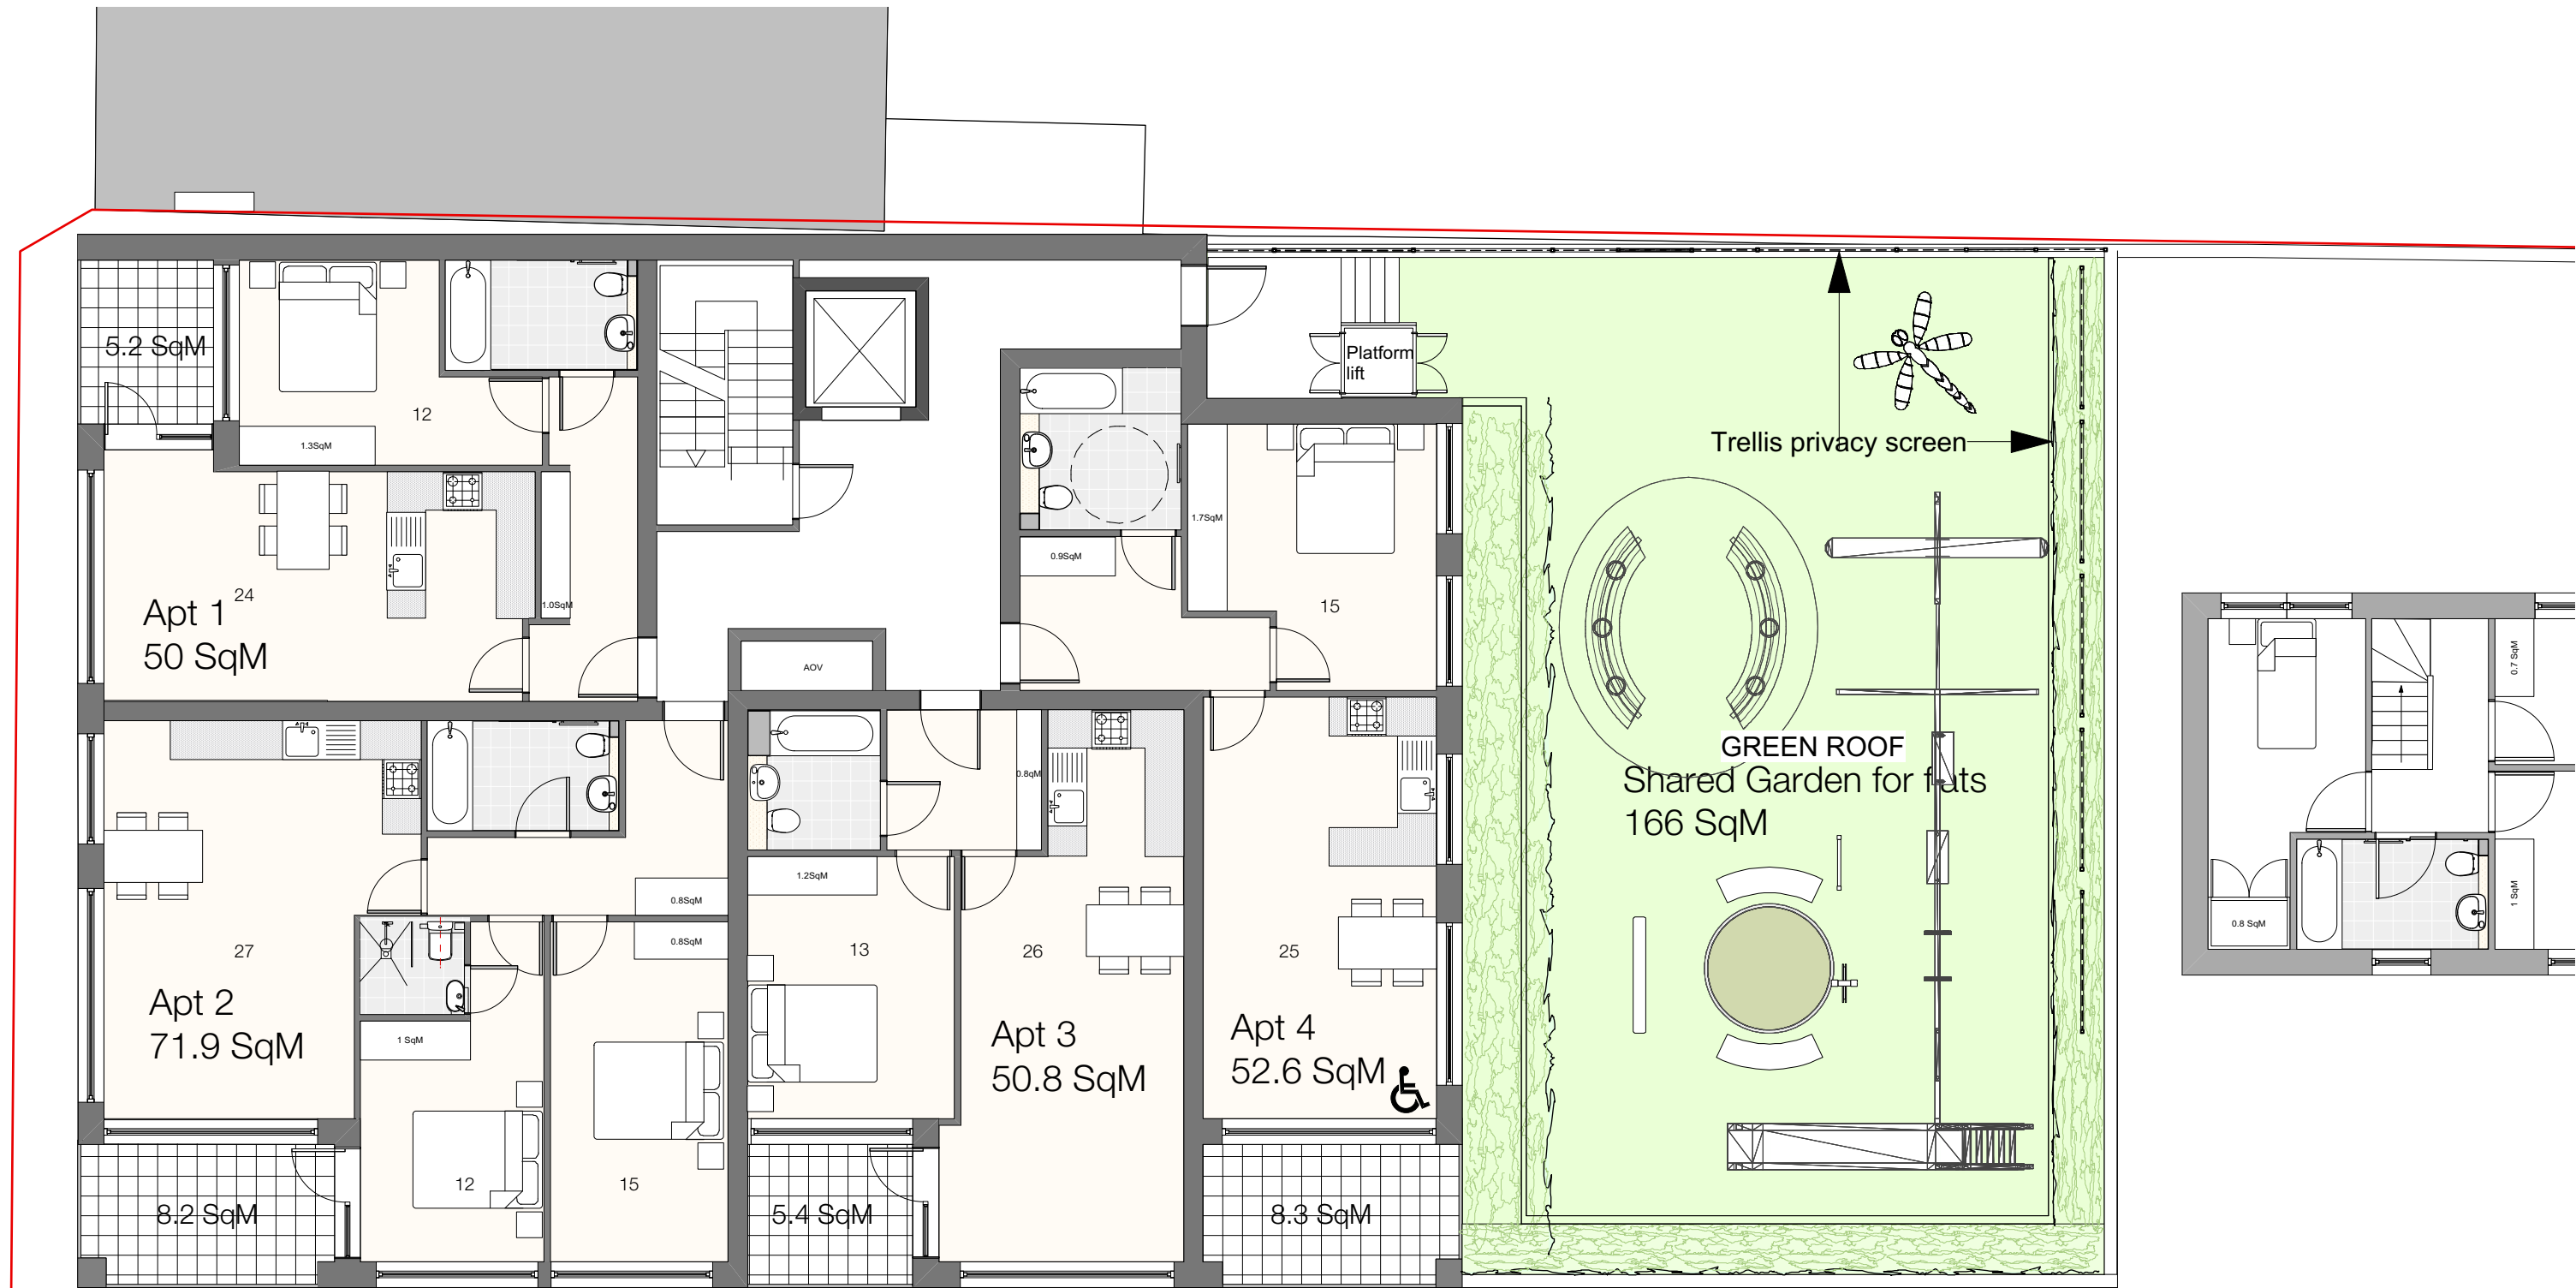

1 Block A - First Floor Plan  
Scale: 1:100

 

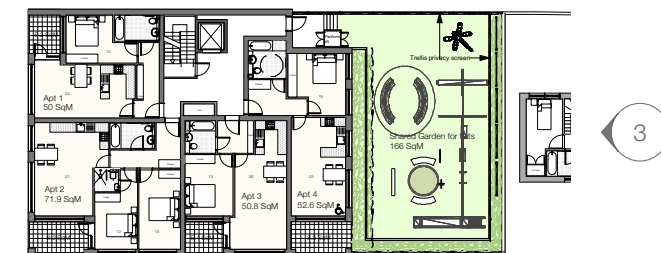

1 Block A - North Elevation  
Scale: 1:100

