




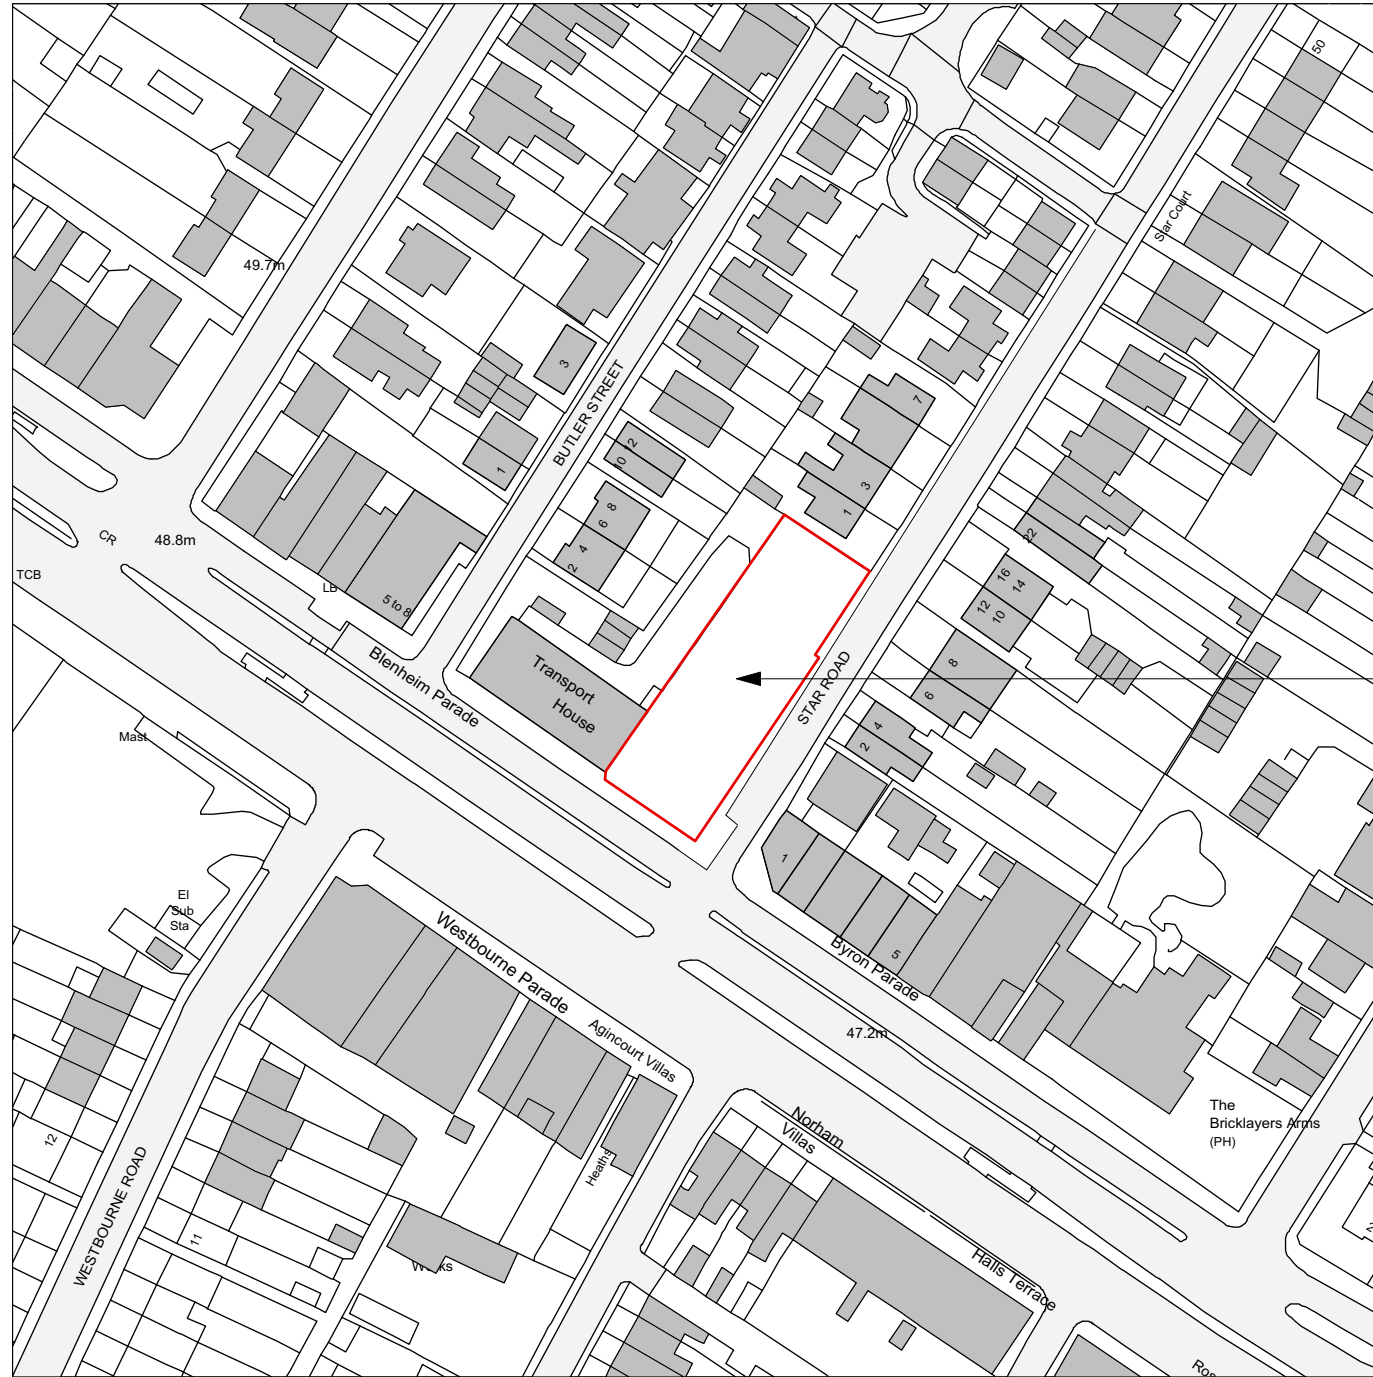


The Site

1 Site Location Map  
Scale: 1:1250

 


 

1 Site Layout Plan  
Scale: 1:500

 



ade

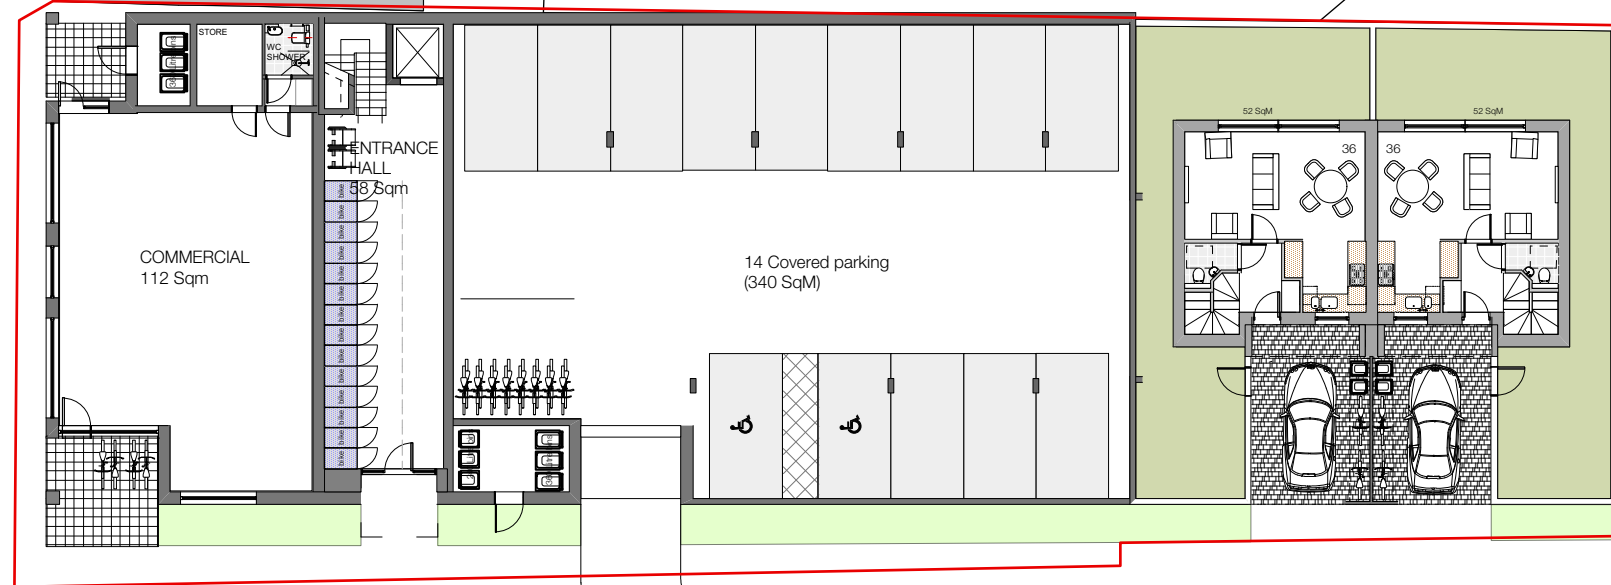



STAR ROAD


1 Ground Floor Plan  
Scale: 1:250

 

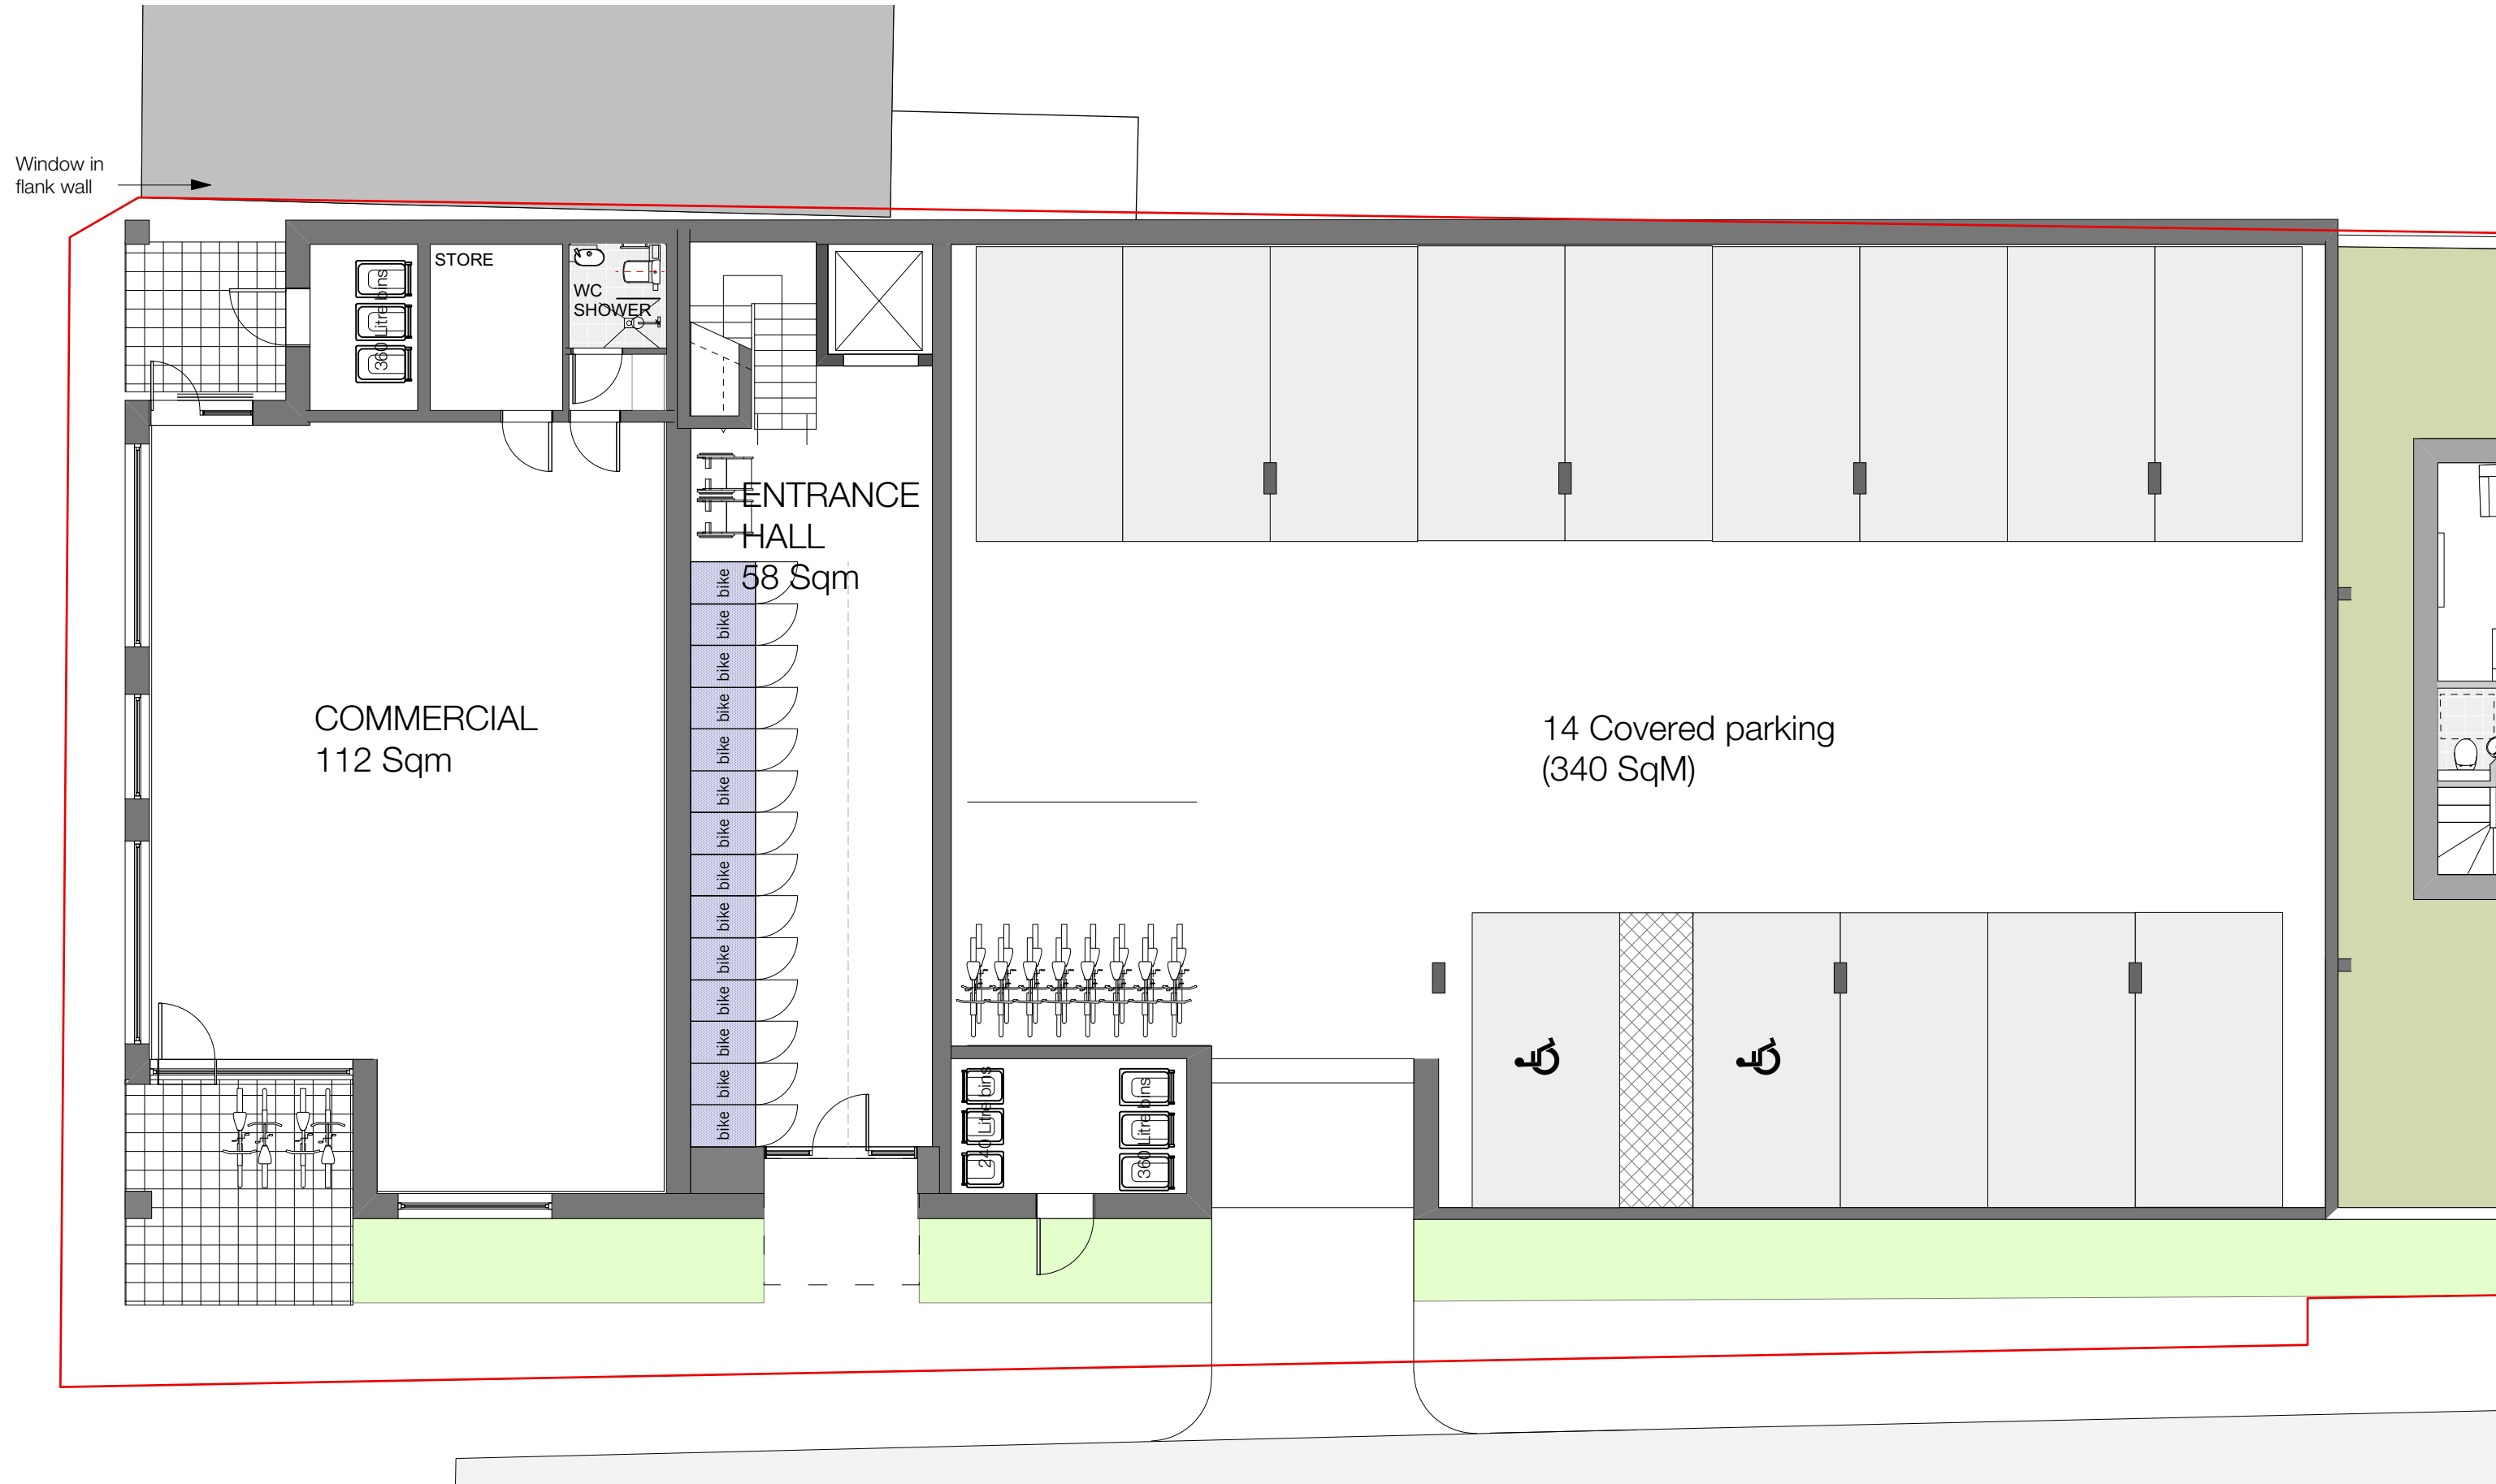



1 Block A - Ground Floor Plan  
Scale: 1:100

  


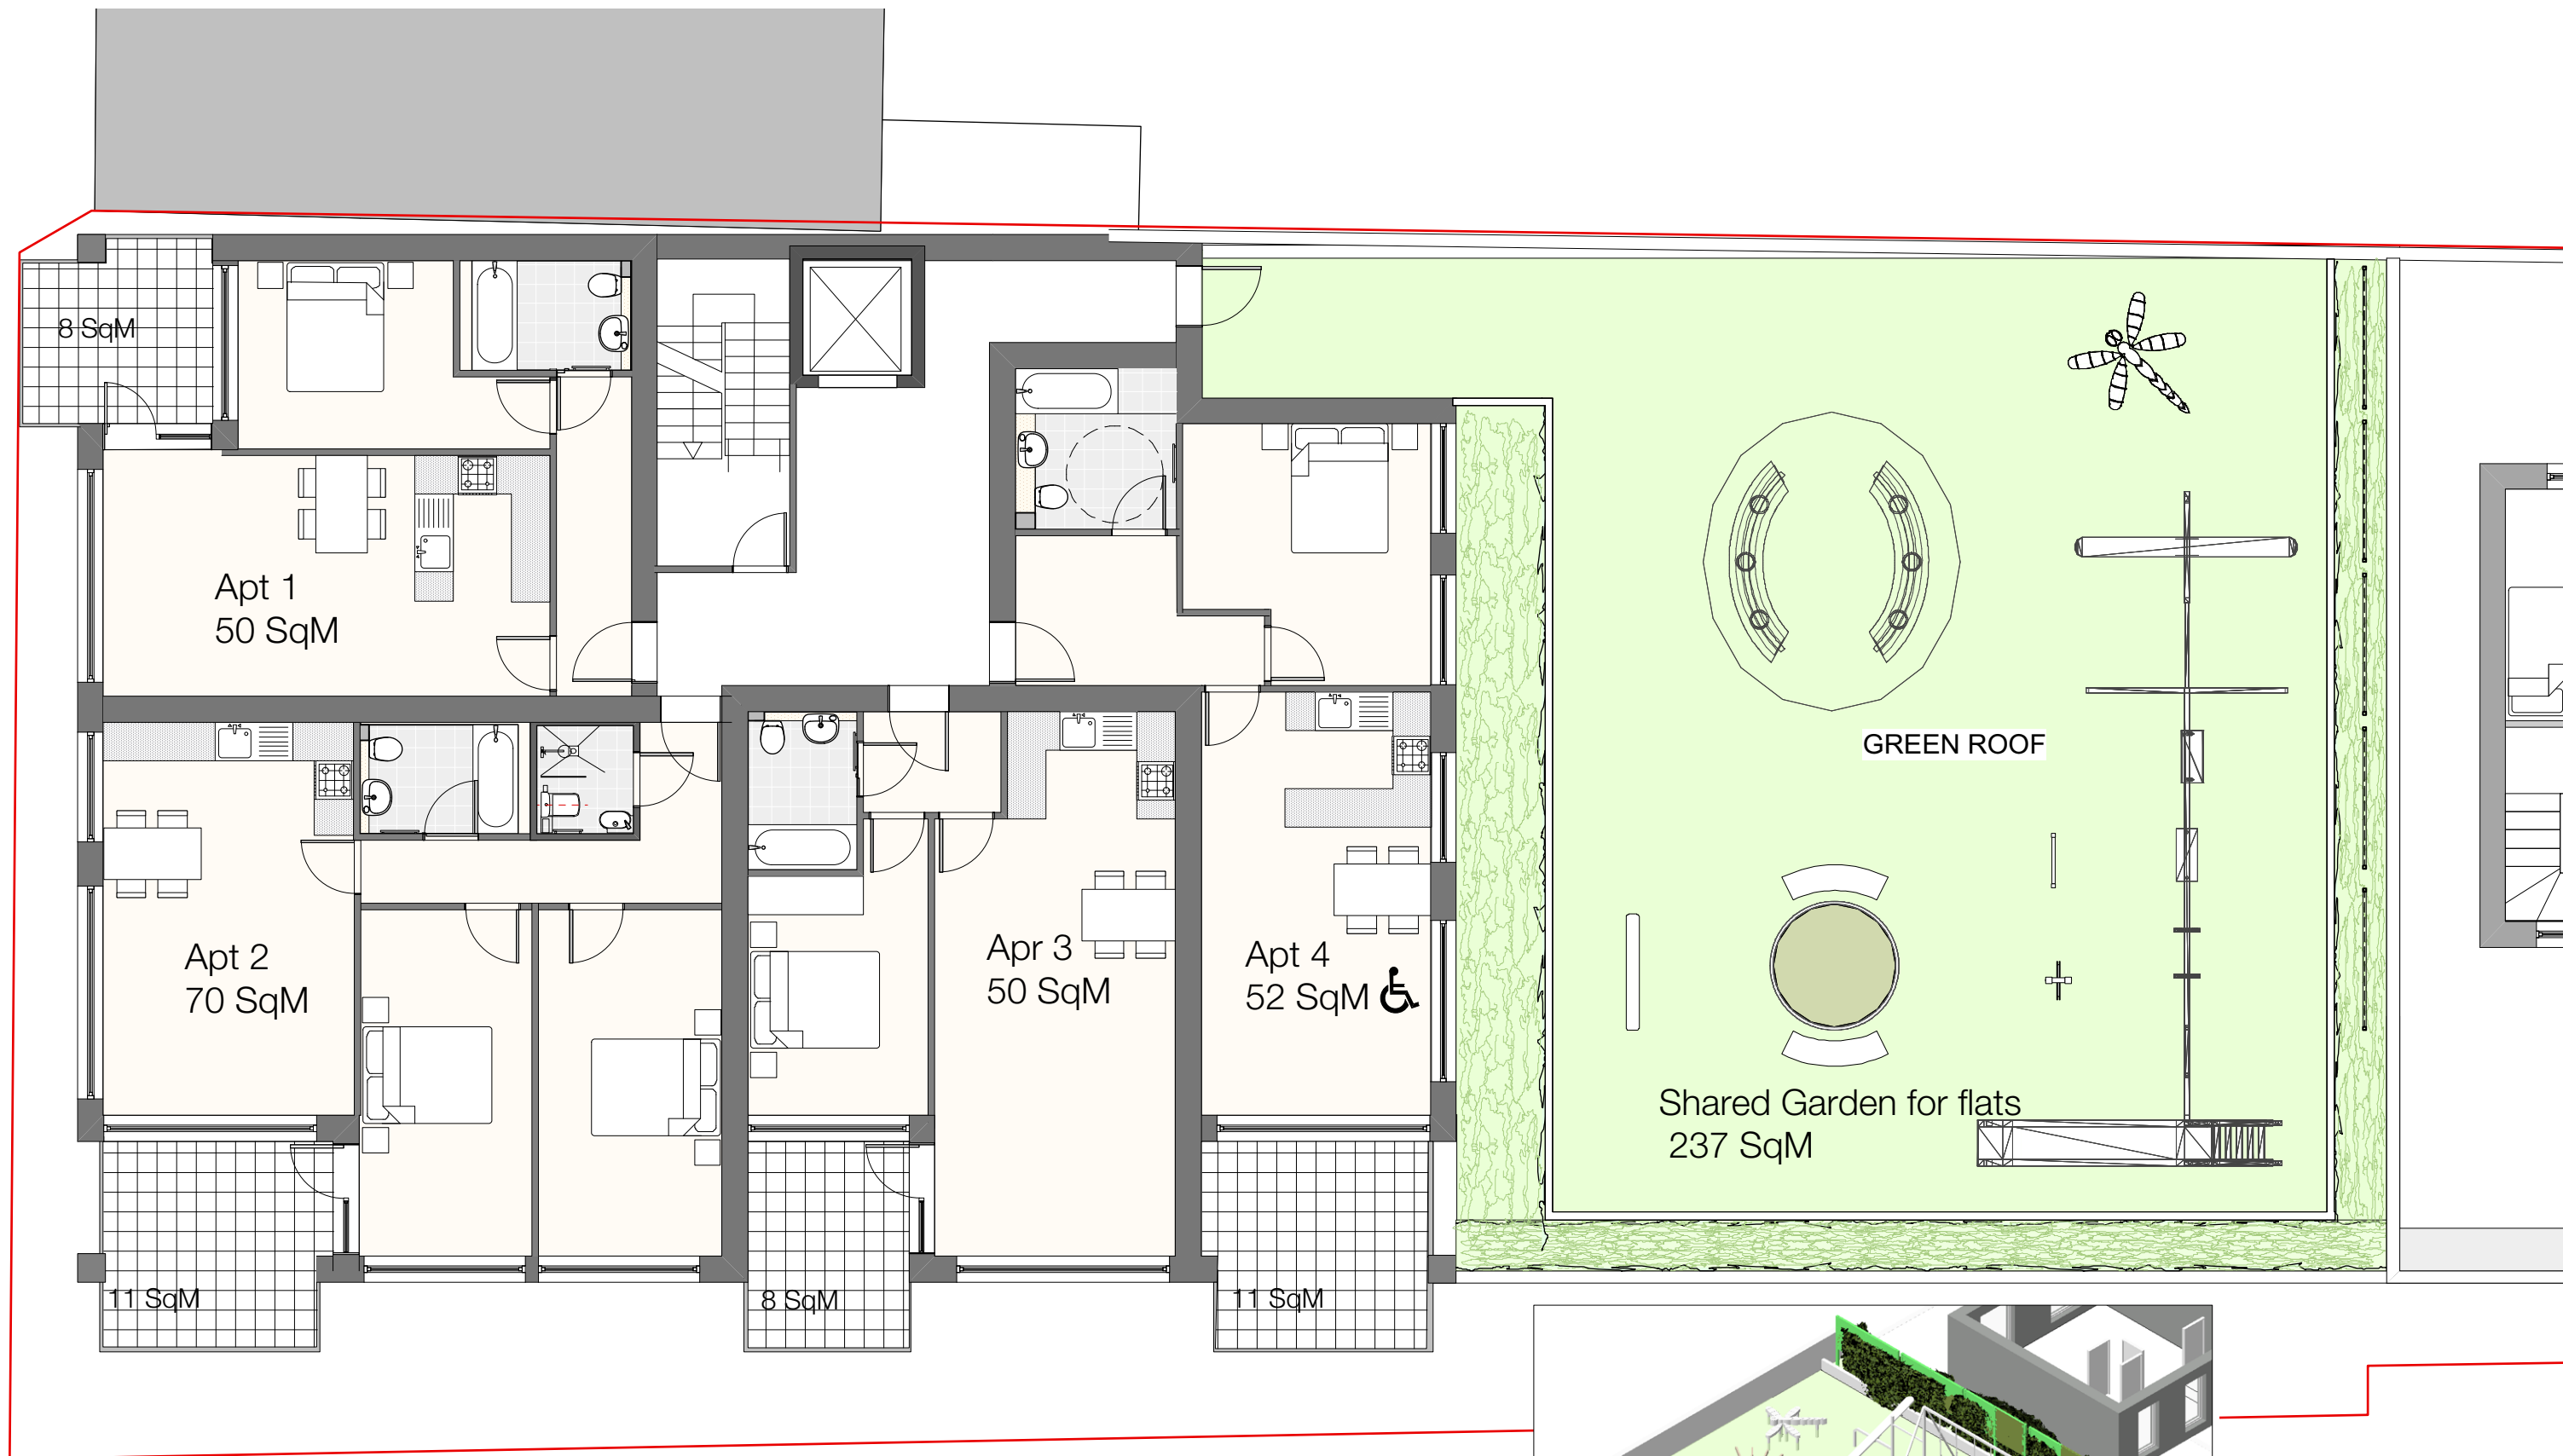



1 Block A - First Floor Plan  
Scale: 1:100

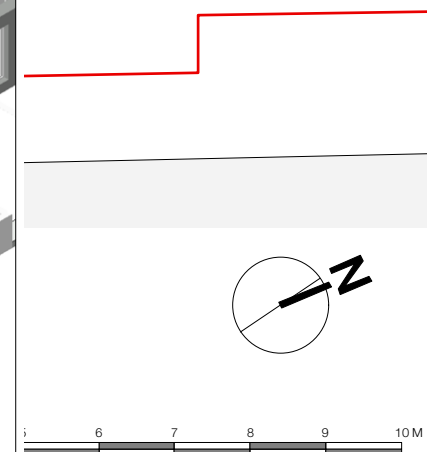

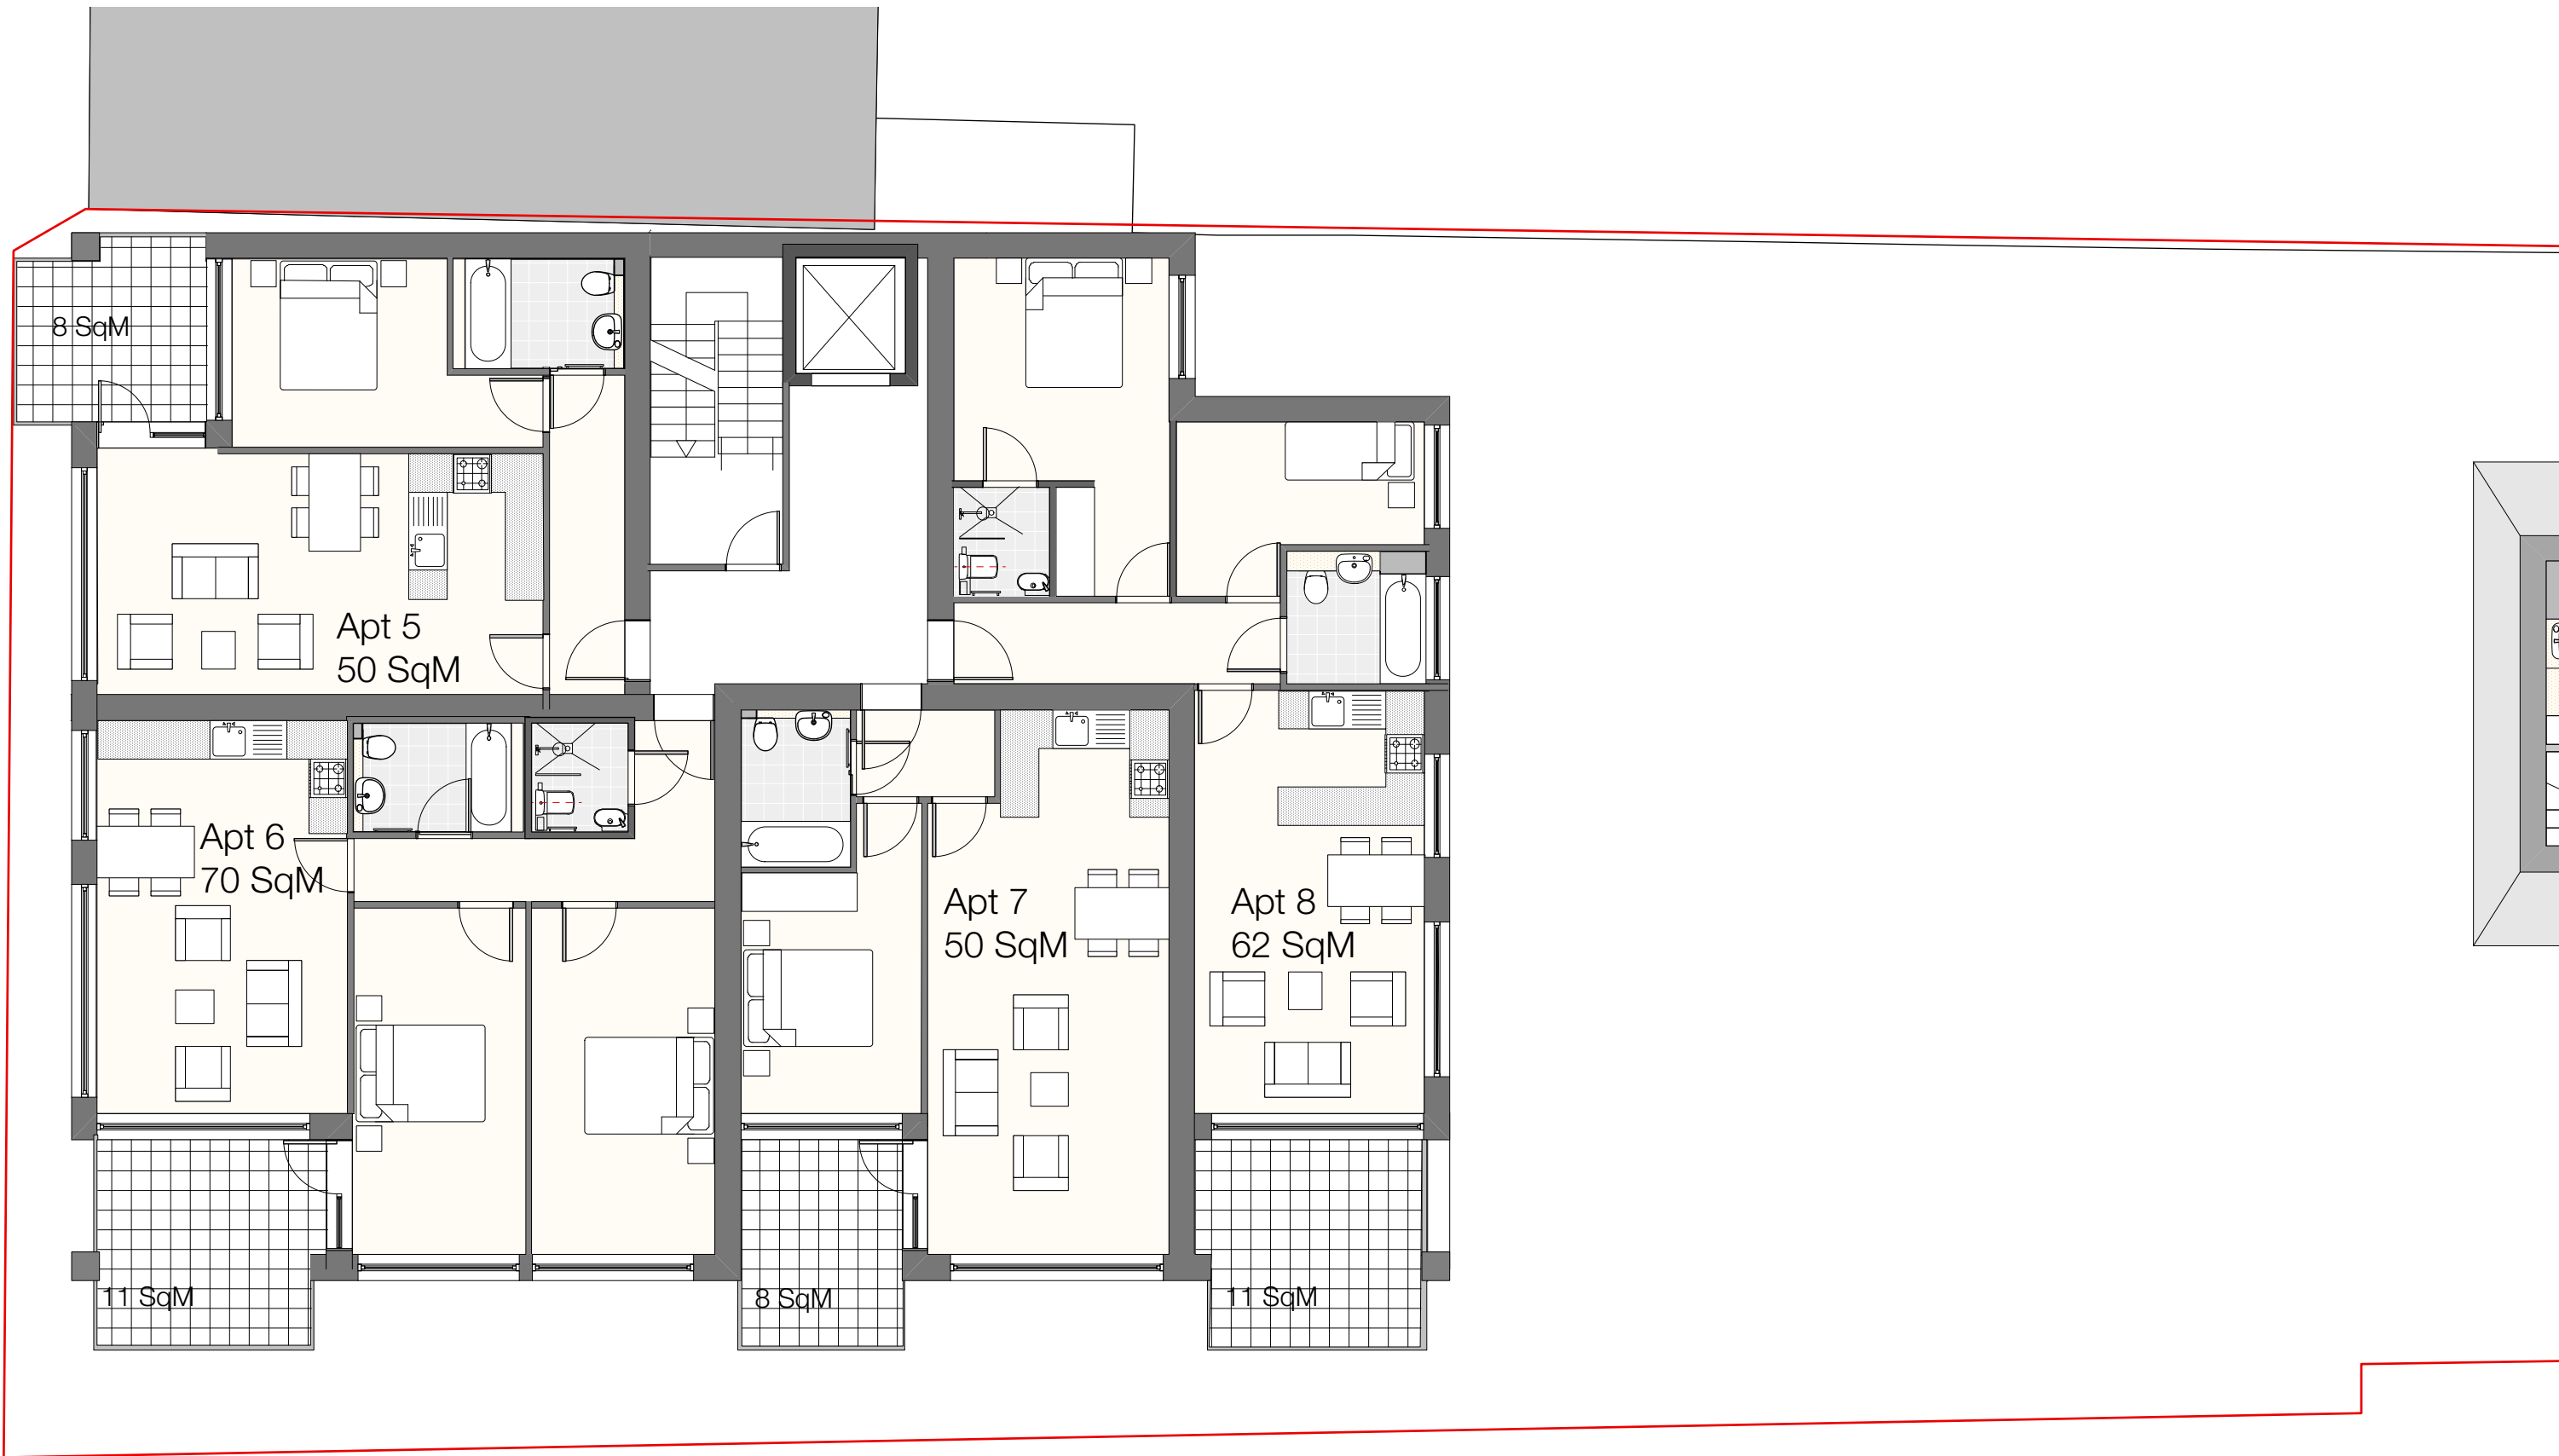


1 Block A - Second Floor Plan  
Scale: 1:100

  

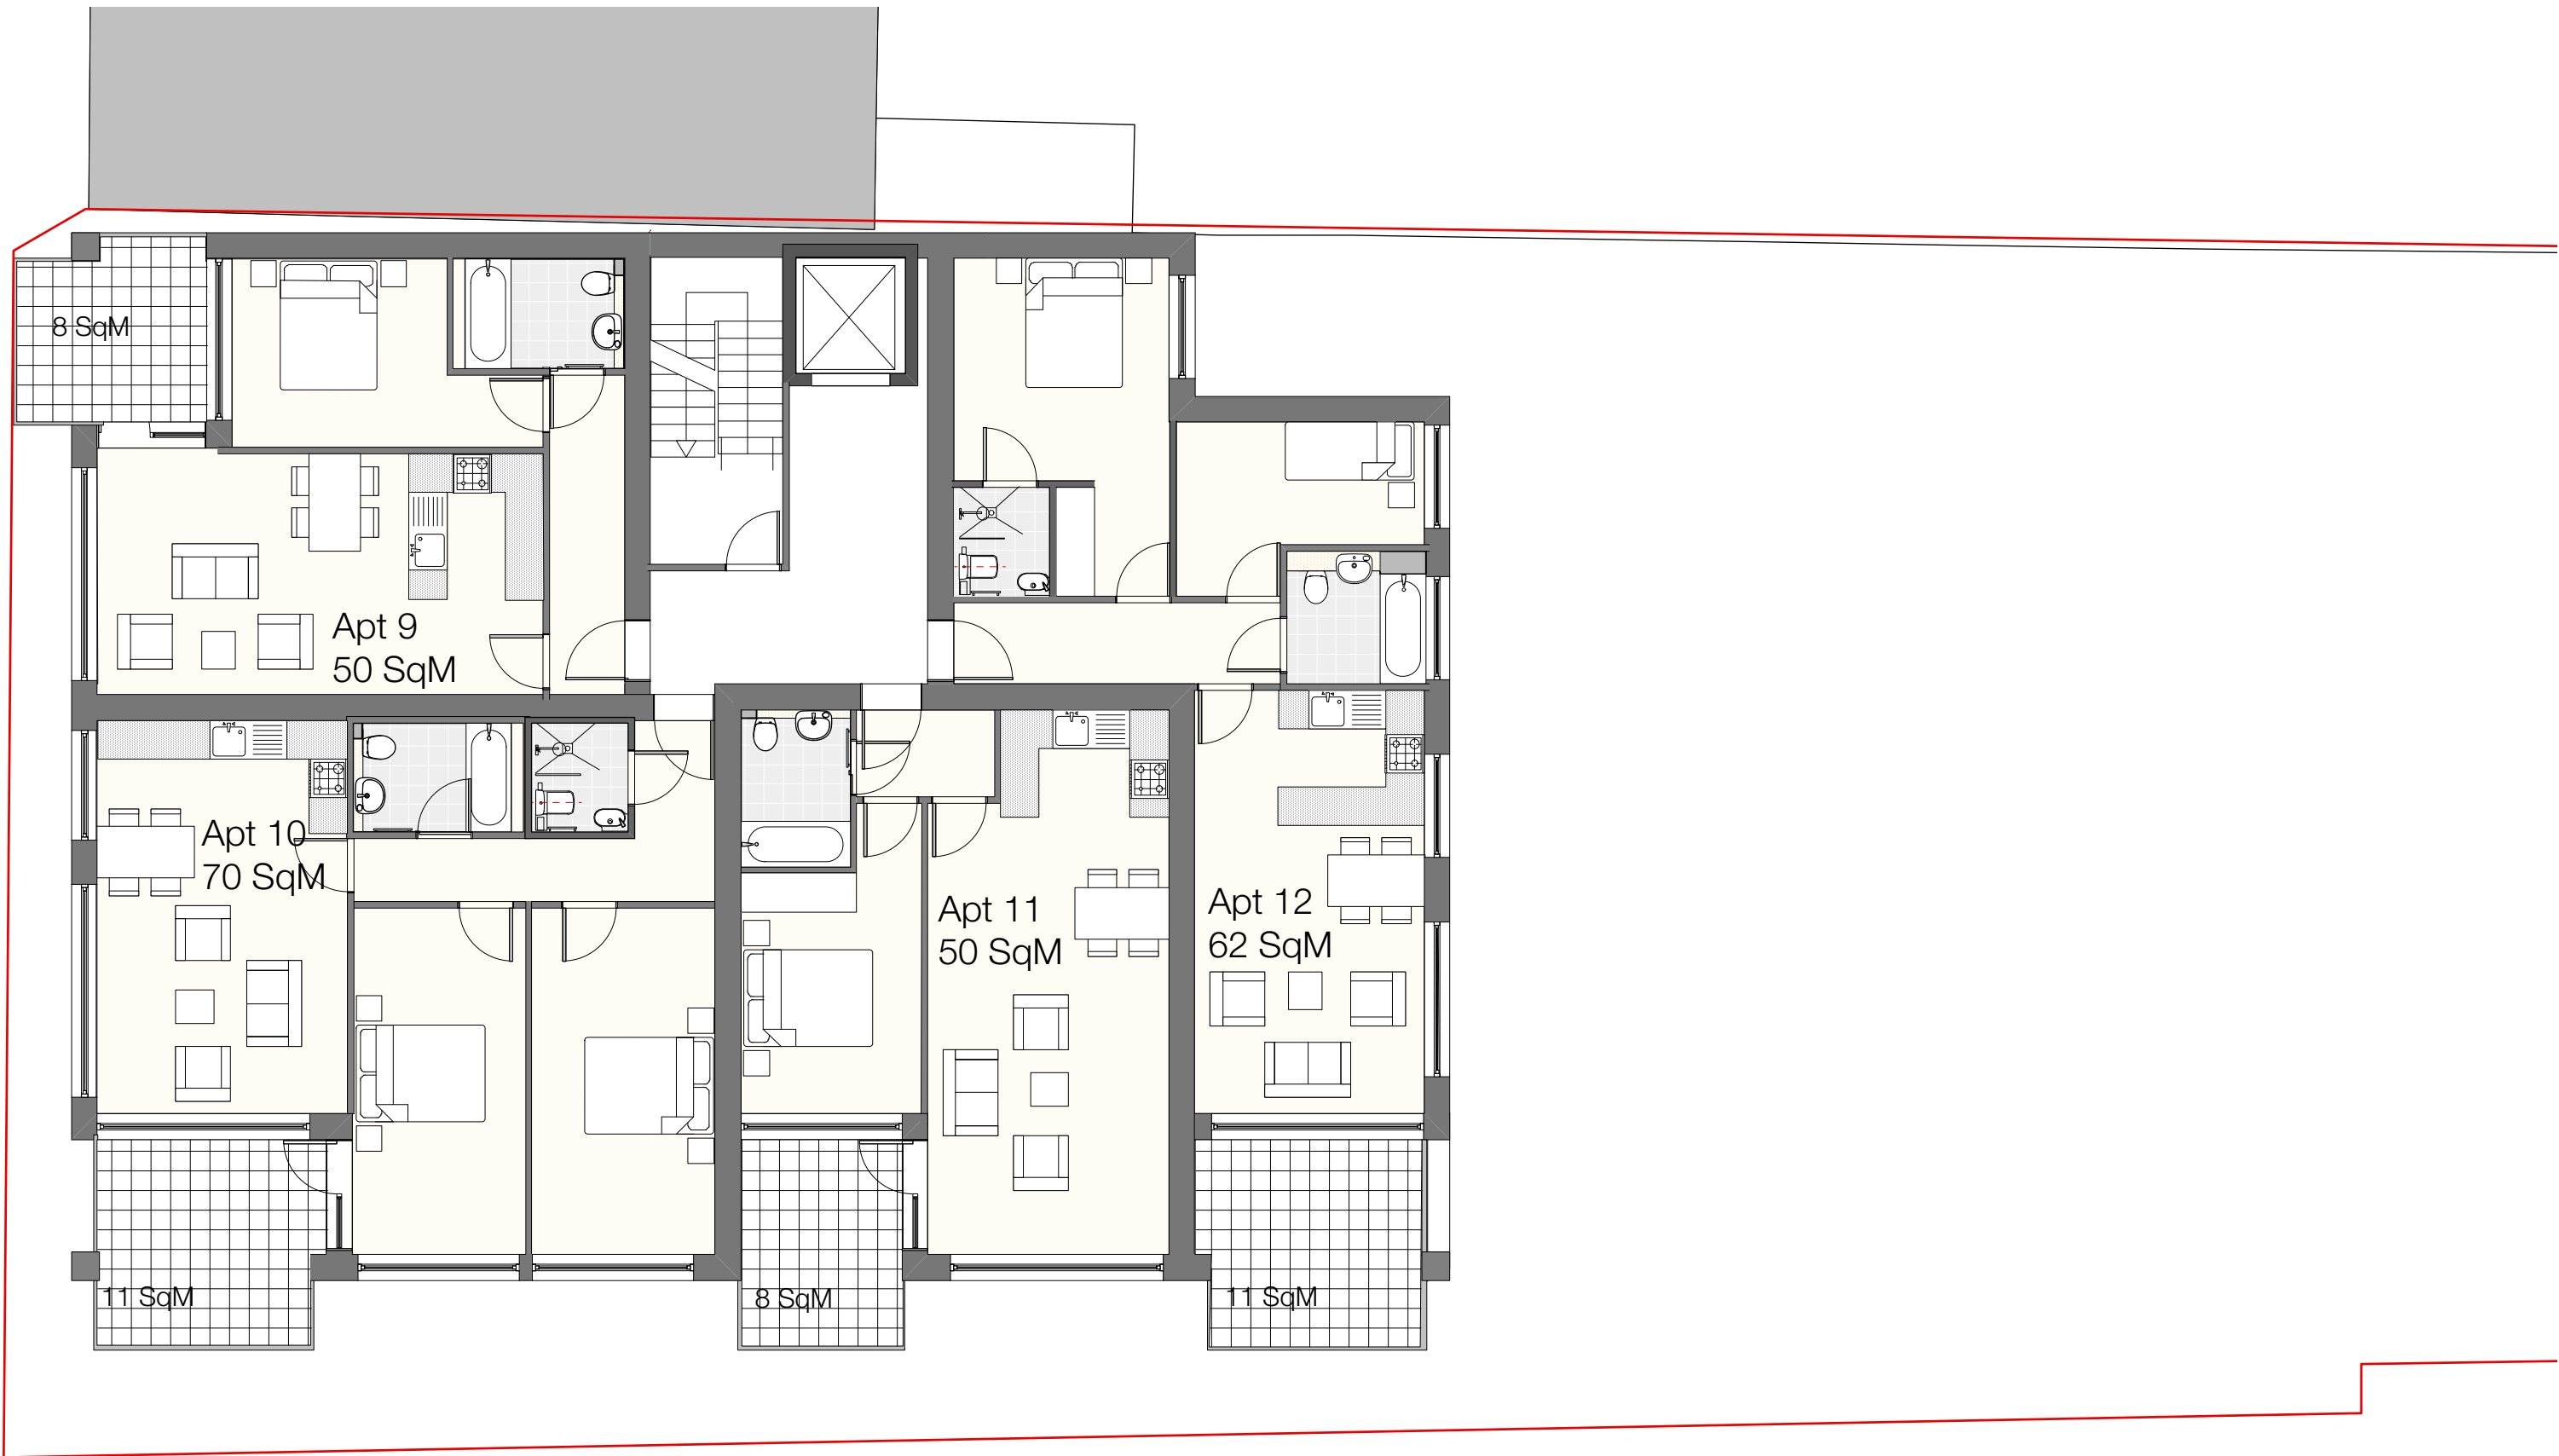


1 Block A - Third Floor Plan  
Scale: 1:100



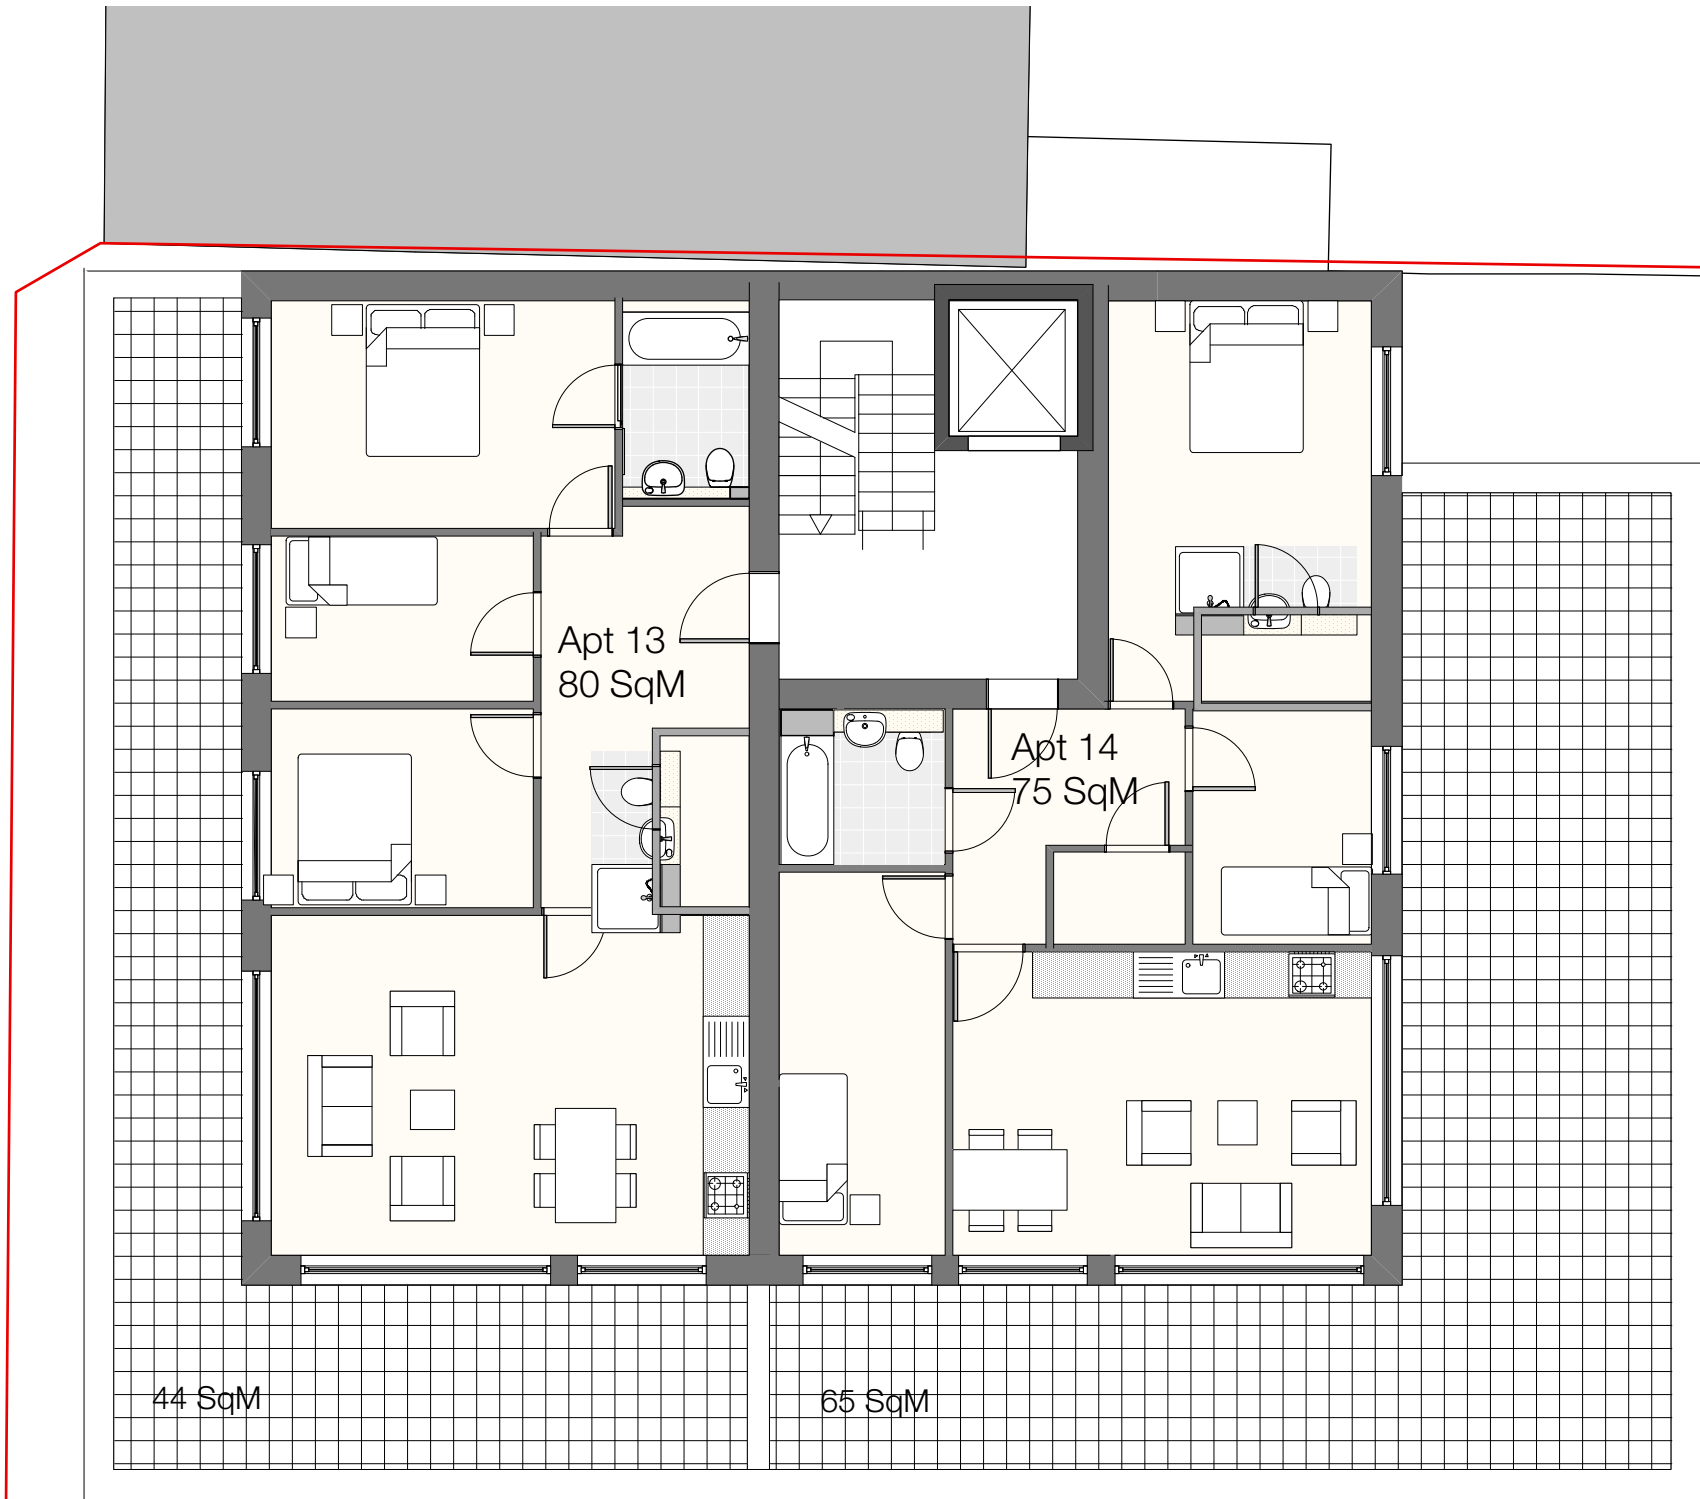



1 Block A - Fourth Floor Plan  
Scale: 1:100



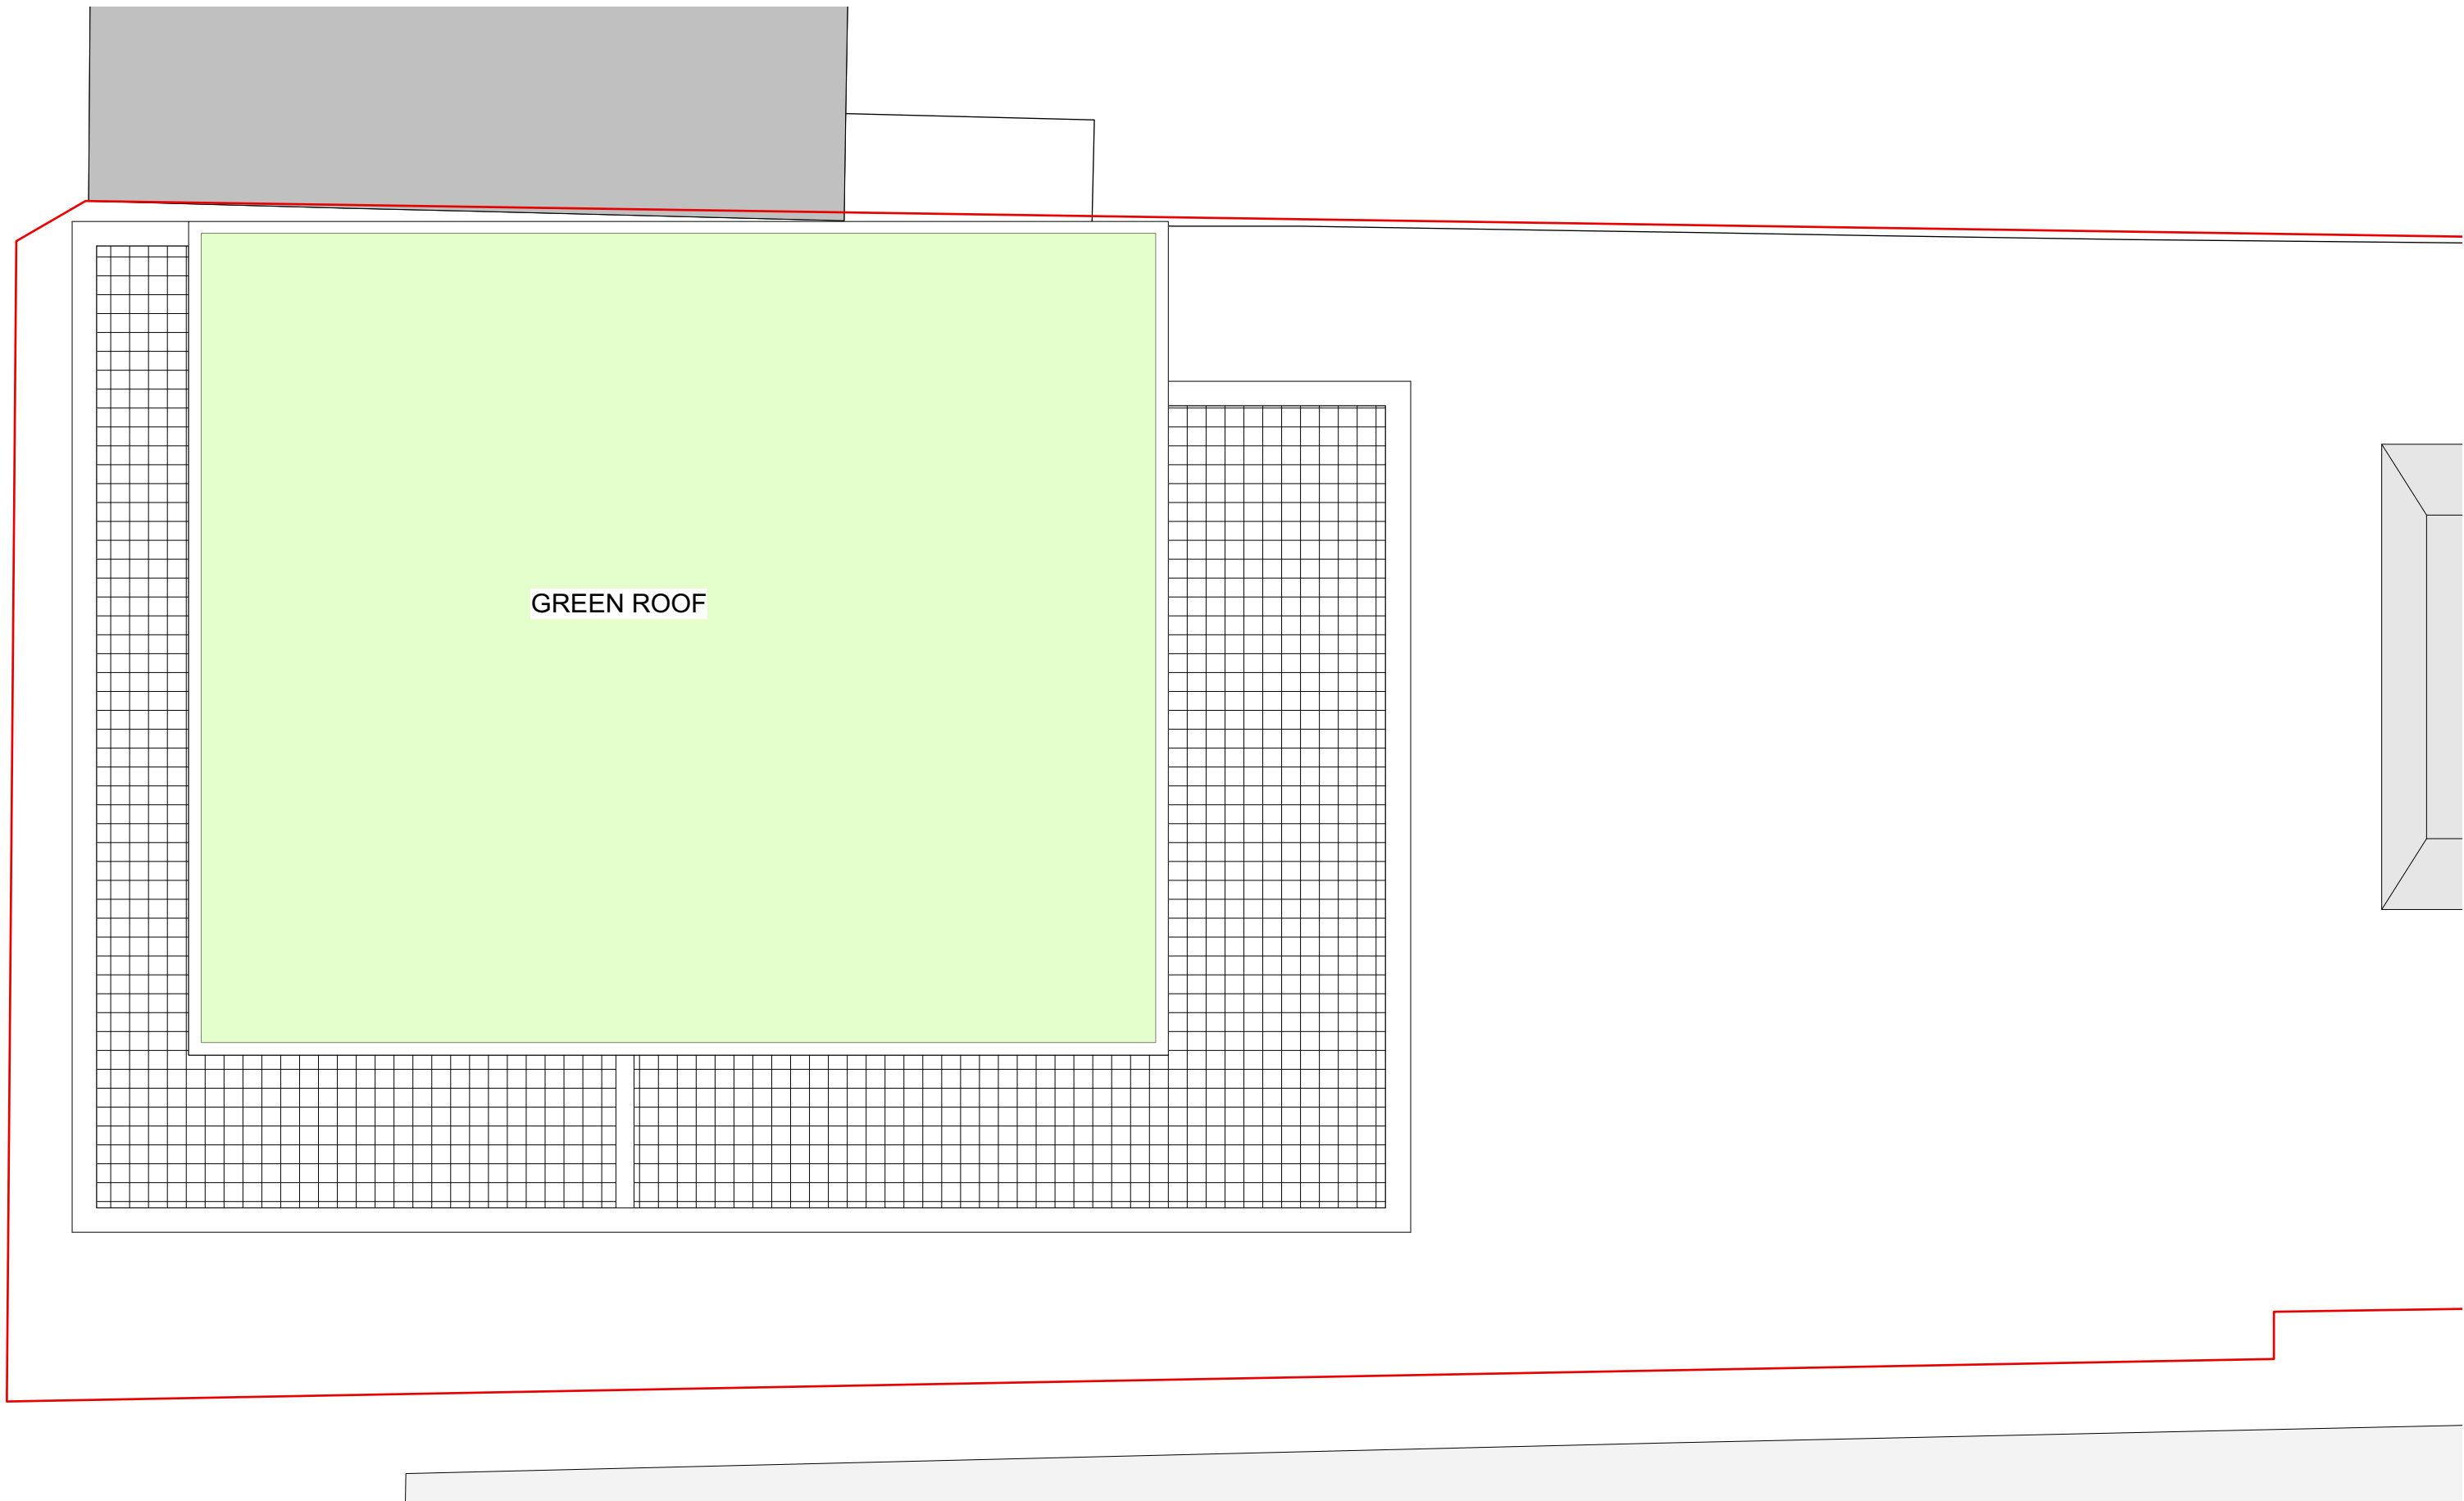


1 Block A - Roof Plan  
Scale: 1:100

 

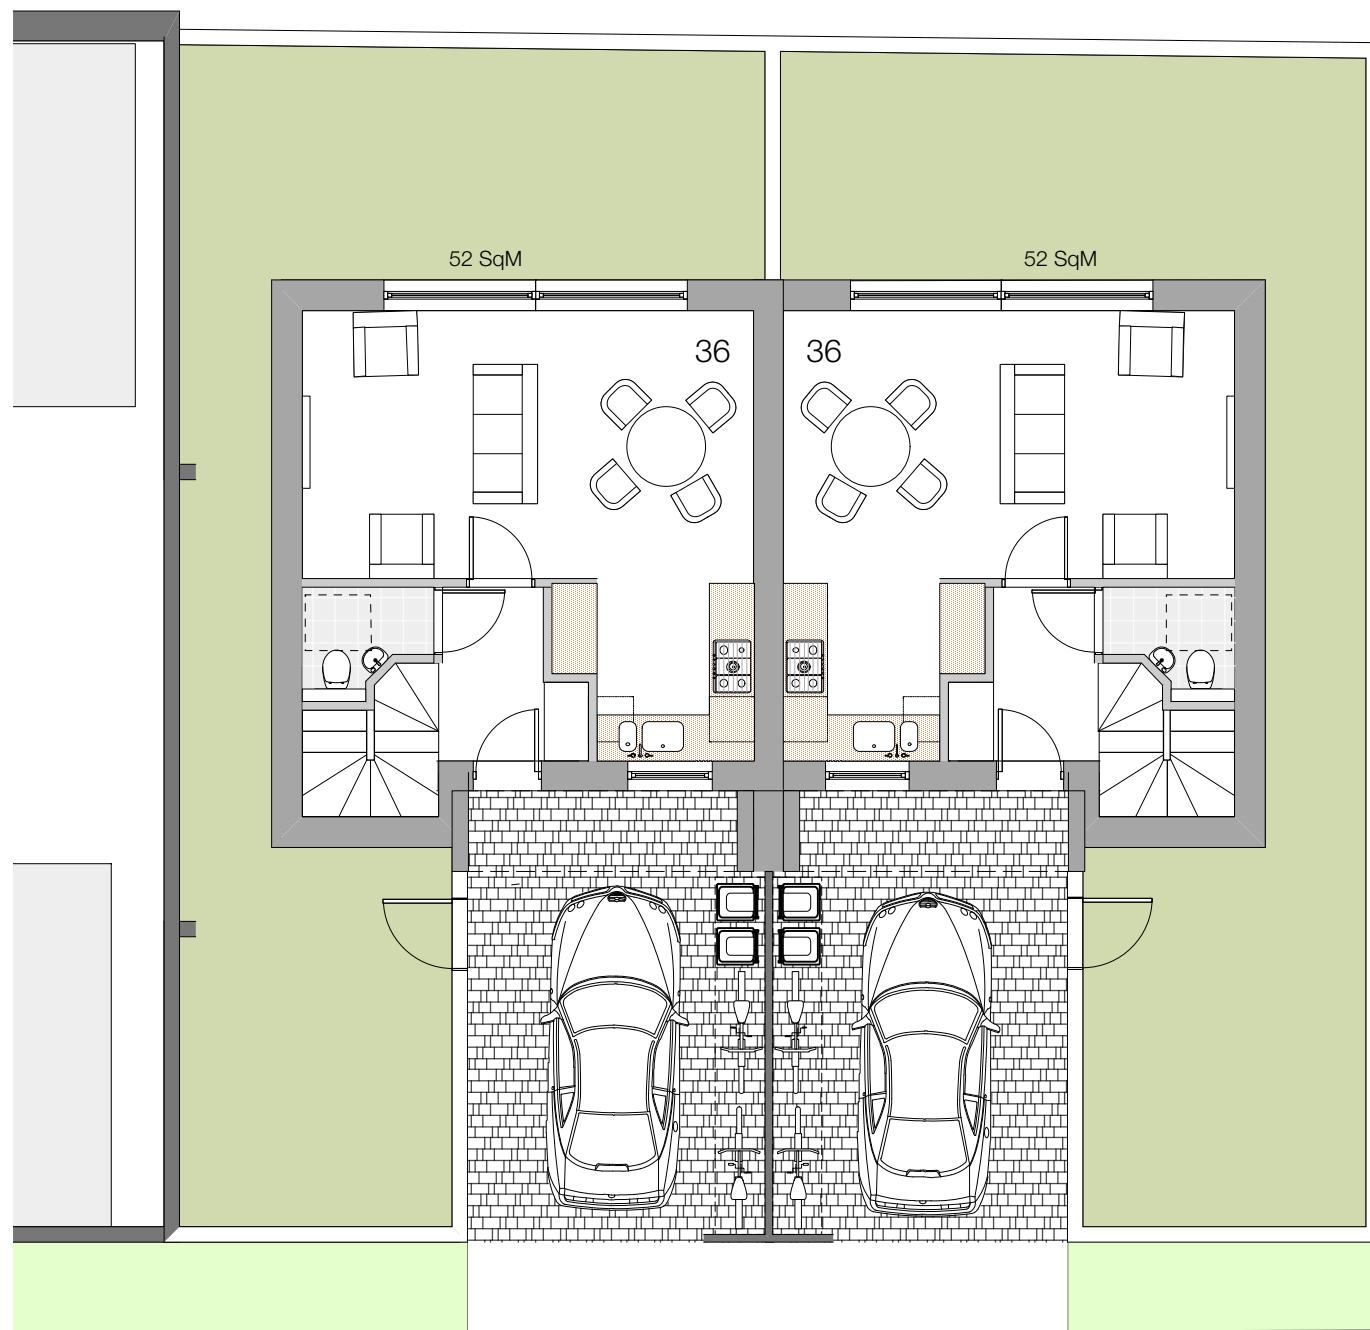


1 Block B - Ground Floor Plan  
Scale: 1:100

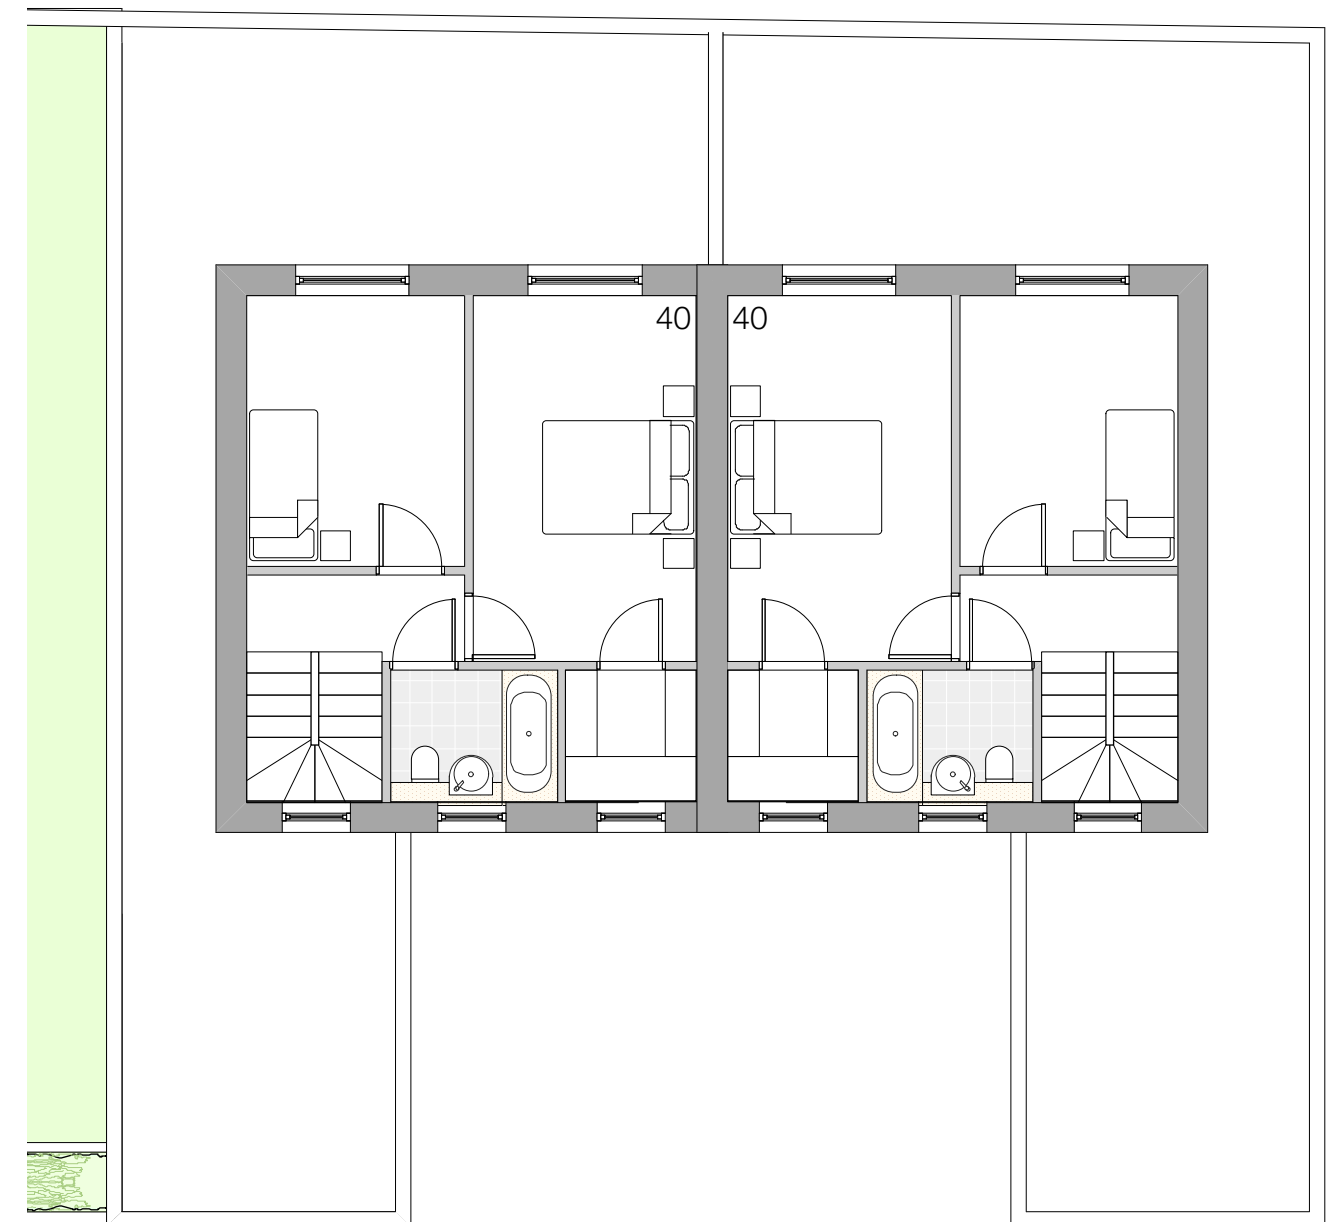

2 Block B - First Floor Plan  
Scale: 1:100



0.0 0.5 1.0 1.5 2.0 2.5 3.0 3.5 4.0M



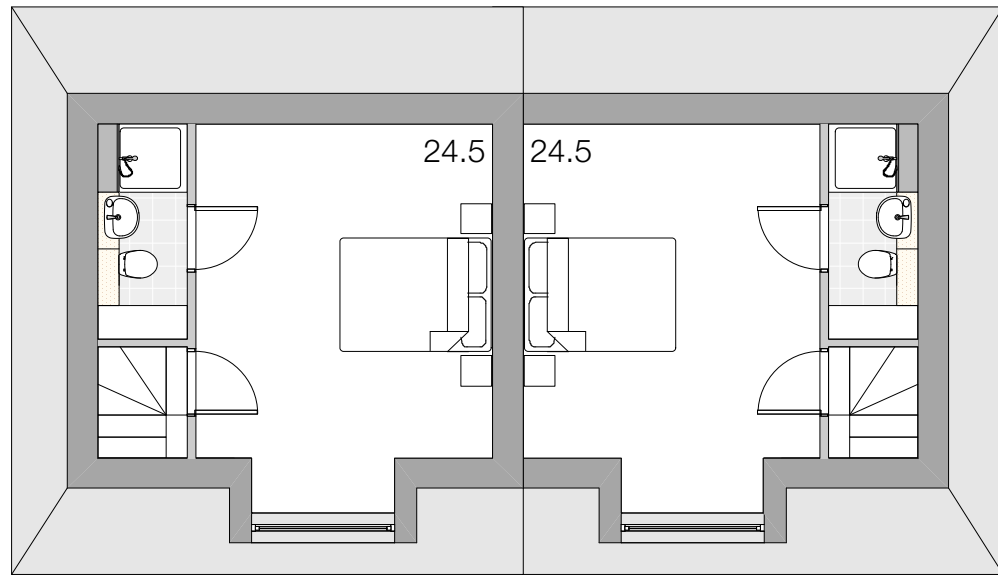


1 Block B - Second Floor Plan  
Scale: 1:100

2 Block B - Roof Plan  
Scale: 1:100

  



1 South Elevation  
Scale: 1:250

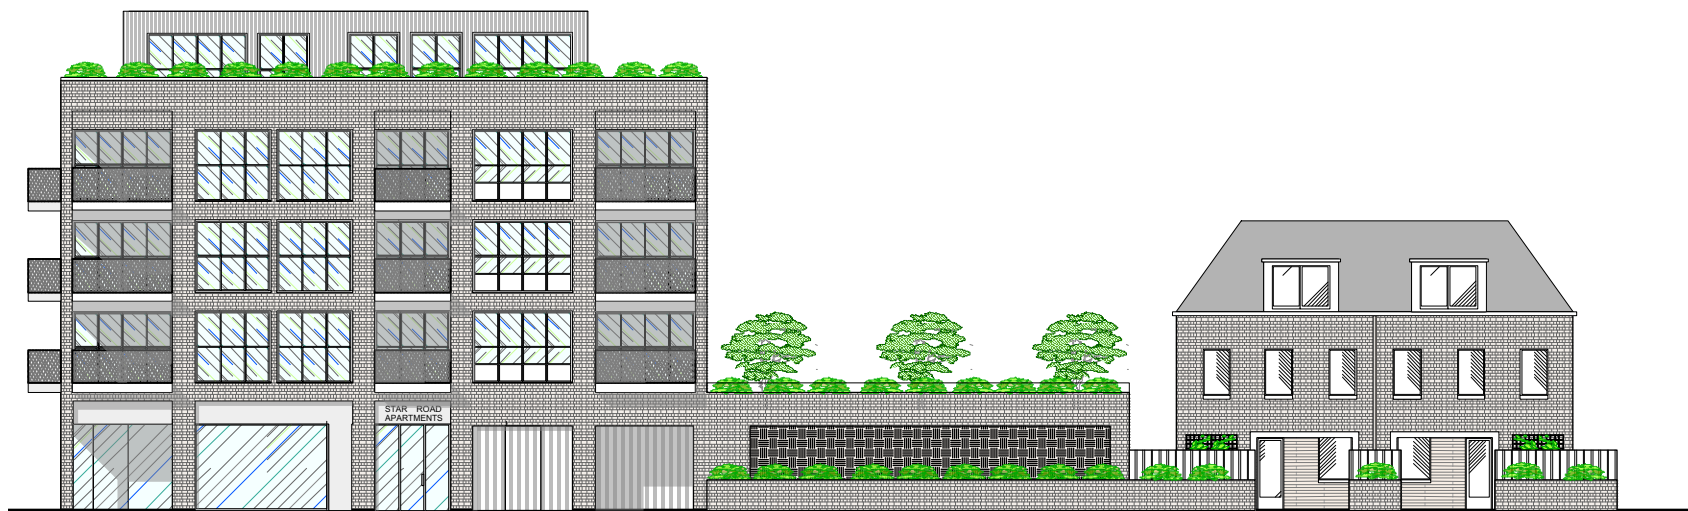



2 East Elevation  
Scale: 1:250




3 North Elevation  
Scale: 1:250





4 West Elevation  
Scale: 1:250

 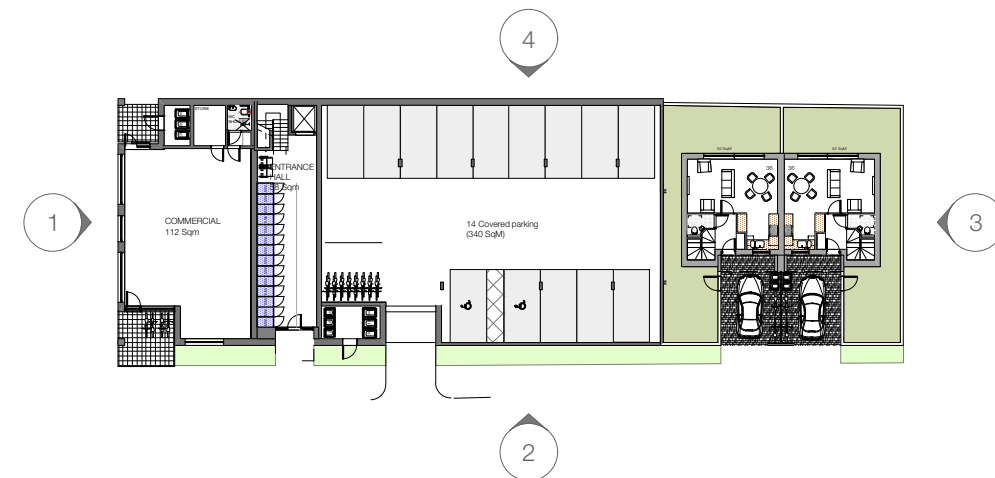

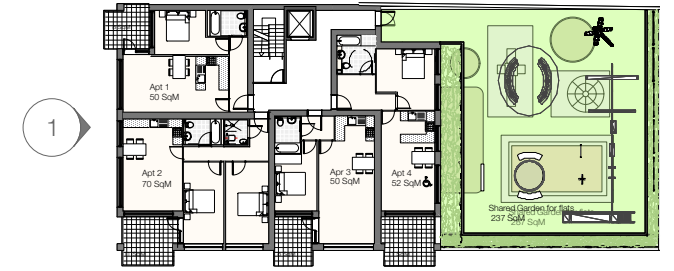

1 Block A - South Elevation  
Scale: 1:100

 


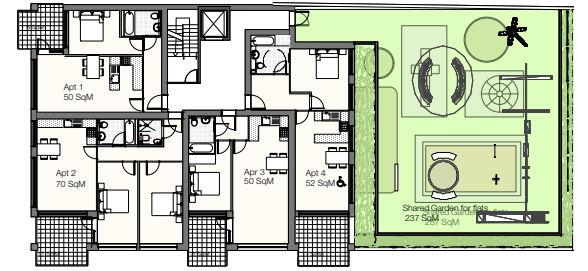


2



1 Block A - East Elevation  
Scale: 1:100

 


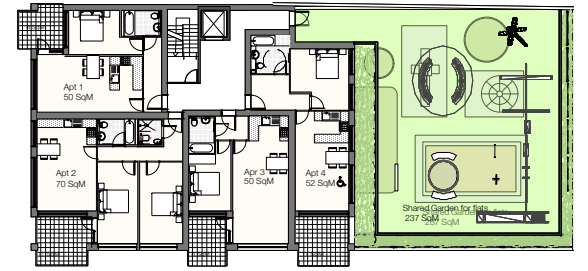


3




1 Block A - North Elevation  
Scale: 1:100





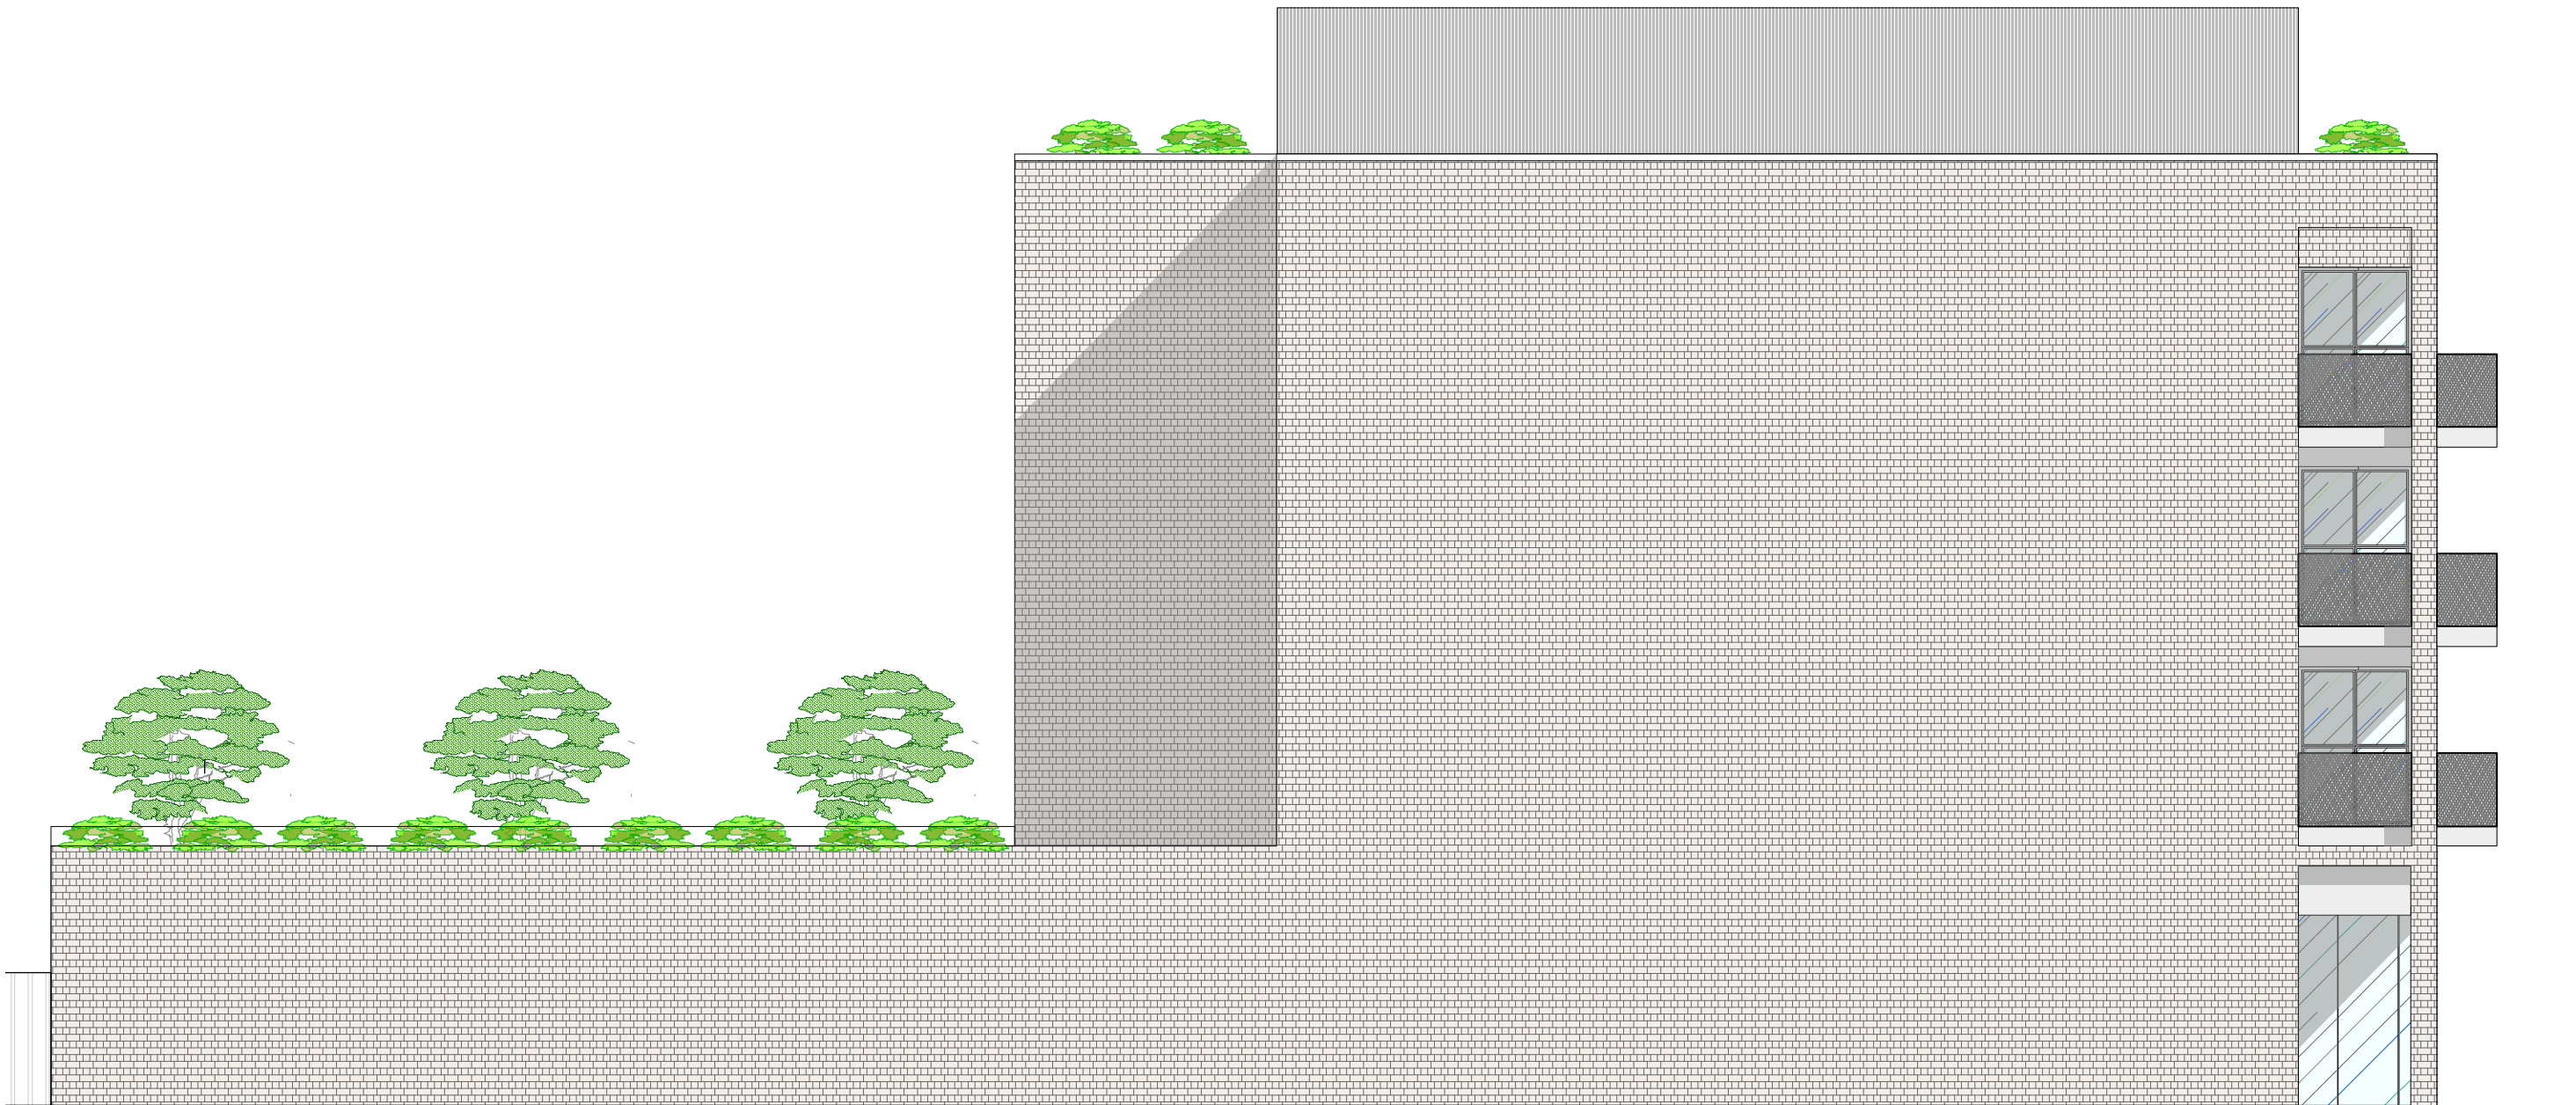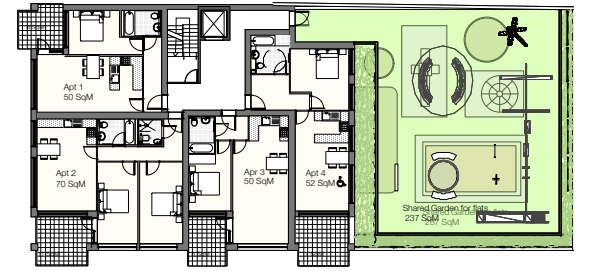

1


Block A - West Elevation  
Scale: 1:100

 


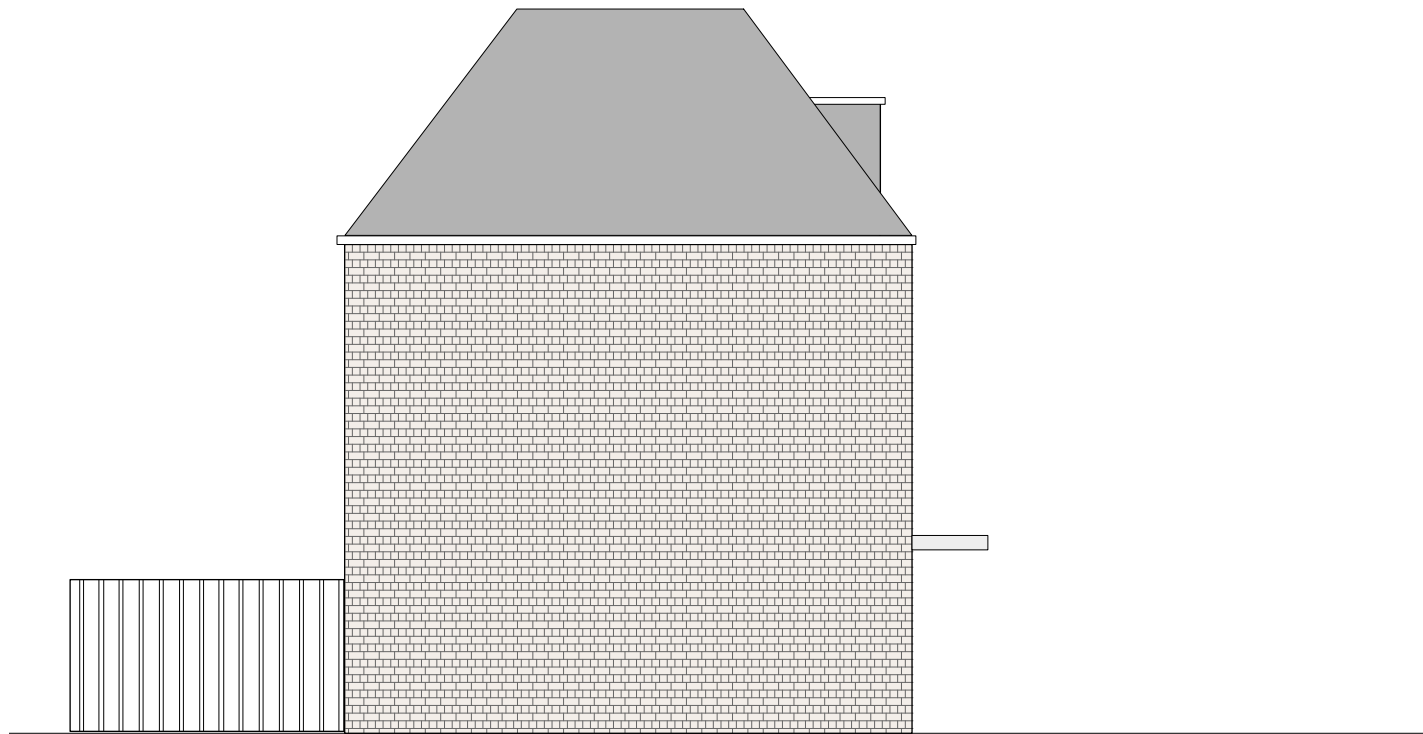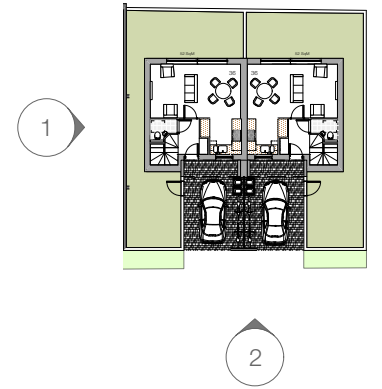


1 Block B - South Elevation  
Scale: 1:100

2 Block B - East Elevation  
Scale: 1:100

 

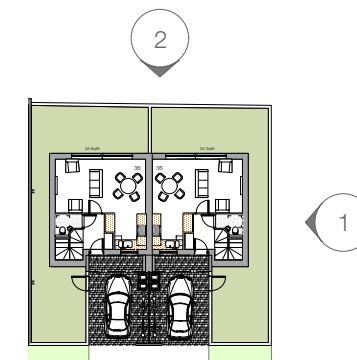

1 Block B - North Elevation  
Scale: 1:100

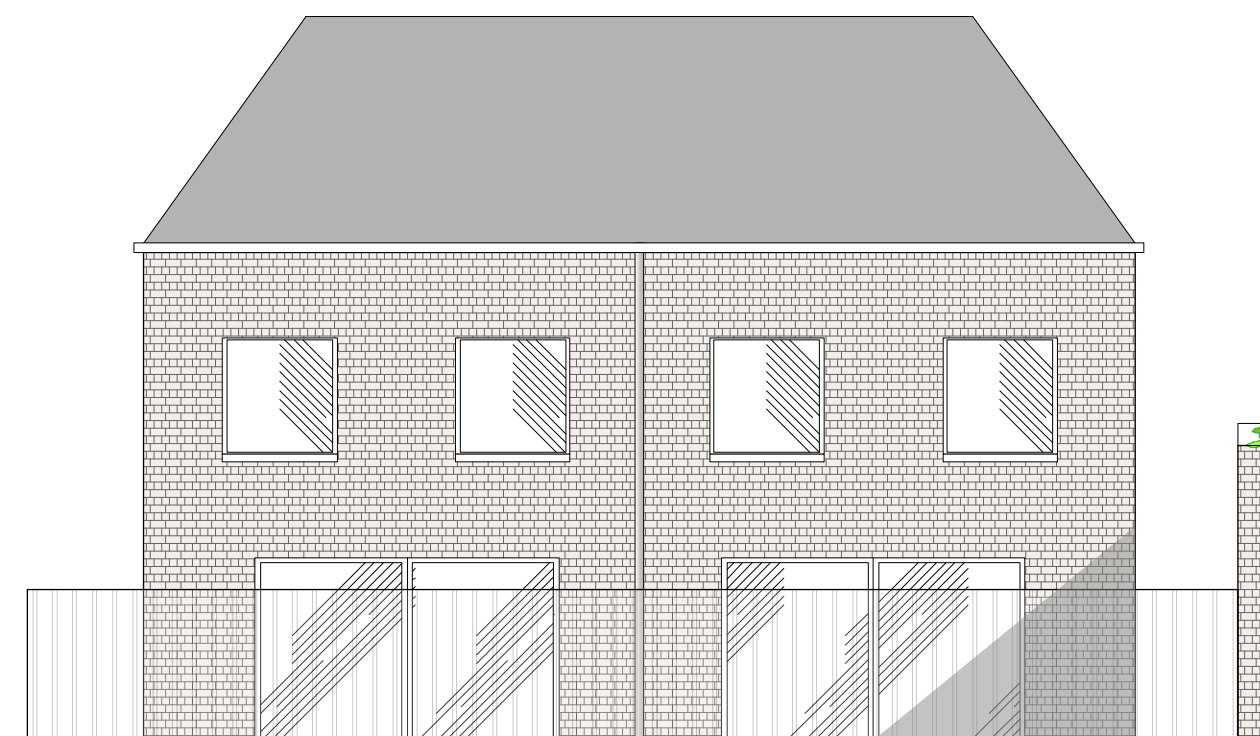

2 Block B - West Elevation  
Scale: 1:100

