






PLANS

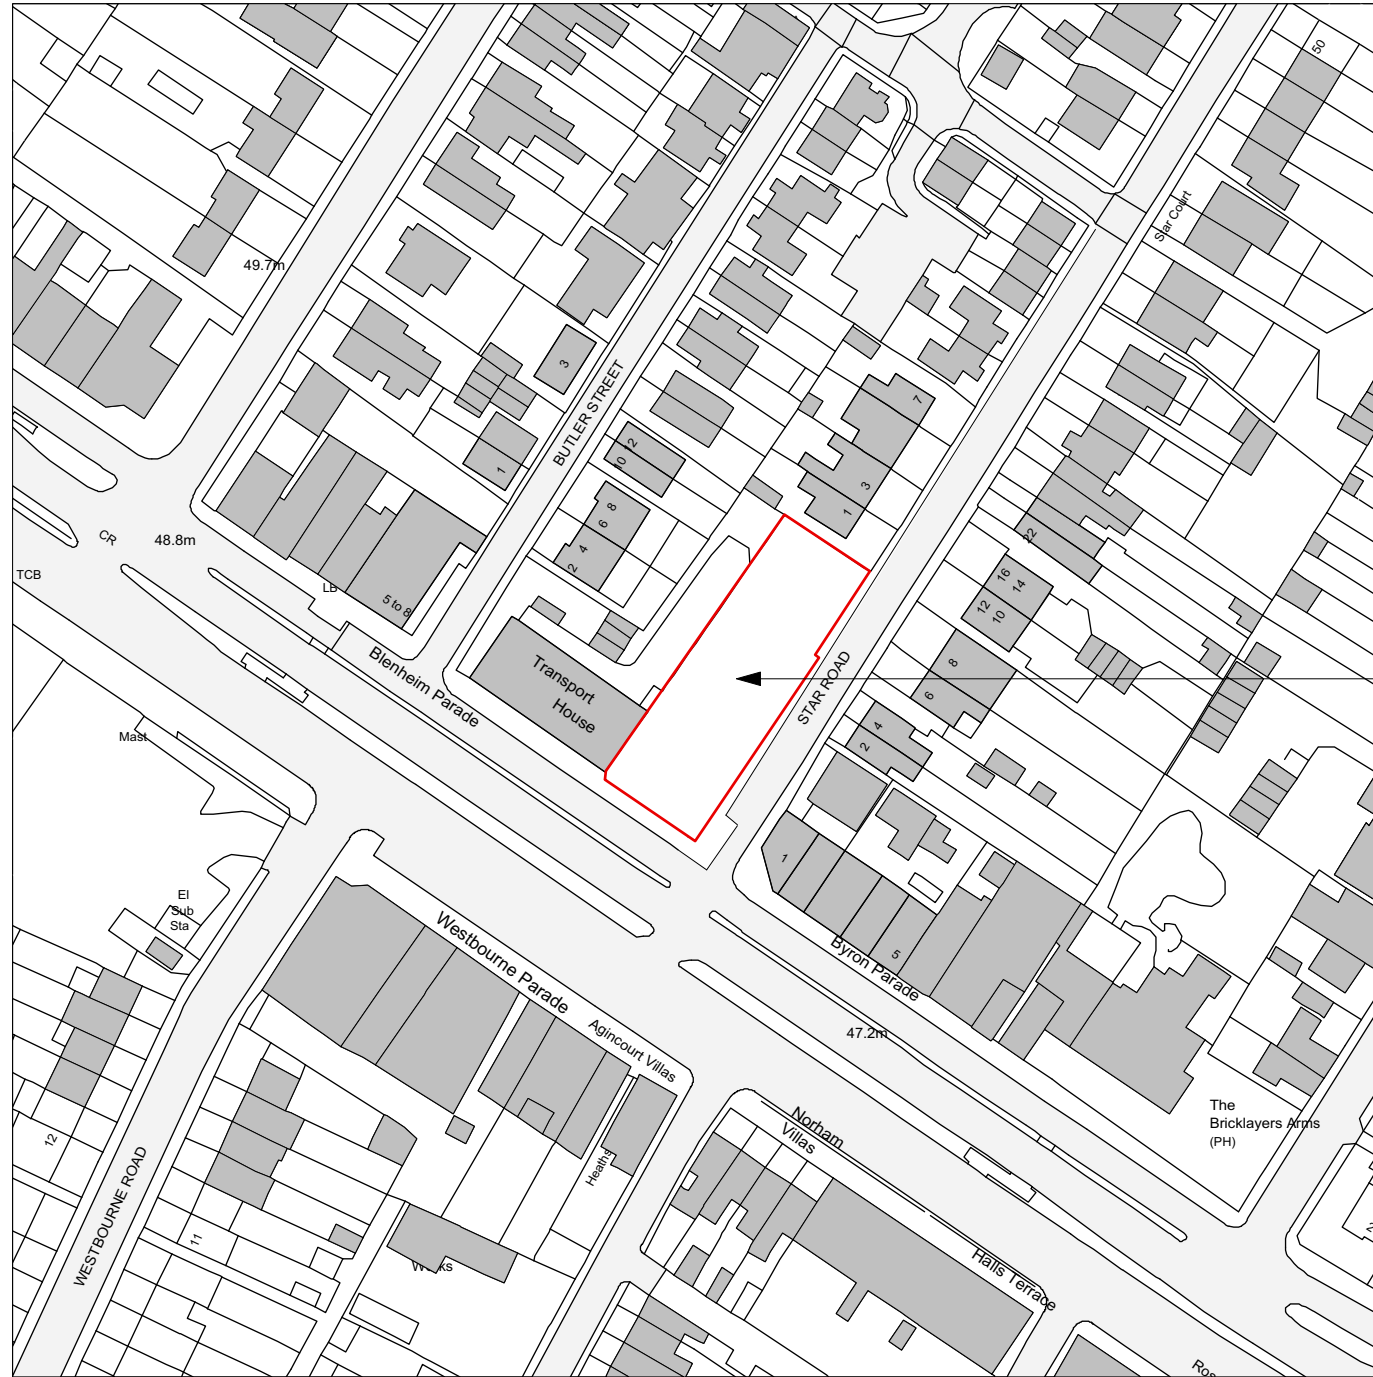


The Site

1 Site Location Map
Scale: 1:1250

  




1 Site Layout Plan
Scale: 1:500

 

Blenheim Parade

Transport House

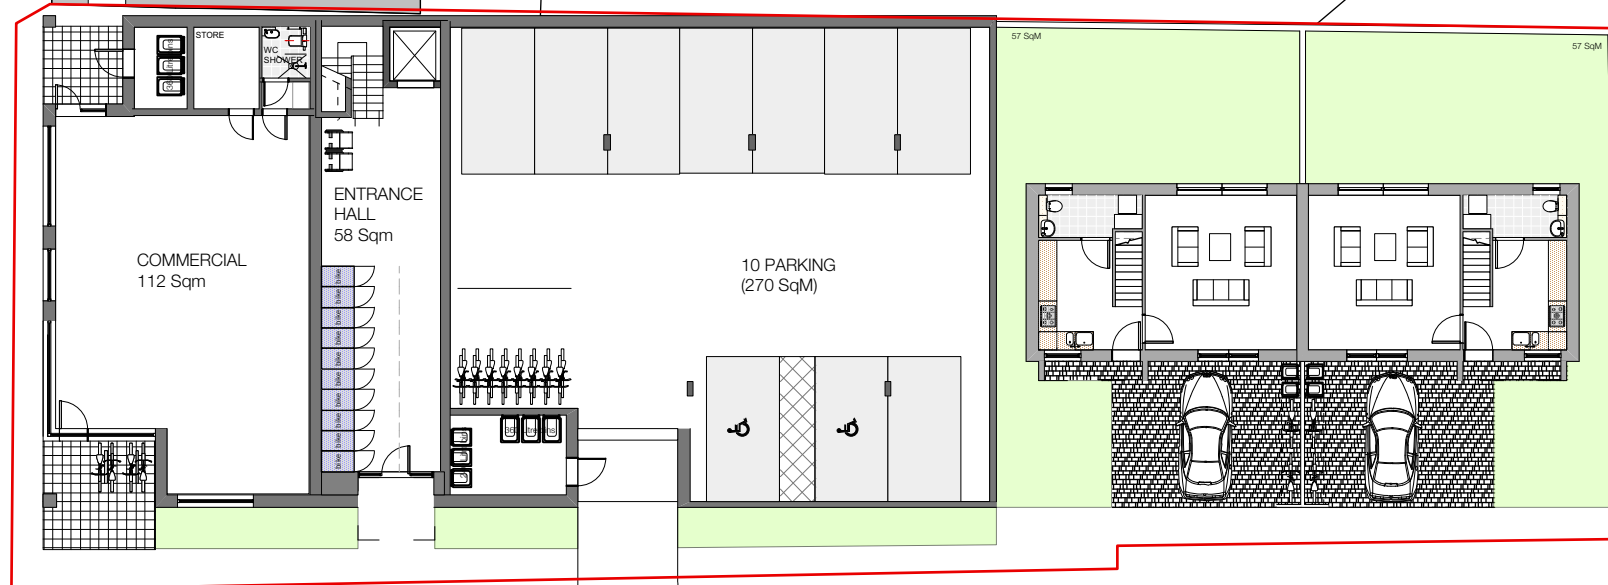

STAR ROAD

Byron Par

Star House

6

8


12

16

10


14

0 3 5 8 10 13 15 20 25 M

 




1 Ground Floor Plan
Scale: 1:250

Window in
flank wall


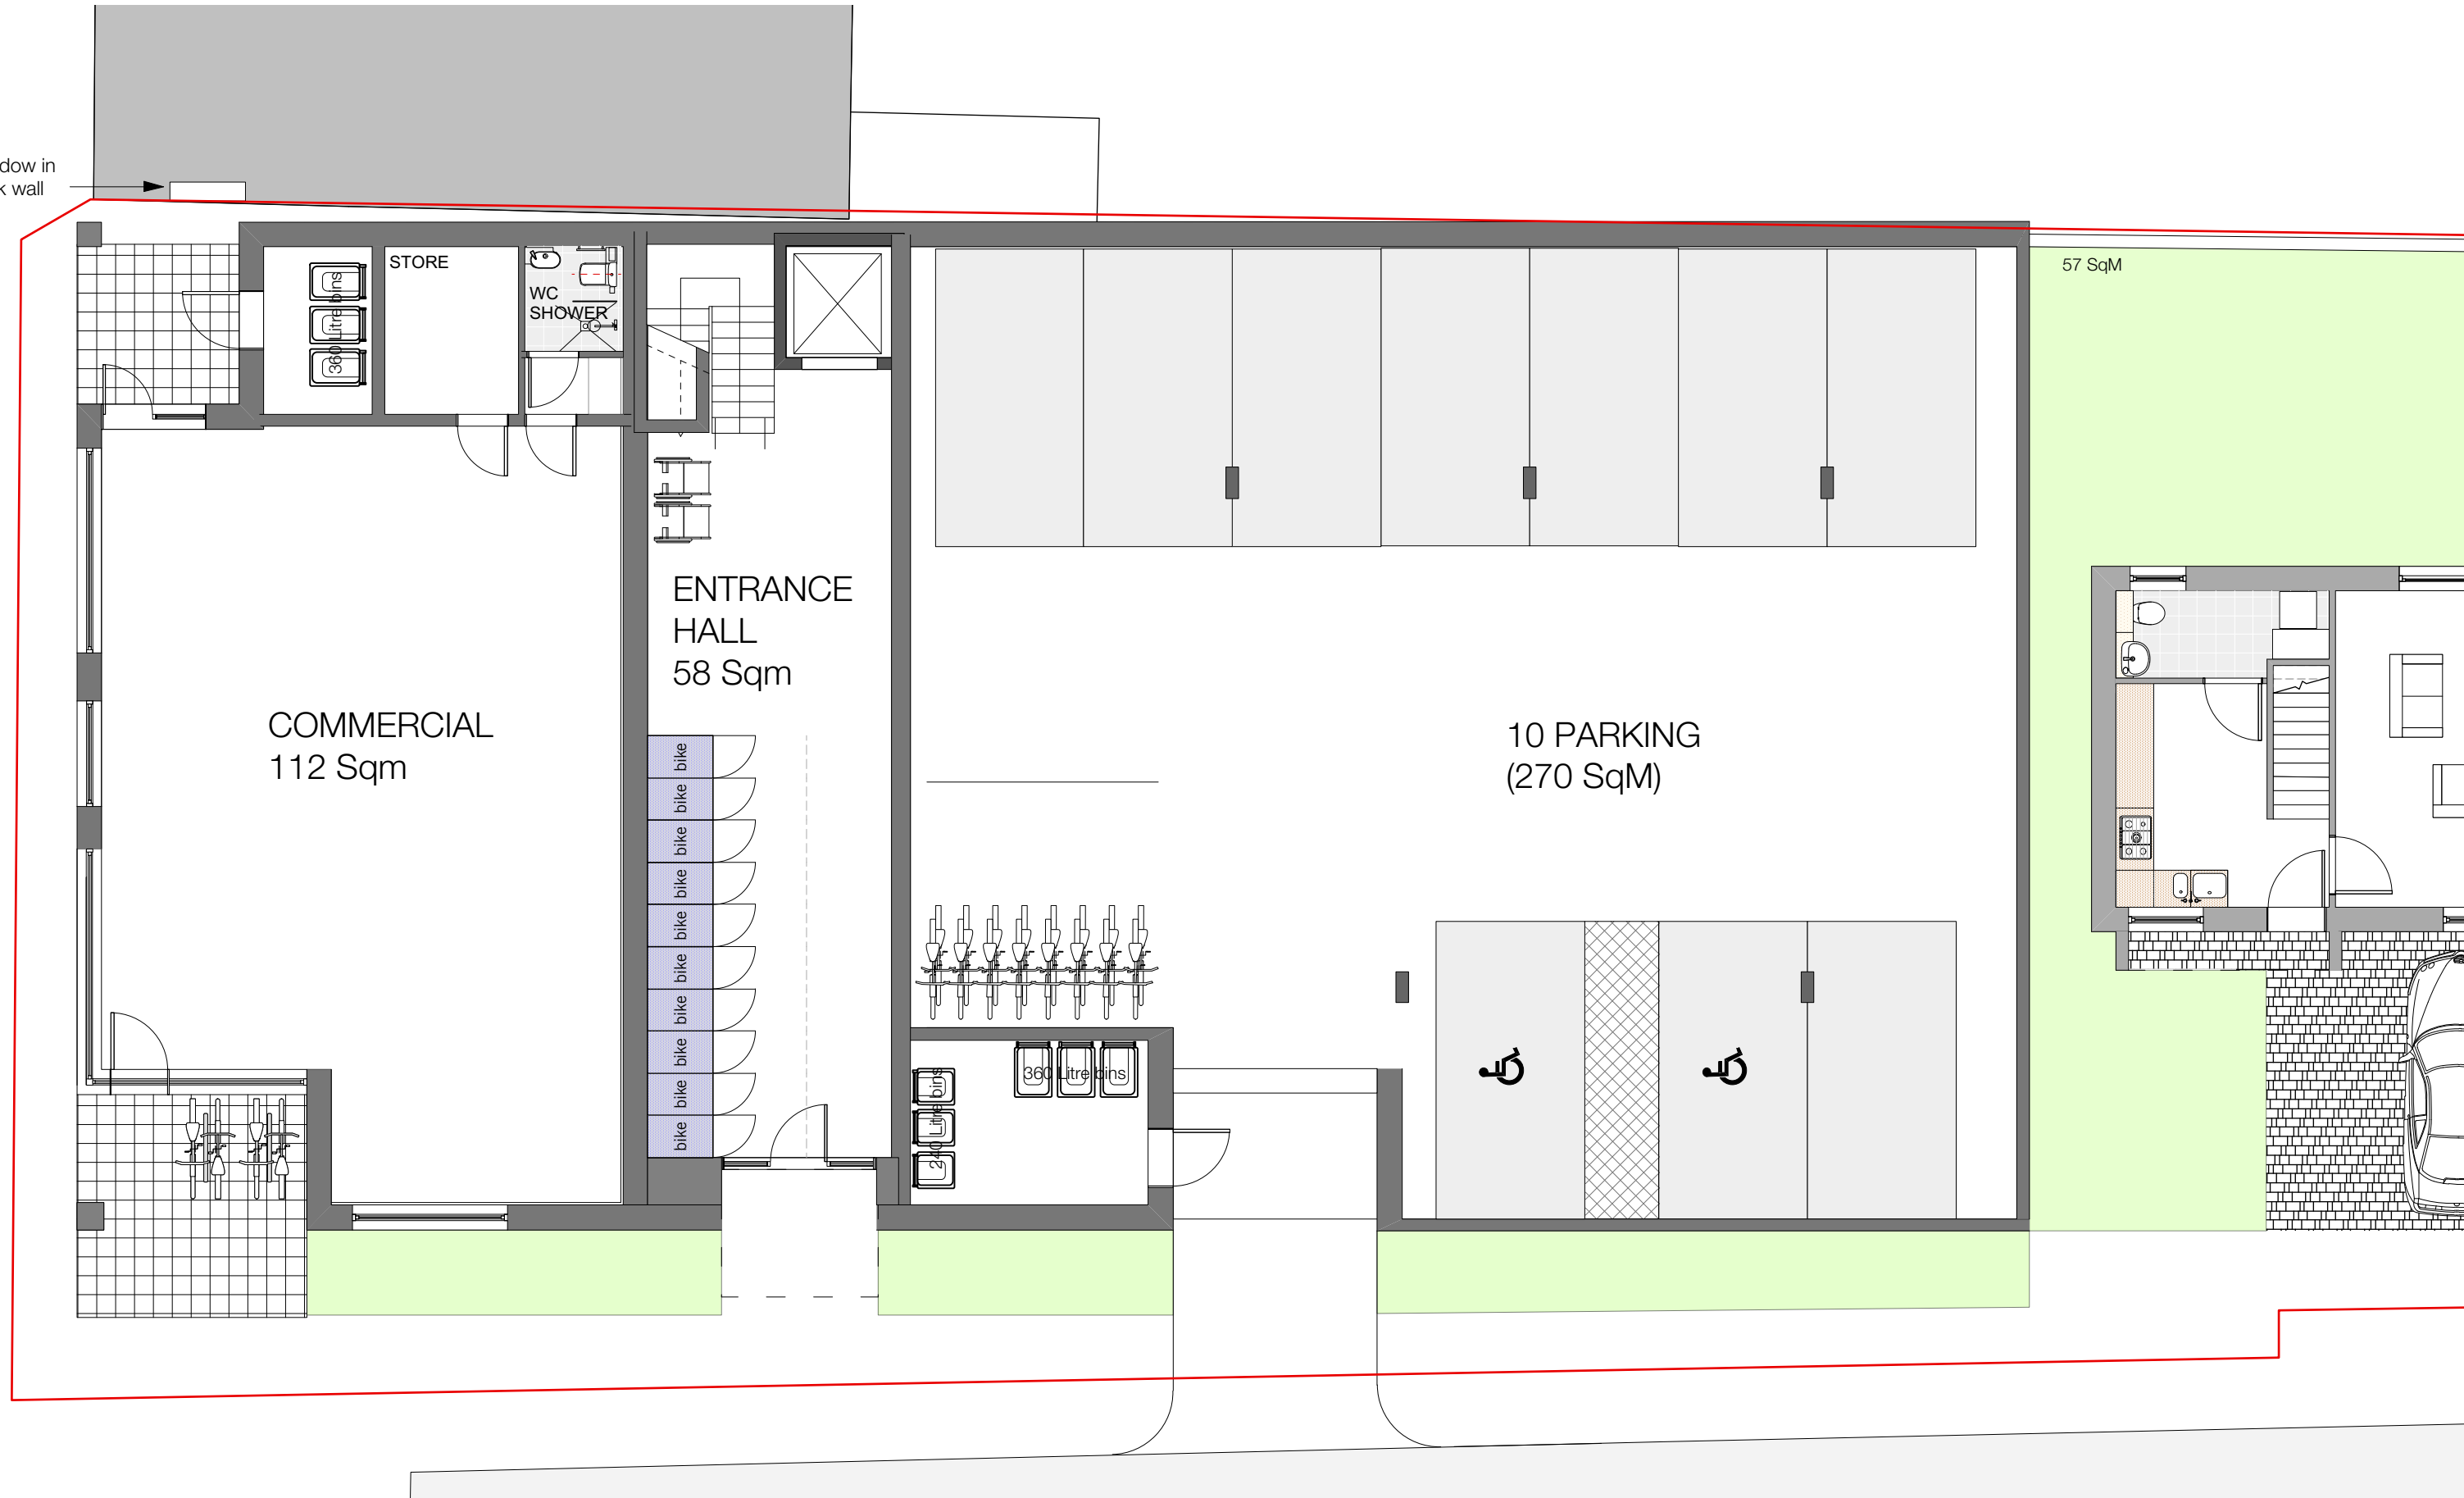



1 Block A - Ground Floor Plan
Scale: 1:100

 

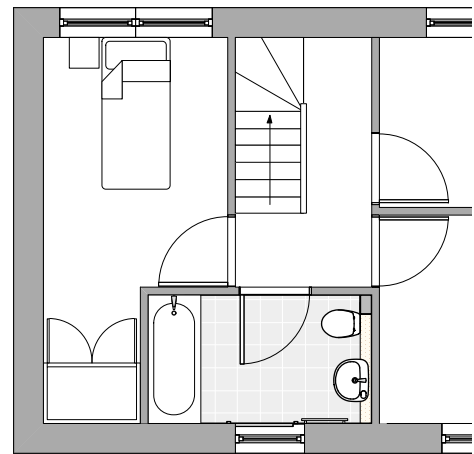
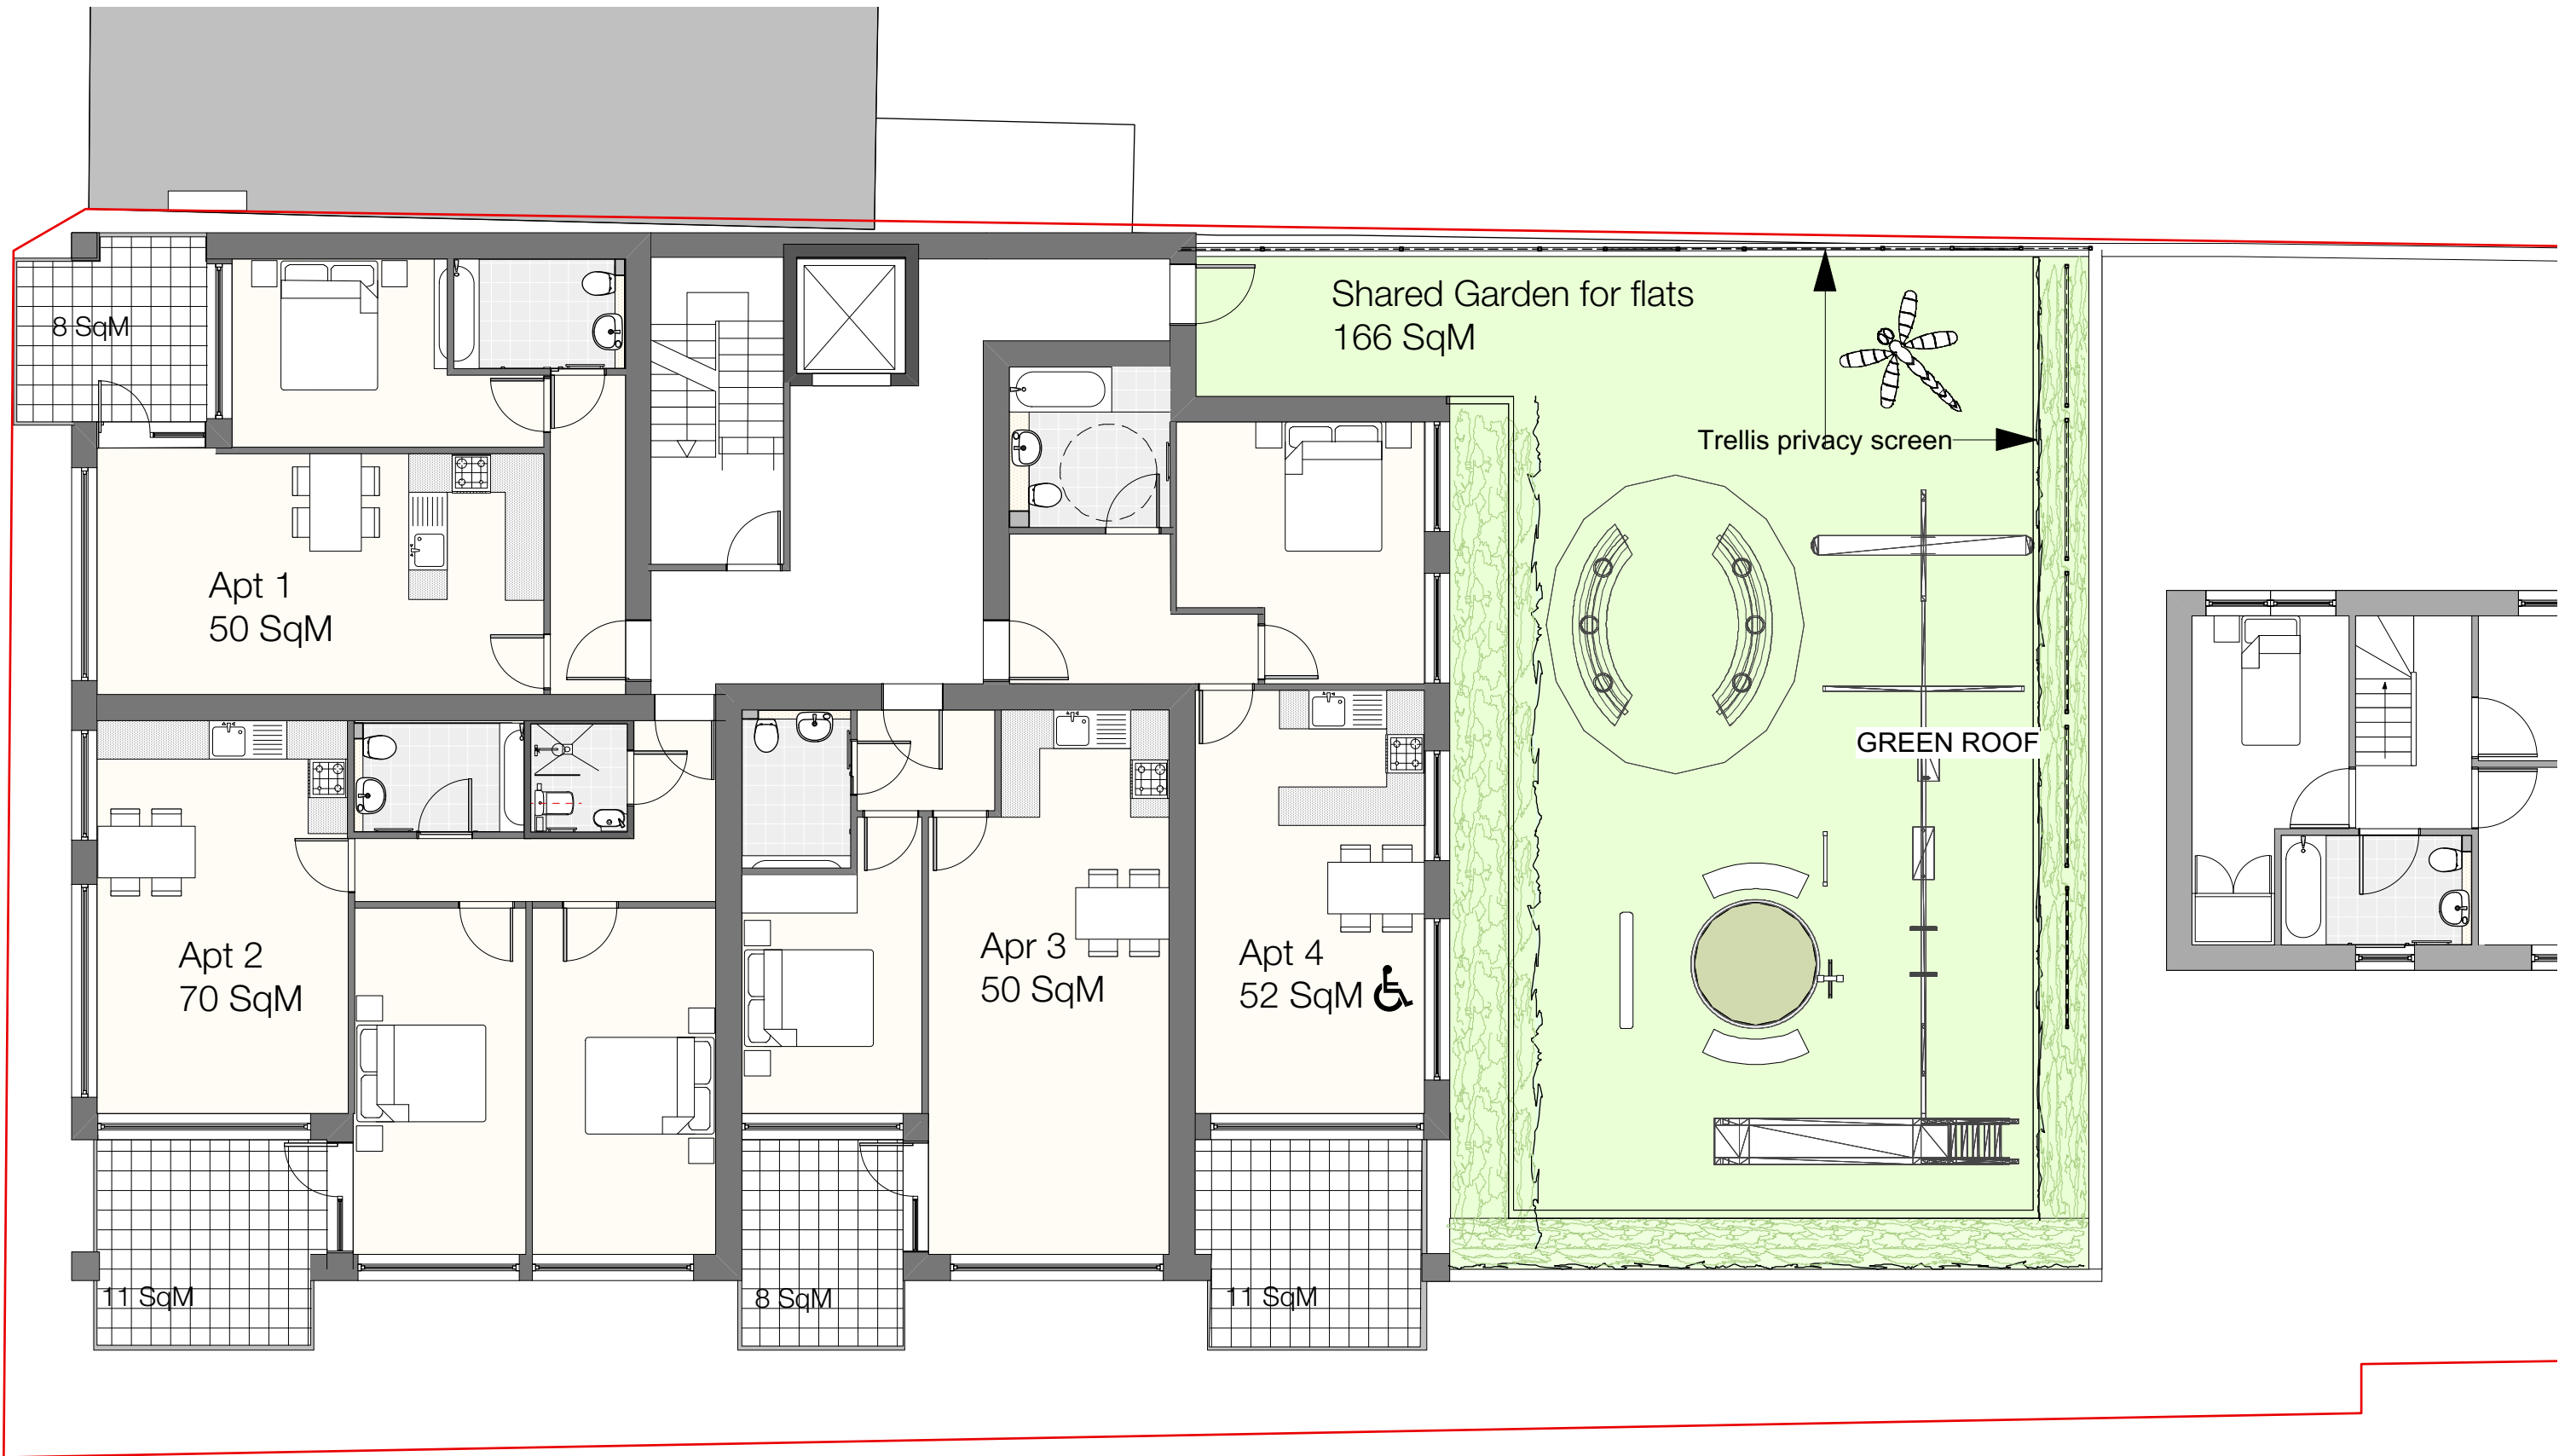



1 Block A - First Floor Plan
Scale: 1:100

  

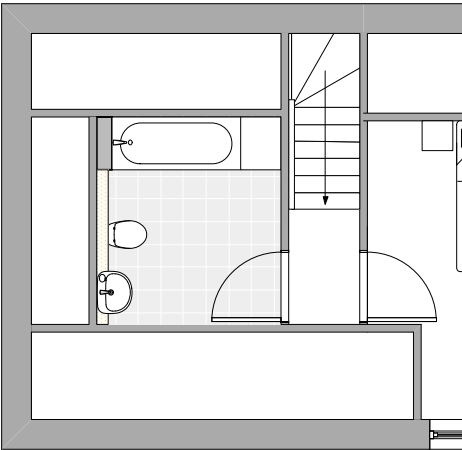



1 Block A - Second Floor Plan
Scale: 1:100

  

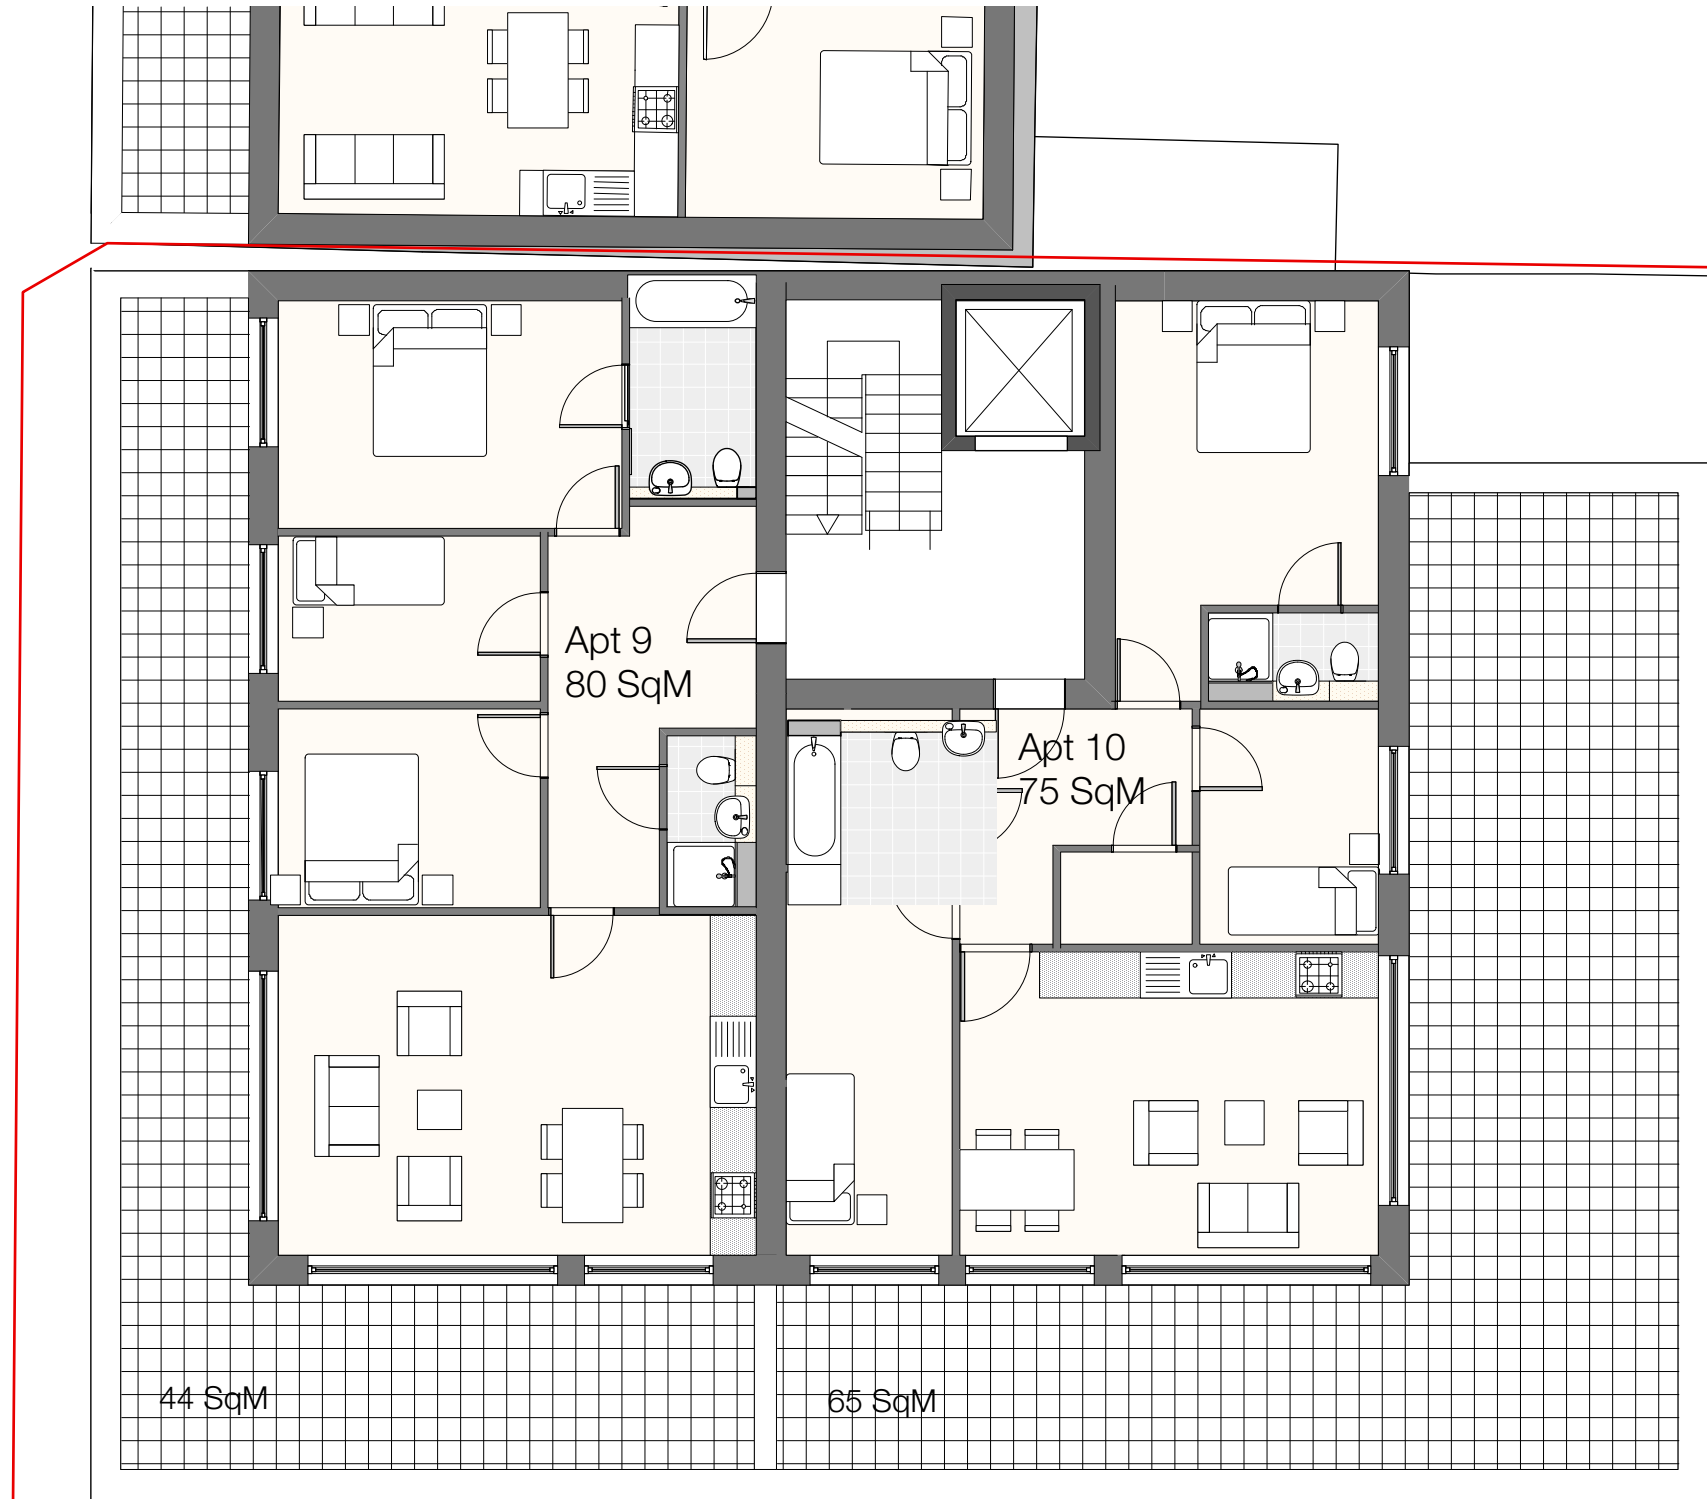



1 Block A - Third Floor Plan
Scale: 1:100

 

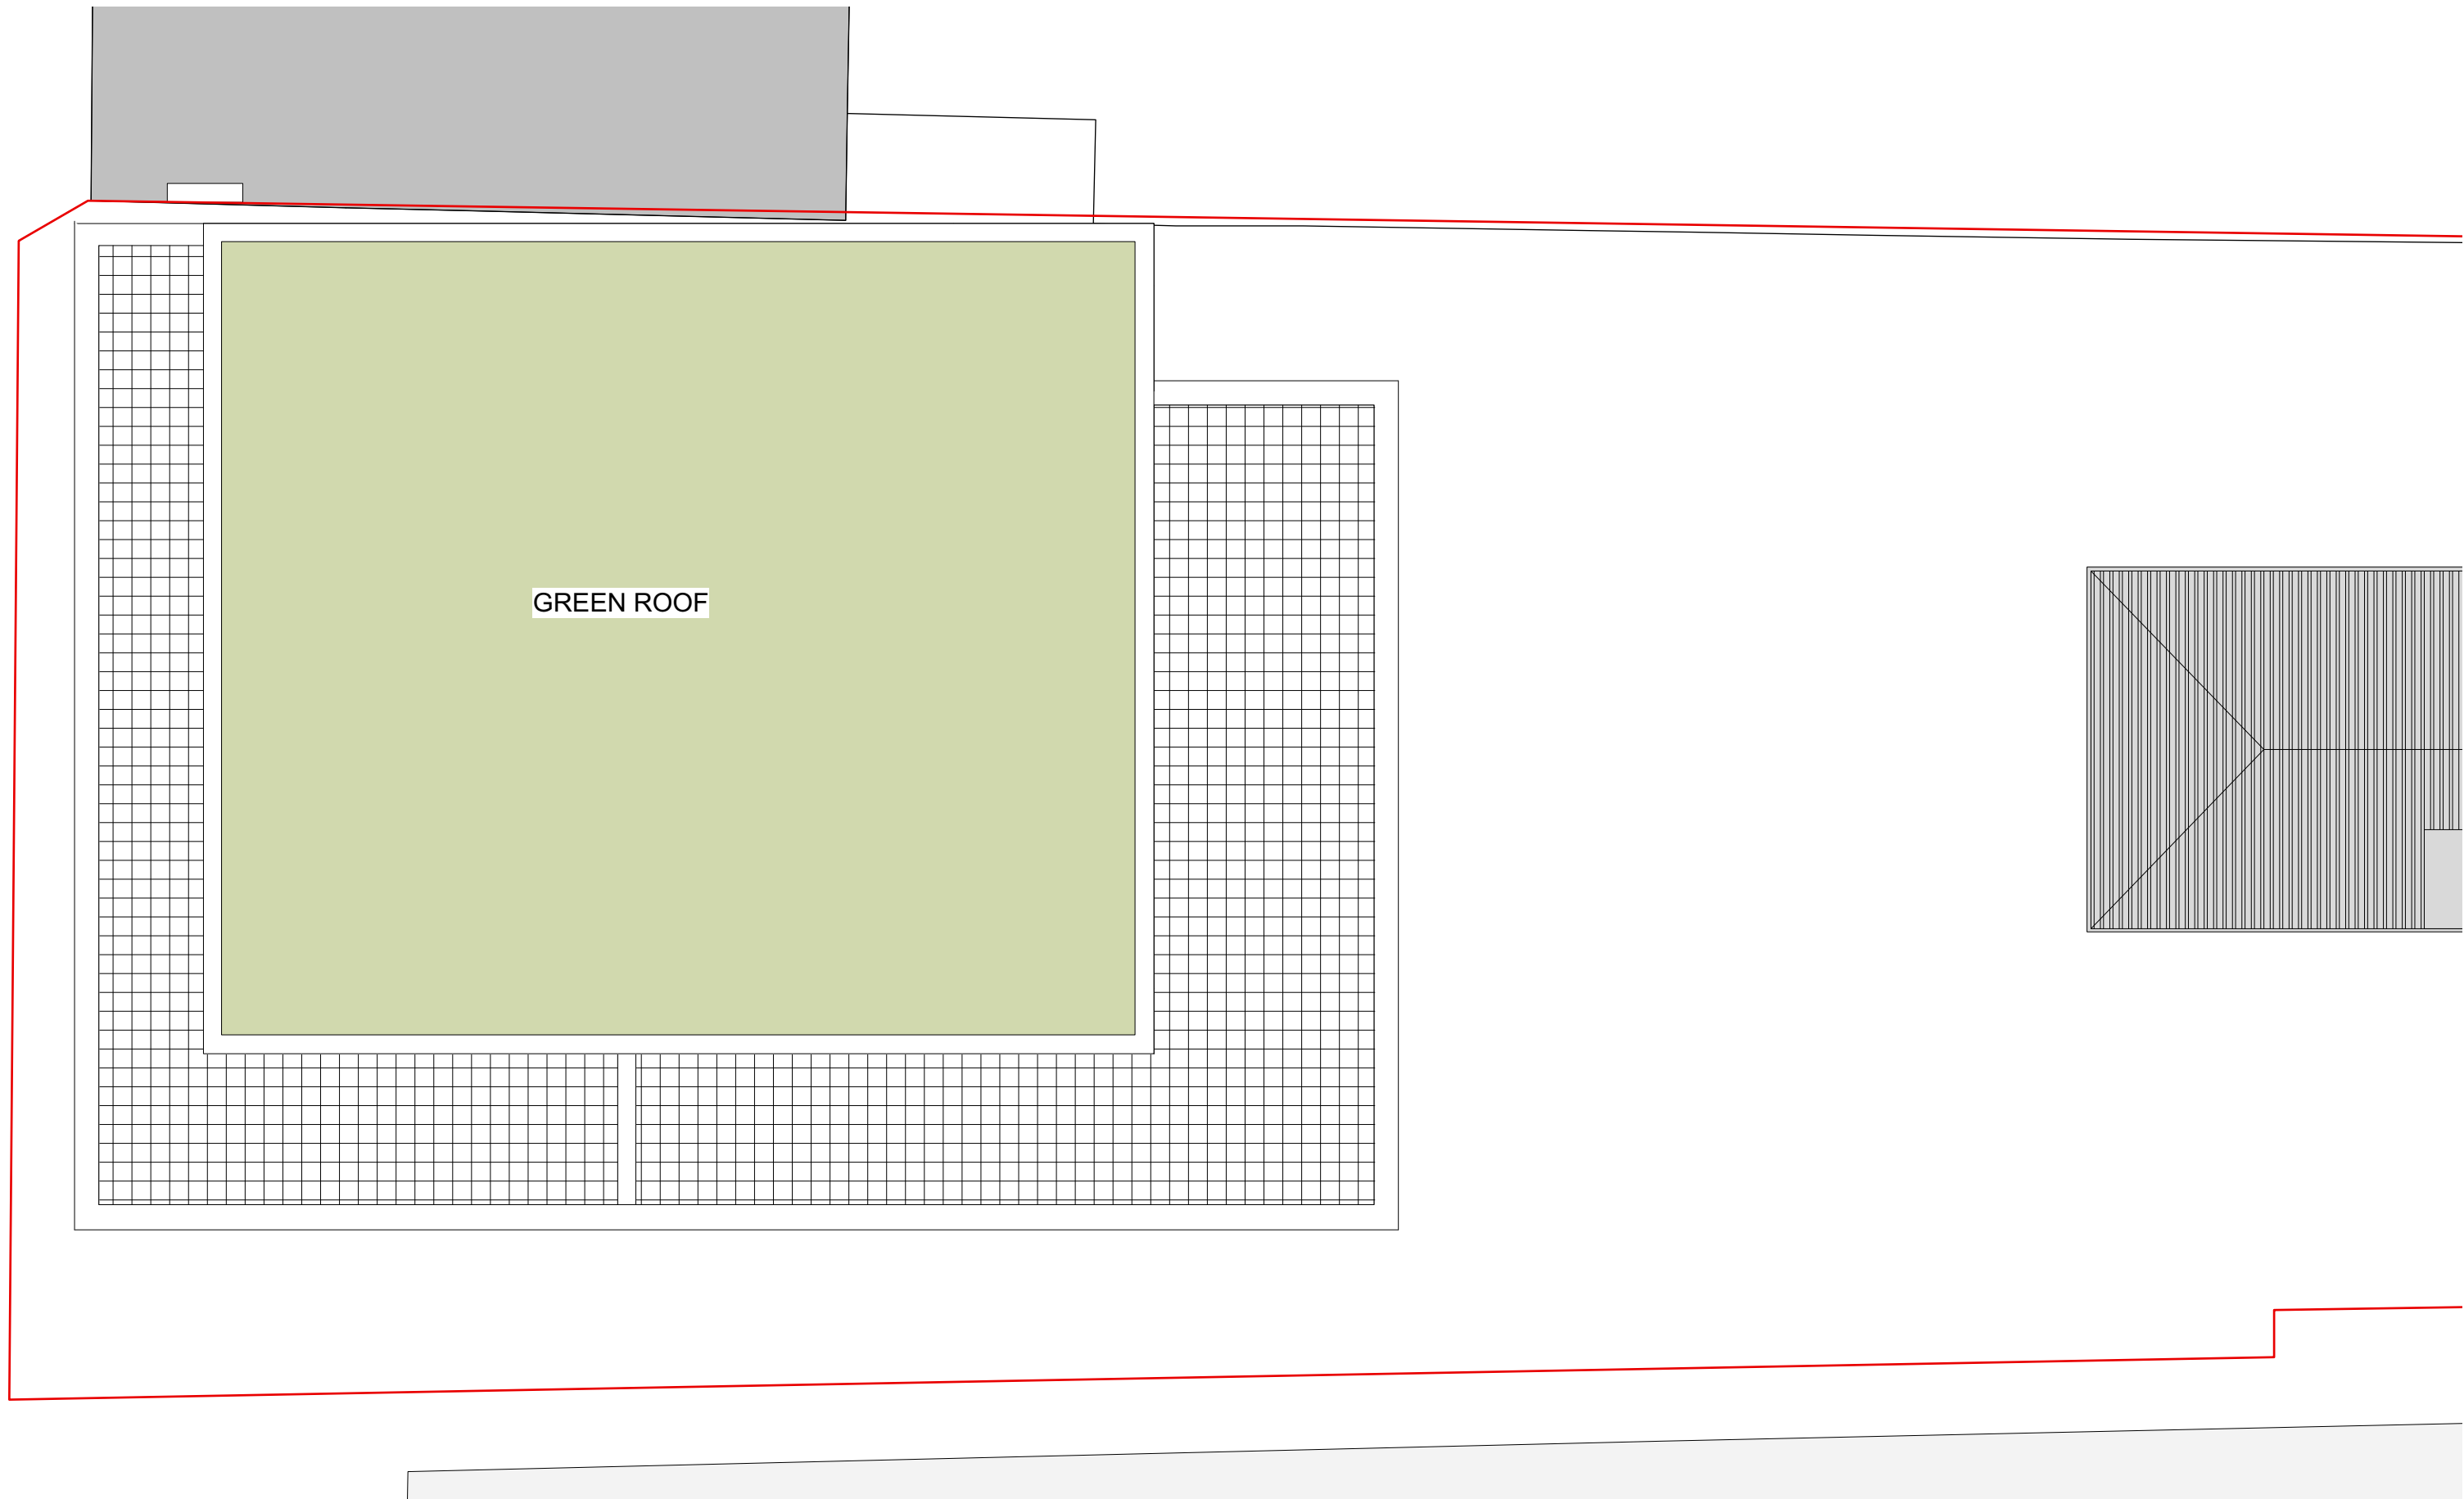


1 Block A - Roof Plan
Scale: 1:100

 

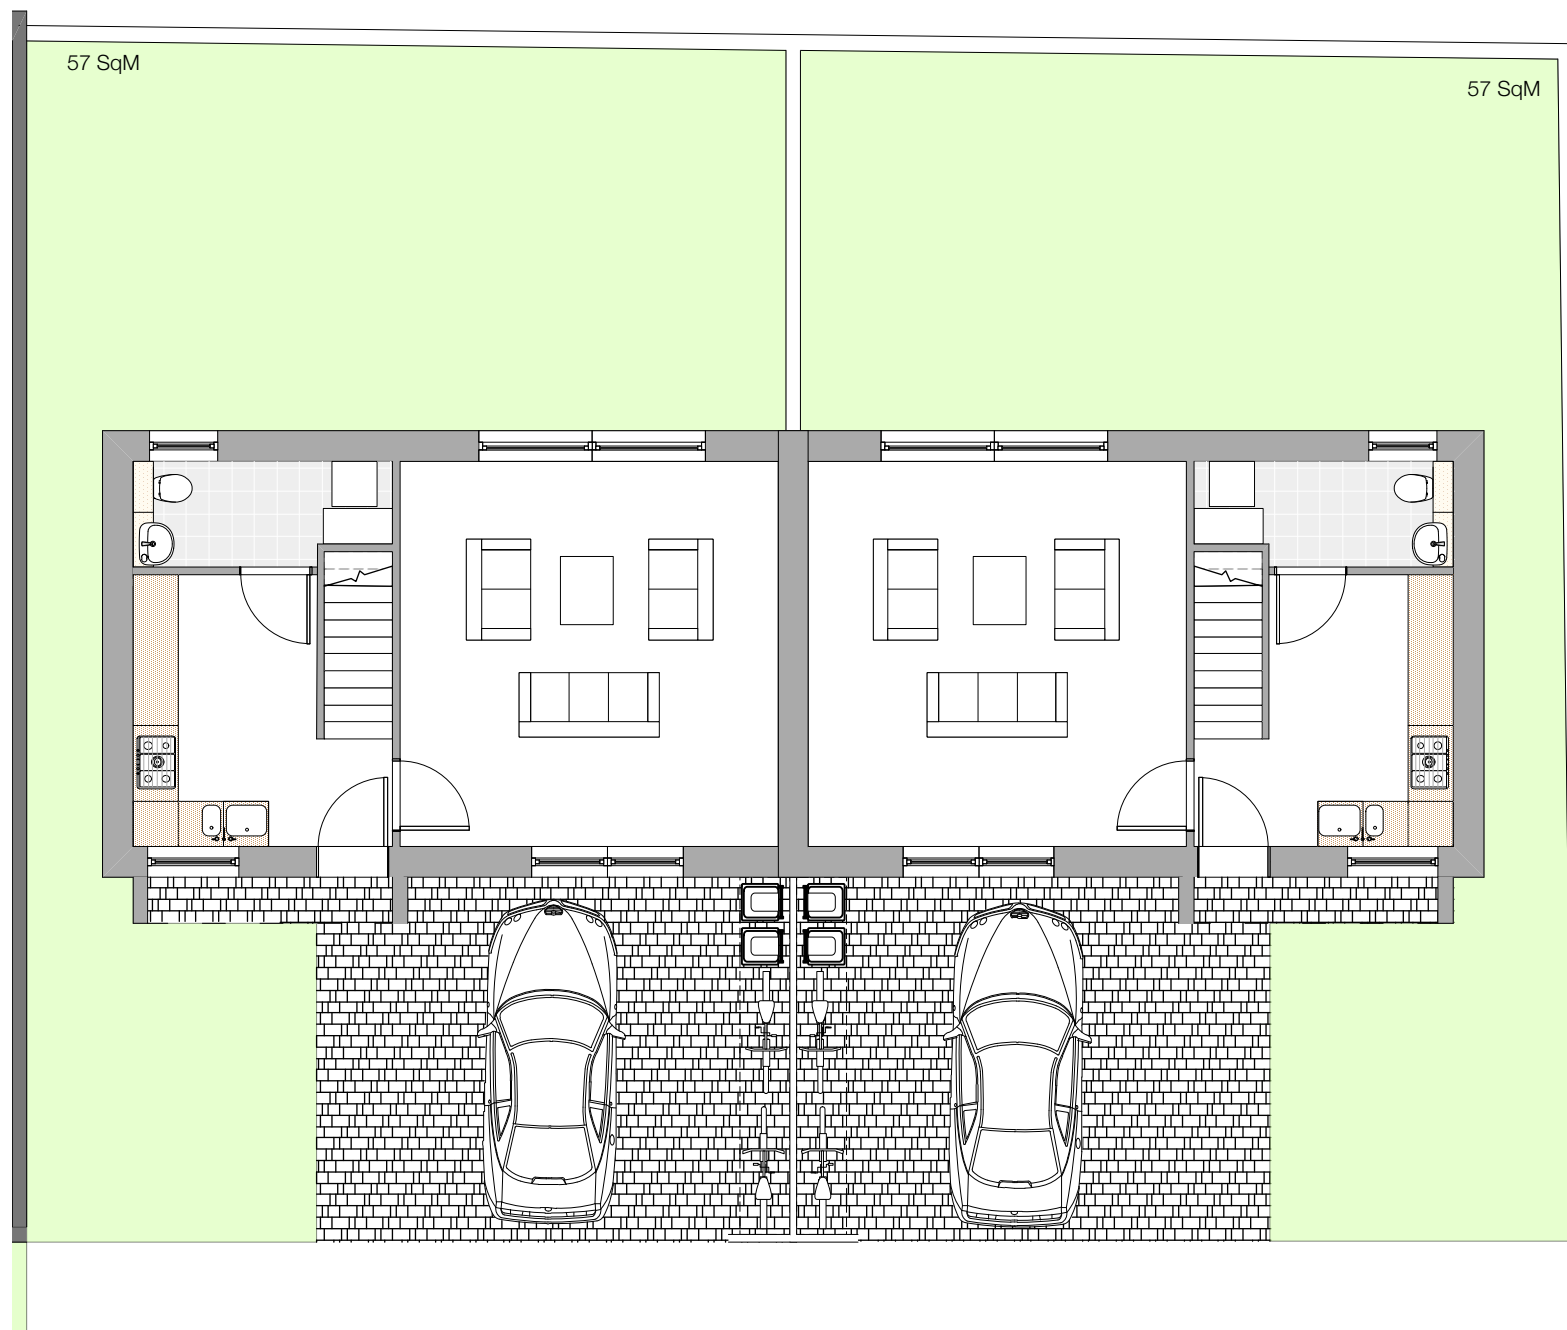



1 Block B - Ground Floor Plan
Scale: 1:100

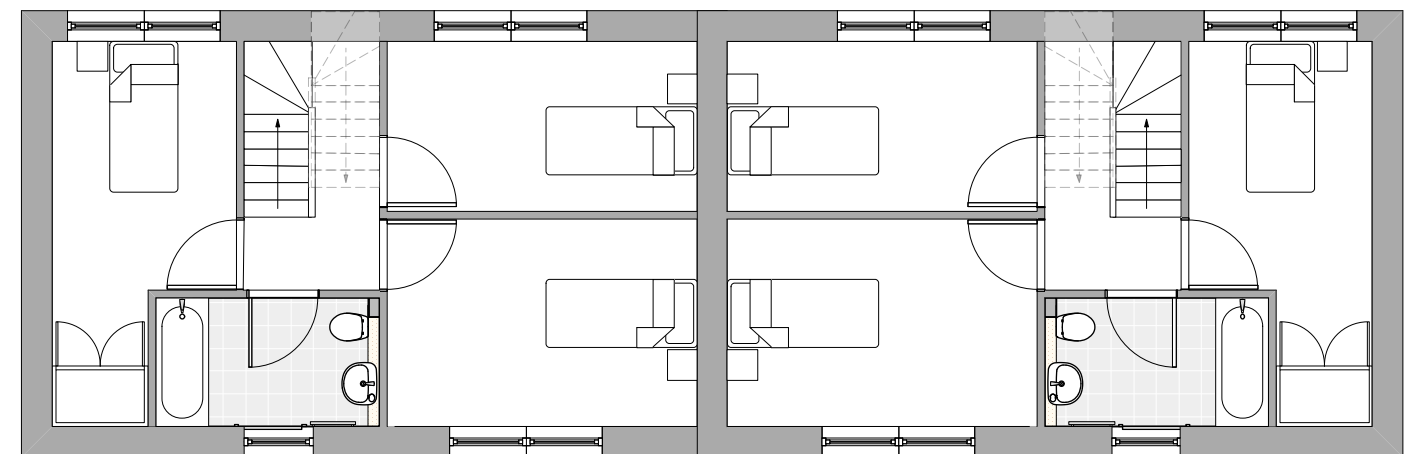


2 Block B - First Floor Plan
Scale: 1:100

0.0 0.5 1.0 1.5 2.0 2.5 3.0 3.5 4.0M

 

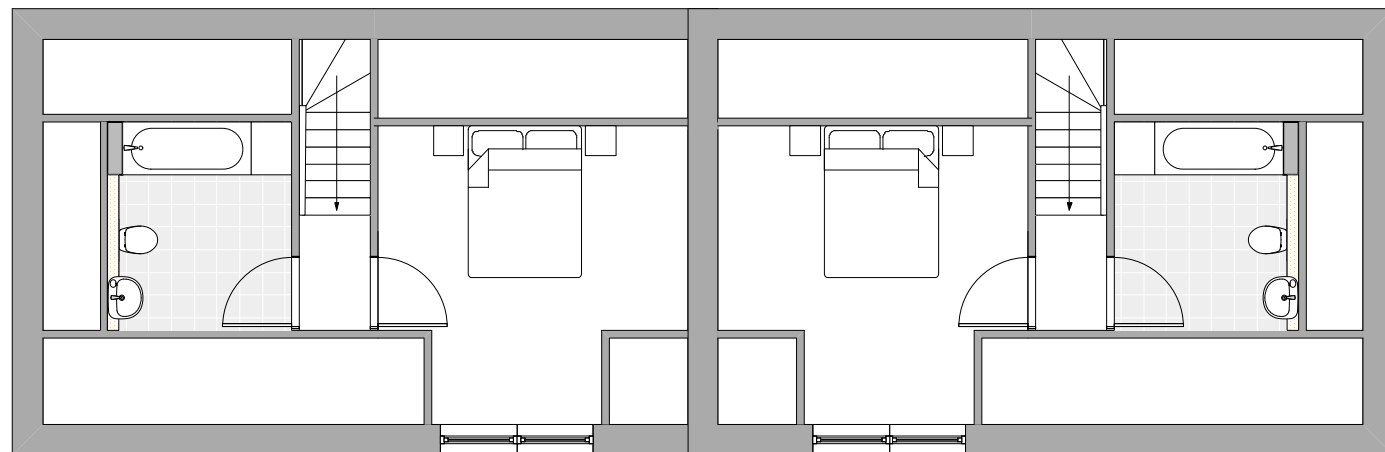



1 Block B - Second Floor Plan
Scale: 1:100

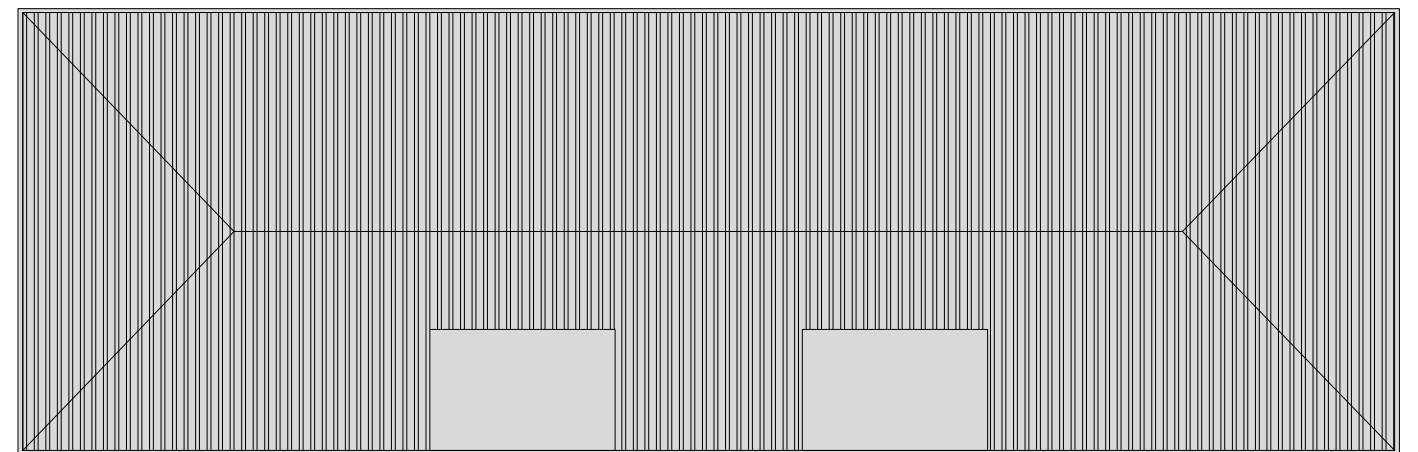

2 Block B - Roof Plan
Scale: 1:100

0.0 0.5 1.0 1.5 2.0 2.5 3.0 3.5 4.0 M

 


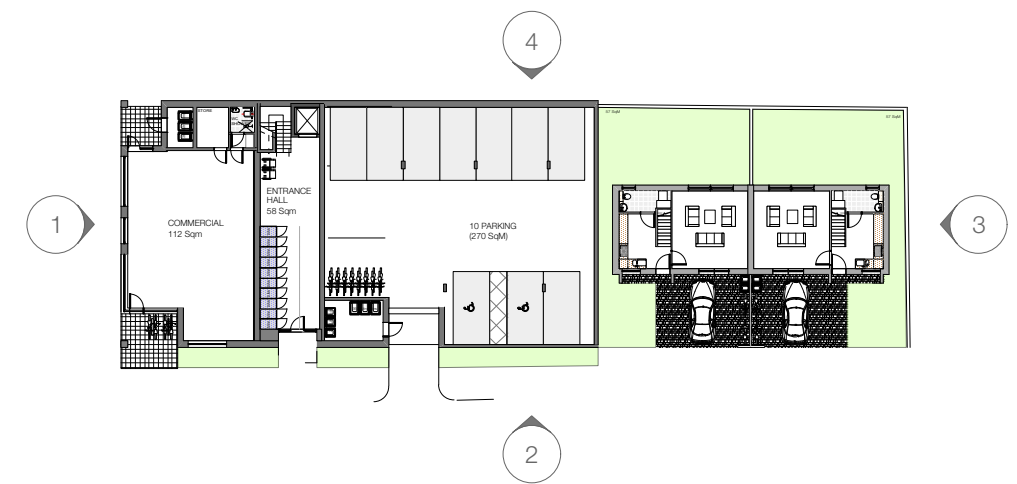


1 South Elevation
Scale: 1:250



2 East Elevation
Scale: 1:250

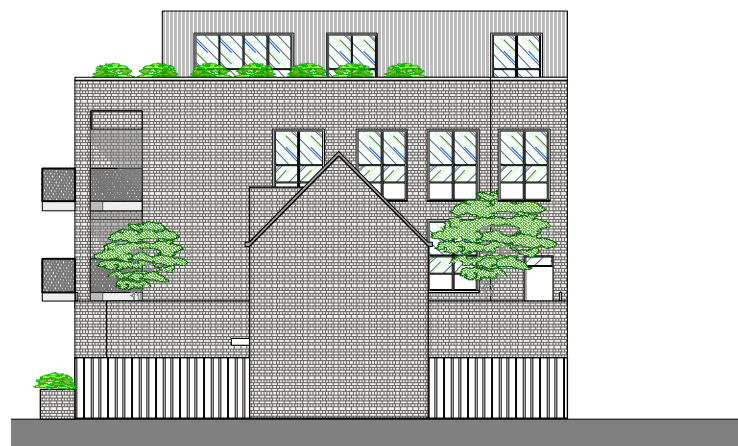


3 North Elevation
Scale: 1:250

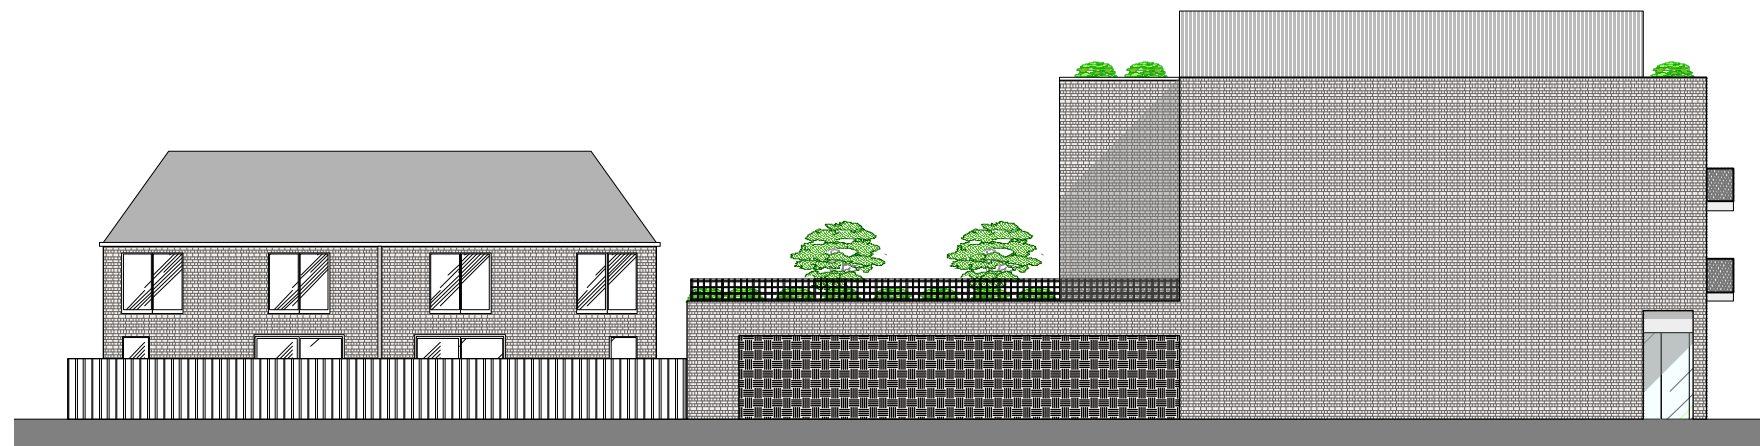



4 West Elevation
Scale: 1:250



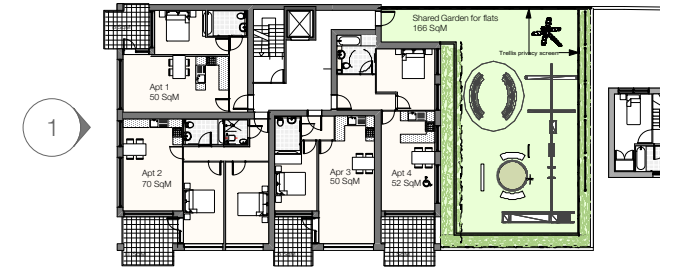

1 Block A - South Elevation
Scale: 1:100

 


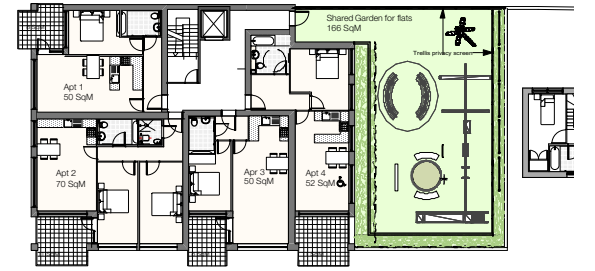


2




1 Block A - East Elevation
Scale: 1:100

 

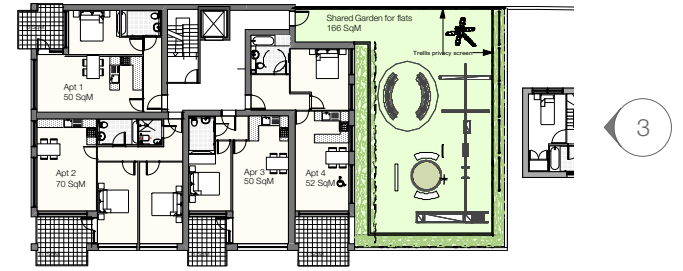

1 Block A - North Elevation
Scale: 1:100



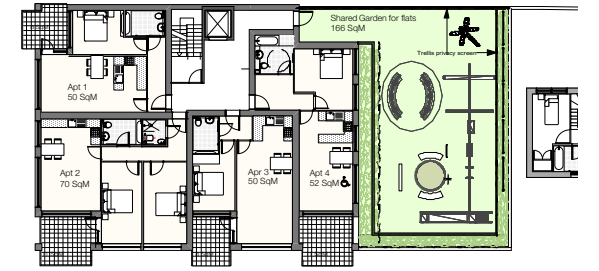


← Privacy screen

← OPEN BRICKWORK

SECTION A-A

Privacy screen

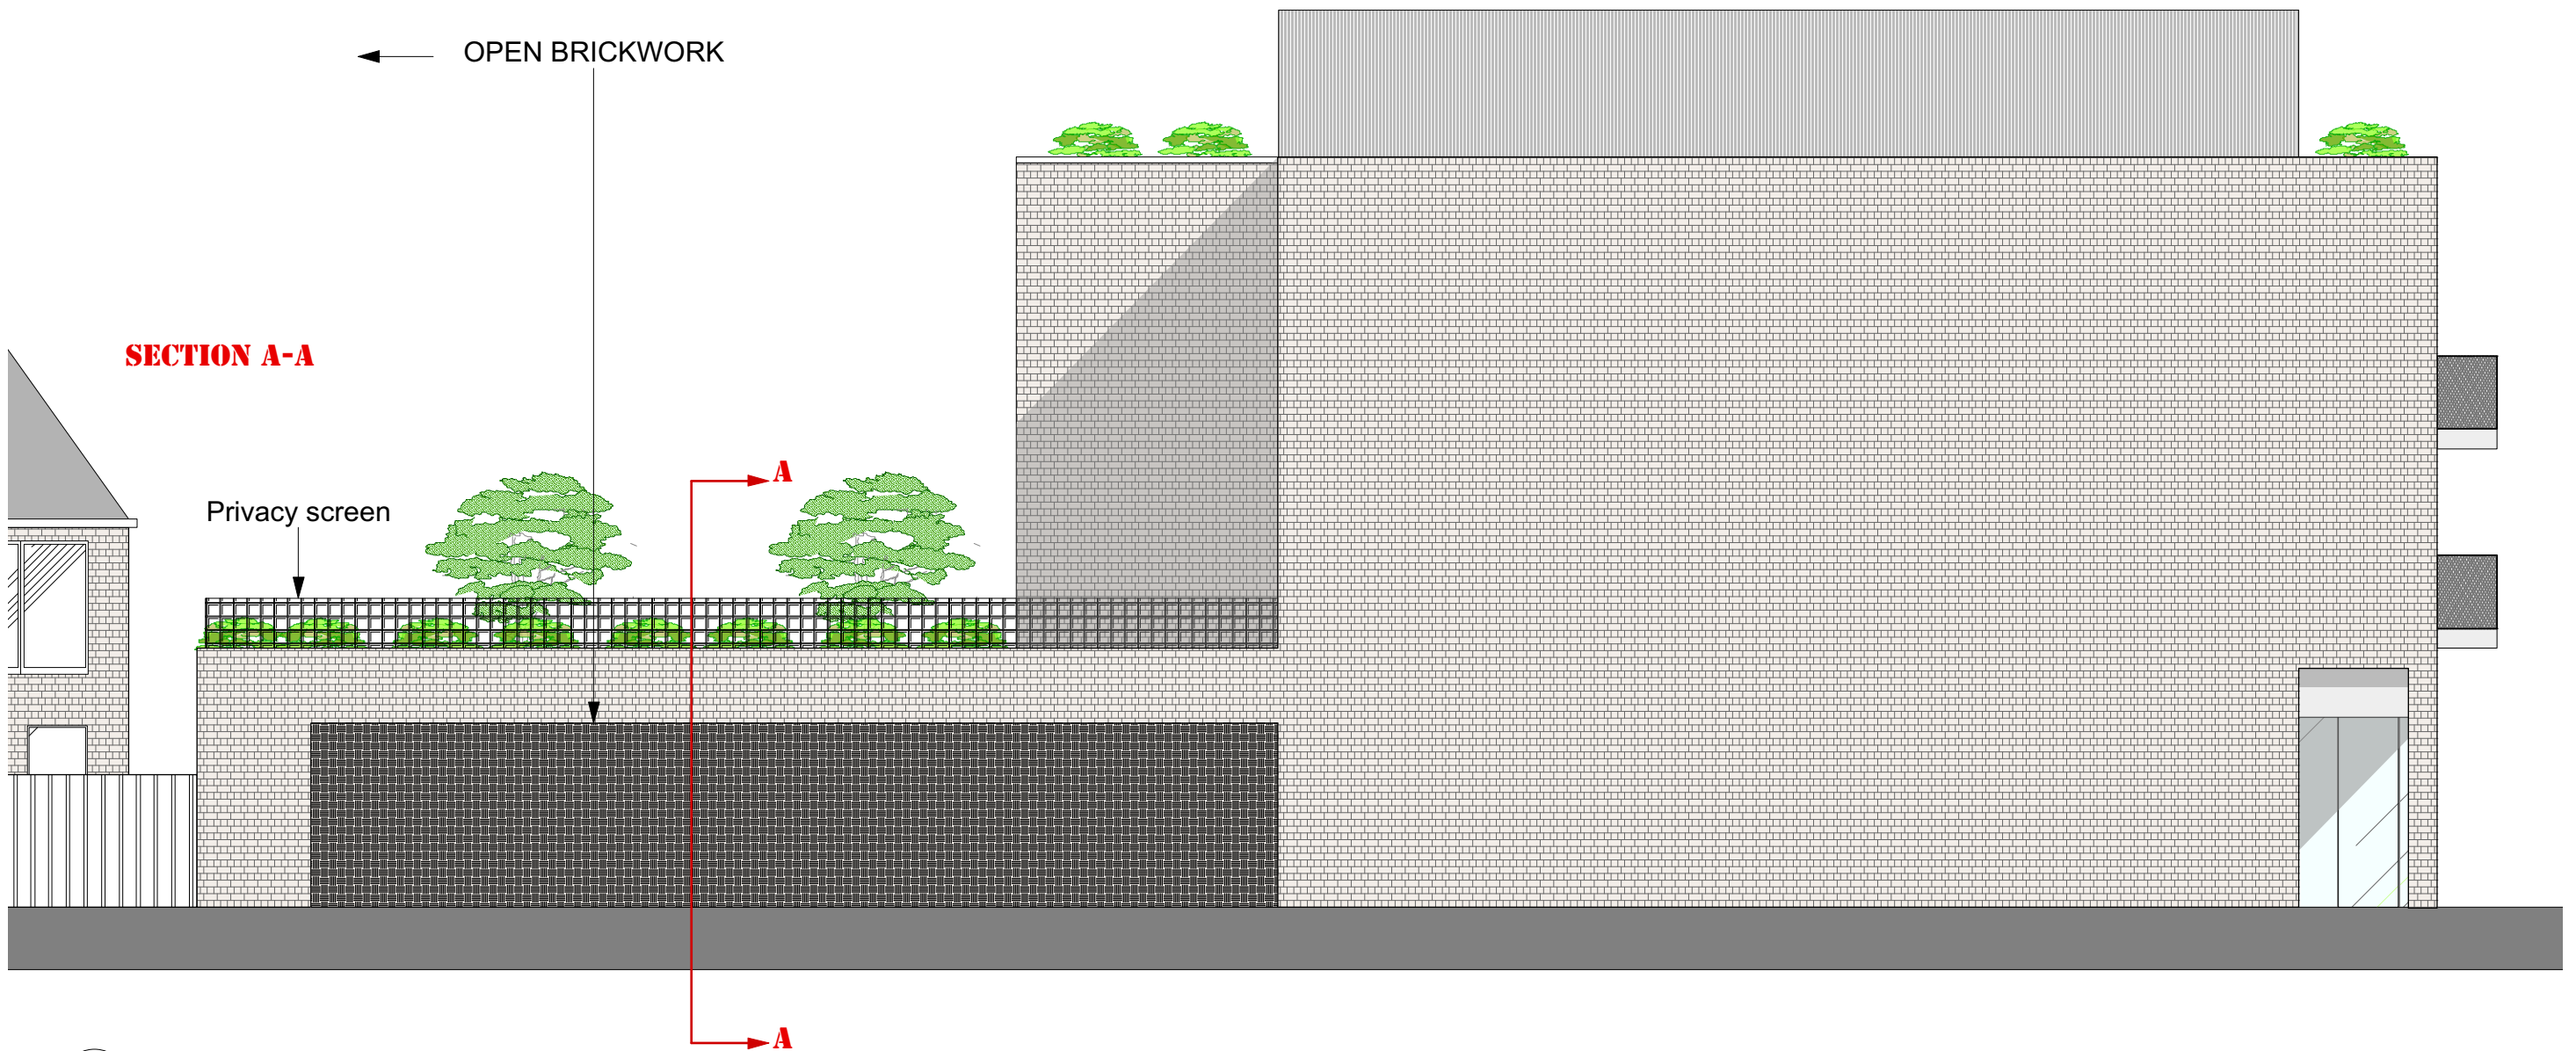

1

Block A - West Elevation
Scale: 1:100

