




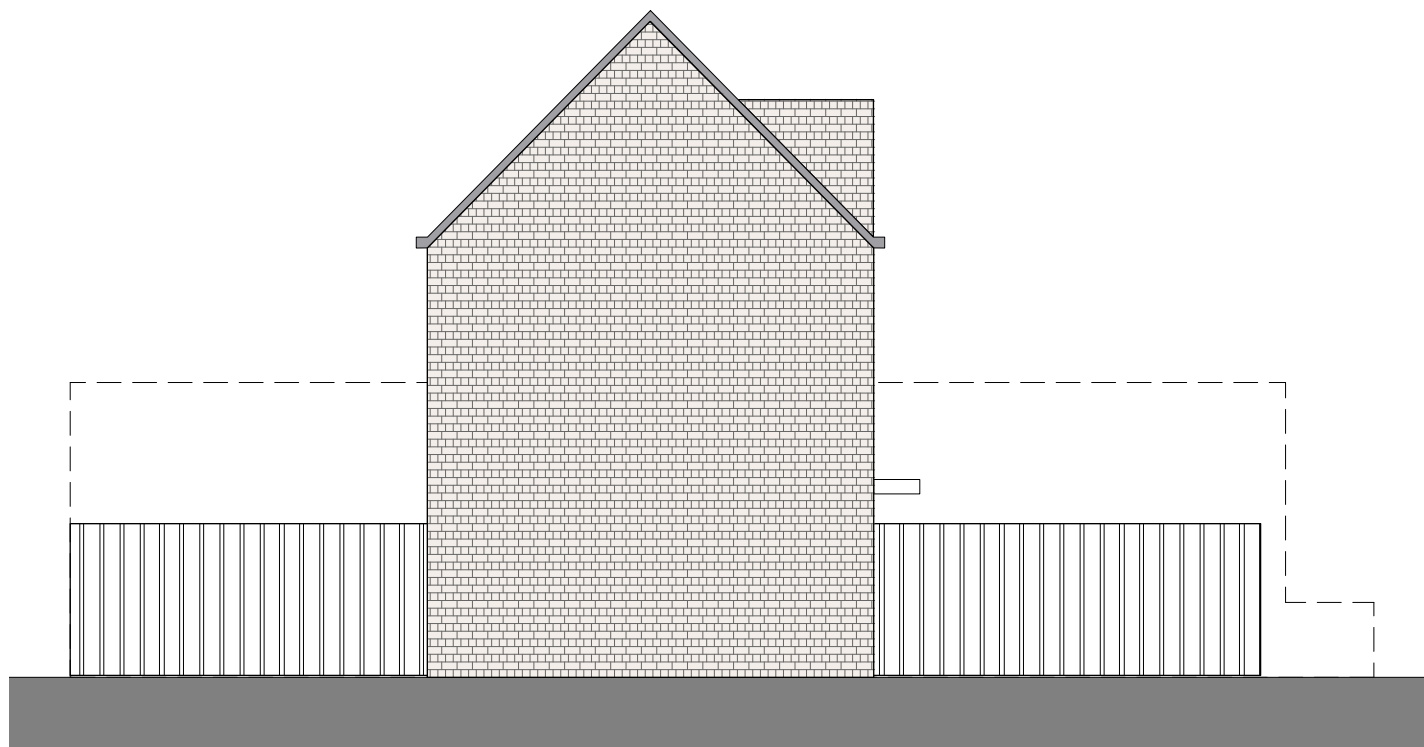


PLANS
(Continued)

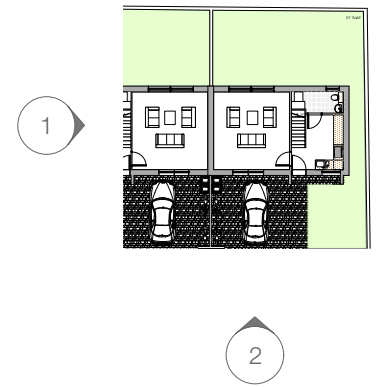


1 Block B - South Elevation
Scale: 1:100

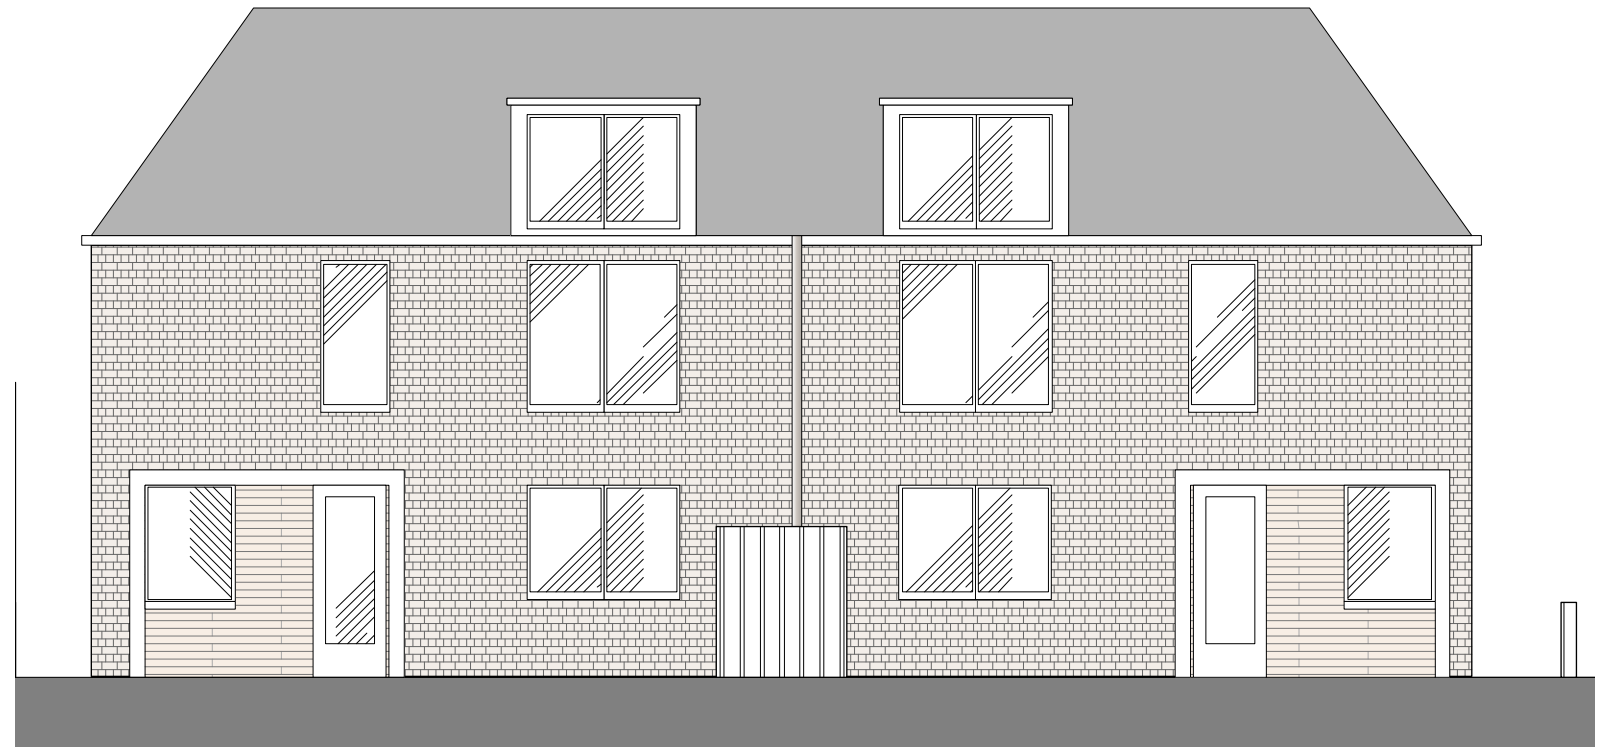


2 Block B - East Elevation
Scale: 1:100

 


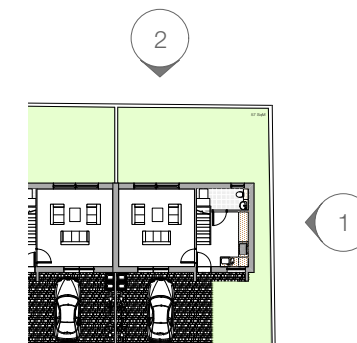



1 Block B - North Elevation
Scale: 1:100

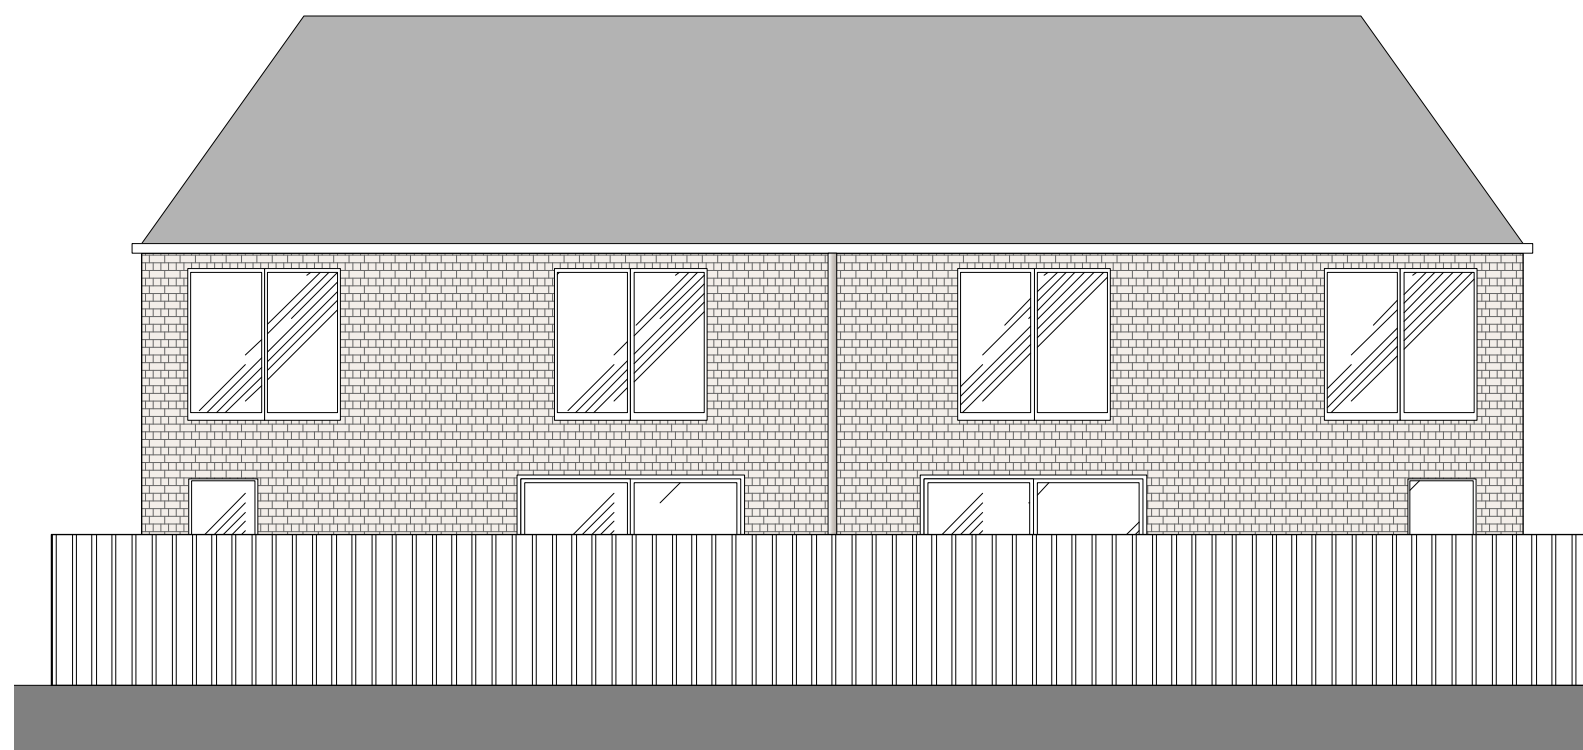

2 Block B - West Elevation
Scale: 1:100

 

KEY:

  [illegible]

www.createconsultingengineers.co.uk