


Notes:

All dimensions to be verified on site. Do not scale this drawing. All discrepancies to be clarified with the project Architect. This drawing is the property of Kerl Barr Architects Ltd and is issued on the condition it is not reproduced, replicated or disclosed to any unauthorised third party without the prior written consent of Kerl Barr Architects Ltd. This drawing is to be read in conjunction with all relevant consultant drawings and specifications along with all other relevant architect drawings and specifications, used with the permission of the Controller of HMSO. Crown copyright A81 159/020.

Drawings may be scaled for Planning Application purposes


Scale 1:100

Scale 1:50

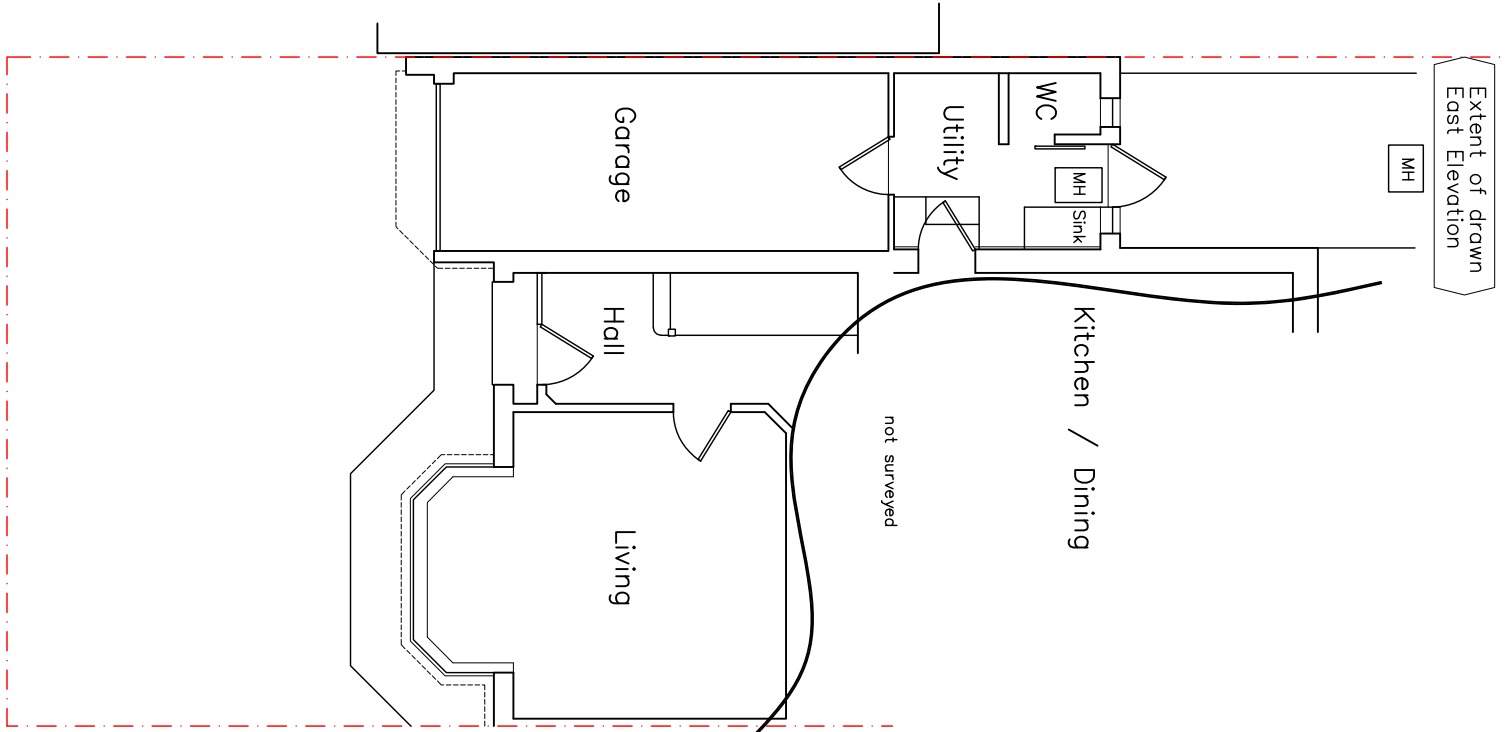

Existing Roof Plan

Scale: 1:100

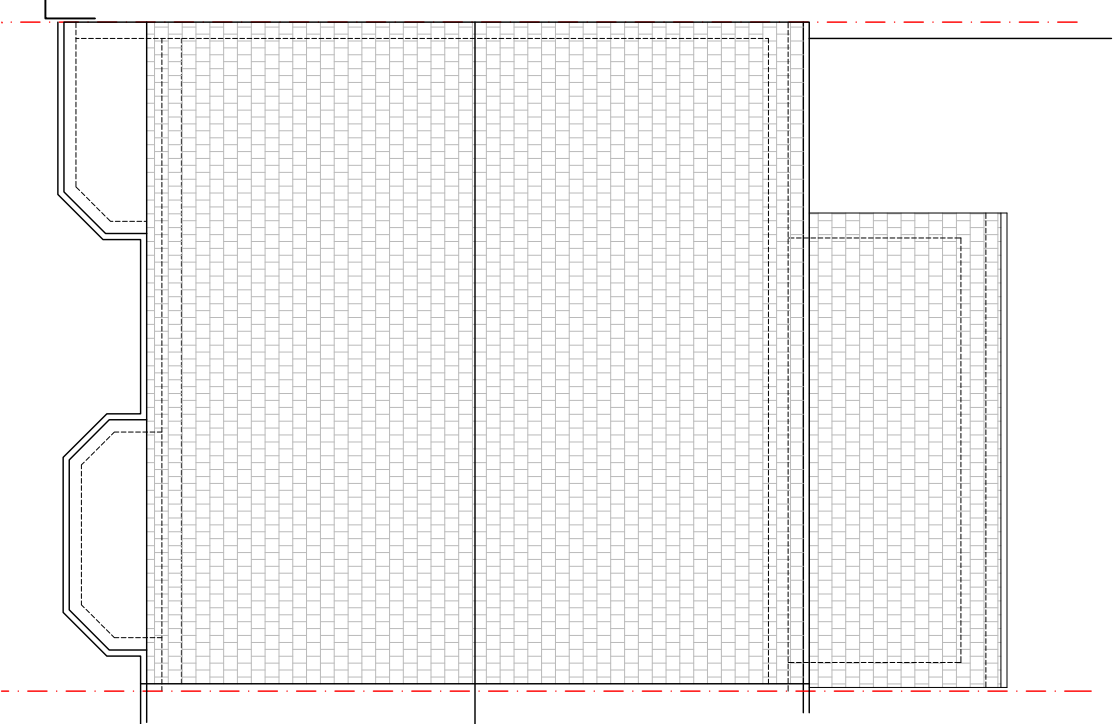


Existing Ground Floor Plan

Scale: 1:100




Existing West Elevation

Scale: 1:100

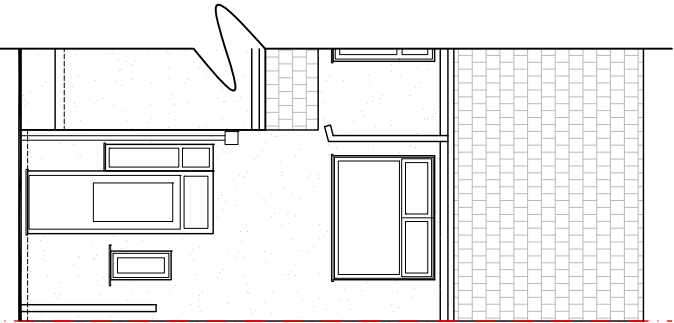


Existing East Elevation

Scale: 1:100

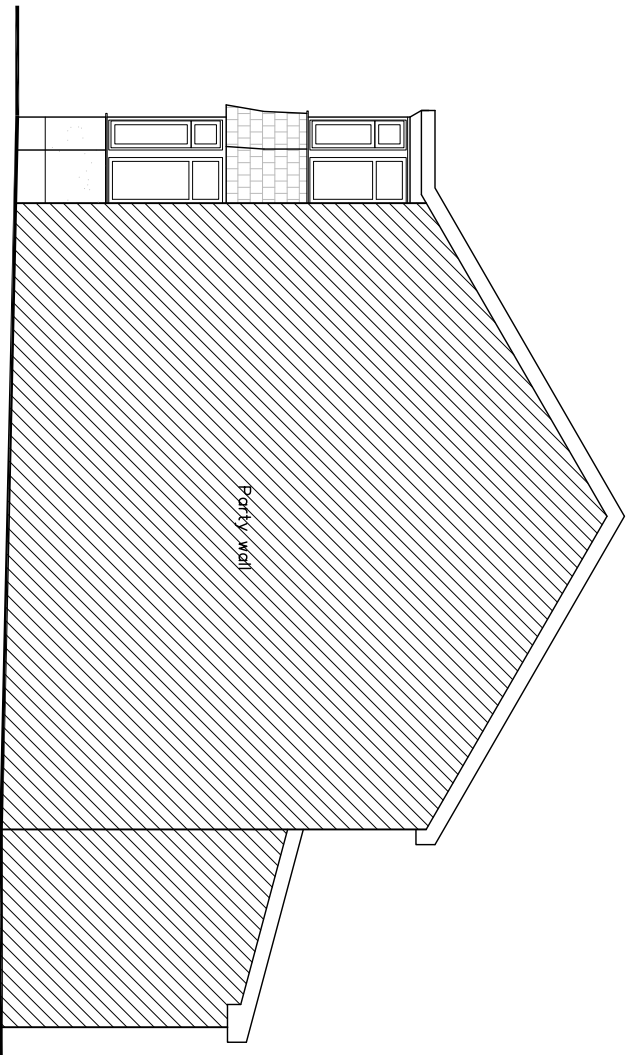




Existing South Elevation

Scale: 1:100

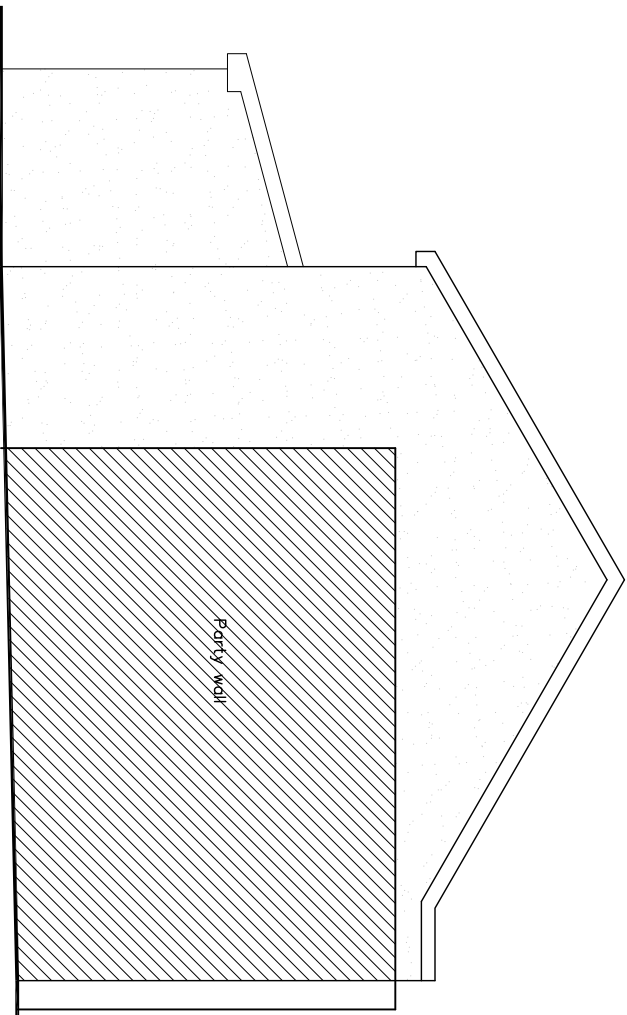

Existing North Elevation

Scale: 1:100

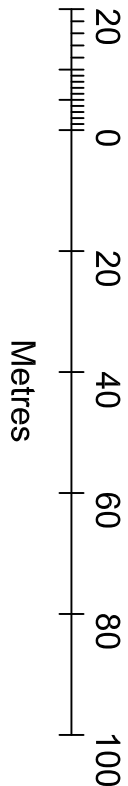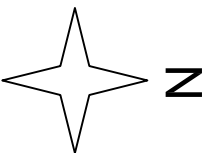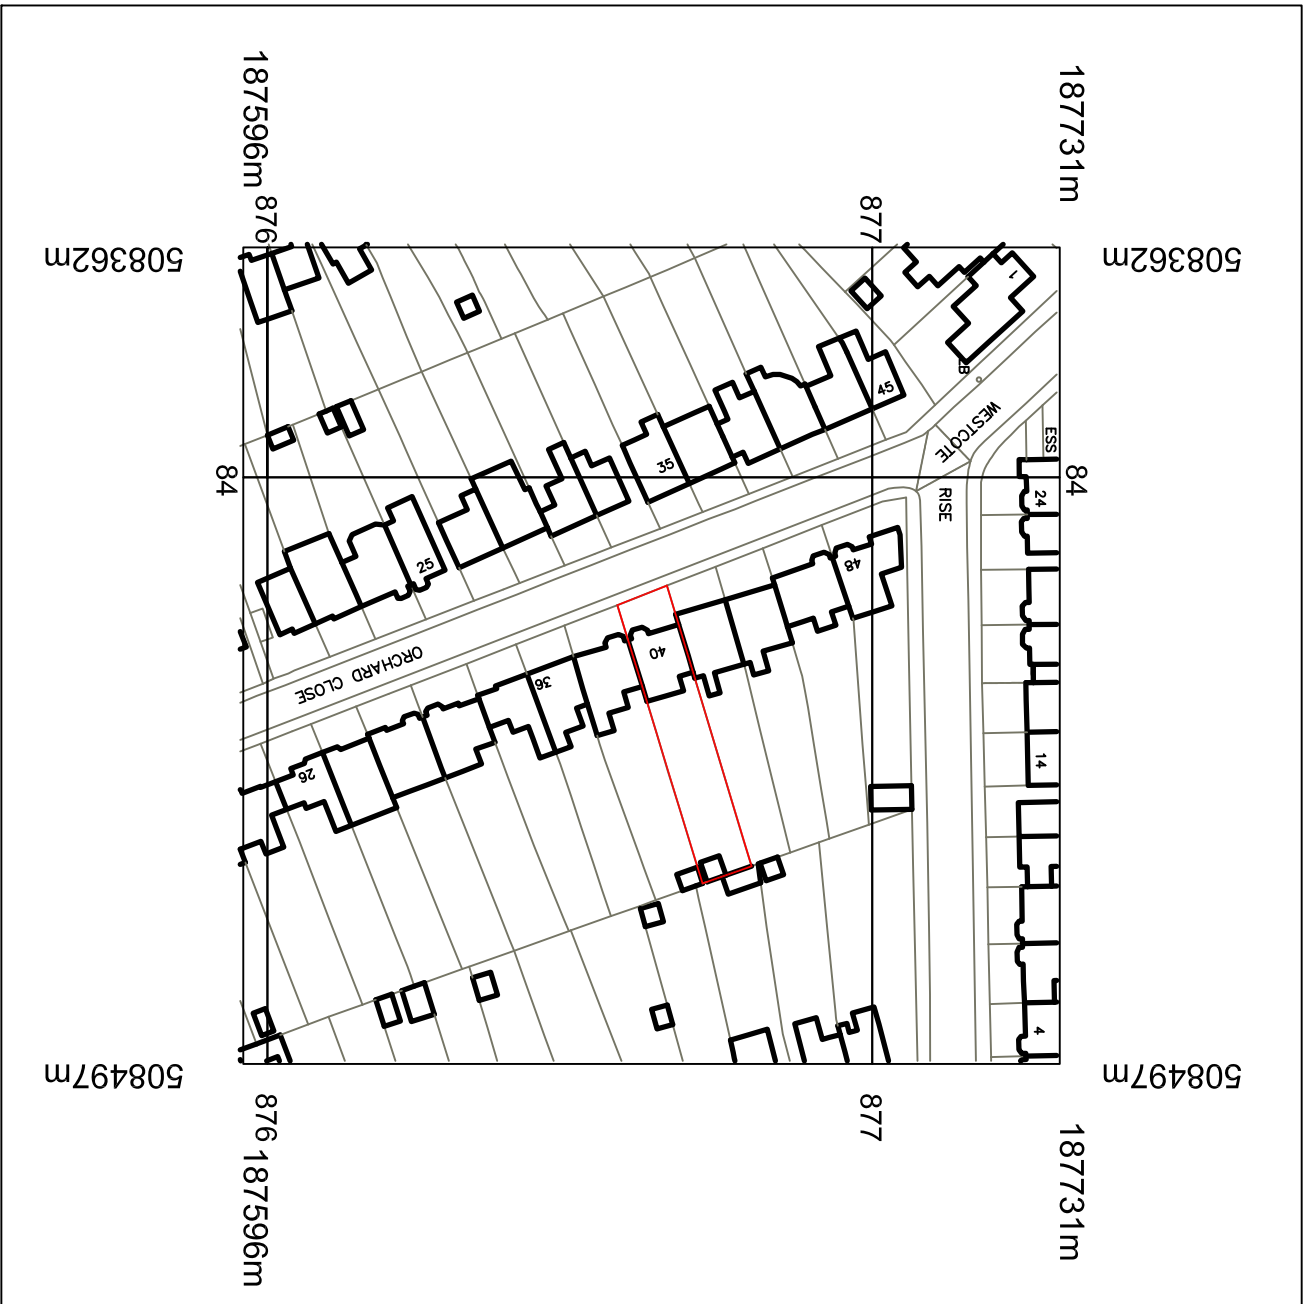

© Crown Copyright 2016
Ordnance Survey Licence: 011003574
Reproduction in whole or in part is prohibited
without the permission of Ordnance Survey.

Location Plan

Scale: 1:1250

REV	DESCRIPTION	REV	DATE
01	Issued for Planning Appl	1/5	20/06/16

PLANNING

kerl barr architects ltd 64 Harcourt Road Bushey, WD23 3PE 07960956620 k-b-a.co.uk	Client: Mr & Mrs John Ruslip HA4 7LS
---	--

Project: Porch & Bay Window Extension
and Conversion of Garage to Habitable Room
at 40 Orchard Close
RUSLIP HA4 7LS

Client: Mr & Mrs John Ruslip HA4 7LS	Project: Porch & Bay Window Extension and Conversion of Garage to Habitable Room at 40 Orchard Close RUSLIP HA4 7LS
--	--

Scale: 1:100	Scale: 1:100
Scale: 1:50	Scale: 1:50
Scale: 1:1250	Scale: 1:1250