

Notes:


All dimensions to be verified on site. Do not scale this drawing. All discrepancies to be clarified with the project Architect. This drawing is the property of Kerl Barr Architects Ltd and is issued on the condition it is not reproduced, replicated or disclosed to any unauthorised third party without the prior written consent of Kerl Barr Architects Ltd. This drawing is to be read in conjunction with all relevant consultant drawings and specifications along with all other relevant architect drawings and specifications, used with the permission of the Controller of HMSO. Crown copyright Â© 1997/20.

Drawings may be scaled for Planning Application purposes

Scale 1:100


Scale 1:50

Scale 1:500

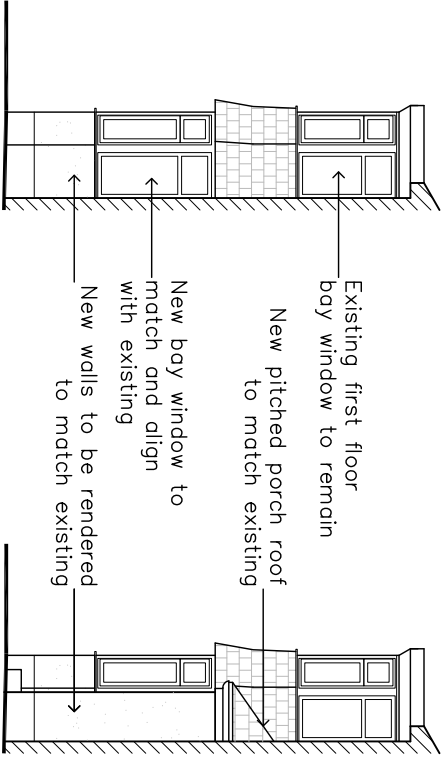


Proposed Sectional Elevations A and B

Scale: 1:100

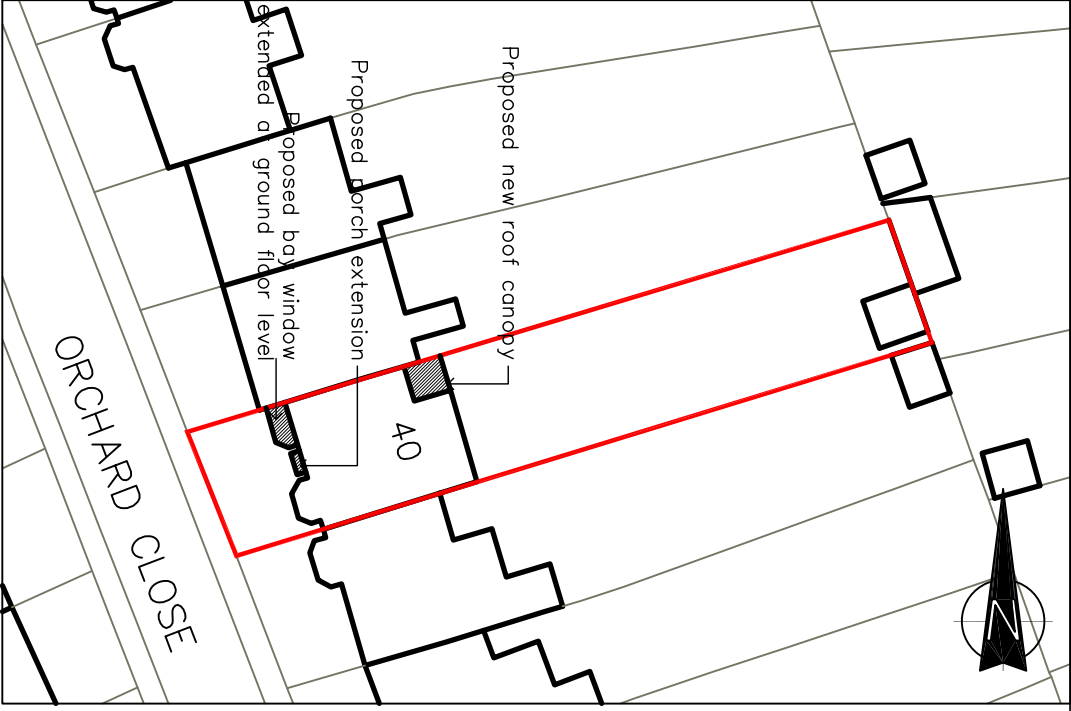


Site Plan

Scale: 1:500

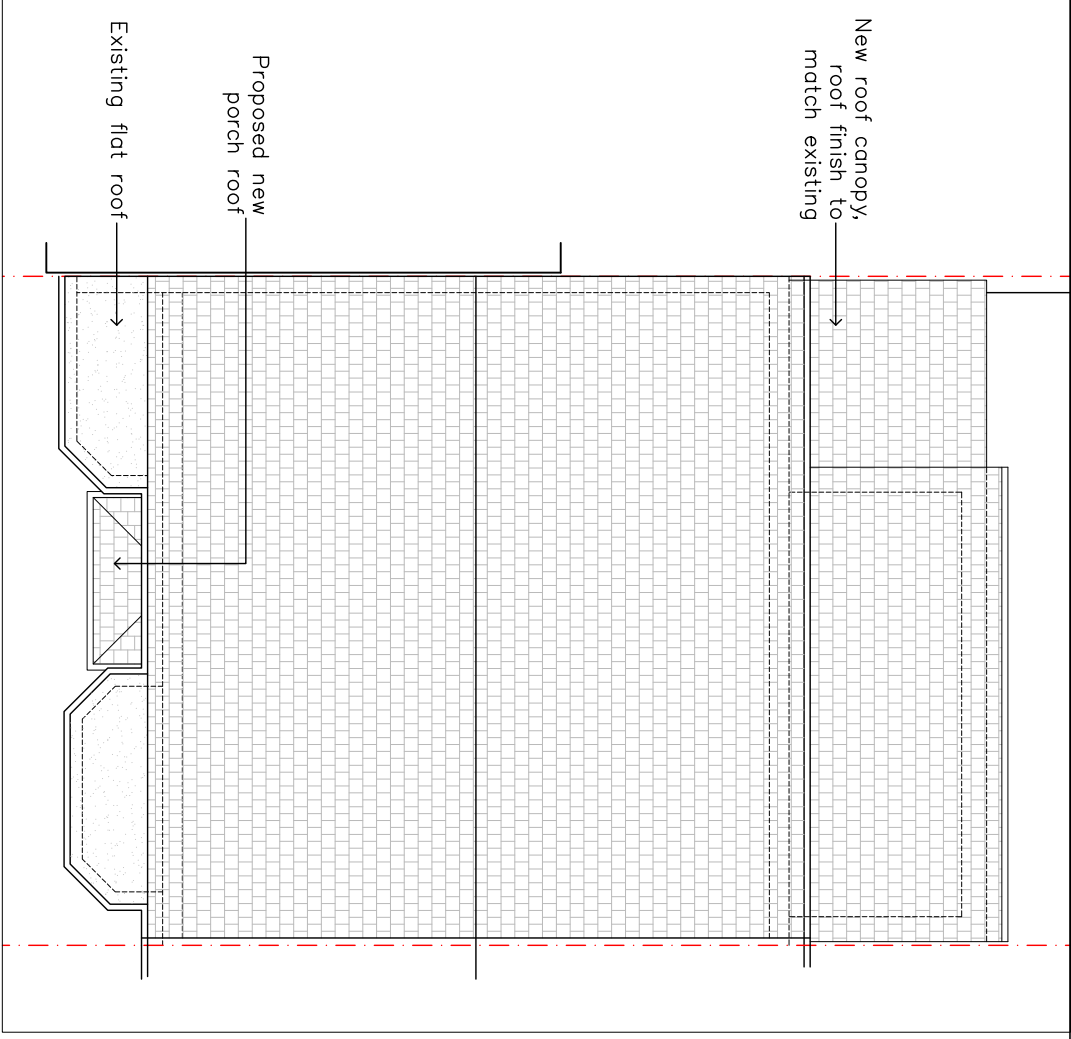


Proposed Roof Plan

Scale: 1:100

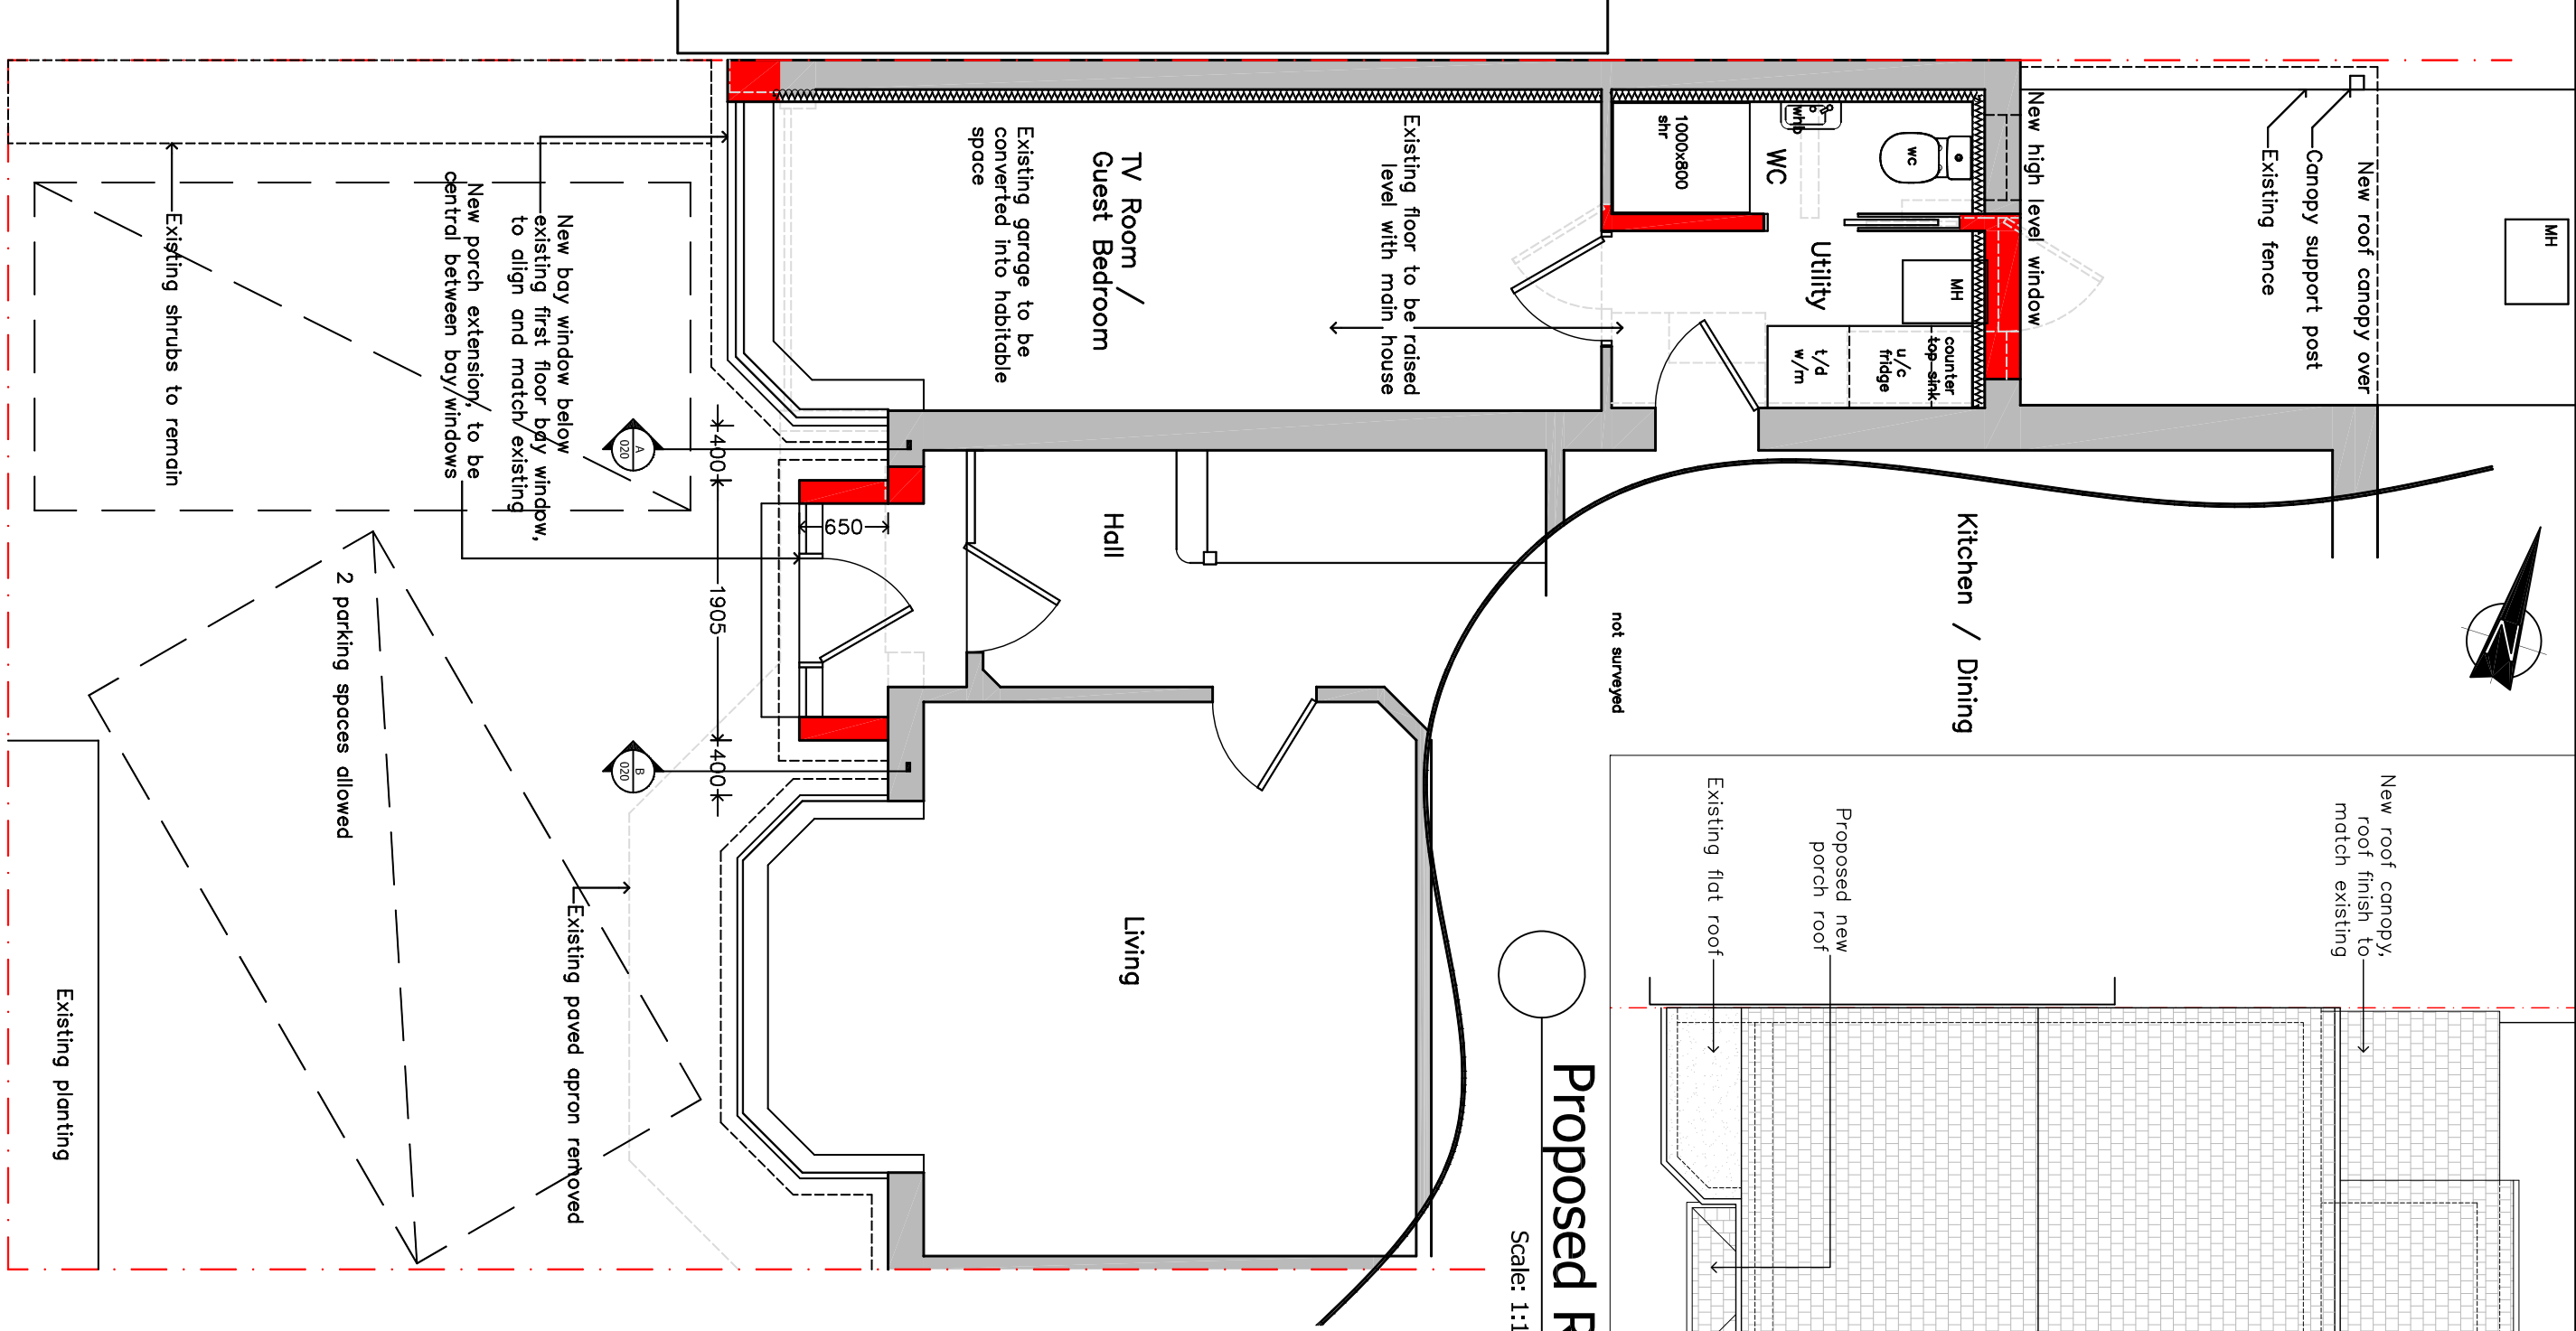


Proposed Ground Floor Plan

Scale: 1:50

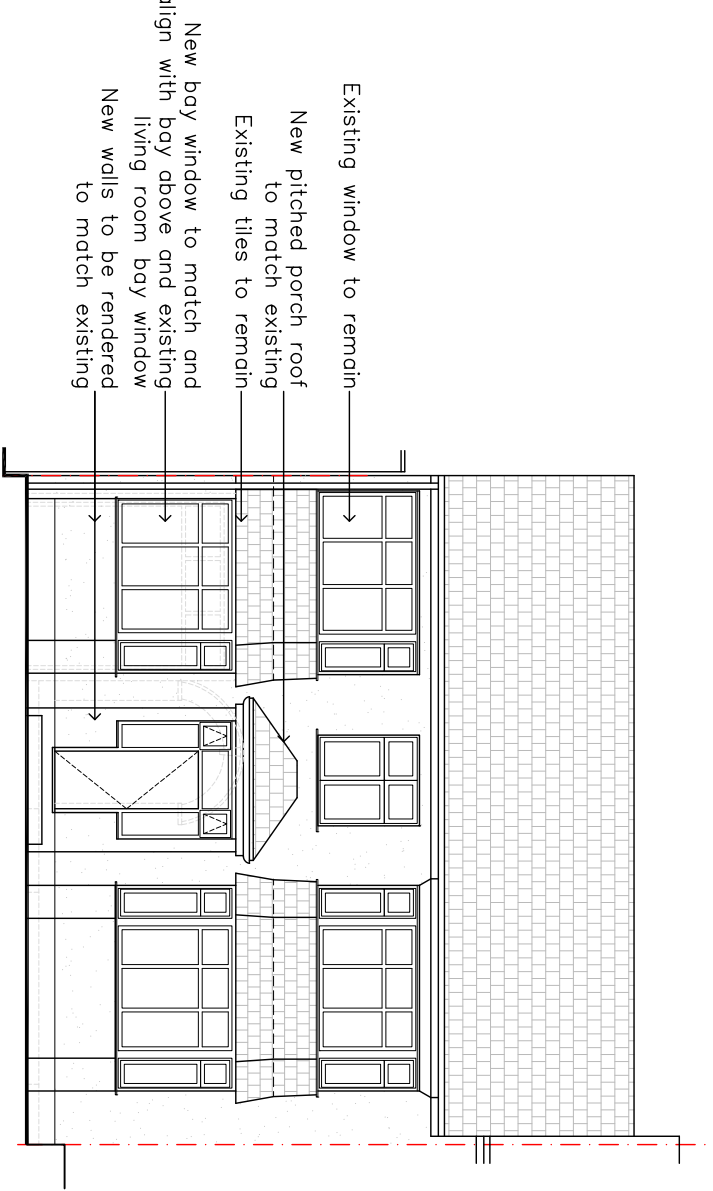


Proposed West Elevation

Scale: 1:100

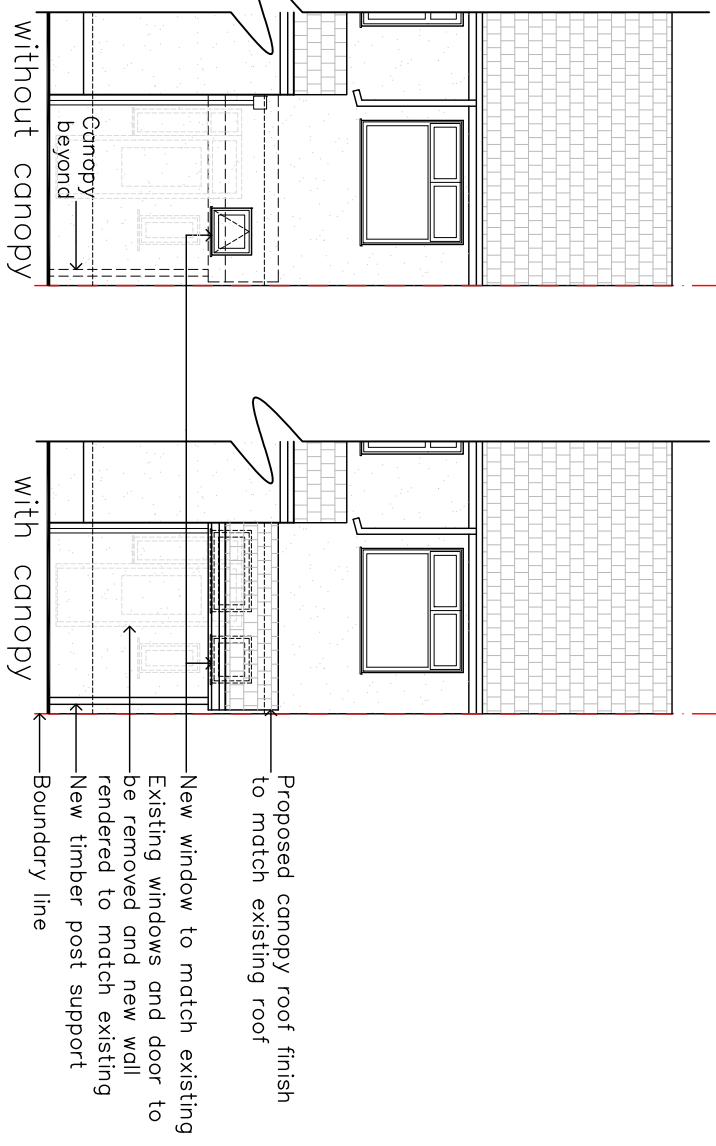


Proposed East Elevation

Scale: 1:100

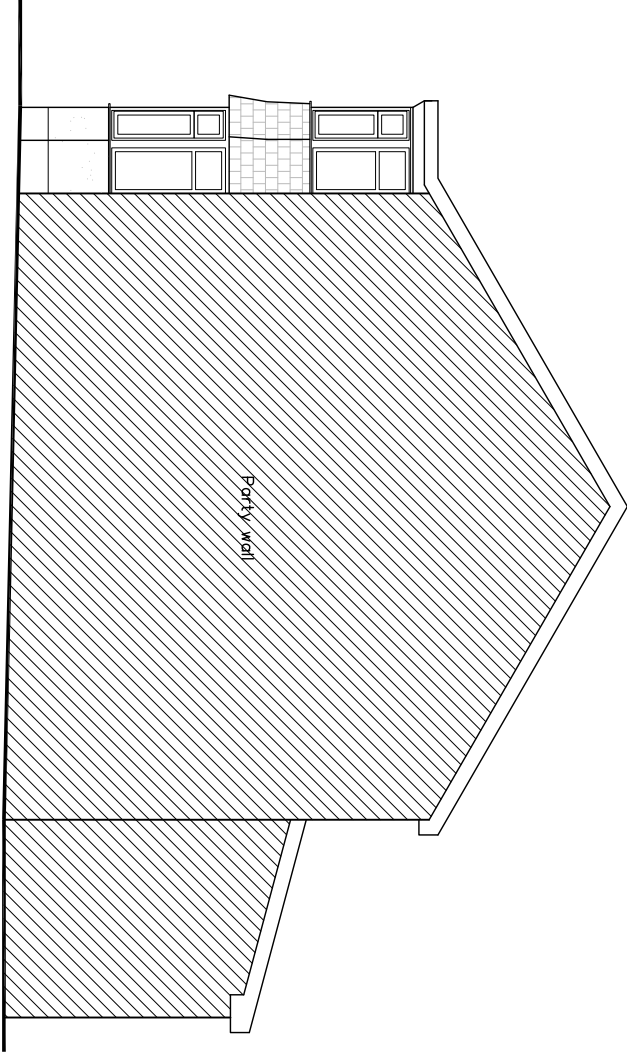

Proposed South Elevation

Scale: 1:100

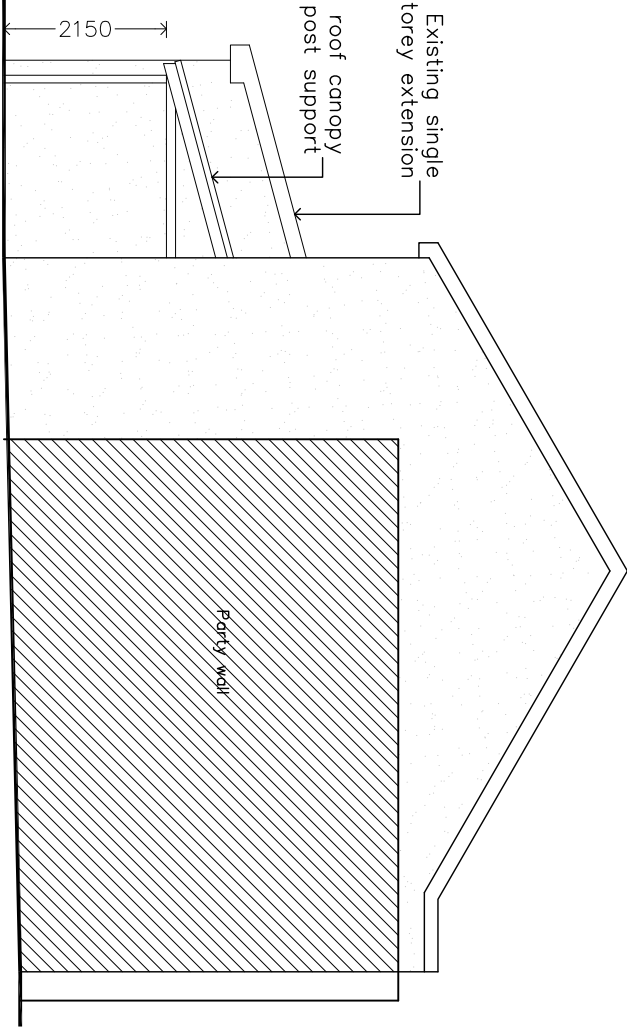

Proposed North Elevation

Scale: 1:100

03		Issued for Planning Appl	18	20.06.18
02		Canopy added, utility/wc window	18	06.06.18
01		Initial Issue	18	02.06.18
REV DESCRIPTION		REV	DATE	
STATUS		PLANNING		
CLIENT: Mr & Mrs JOHN RUIILD 40 Orchard Close HA4 7LS				
PROJECT: Porch & Boy Window Extension and Conversion of Garage to Habitable Room at 40 Orchard Close RUISLIP HA4 7LS				
TITLE: PROPOSED PLANS, SECTION AND ELEVATIONS				
SCALE AT A2:	DATE:	DRAWN:	CHECKED:	
as indicated	03.05.18	KB	KB	
PROJECT NO:	DRAWING NO:		REVISION:	
1579	020		03	

kerl barr architects ltd

64 Harcourt Road
BUSHY, WD23 3PE
07960956620
k-b@co.uk