




Existing Site Layout
1:200



Proposed Site Layout
1:200

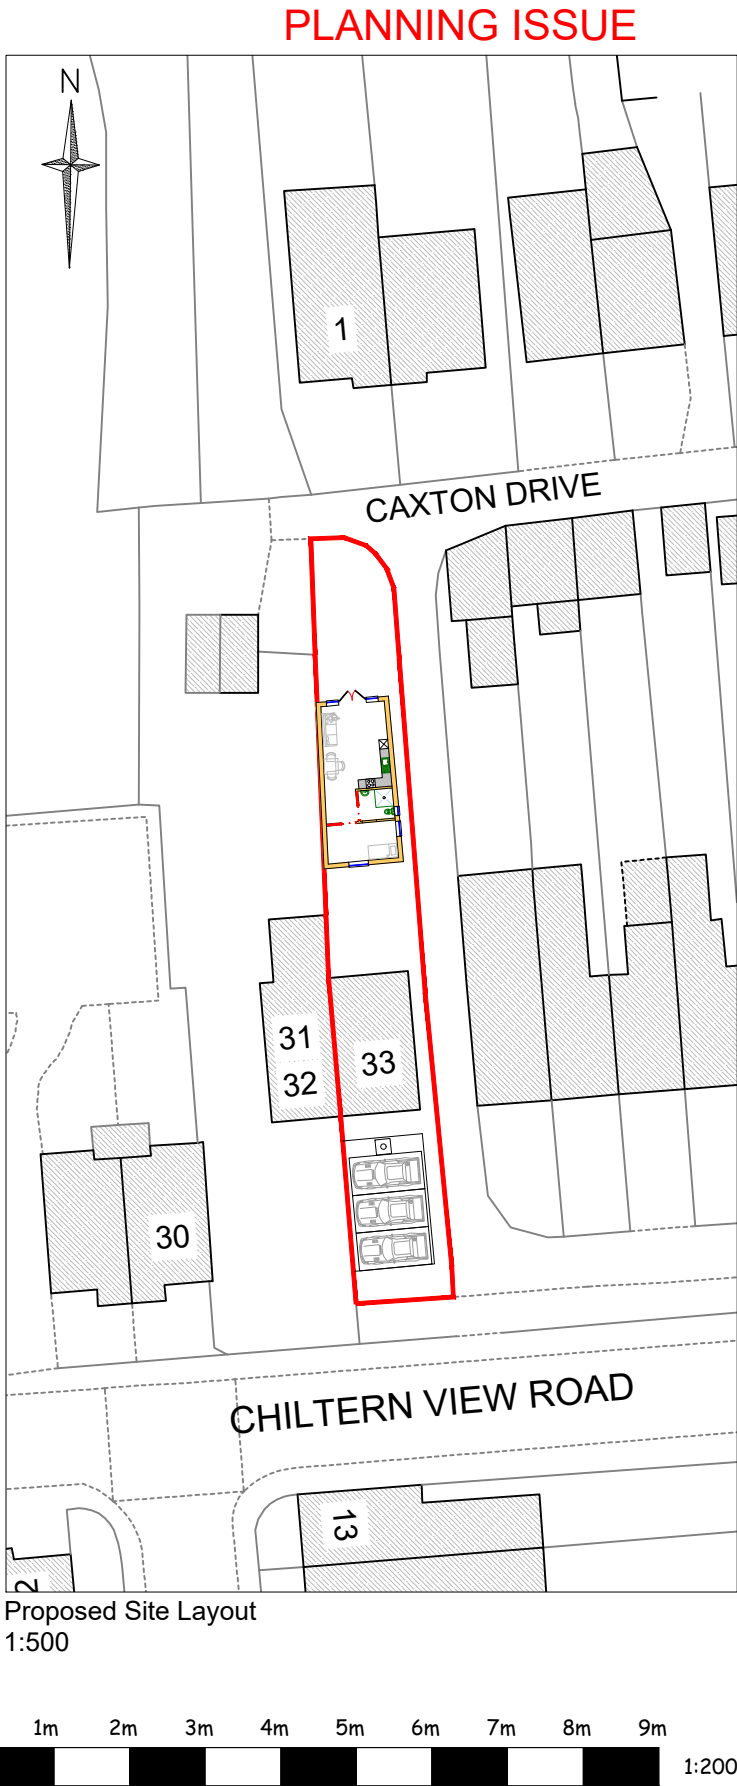

Proposed Site Layout
1:500

Project:	Dwg No:	122-02	Client:	Mr Mullin	Title:	Existing and Proposed Site Plans	Rev:	Date:	Amendments to:	Scale:	Various
33 Chiltern View Road	Uxbridge	UB8 2PE								Format:	A3
							Date:	July 2021		Drawn by:	HB