


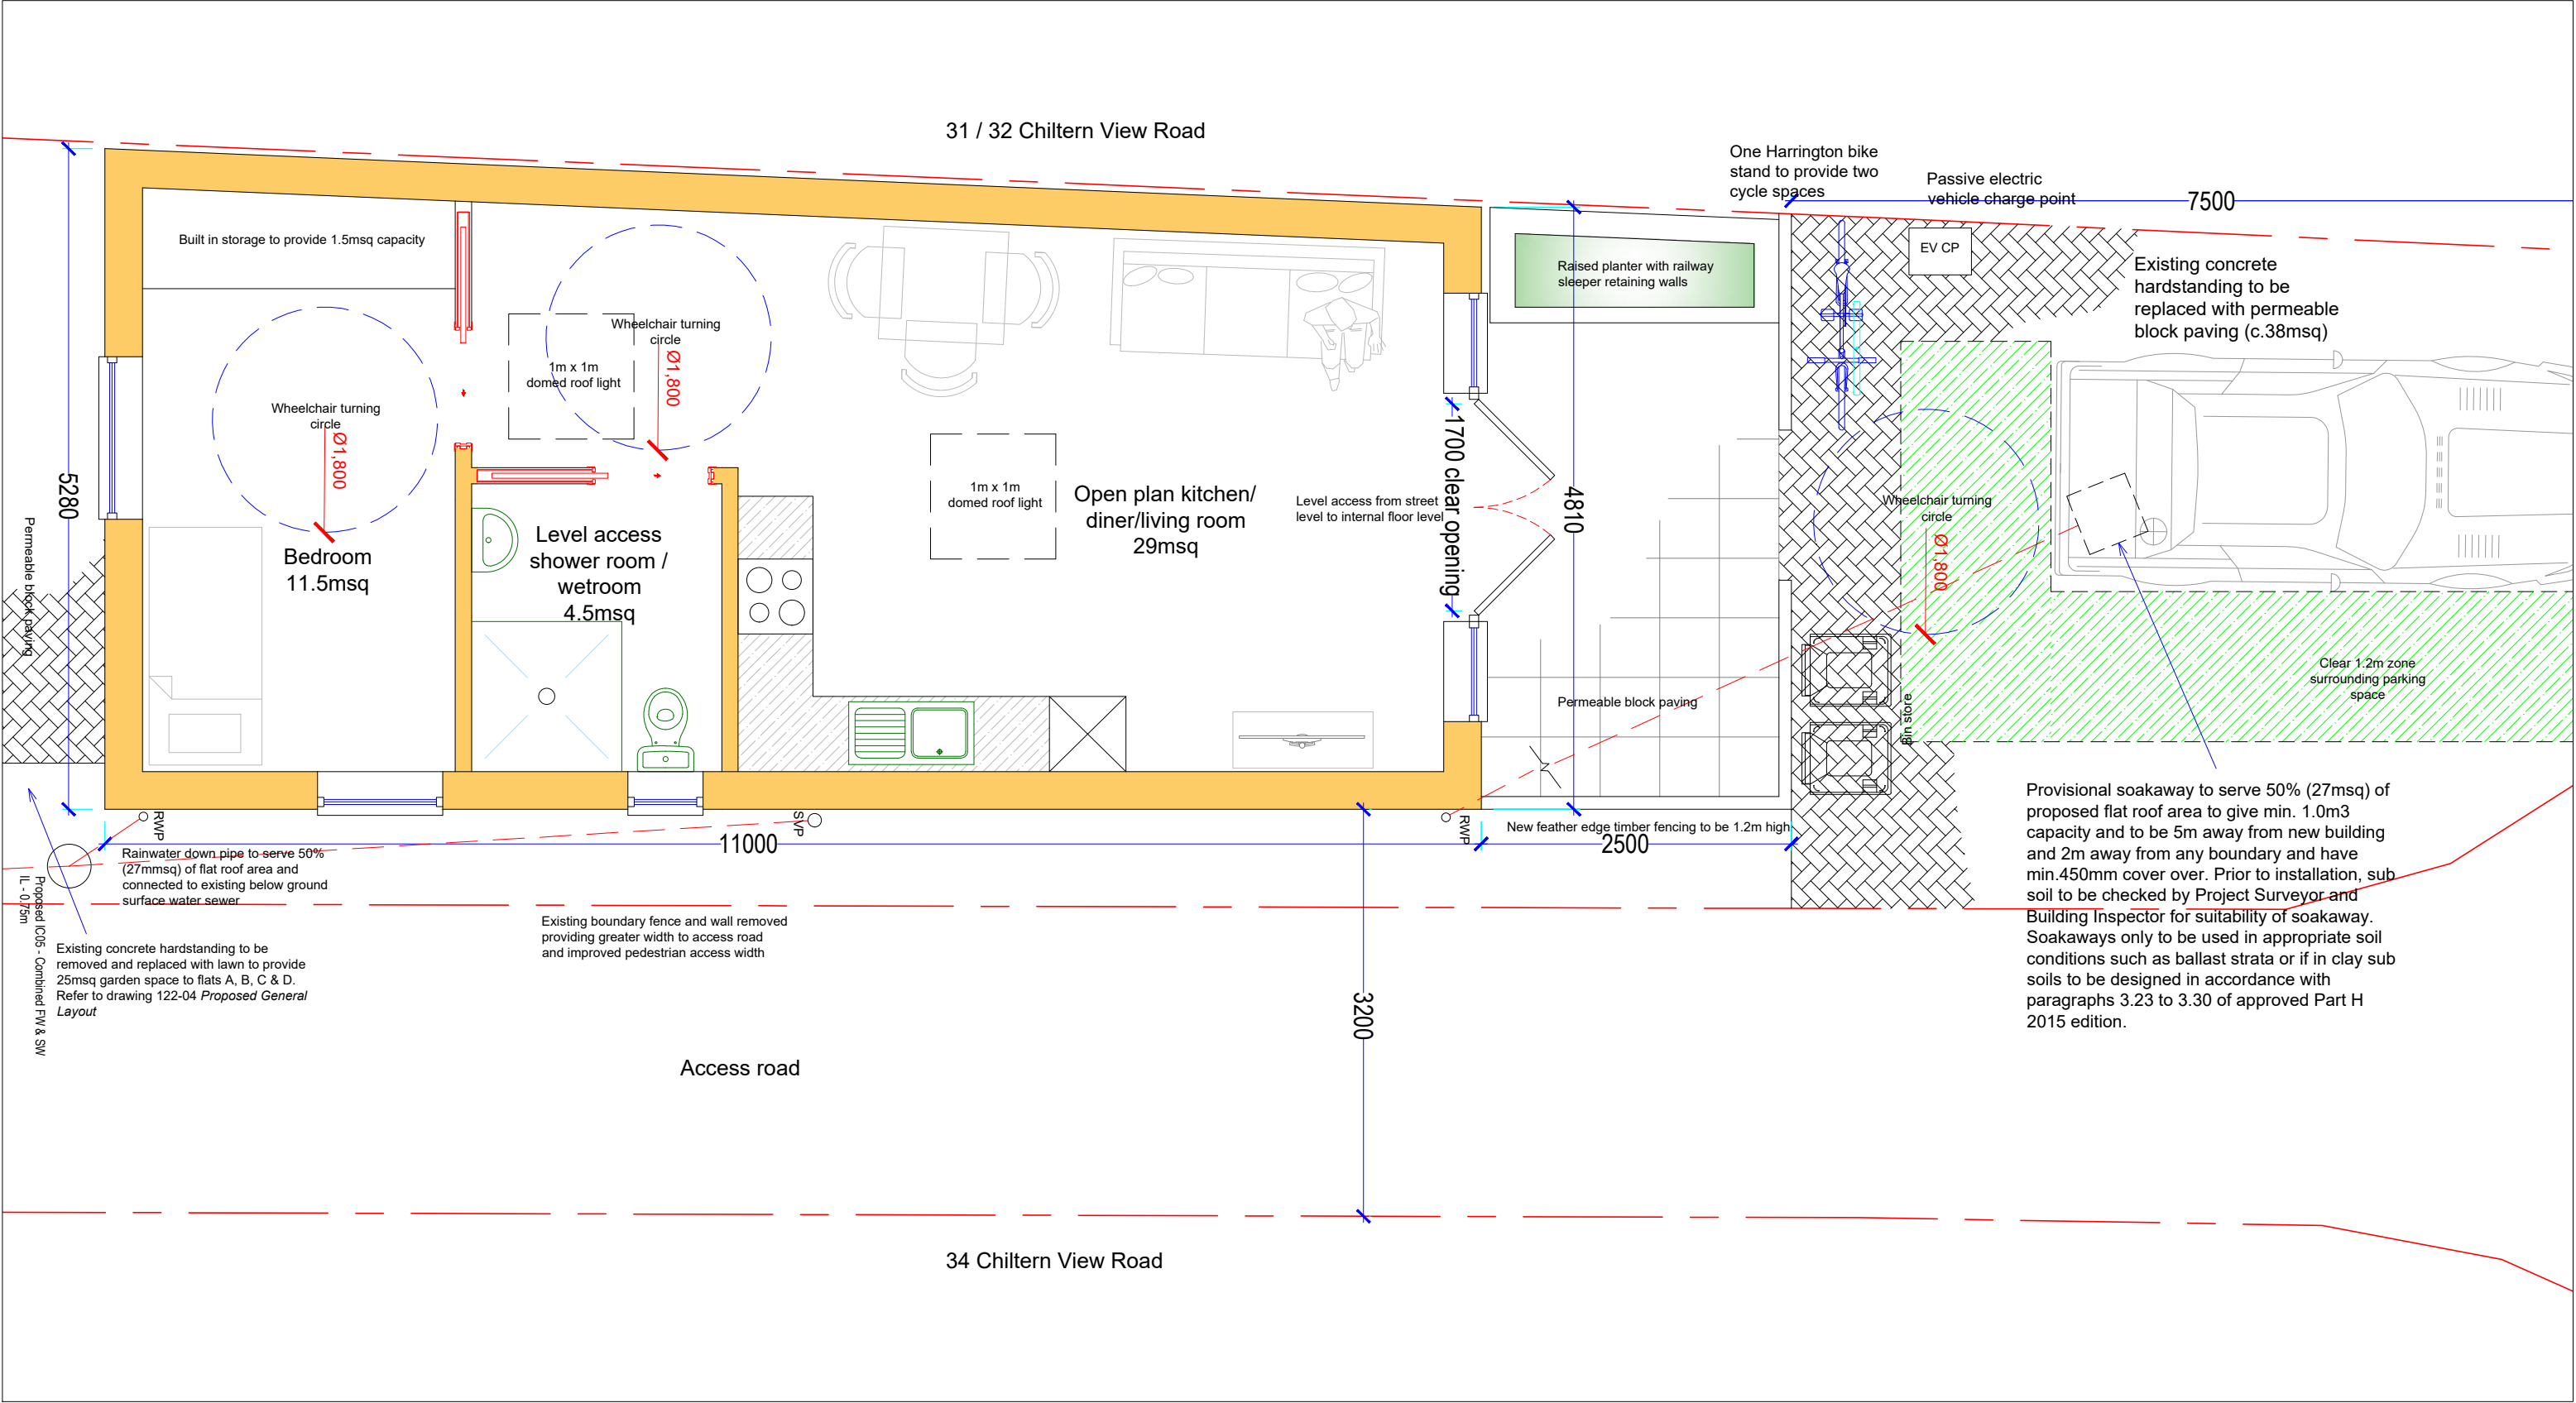

Project:	Dwg No:	122-07	Client:	Title:	Rev:	Date:	Amendments to:	Scale:	1:50
33 Chiltern View Road			Mr Mullin	Proposed Ground Floor Plan				Format:	A3
Uxbridge					Date:	July 2021		Drawn by:	HB
UB8 2PE									

