


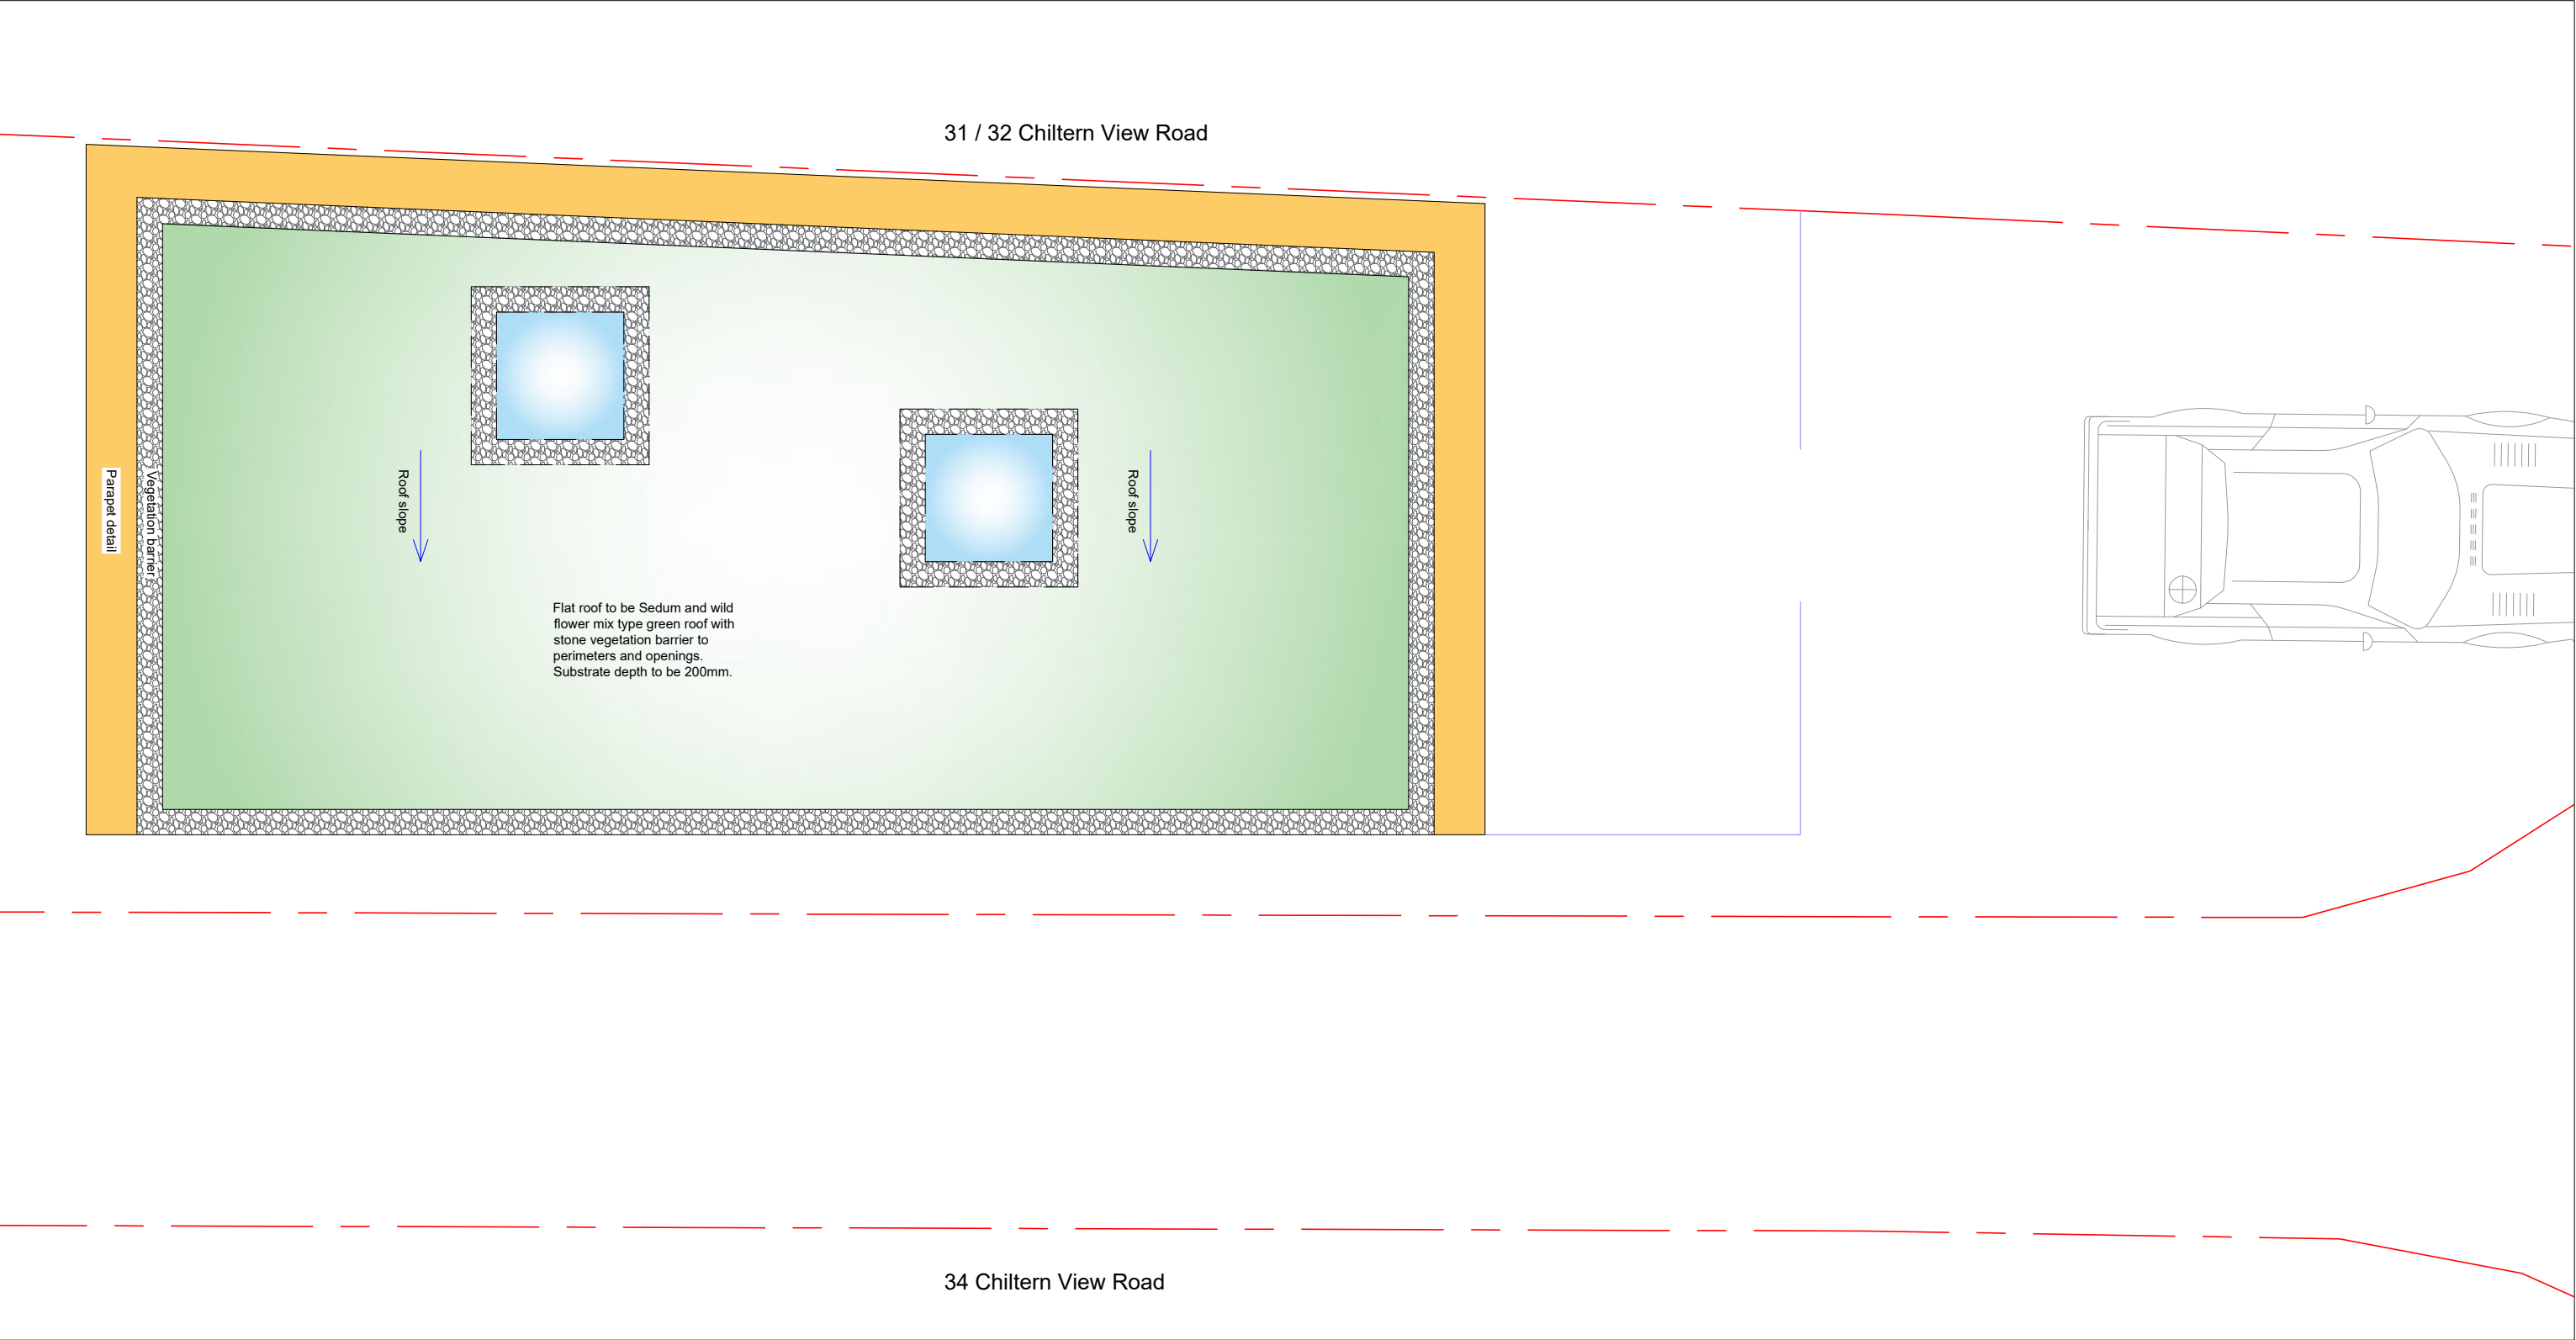

Project:	Dwg No:	122-08	Client:	Title:					
33 Chiltern View Road Uxbridge UB8 2PE			Mr Mullin	Proposed Roof Plan	Rev:	Date:	Amendments to:	Scale:	1:50
								Format:	A3
					Date: July 2021			Drawn by:	HB

