




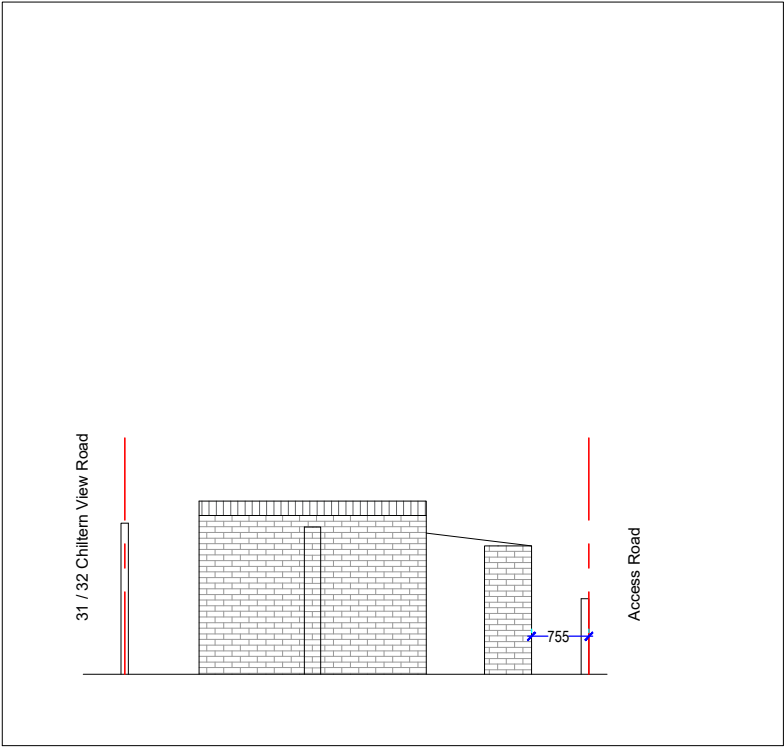


South Elevation

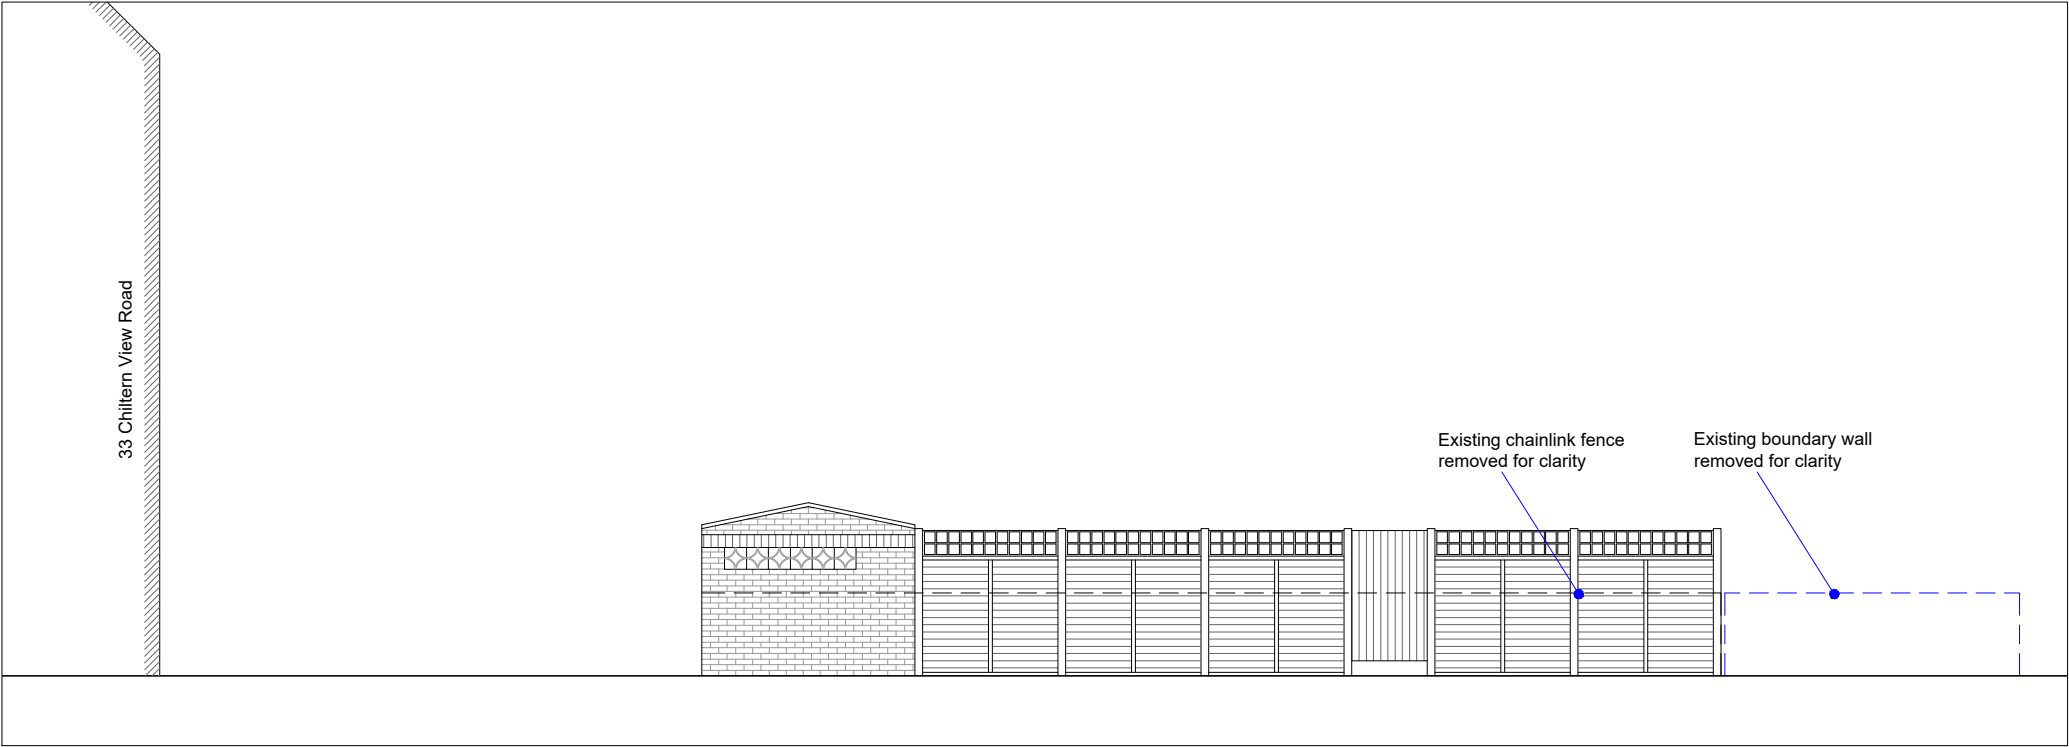


West Elevation

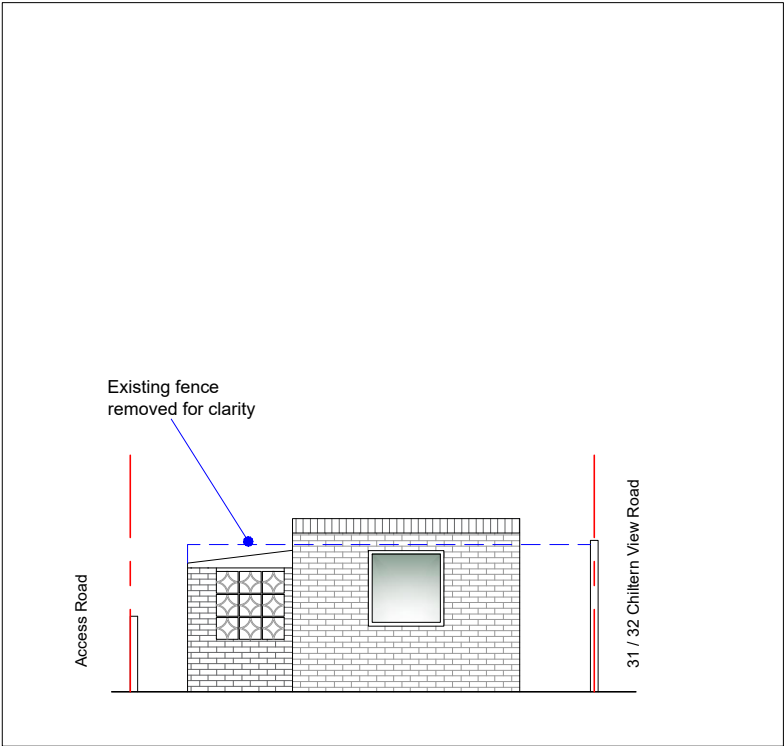

North Elevation

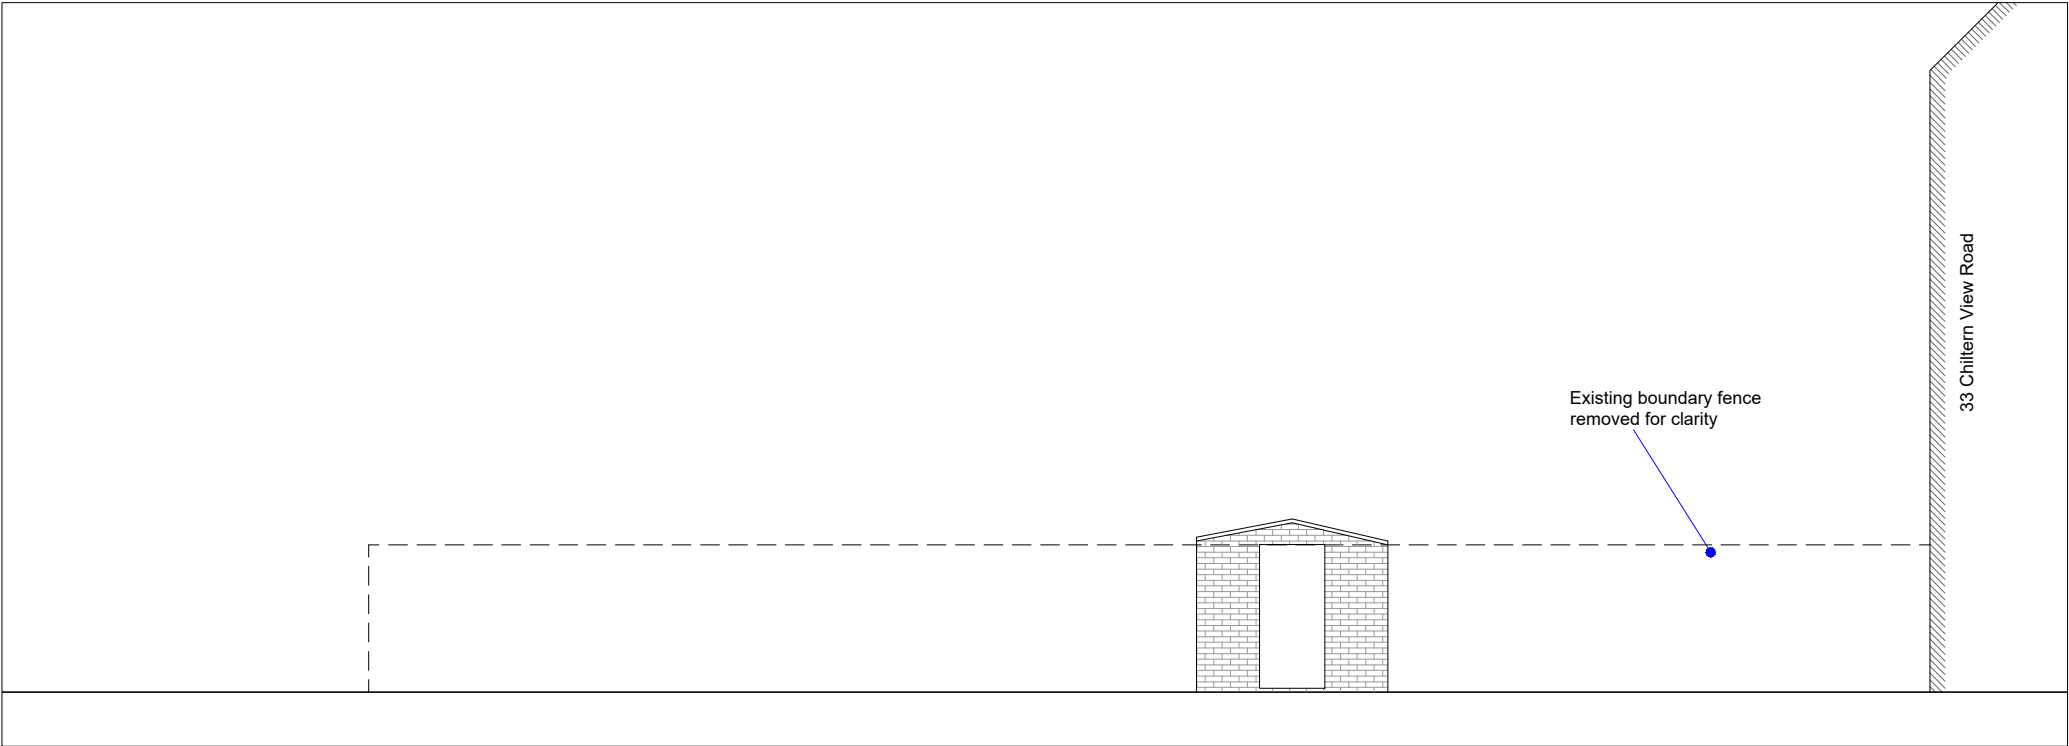

East Elevation

 

Project:	Dwg No:	122-09	Client:	Title:				
33 Chiltern View Road Uxbridge UB8 2PE			Mr Mullin		Existing Elevations		Rev:	Date:
							Amendments to:	Scale:
								1:100
							Format:	A3
							Date:	HB
							July 2021	