


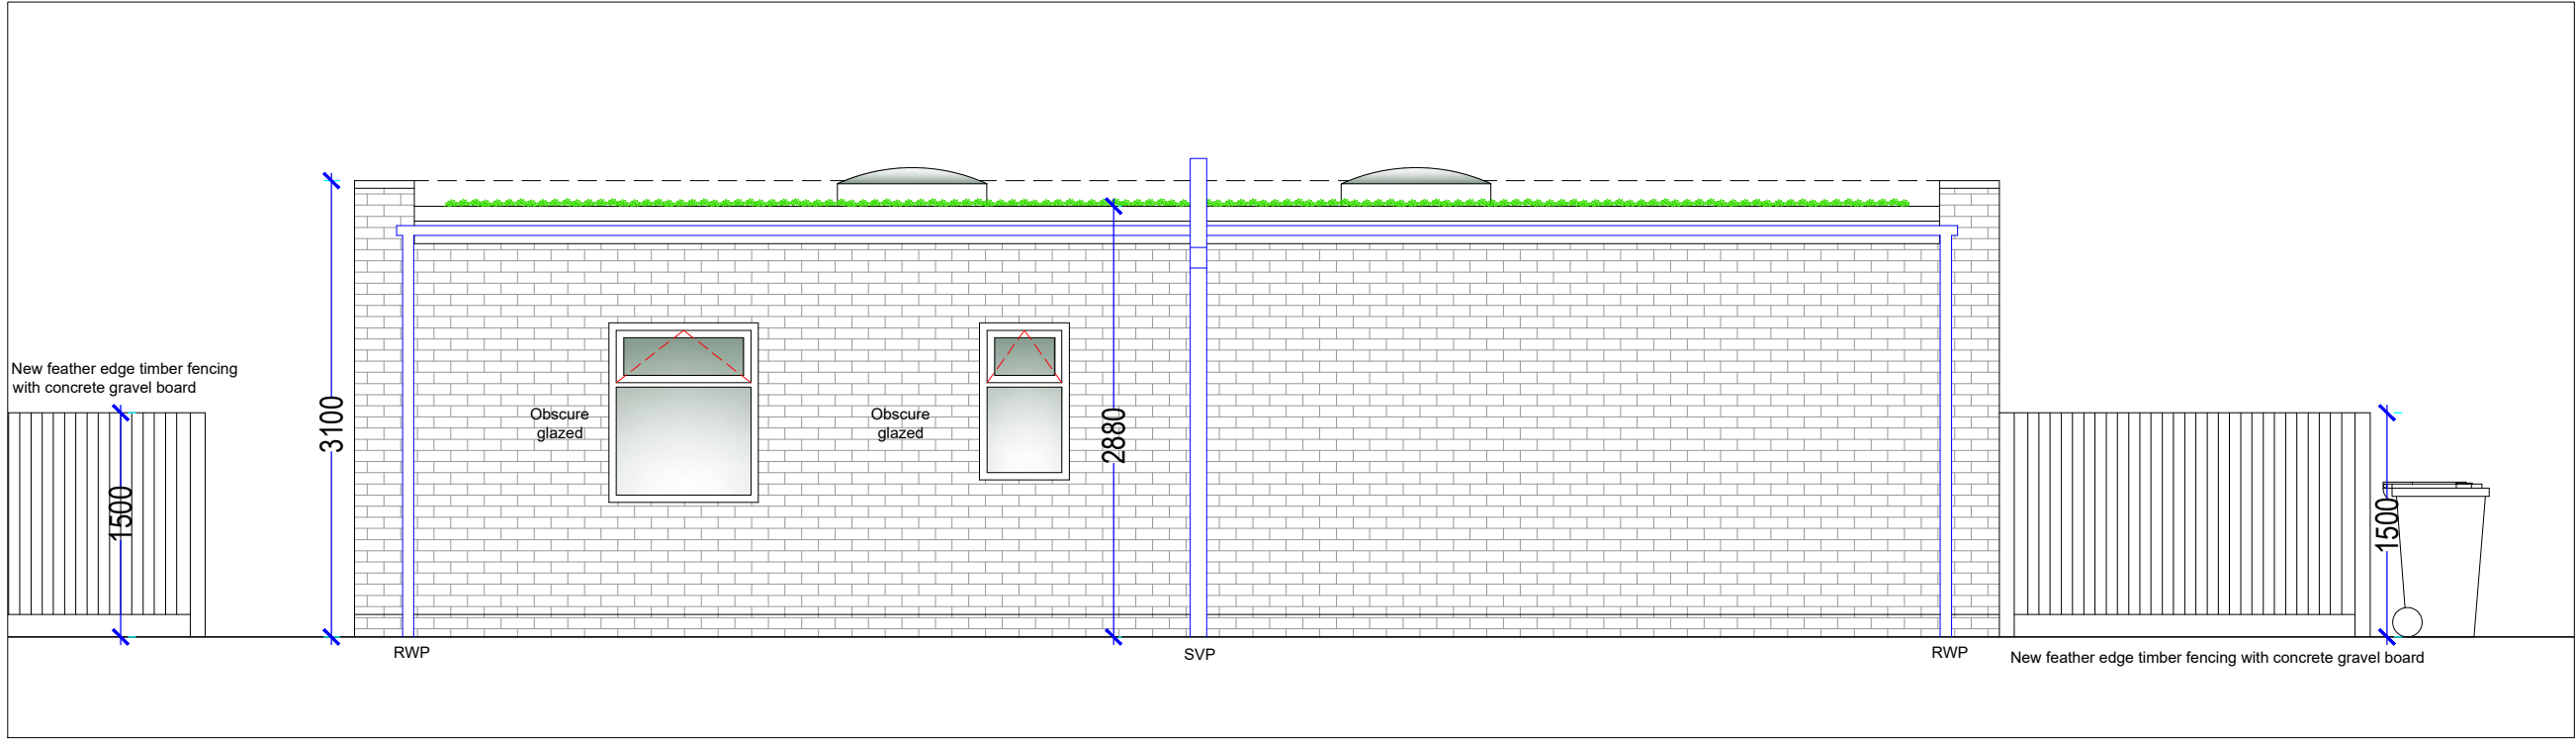

East Elevation


Material notes:
Windows and doors to the proposal shall be double glazed with white UPVC frames.

The external wall finishes shall be yellow stock brickwork in stretcher bond above DPC with concrete double weathered coping stones to head of parapet walls. Below DPC to be yellow semi-engineering brickwork.

Rainwater goods shall consist of black UPVC half round gutters and 75mm dia. downpipes.

Flat roof to be Sedum and wild flower mix type green roof with stone vegetation barrier to perimeters and openings.

New fencing to be timber feather edge boarded panels with timber or concrete gravel boards and timber or concrete posts.

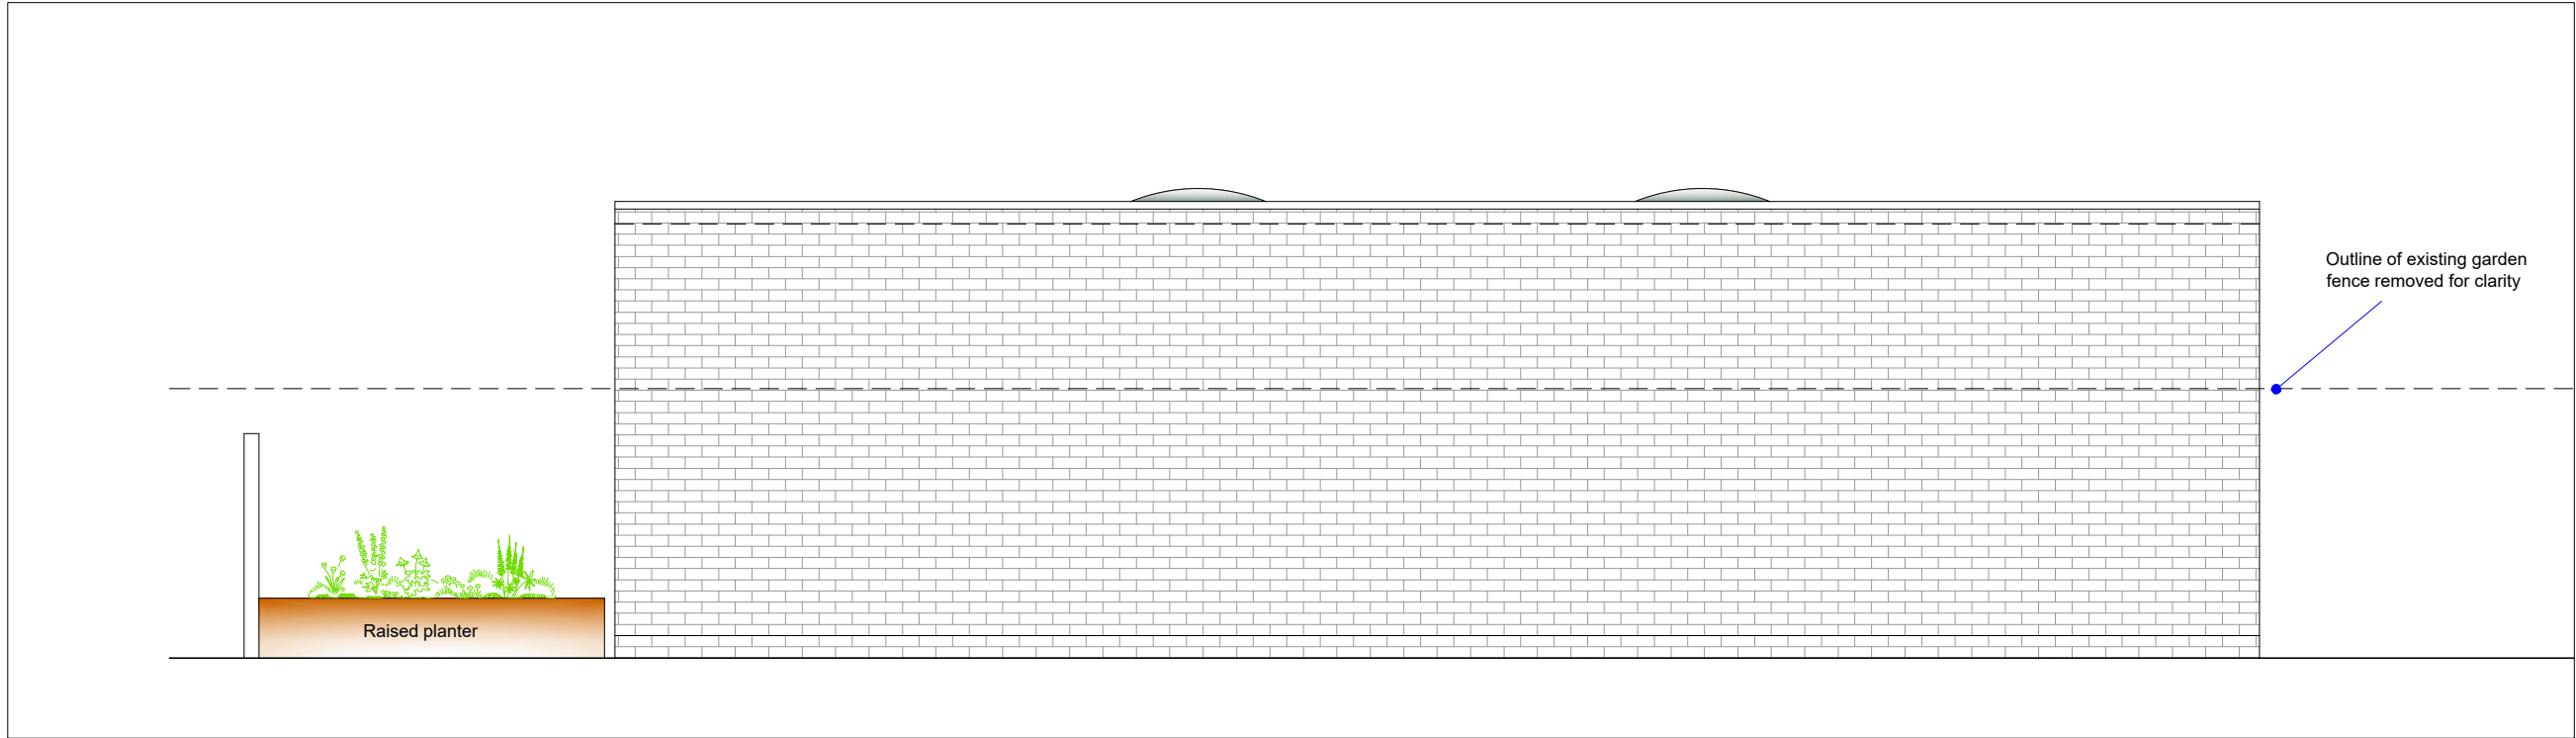

West Elevation

Patio to be formed of porous concrete paving with raised planter formed using railway sleepers.



Project:	Dwg No:	122-11	Client:	Title:							
33 Chiltern View Road Uxbridge UB8 2PE			Mr Mullin		Proposed East and West Elevations		Rev:	Date:	Amendments to:	Scale:	1:50
										Format:	A3
							Date:	July 2021		Drawn by:	HB