
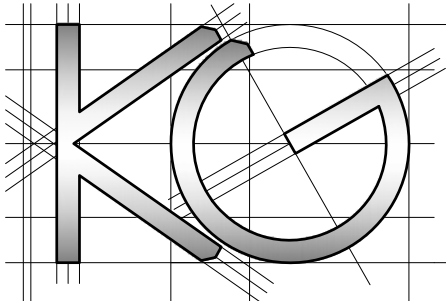


All work to comply with current building regulations and codes of practice
Do not scale from drawings
all dimensions to be checked on site before the start of any work
All Proposed External Materials to Match Existing External Materials

Any Proposed Windows to Flank wall to be Obscure Glazed and Non-Opening below 1.7m from FFL

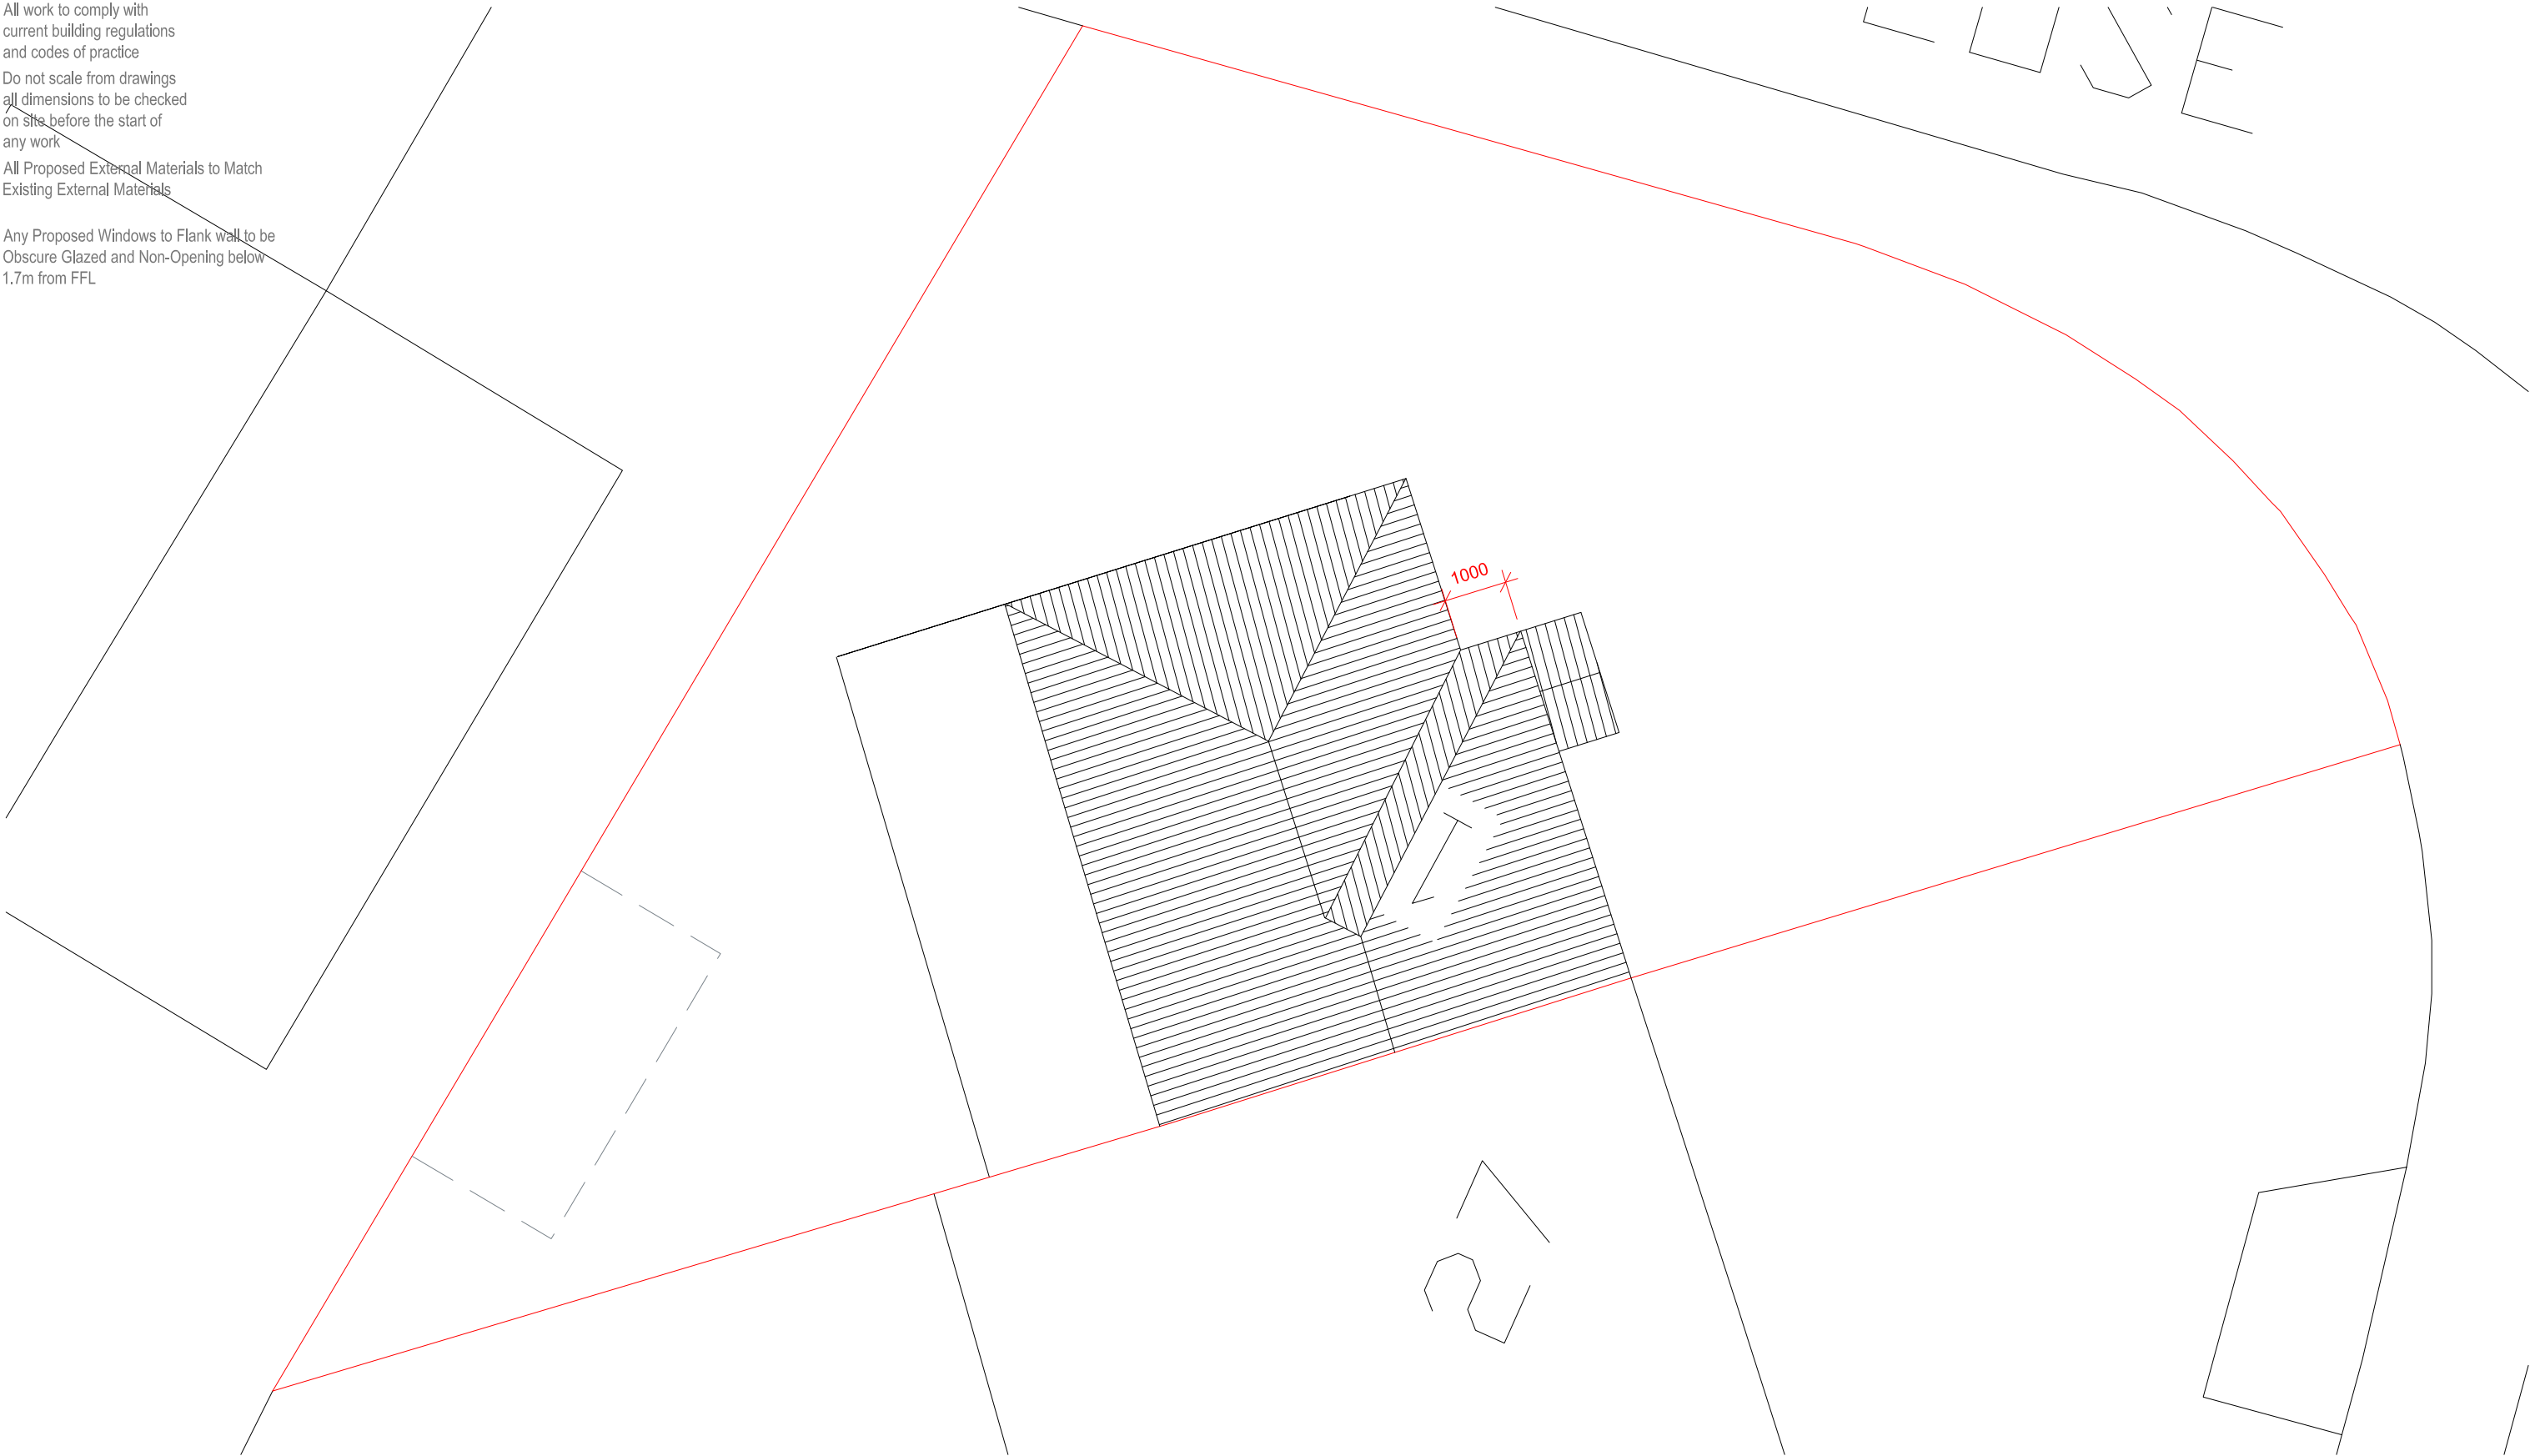

Site Address:
1 Raynton Close
Hayes
Middlesex
UB4 8BJ

Drawing Content:
Site Plan

Drawings No:
1rayntonclose/2019/07

Date Drawn:
2nd November 2019

Drawings Scale:
1:100

Drawn By:
KG

Revision:


Planning Issue


All work to comply with
current building regulations
and codes of practice

Do not scale from drawings
all dimensions to be checked
on site before the start of
any work

All Proposed External Materials to Match
Existing External Materials

Any Proposed Windows to Flank wall to be
Obscure Glazed and Non-Opening below
1.7m from FFL

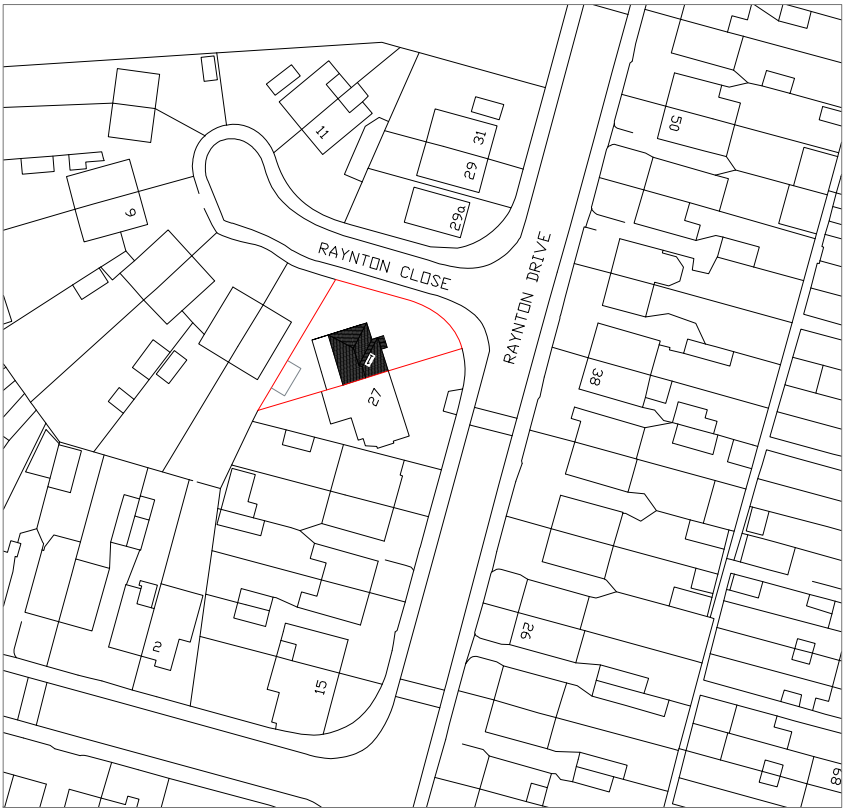

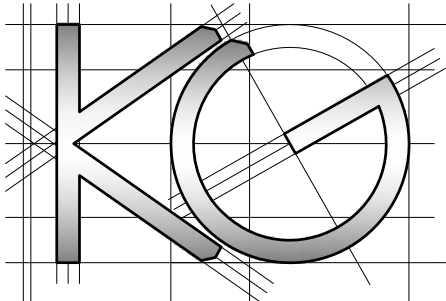	<u>Site Address:</u> 1 Raynton Close Hayes Middlesex UB4 8BJ	<u>Drawing Content:</u> Location Plan	<u>Drawings No:</u> 1rayntonclose/2019/07A	<u>Date Drawn:</u> 2nd November 2019	Planning Issue	
	1	2	3	5	7	
			<u>Drawings Scale:</u> 1:1250	<u>Drawn By:</u> KG	<u>Revision:</u>	
			4	6		8