


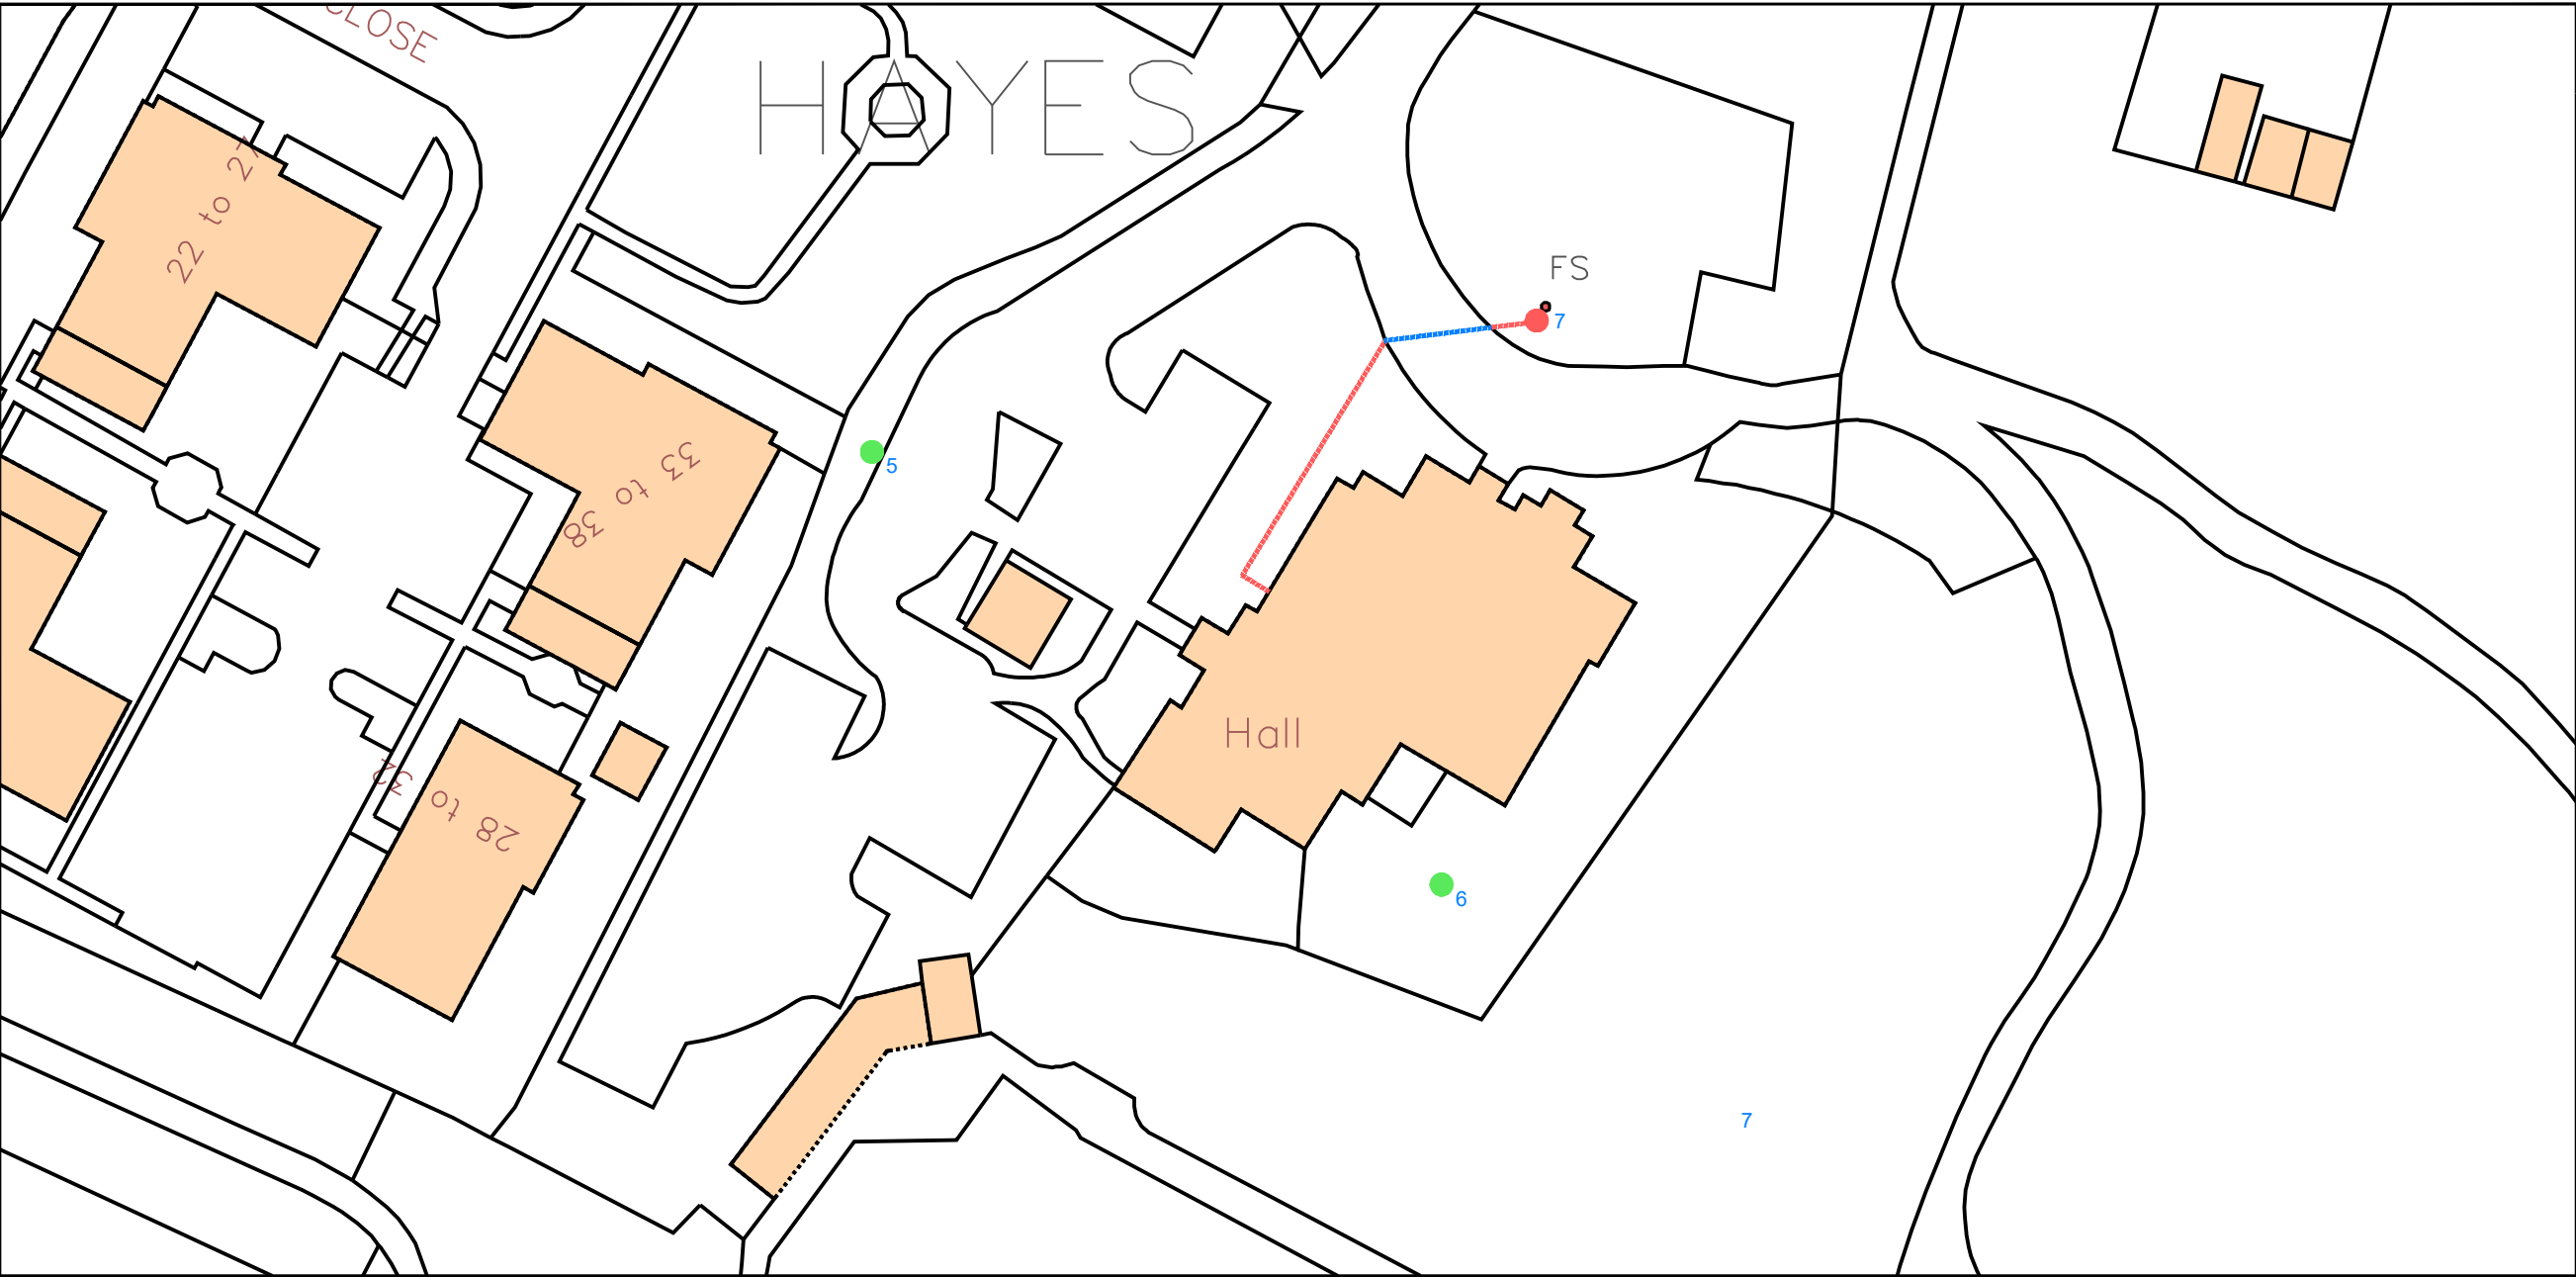

NOTES

The Contractor must verify all dimensions at the site before setting out, commencing work, or making any shop drawings. Any discrepancies must be reported to the Contract Administrator before proceeding.

DO NOT SCALE FROM THIS DRAWING

KEY:

EXISTING CCTV MAST

PROPOSED CCTV ON EXISTING FLAGPOLE

SOFT DIG REQUIRED

BELOW ROAD DIG REQUIRED



5



6



7

Proposed location of CCTV camera on existing flag pole

C	Car park lighting bollards removed key amended to null	db	03.21.21
B	Camera 7 relocated on to flag pole, photo 7 and key updated	db	24.08.21
A	Camera 7 moved towards the Barra Hall	db	02.06.21
Rev	Revision notes	Initials	Date



RESIDENTS SERVICES, CAPITAL PROGRAMME WORKS SERVICE
2E/10, CIVIC CENTRE, UXBRIDGE, UB8 1UW
Tel: 01895 250 111
Fax: 01895 277 224

PROJECT

BARRA HALL CCTV CAMERA INSTALLATION
Barra Hall, Wood End Green Road, Hayes,
Hillingdon, UB3 2SA

DESCRIPTION

SITE PLAN SHOWING EXTERNAL CCTV

SCALE
1:500@A3

DRAWN BY
DB

CHECKED BY

DATE
AUG 2020

DRAWING No.
2020/D308/P02

REV.
C