

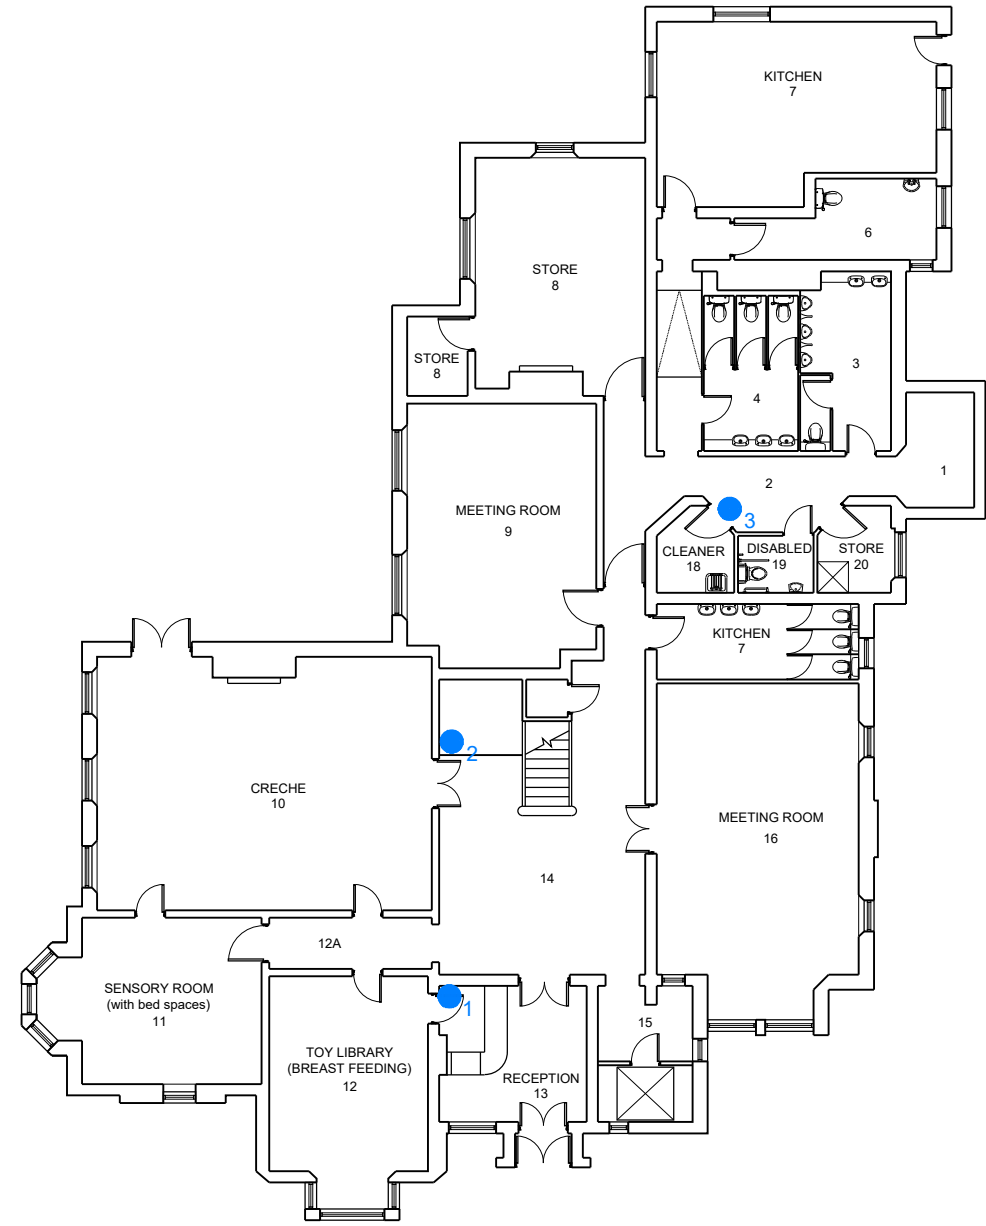


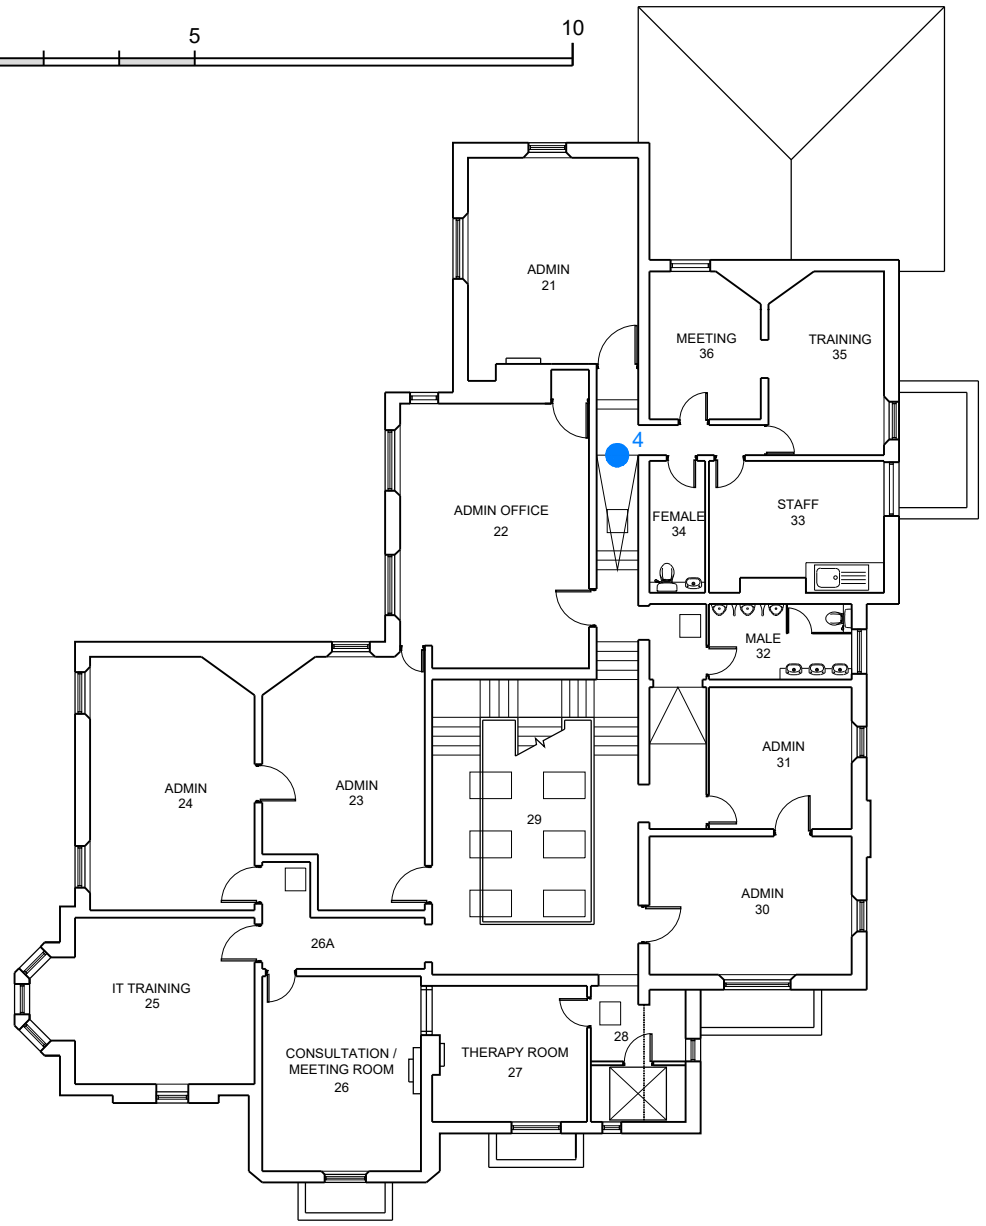


Ground Floor Plan
Scale 1: 200 @ A3

 

First Floor Plan
Scale 1: 200 @ A3

NOTES
The Contractor must verify all dimensions at the site before setting out, commencing work, or making any shop drawings. Any discrepancies must be reported to the Contract Administrator before proceeding.
DO NOT SCALE FROM THIS DRAWING

KEY:
● EXISTING LOCATION OF CCTV FOR UPGRADE

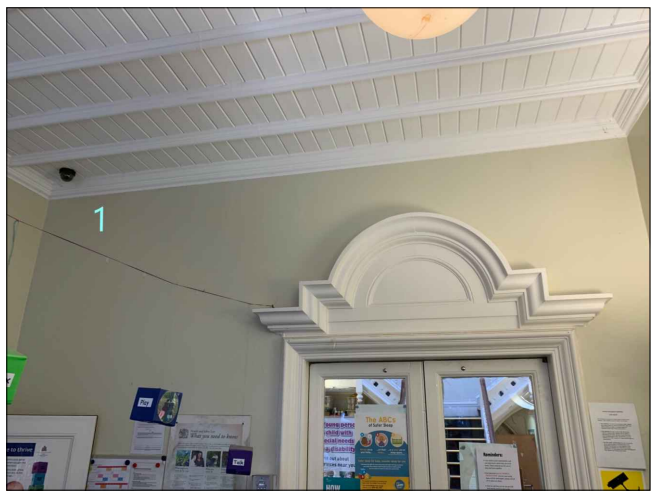


1



2



3

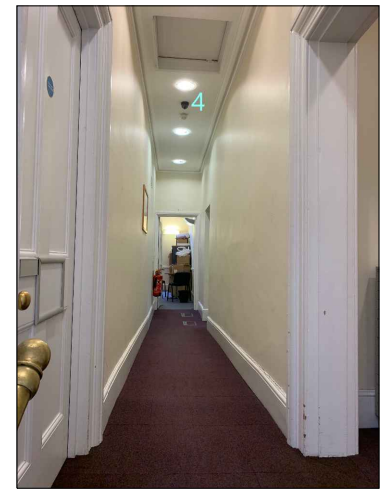

4

Rev	Revision notes	Initials	Date



HILLINGDON
LONDON

RESIDENTS SERVICES, CAPITAL PROGRAMME WORKS SERVICE
2E/10, CIVIC CENTRE, UXBRIDGE, UB8 1UW
Tel: 01895 250 111
Fax: 01895 277 224

PROJECT
BARRA HALL CCTV CAMERA INSTALLATION
Barra Hall, Wood End Green Road, Hayes,
Hillingdon, UB3 2SA

DESCRIPTION
FLOOR PLANS SHOWING INTERNAL CCTV

SCALE 1:200@A3	DRAWN BY DB	CHECKED BY	DATE AUG 2020
DRAWING No. 2020/D308/P03			REV.