



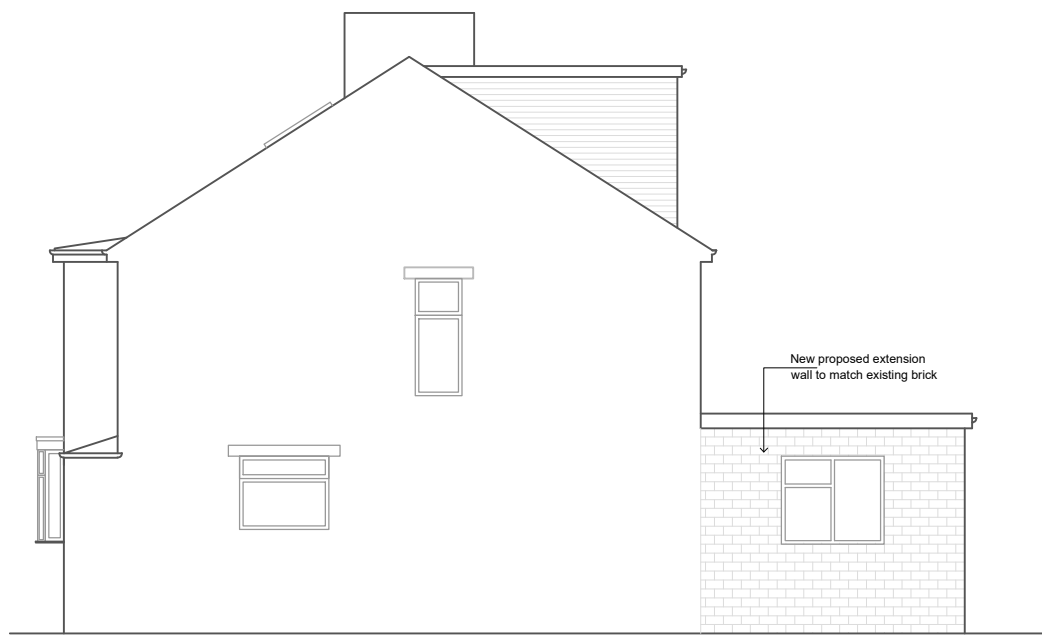


Proposed Side Elevation

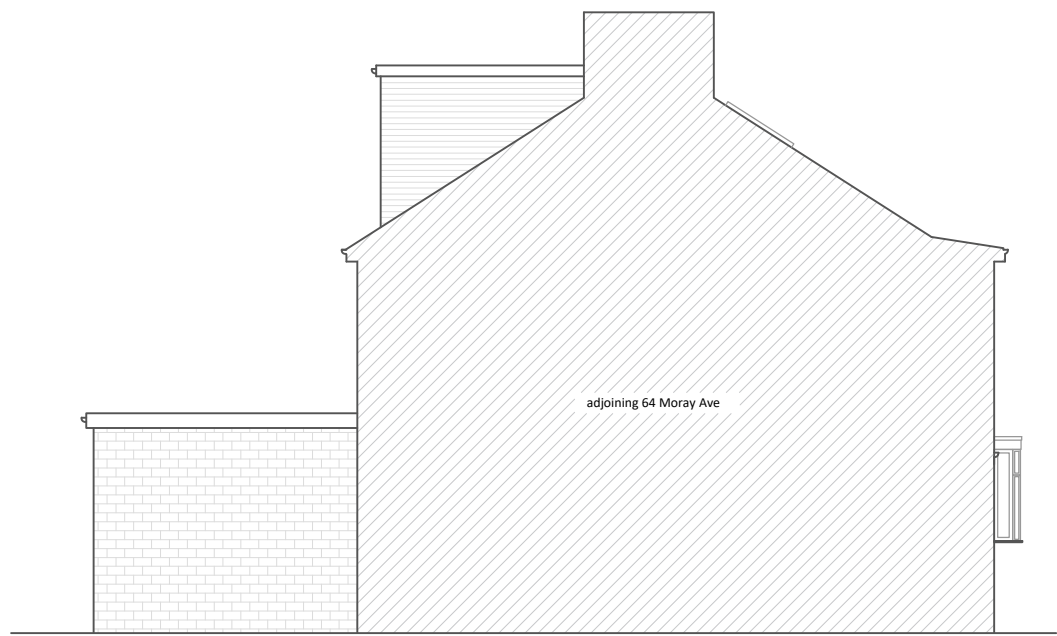


Proposed Side Elevation




Proposed Front Elevation
Scale : 1:100

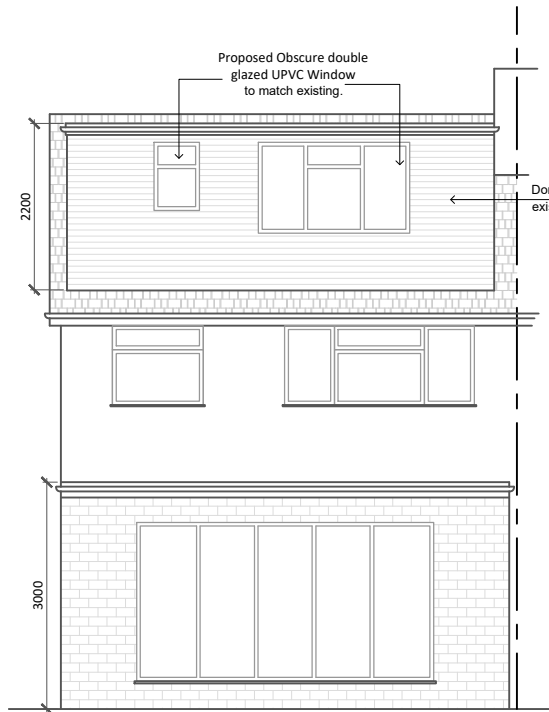


Proposed Rear Elevation

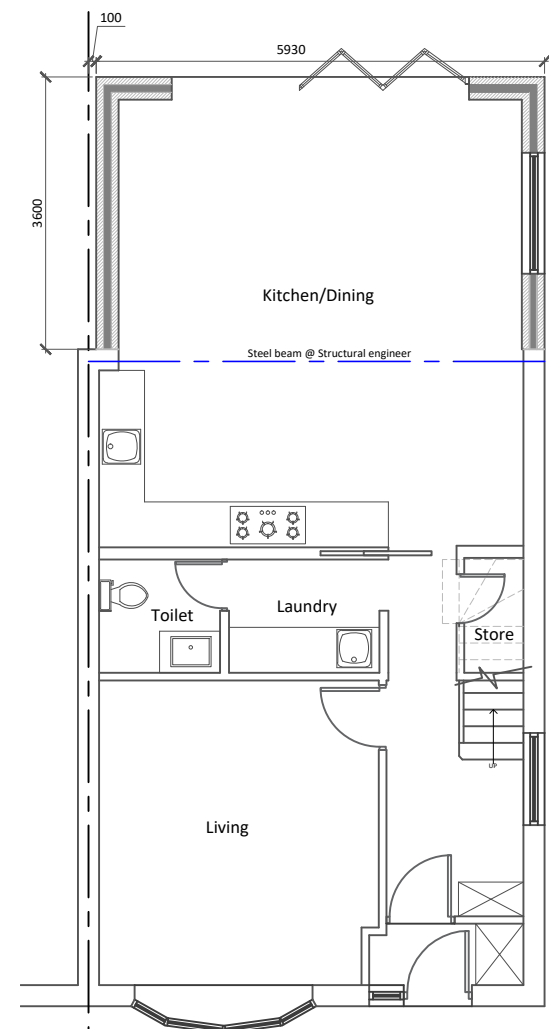


Proposed Ground Floor Plan
Scale : 1:100

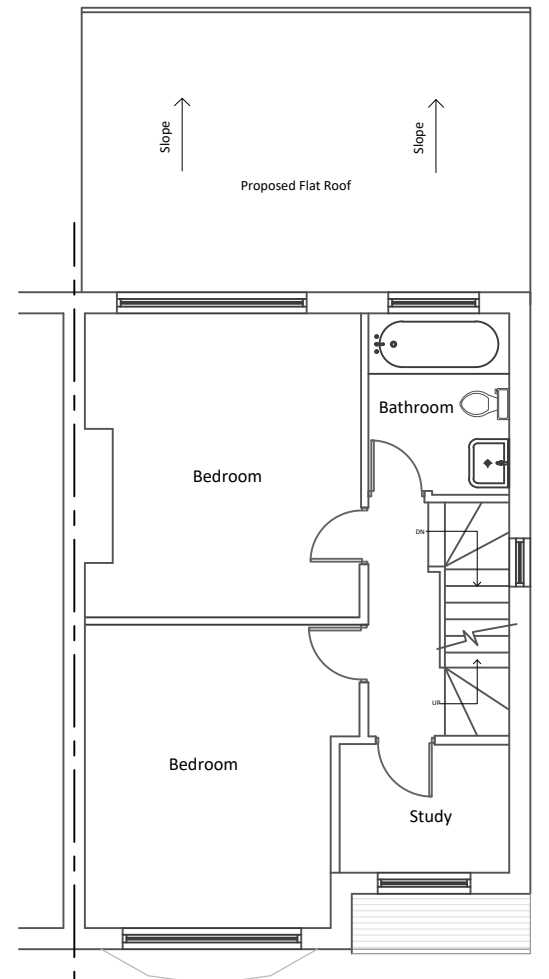

Proposed First Floor Plan

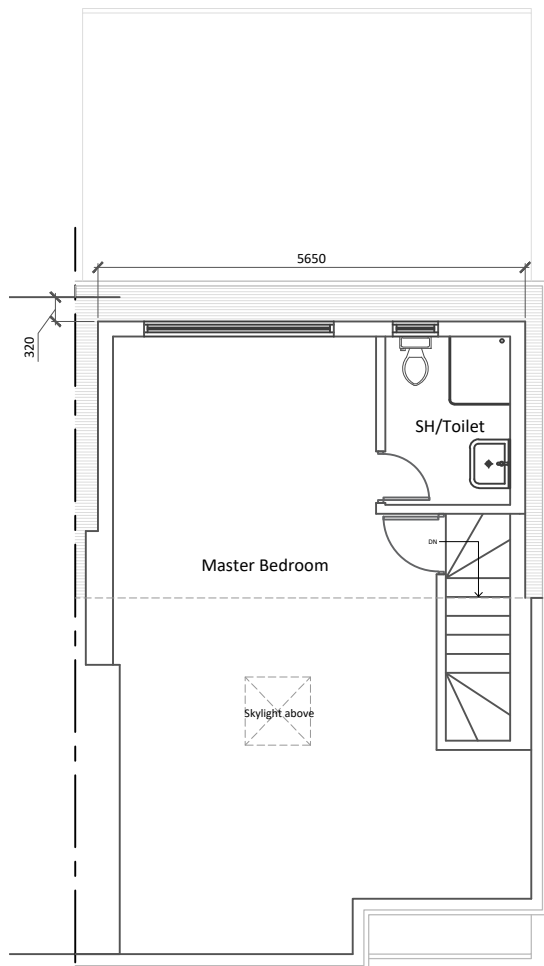

Proposed Loft Floor Plan

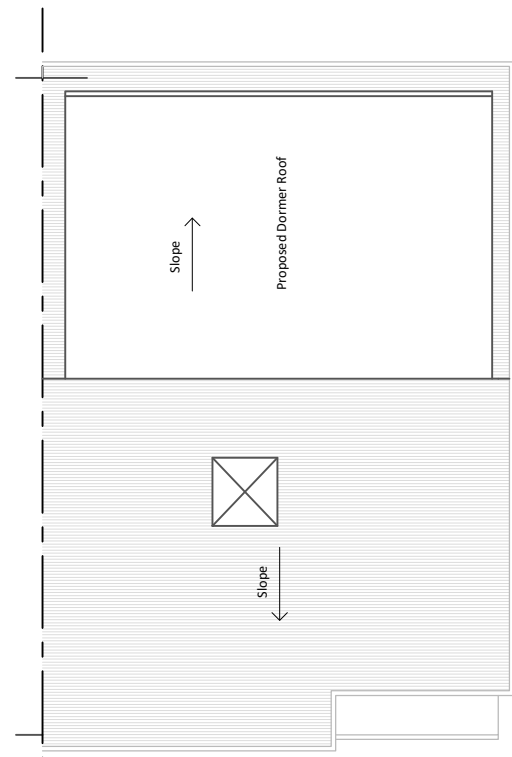

Proposed Roof Plan

Note:

1. This drawing and design are the copyright of Sustainable Renew Homes Ltd and must not be reproduced in part or in whole without prior written consent.
2. All dimensions are in millimeters and are approximate.
3. The new extension is to be in matching bricks.
4. Roof tiles for the new roof are to match the existing.
5. New windows are to match the existing.
6. New RWP (Rainwater Pipes)/drainage/drains are to be connected to the existing system.
7. Proposed studio size/dimensions should be adjusted on-site by the contractor during construction.

1:5 = 25cm	1:200 = 10m
1:10 = 50cm	1:250 = 12.5m
1:20 = 100cm	1:500 = 25m
1:50 = 2.5m	1:1250 = 62.5m
1:100 = 5m	1:2500 = 125m

Project Title: 62 Moray Avenue,
Hayes UB3 2AX

Details: Dormer Loft Conversion &
single-storey rear side extension
House Holder Planning application

Drawing: Proposed Plans & Elevations

Scale:
1:100 @ A2

Date:
July 2024

Drg No:
MA - 002- R1



Sustainable Renew Homes Ltd.
Email: info@sustain-rehomes.com