


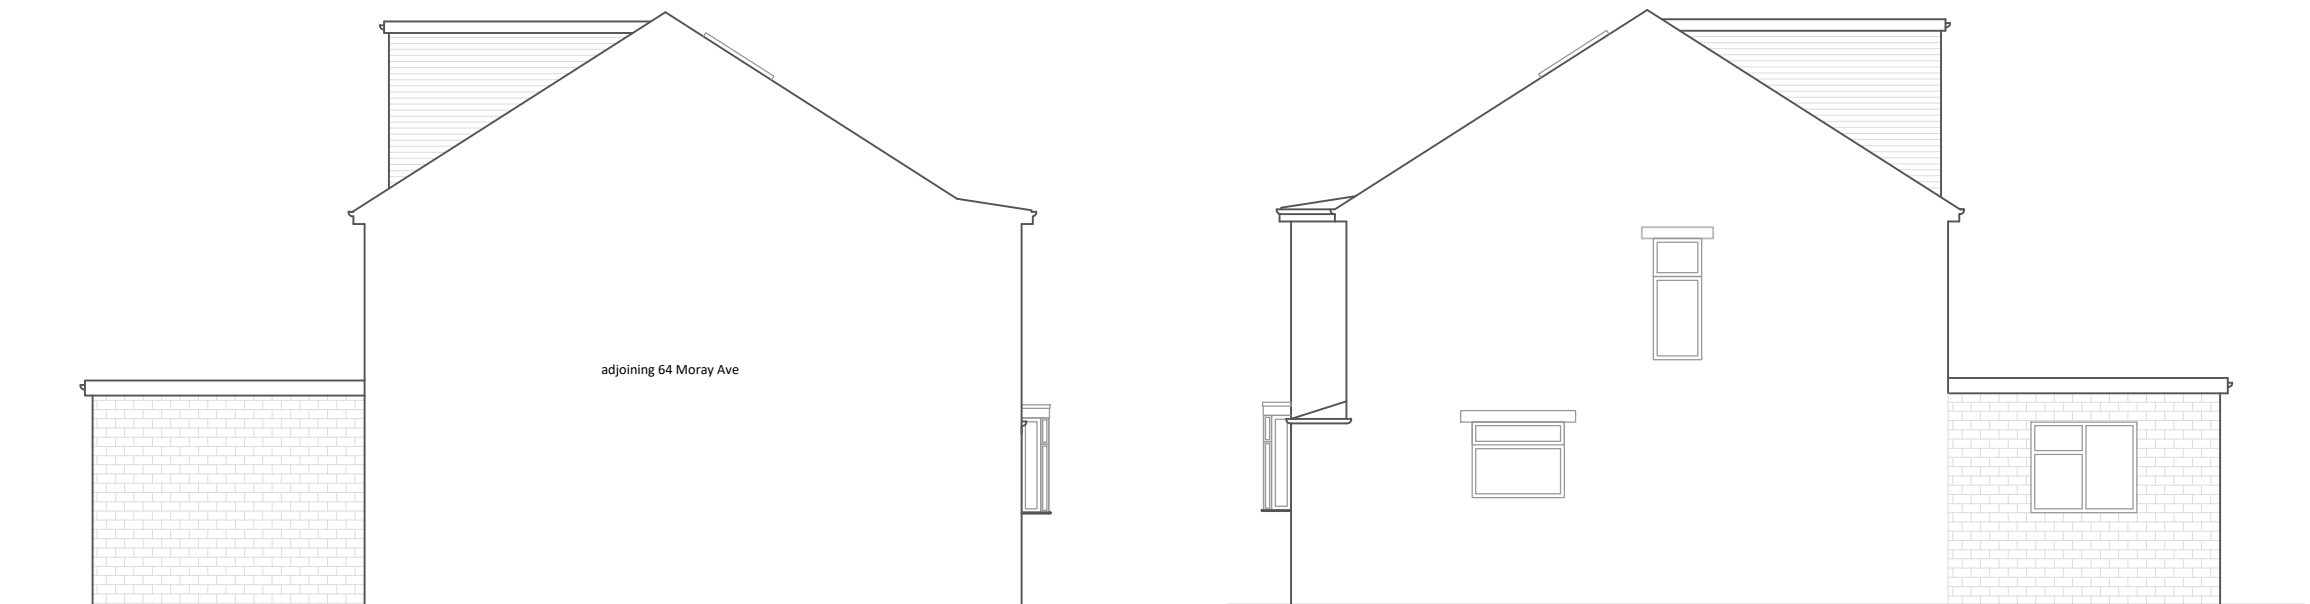


Proposed Side Elevation

Proposed Side Elevation




Proposed Front Elevation
Scale : 1:100


Proposed Rear Elevation

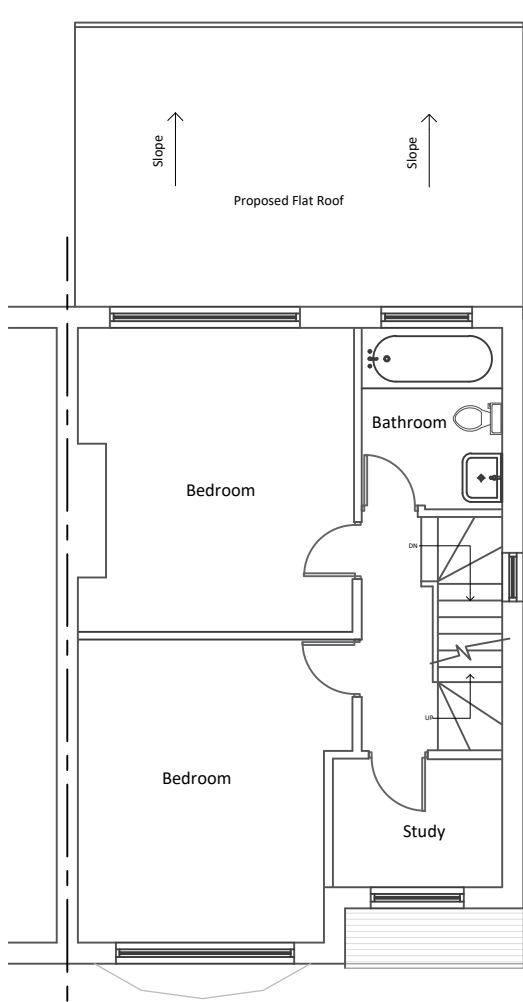

Proposed First Floor Plan
Scale : 1:100

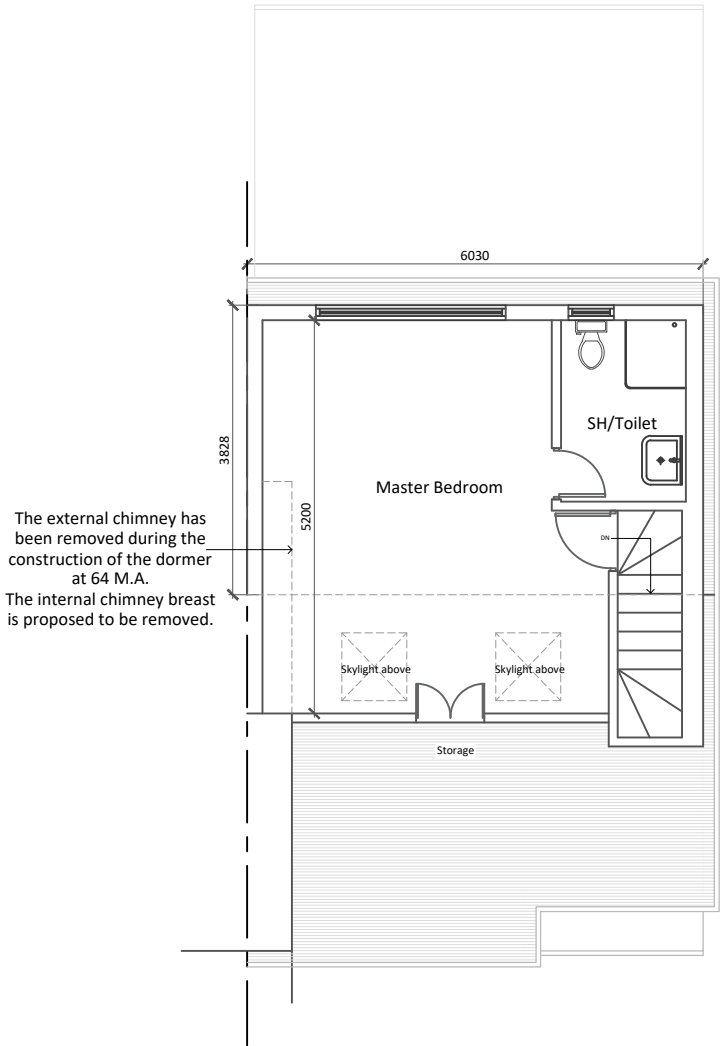

Proposed Loft Plan

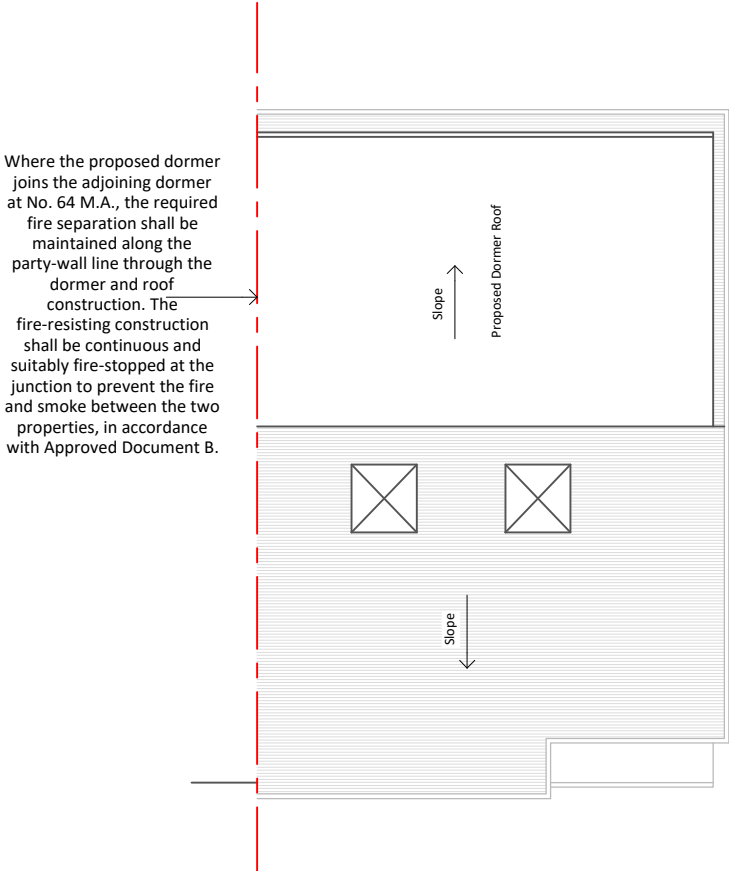

Proposed Roof Plan



Note:

1. This drawing and design are the copyright of Sustainable Renew Homes Ltd and must not be reproduced in part or in whole without prior written consent.
2. All dimensions are in millimeters and are approximate.
3. The new extension is to be in matching bricks.
4. Roof tiles for the new roof are to match the existing.
5. New windows are to match the existing.
6. New RWP (Rainwater Pipes)/drainage/drains are to be connected to the existing system.
7. Proposed studio size/dimensions should be adjusted on-site by the contractor during construction.

1:5 = 25cm	1:200 = 10m
1:10 = 50cm	1:250 = 12.5m
1:20 = 100cm	1:500 = 25m
1:50 = 2.5m	1:1250 = 62.5m
1:100 = 5m	1:2500 = 125m

Project Title: 62 Moray Avenue,
Hayes UB3 2AX

Details:
Proposed Amendments to Existing Approved application: ref. 8136/APP/2024/1601 :
Proposed Amendments – Dormer, Additional Front Rooflight and Removal of Internal Chimney Breast

Drawing: Proposed Plans and Elevations

Scale: 1:100 @ A2	Date: Sep. 2026	Drg No: MA - 002- R2
----------------------	--------------------	-------------------------



Sustainable Renew Homes Ltd.
Email: info@sustain-rehomes.com