




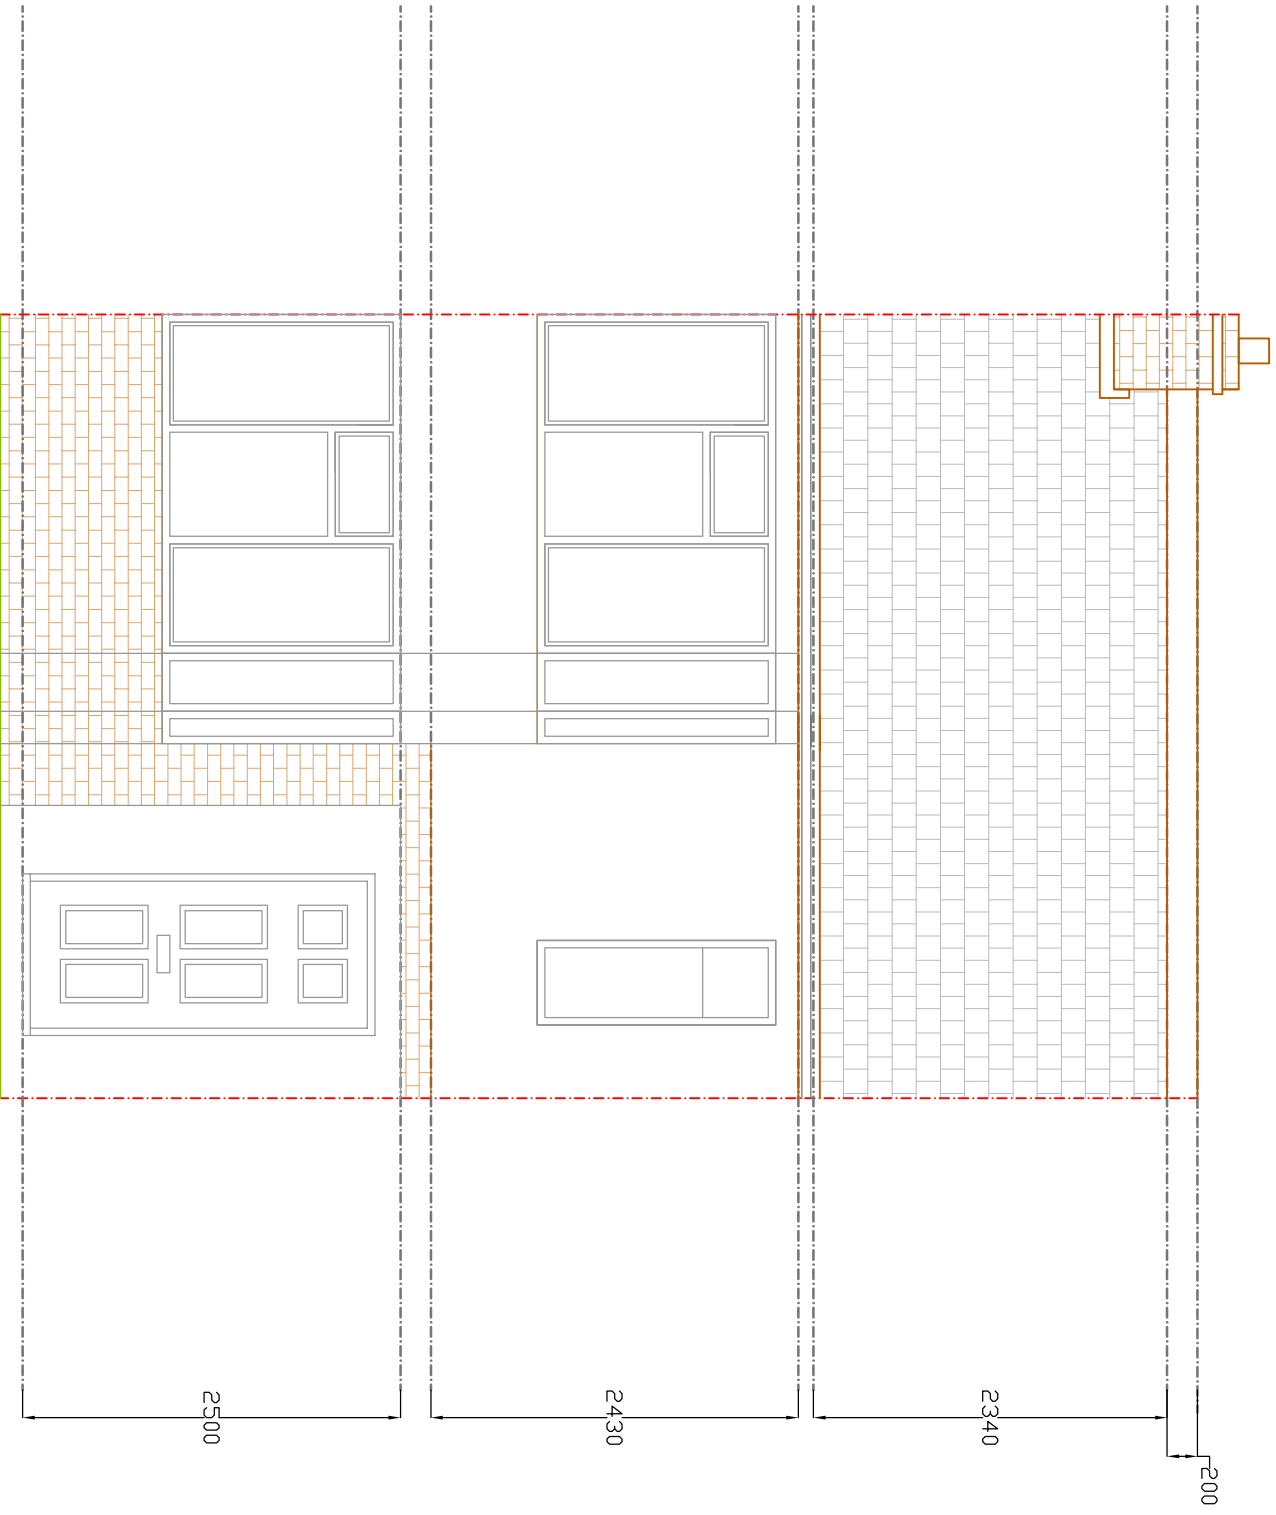


EXISTING FRONT ELEVATION
SCALE BAR 1:50 @ A1

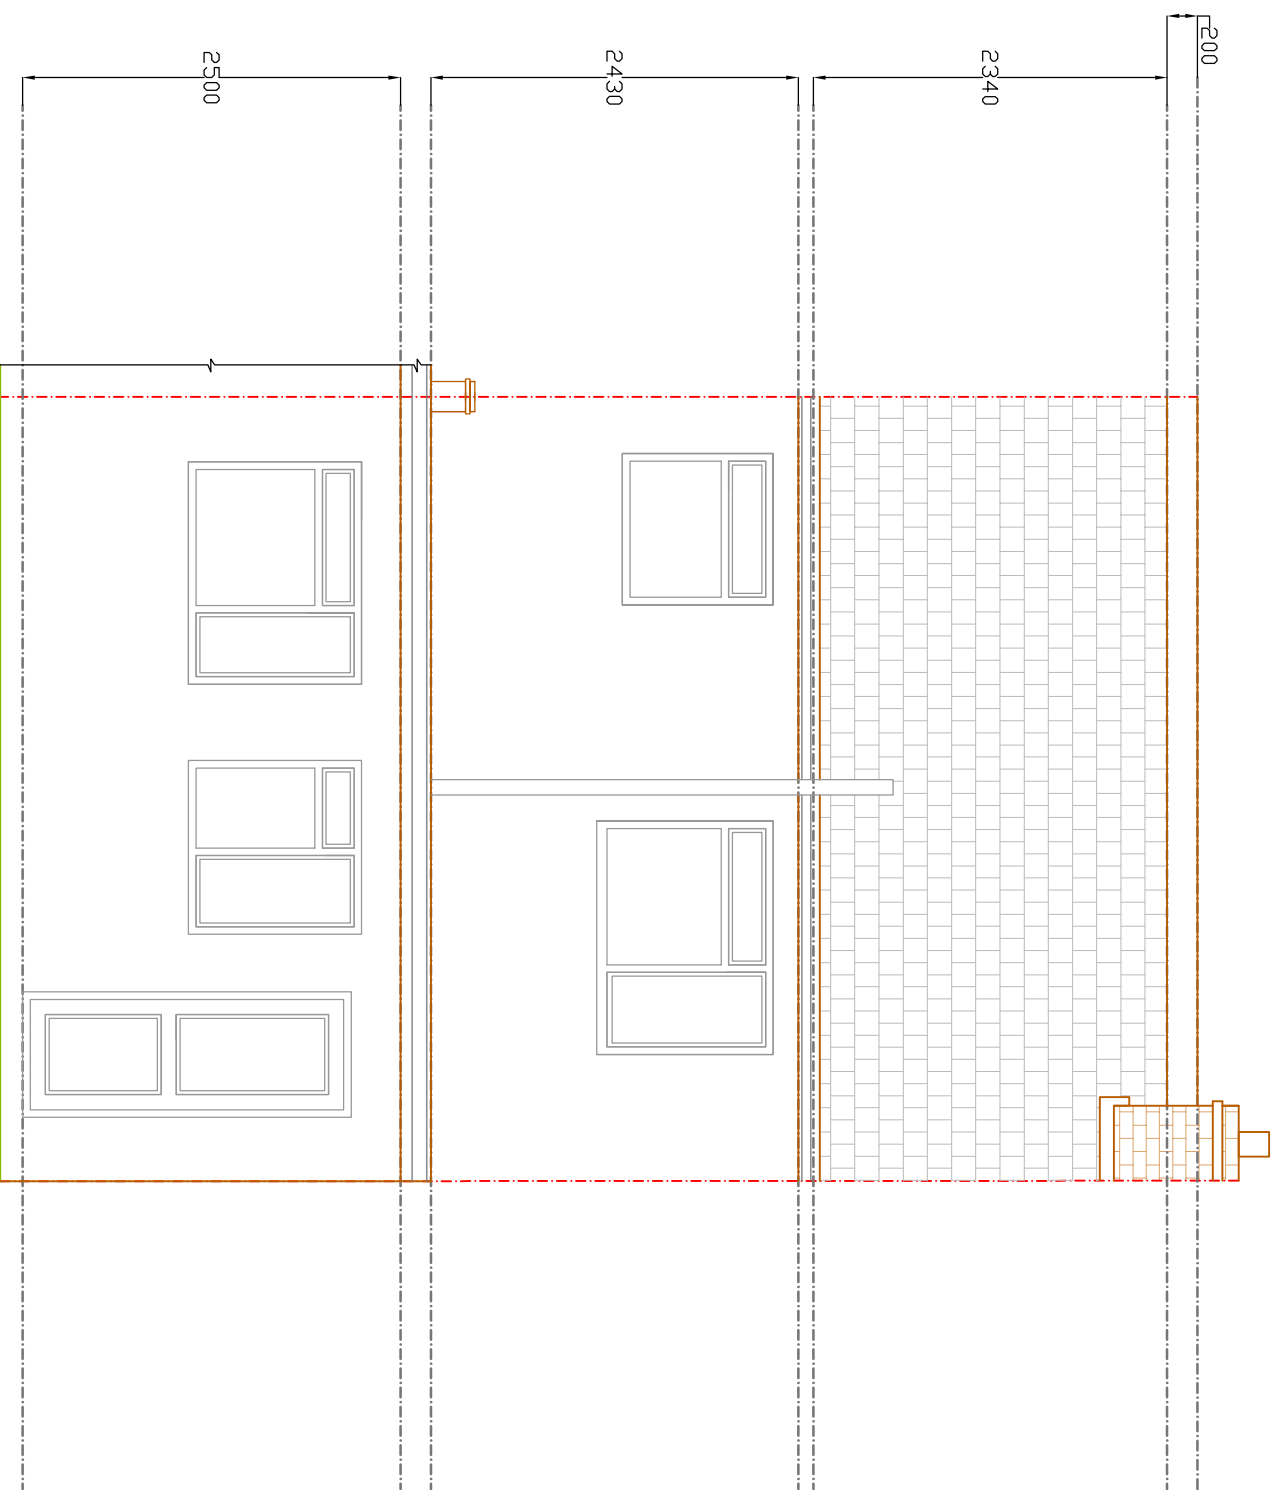

EXISTING REAR ELEVATION
SCALE BAR 1:50 @ A1

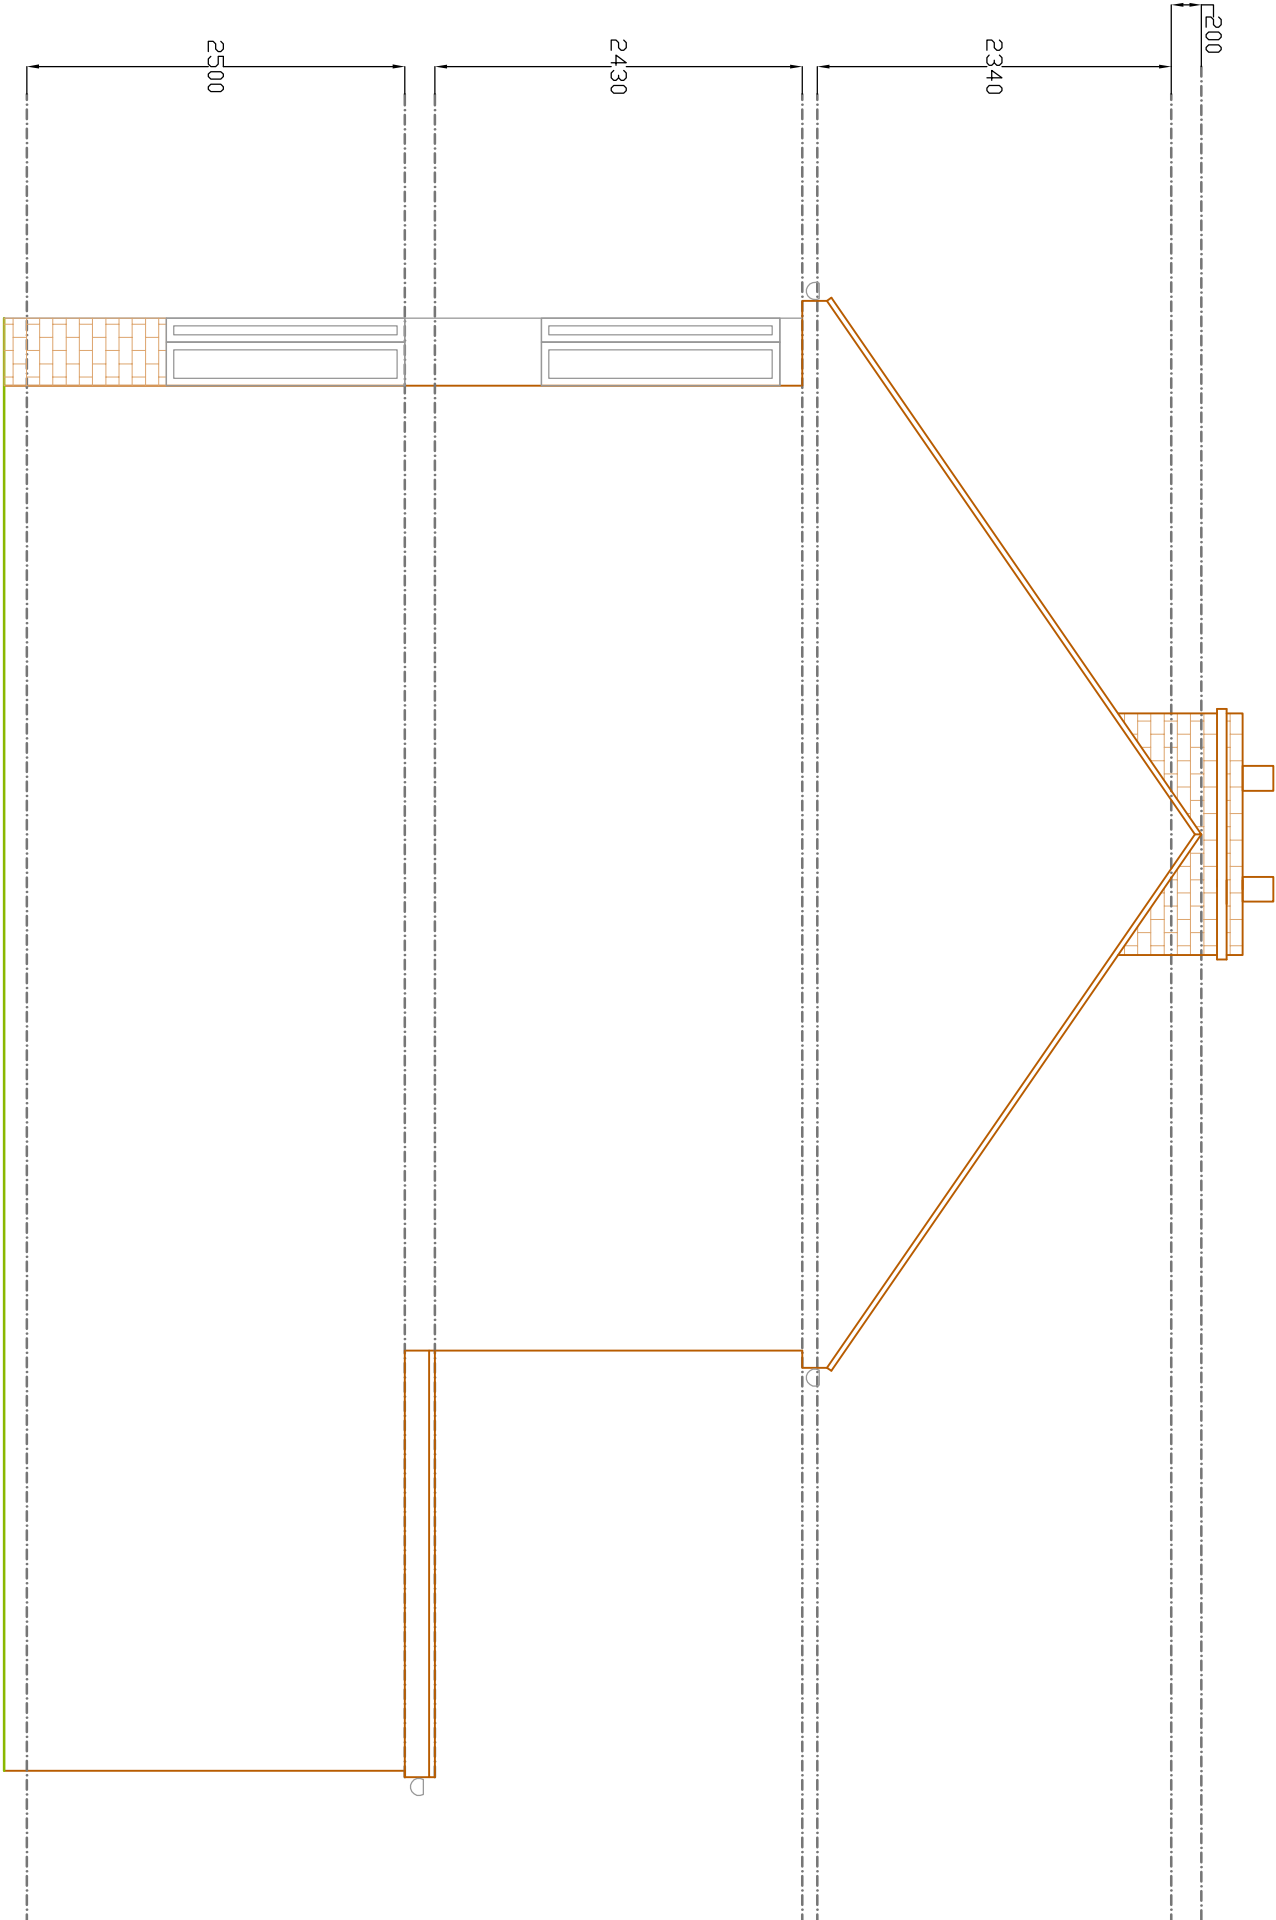

EXISTING SIDE ELEVATION 1
SCALE BAR 1:50 @ A1

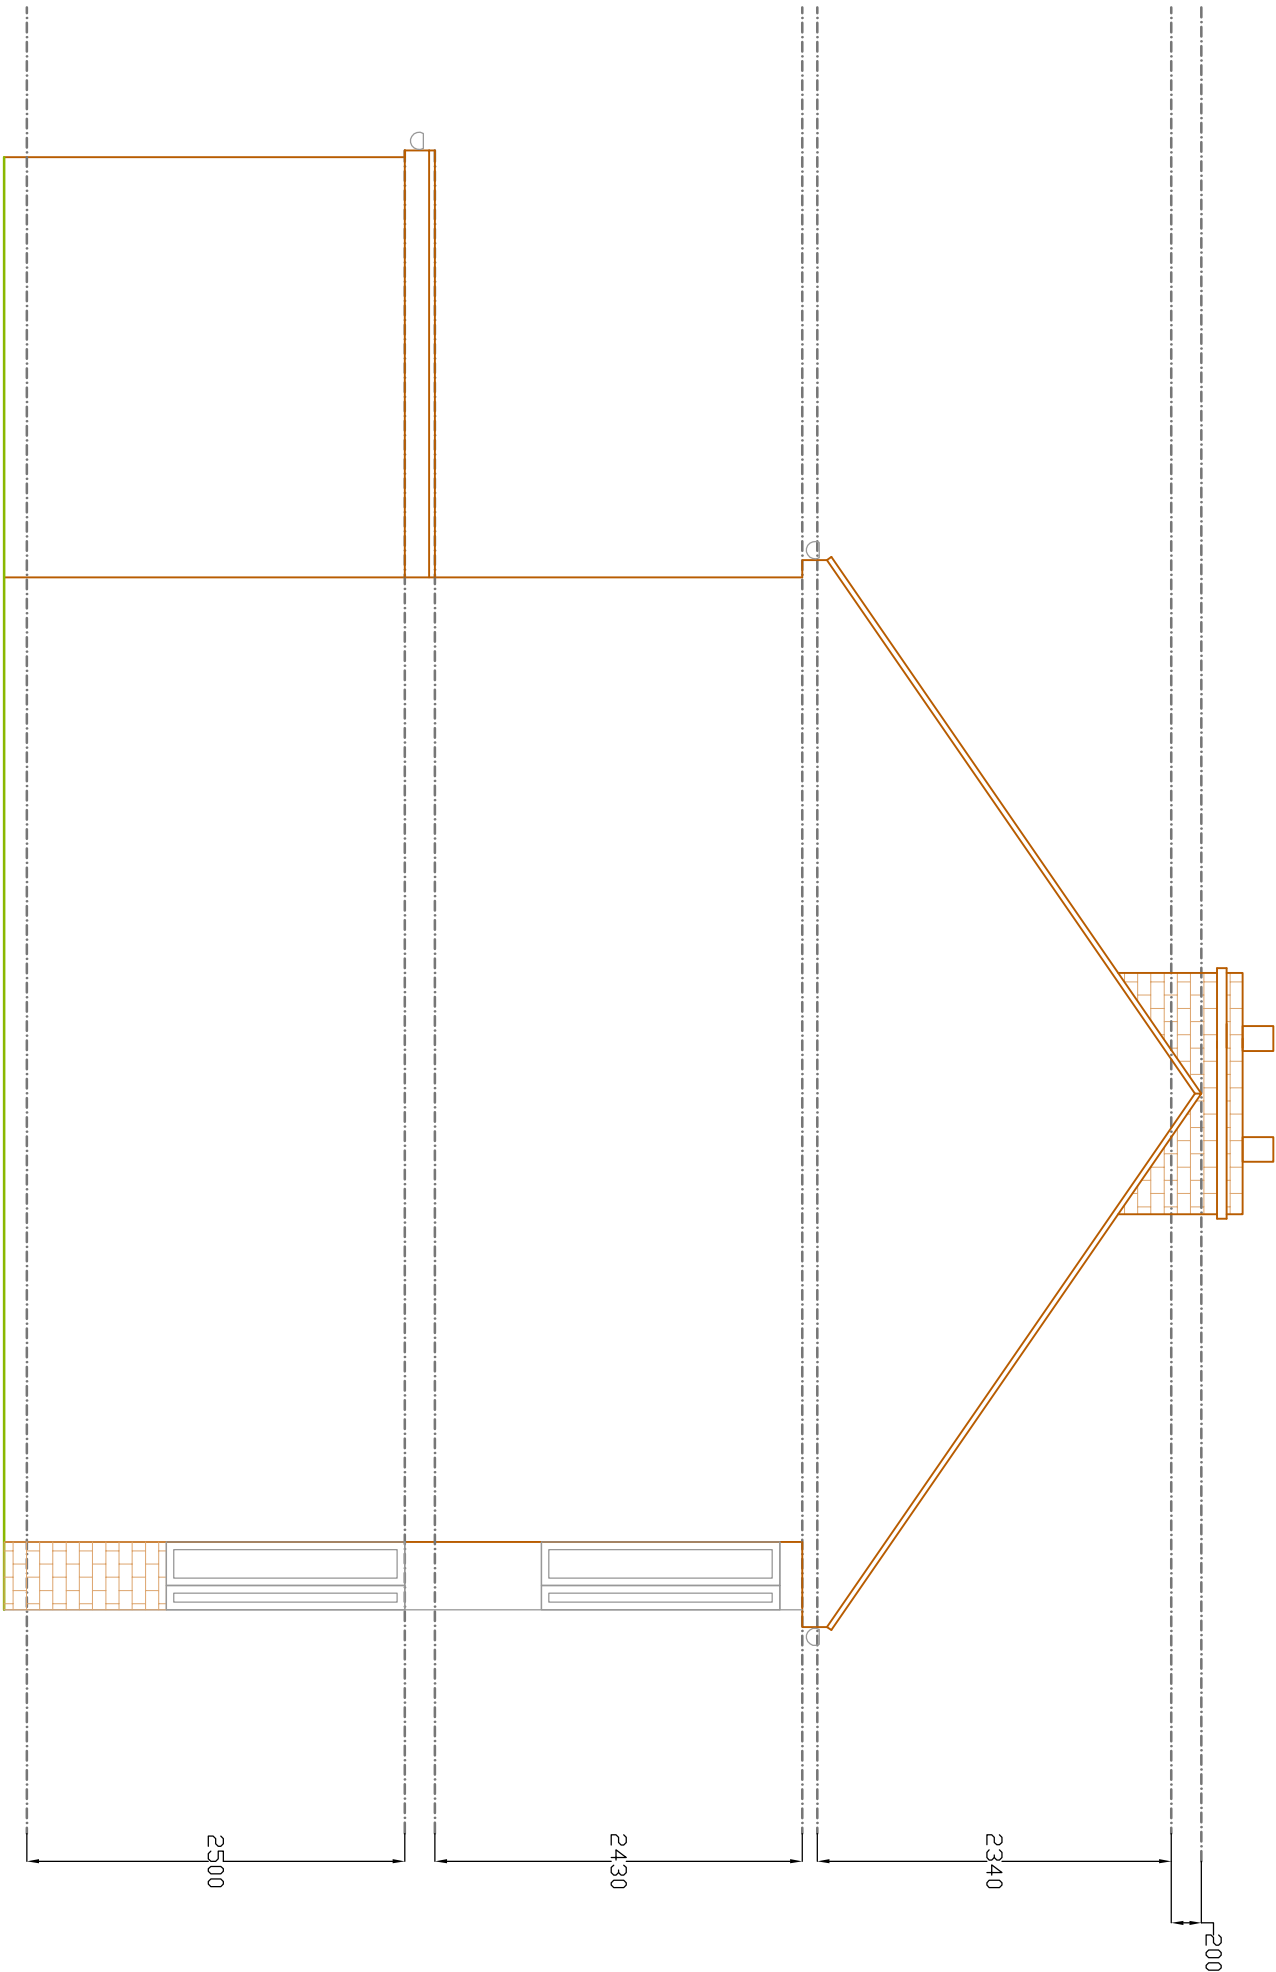

EXISTING SIDE ELEVATION 2
SCALE BAR 1:50 @ A1



SCALE BAR 1:50 @ A1

REVISION	DESCRIPTION	DATE	BY
Cotswold Residential Design Ltd			

Oxford Office: 132A Carterton Mobile Home Park, Milestone Road Carterton, Oxfordshire, OX18 9FU Telephone: 07856738328 Email:cotswoldresidential@yahoo.com	
DRAWING TITLE: EXISTING ELEVATIONS	
SITE ADDRESS: 30 EXMOUTH ROAD, RUSLIP	
SCALE: 1:50 @ A1	DRAWN BY: BG
DATE: 16.08.20	
DRAWING NO: EXMOUTH/02	