




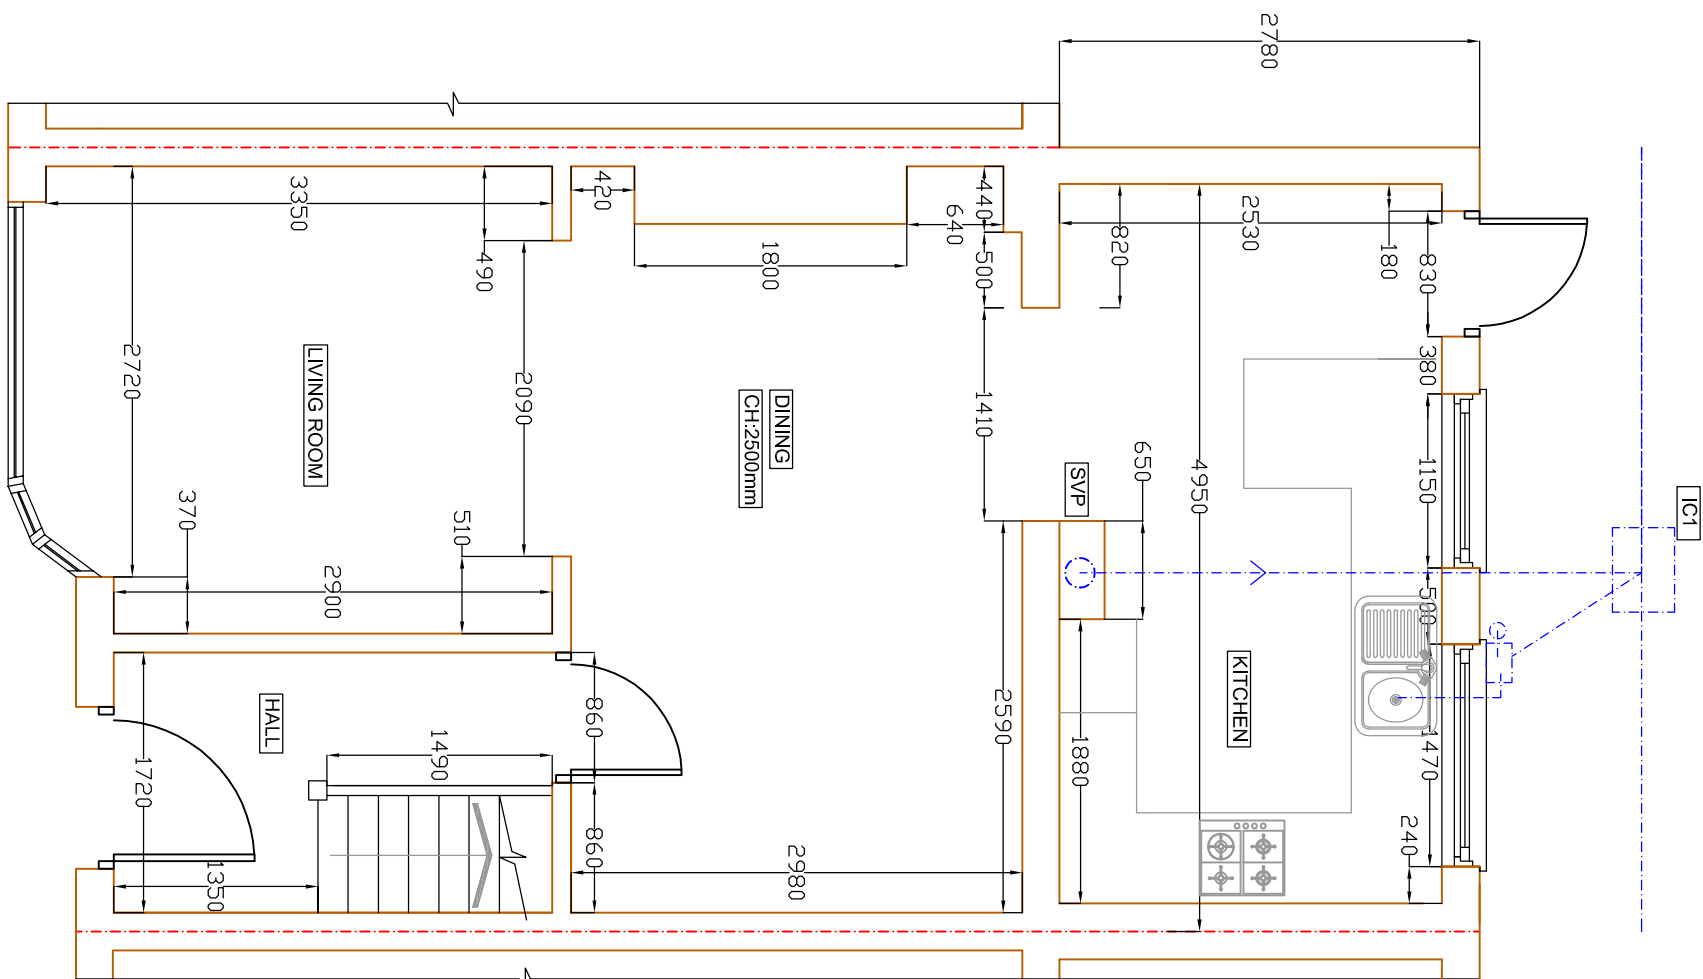

EXISTING GROUND FLOOR PLAN
SCALE BAR 1:50 @ A1

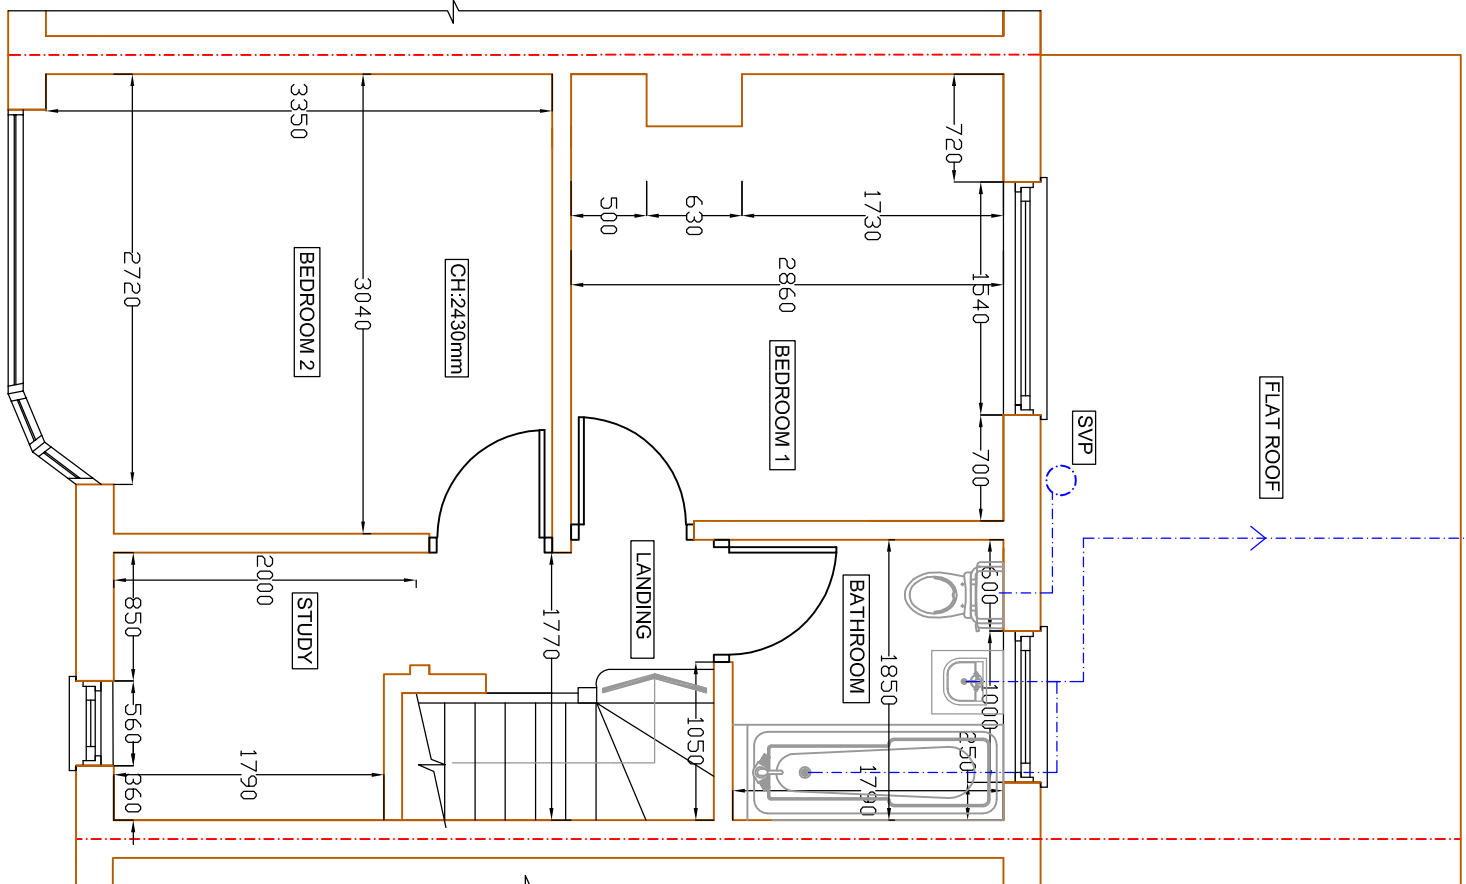

EXISTING FIRST FLOOR PLAN
SCALE BAR 1:50 @ A1

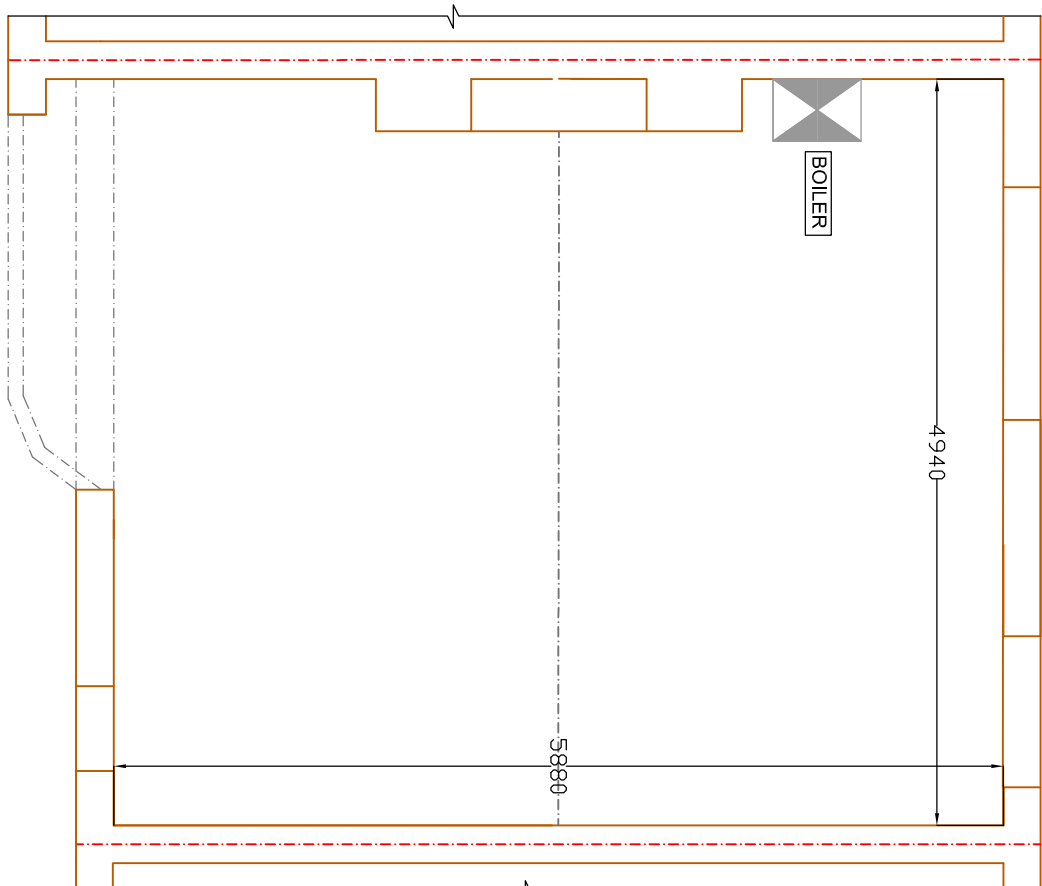

EXISTING LOFT FLOOR PLAN
SCALE BAR 1:50 @ A1



SCALE BAR 1:50 @ A1

REVISION	DESCRIPTION	DATE	BY
Cotswold Residential Design Ltd			
Oxford Office: 132A Coton Road, Mobile Home Park, Milstone Road, Coton, Oxfordshire, OX18 3FU. Telephone: 07856738328 Email:cotswoldresidential@yahoo.com			
DRAWING TITLE: EXISTING FLOOR PLANS			
SITE ADDRESS: 30 EXMOUTH ROAD, RUSLIP			
SCALE: 1:50 @ A1		DRAWN BY: BG	
DATE: 16.08.20			
DRAWING NO.: EXMOUTH/01			