




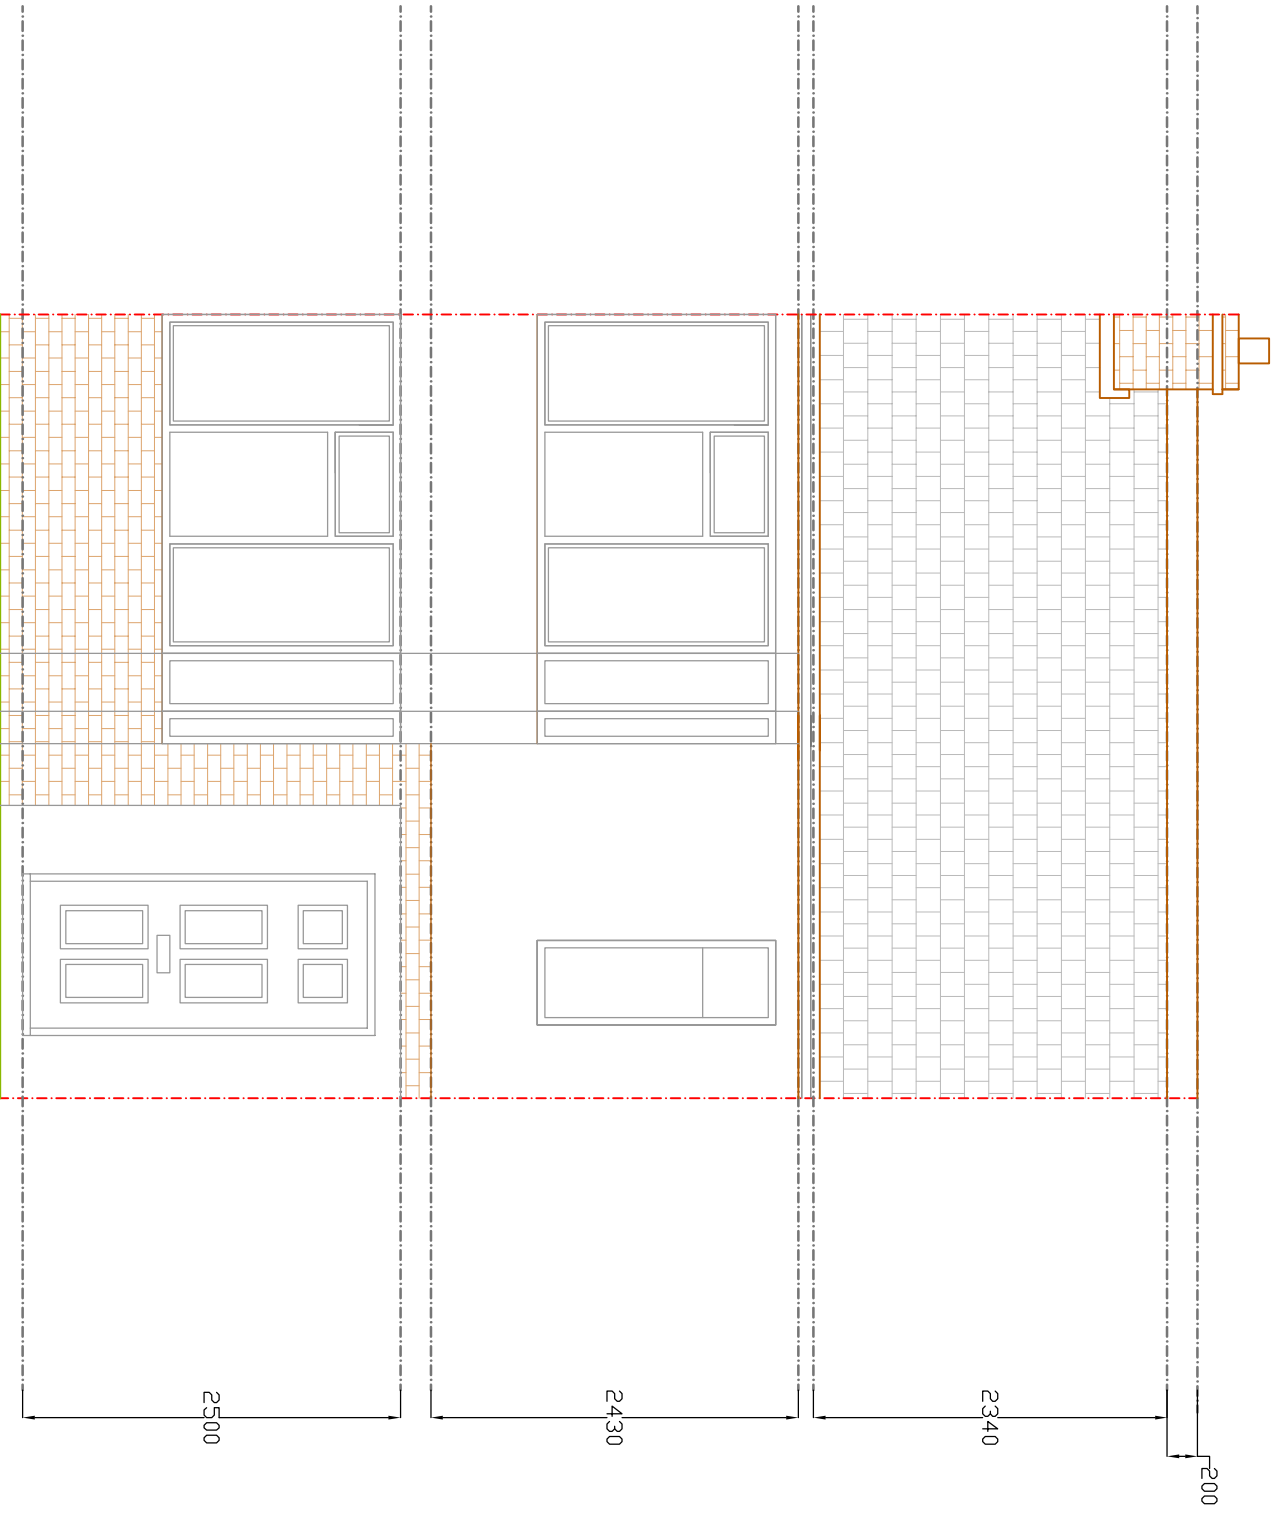


PROPOSED FRONT ELEVATION
SCALE BAR 1:50 @ A1

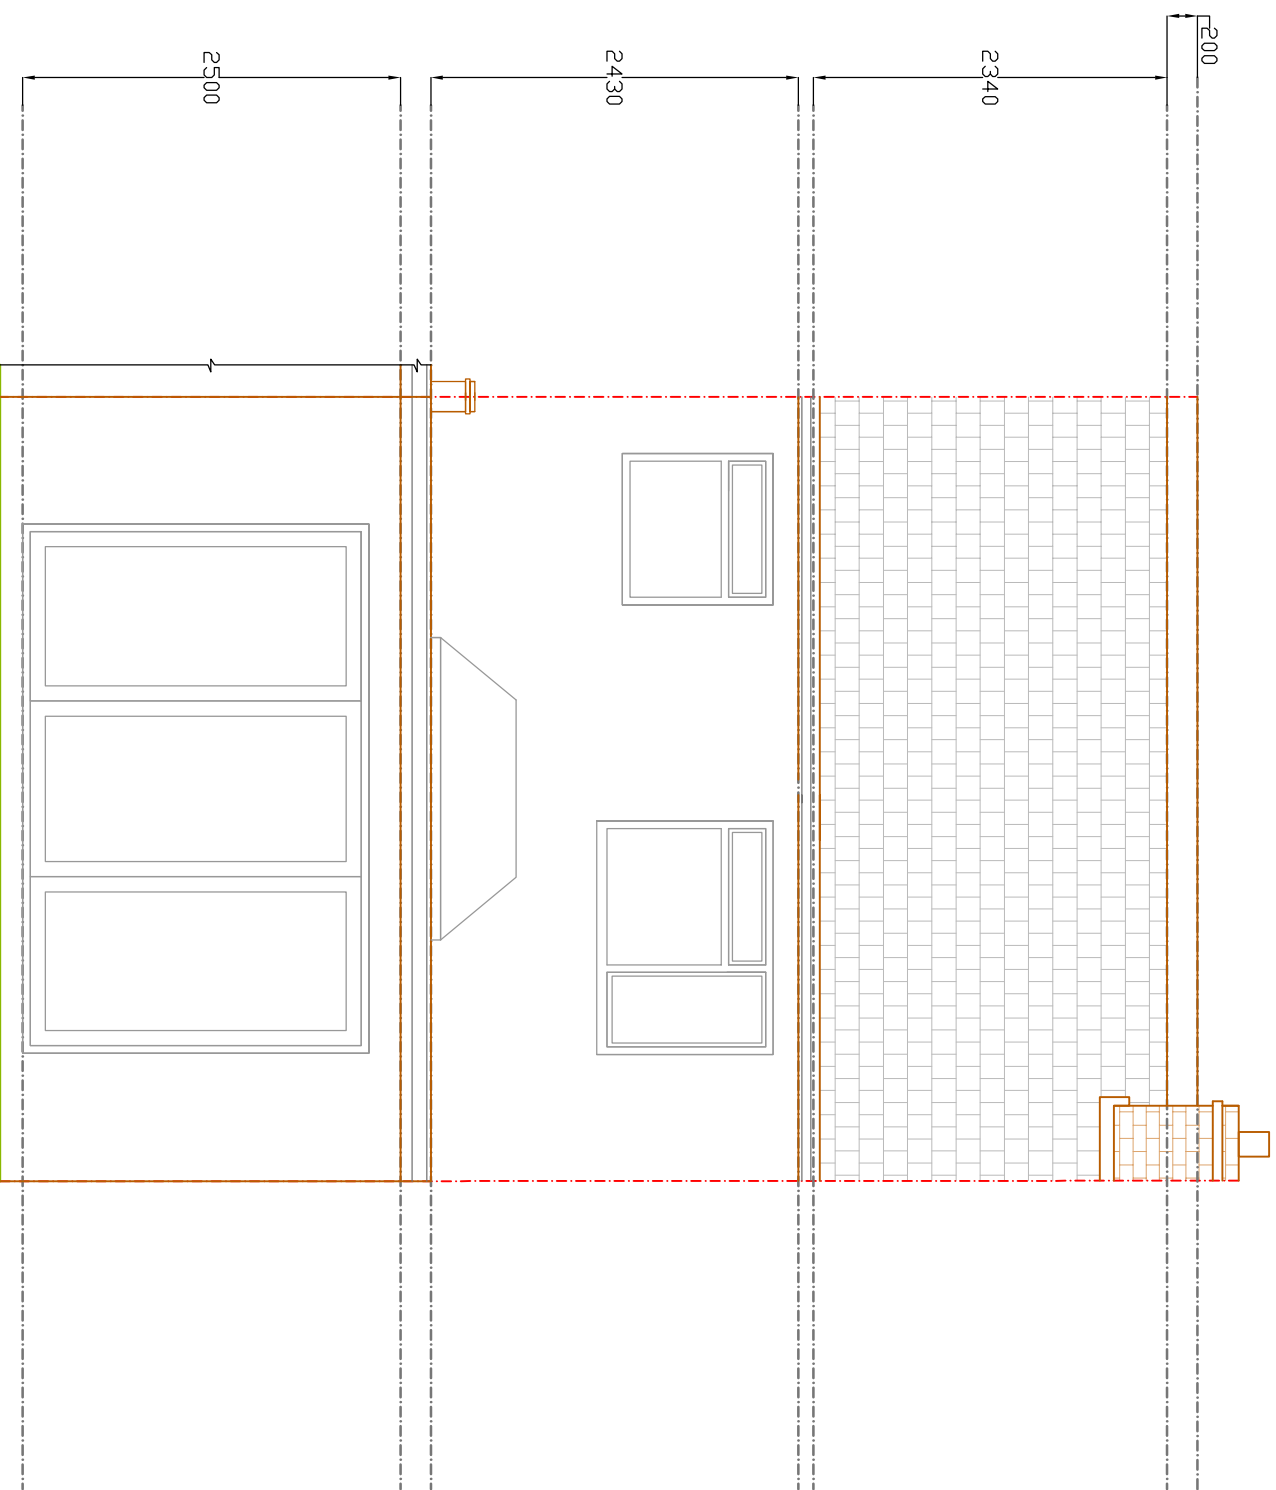

PROPOSED REAR ELEVATION
SCALE BAR 1:50 @ A1

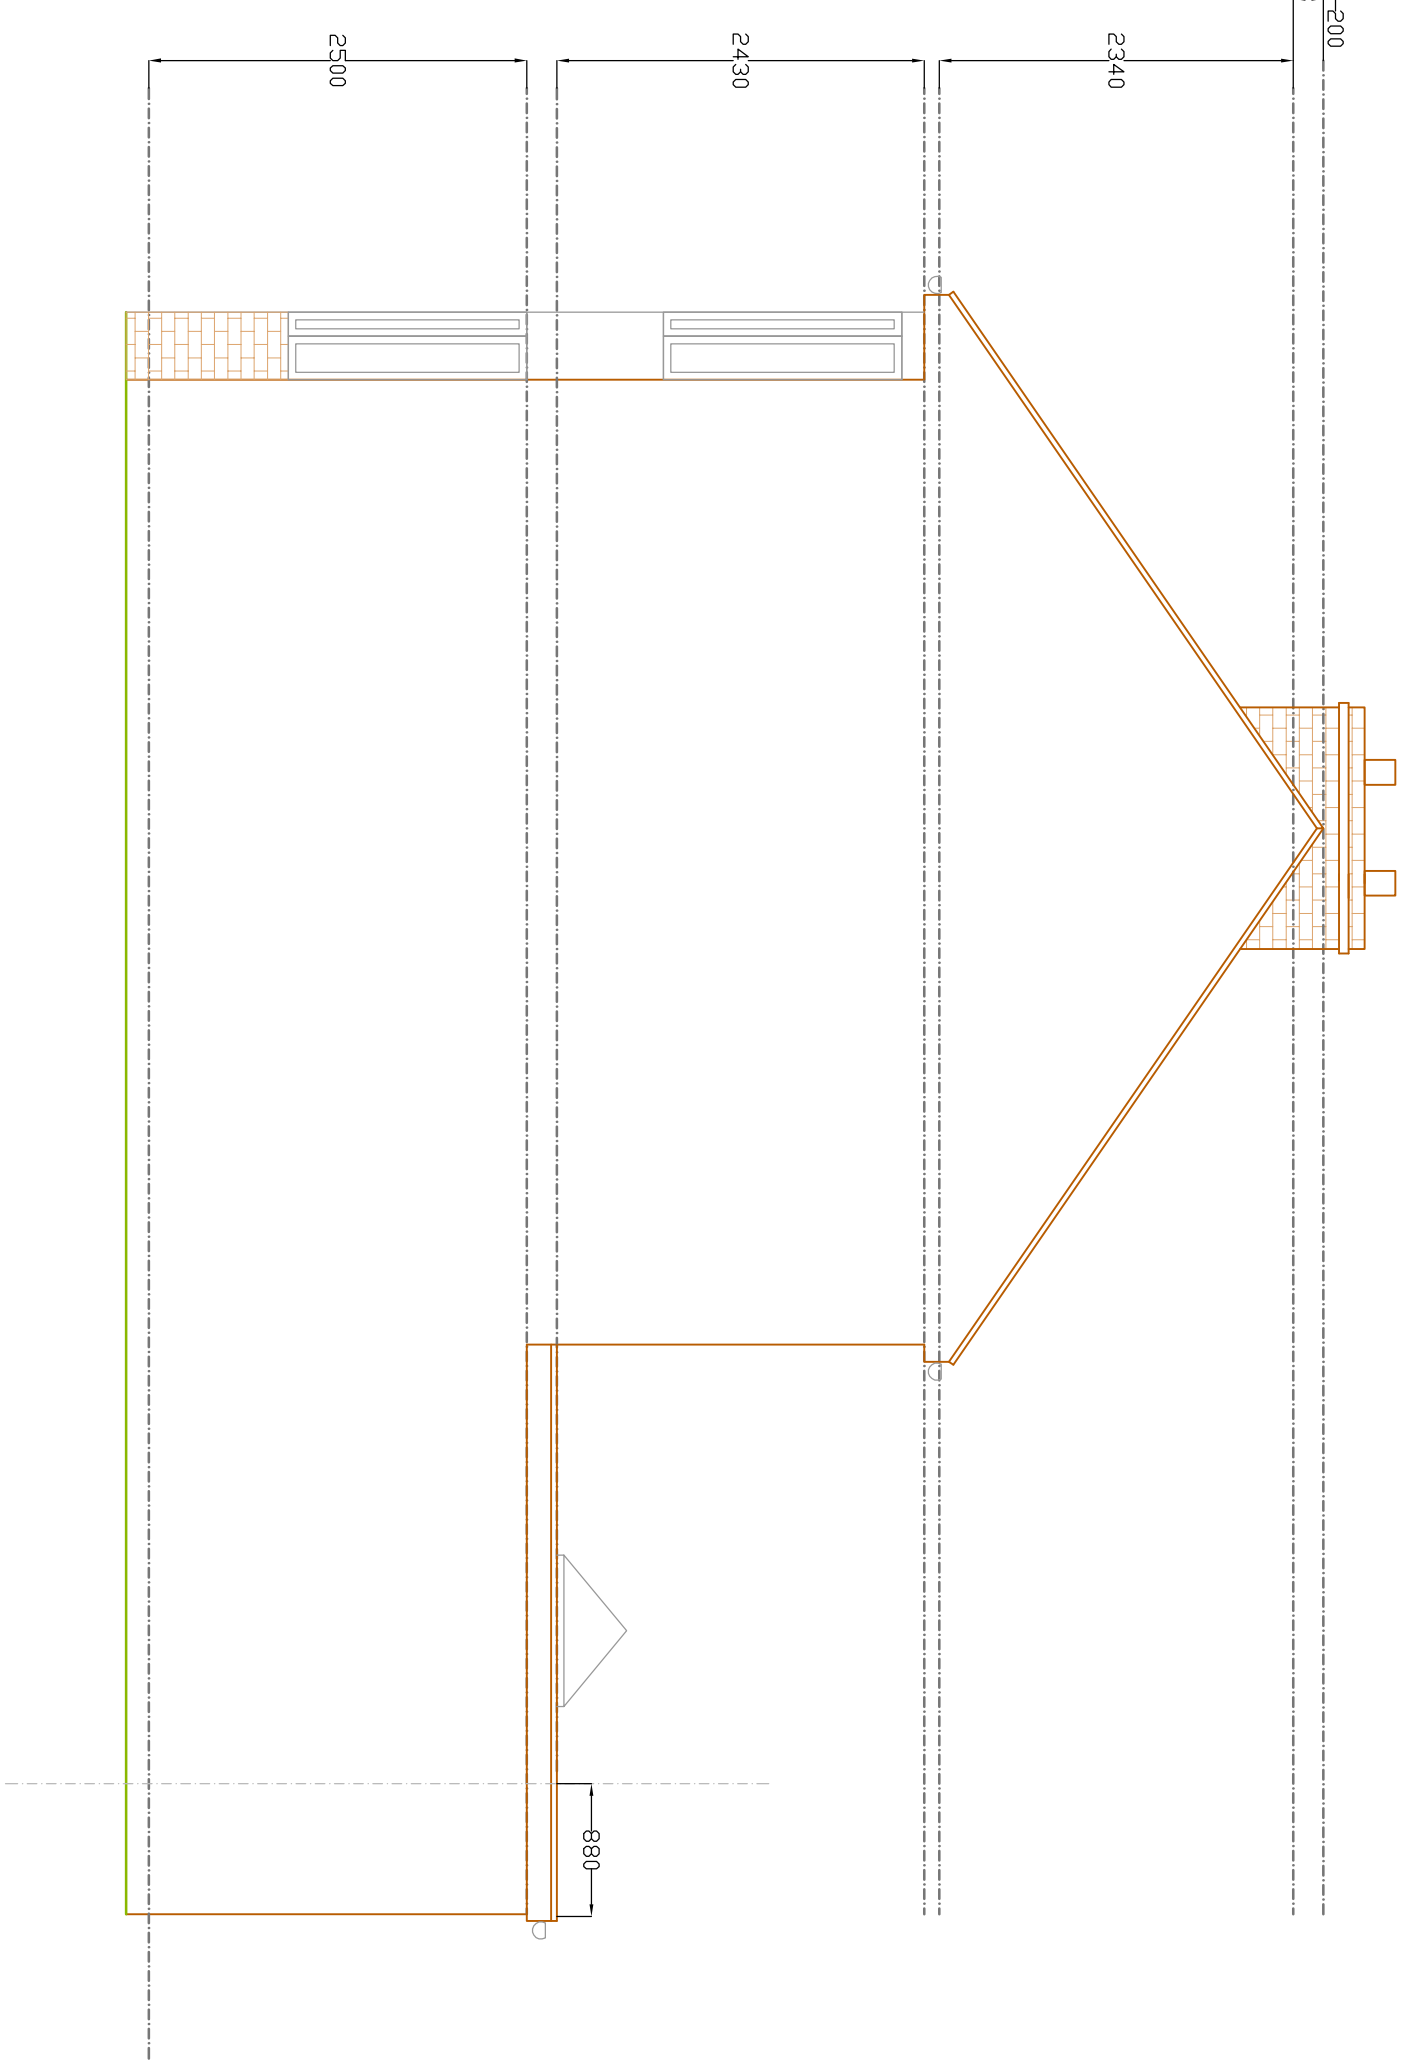

PROPOSED SIDE ELEVATION 1
SCALE BAR 1:50 @ A1

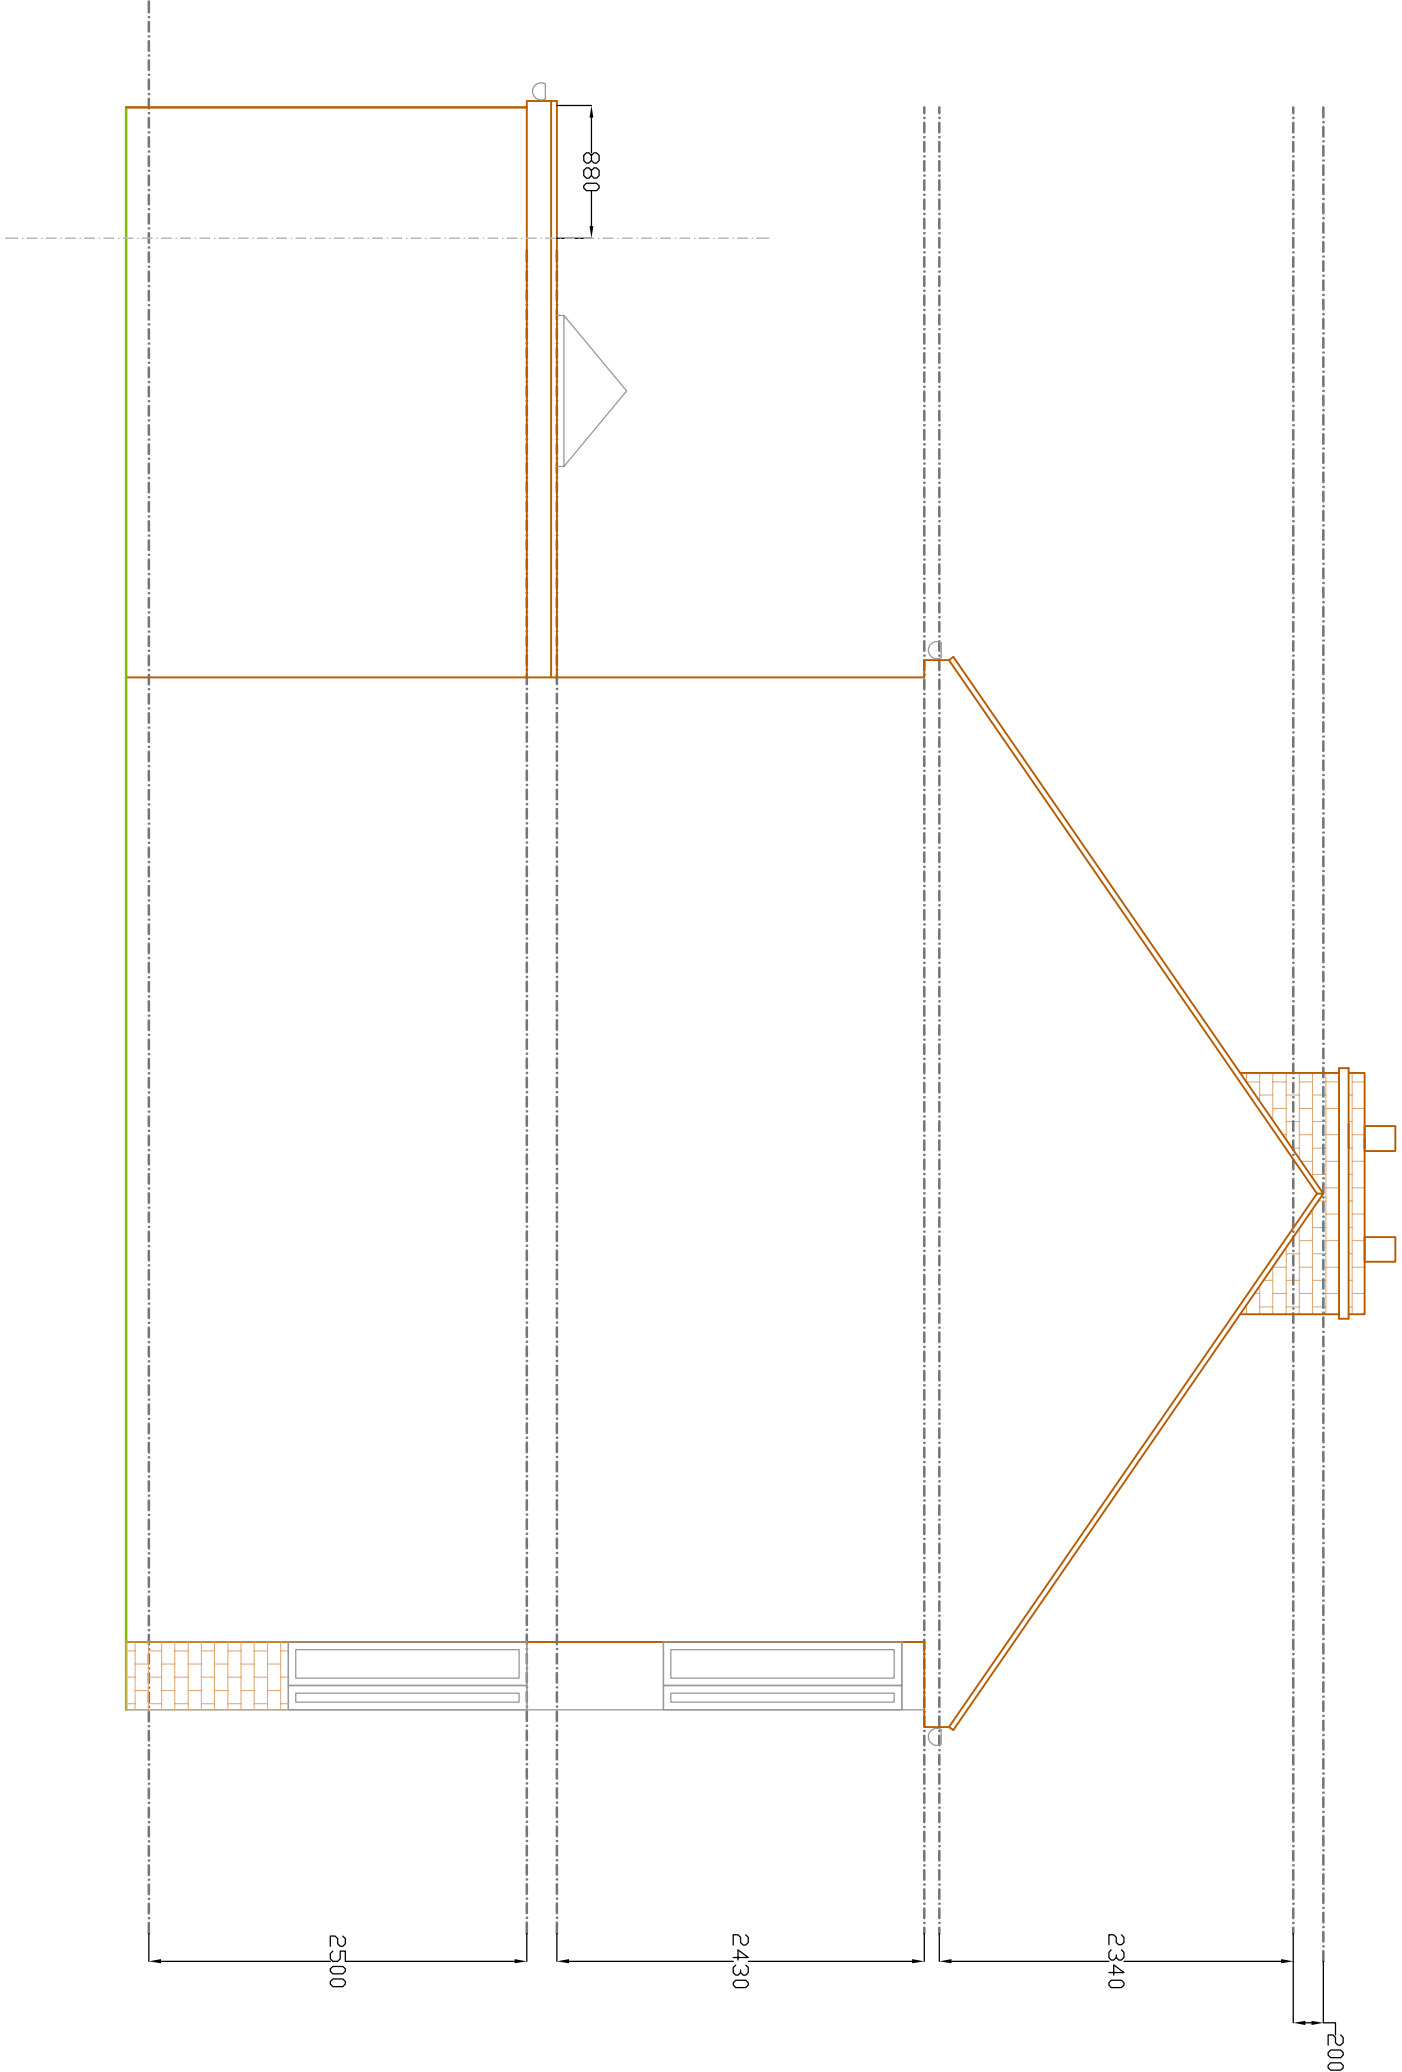

PROPOSED SIDE ELEVATION 2
SCALE BAR 1:50 @ A1



SCALE BAR 1:50 @ A1

REVISION	DESCRIPTION	DATE	BY
Cotswold Residential Design Ltd Oxford Office: 137a Carterton Mobile Home Park, Milestone Road Carterton, Oxfordshire, OX18 3PU Telephone: 07856736328 Email:cotswoldresidential@yahoo.com DRAWING TITLE: PROPOSED ELEVATIONS EXTENSION SITE ADDRESS: 30 EXMOUTH ROAD, RUSLIP			
SCALE: 1:50 @ A1		DRAWN BY: BG	
DATE: 16.08.20			
DRAWING NO.: EXMOUTH-EXTENSION/04			