


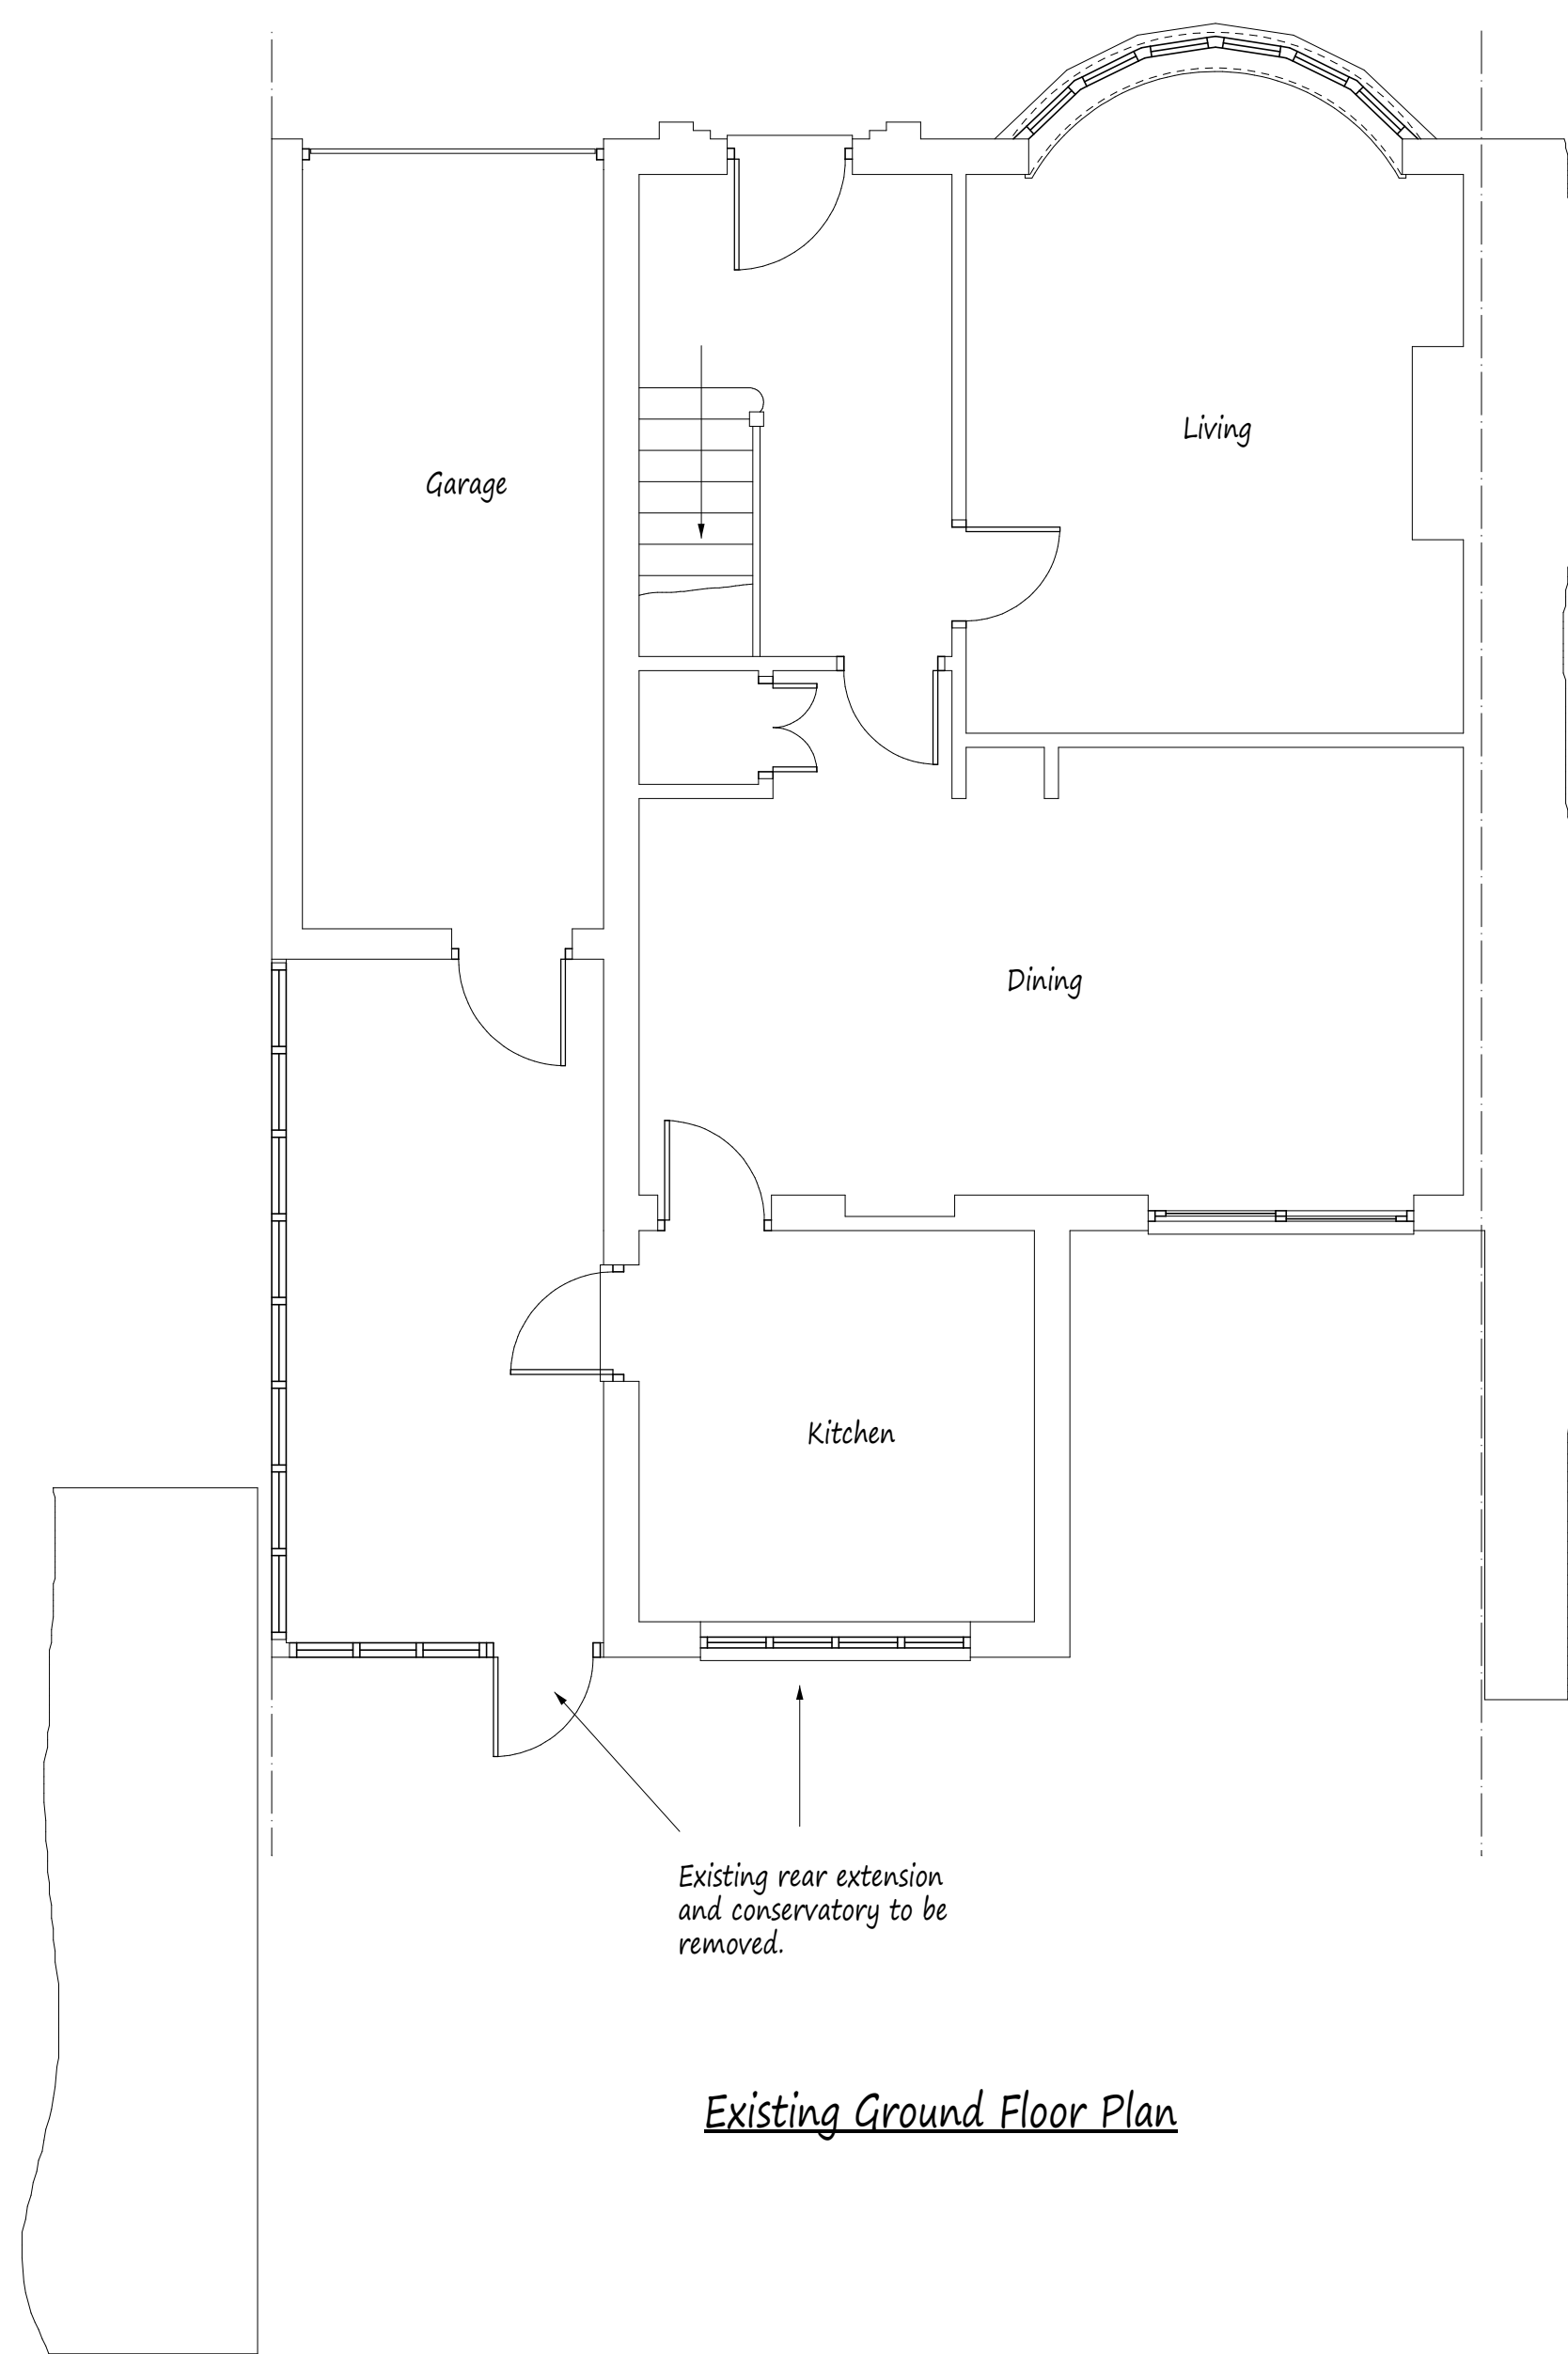


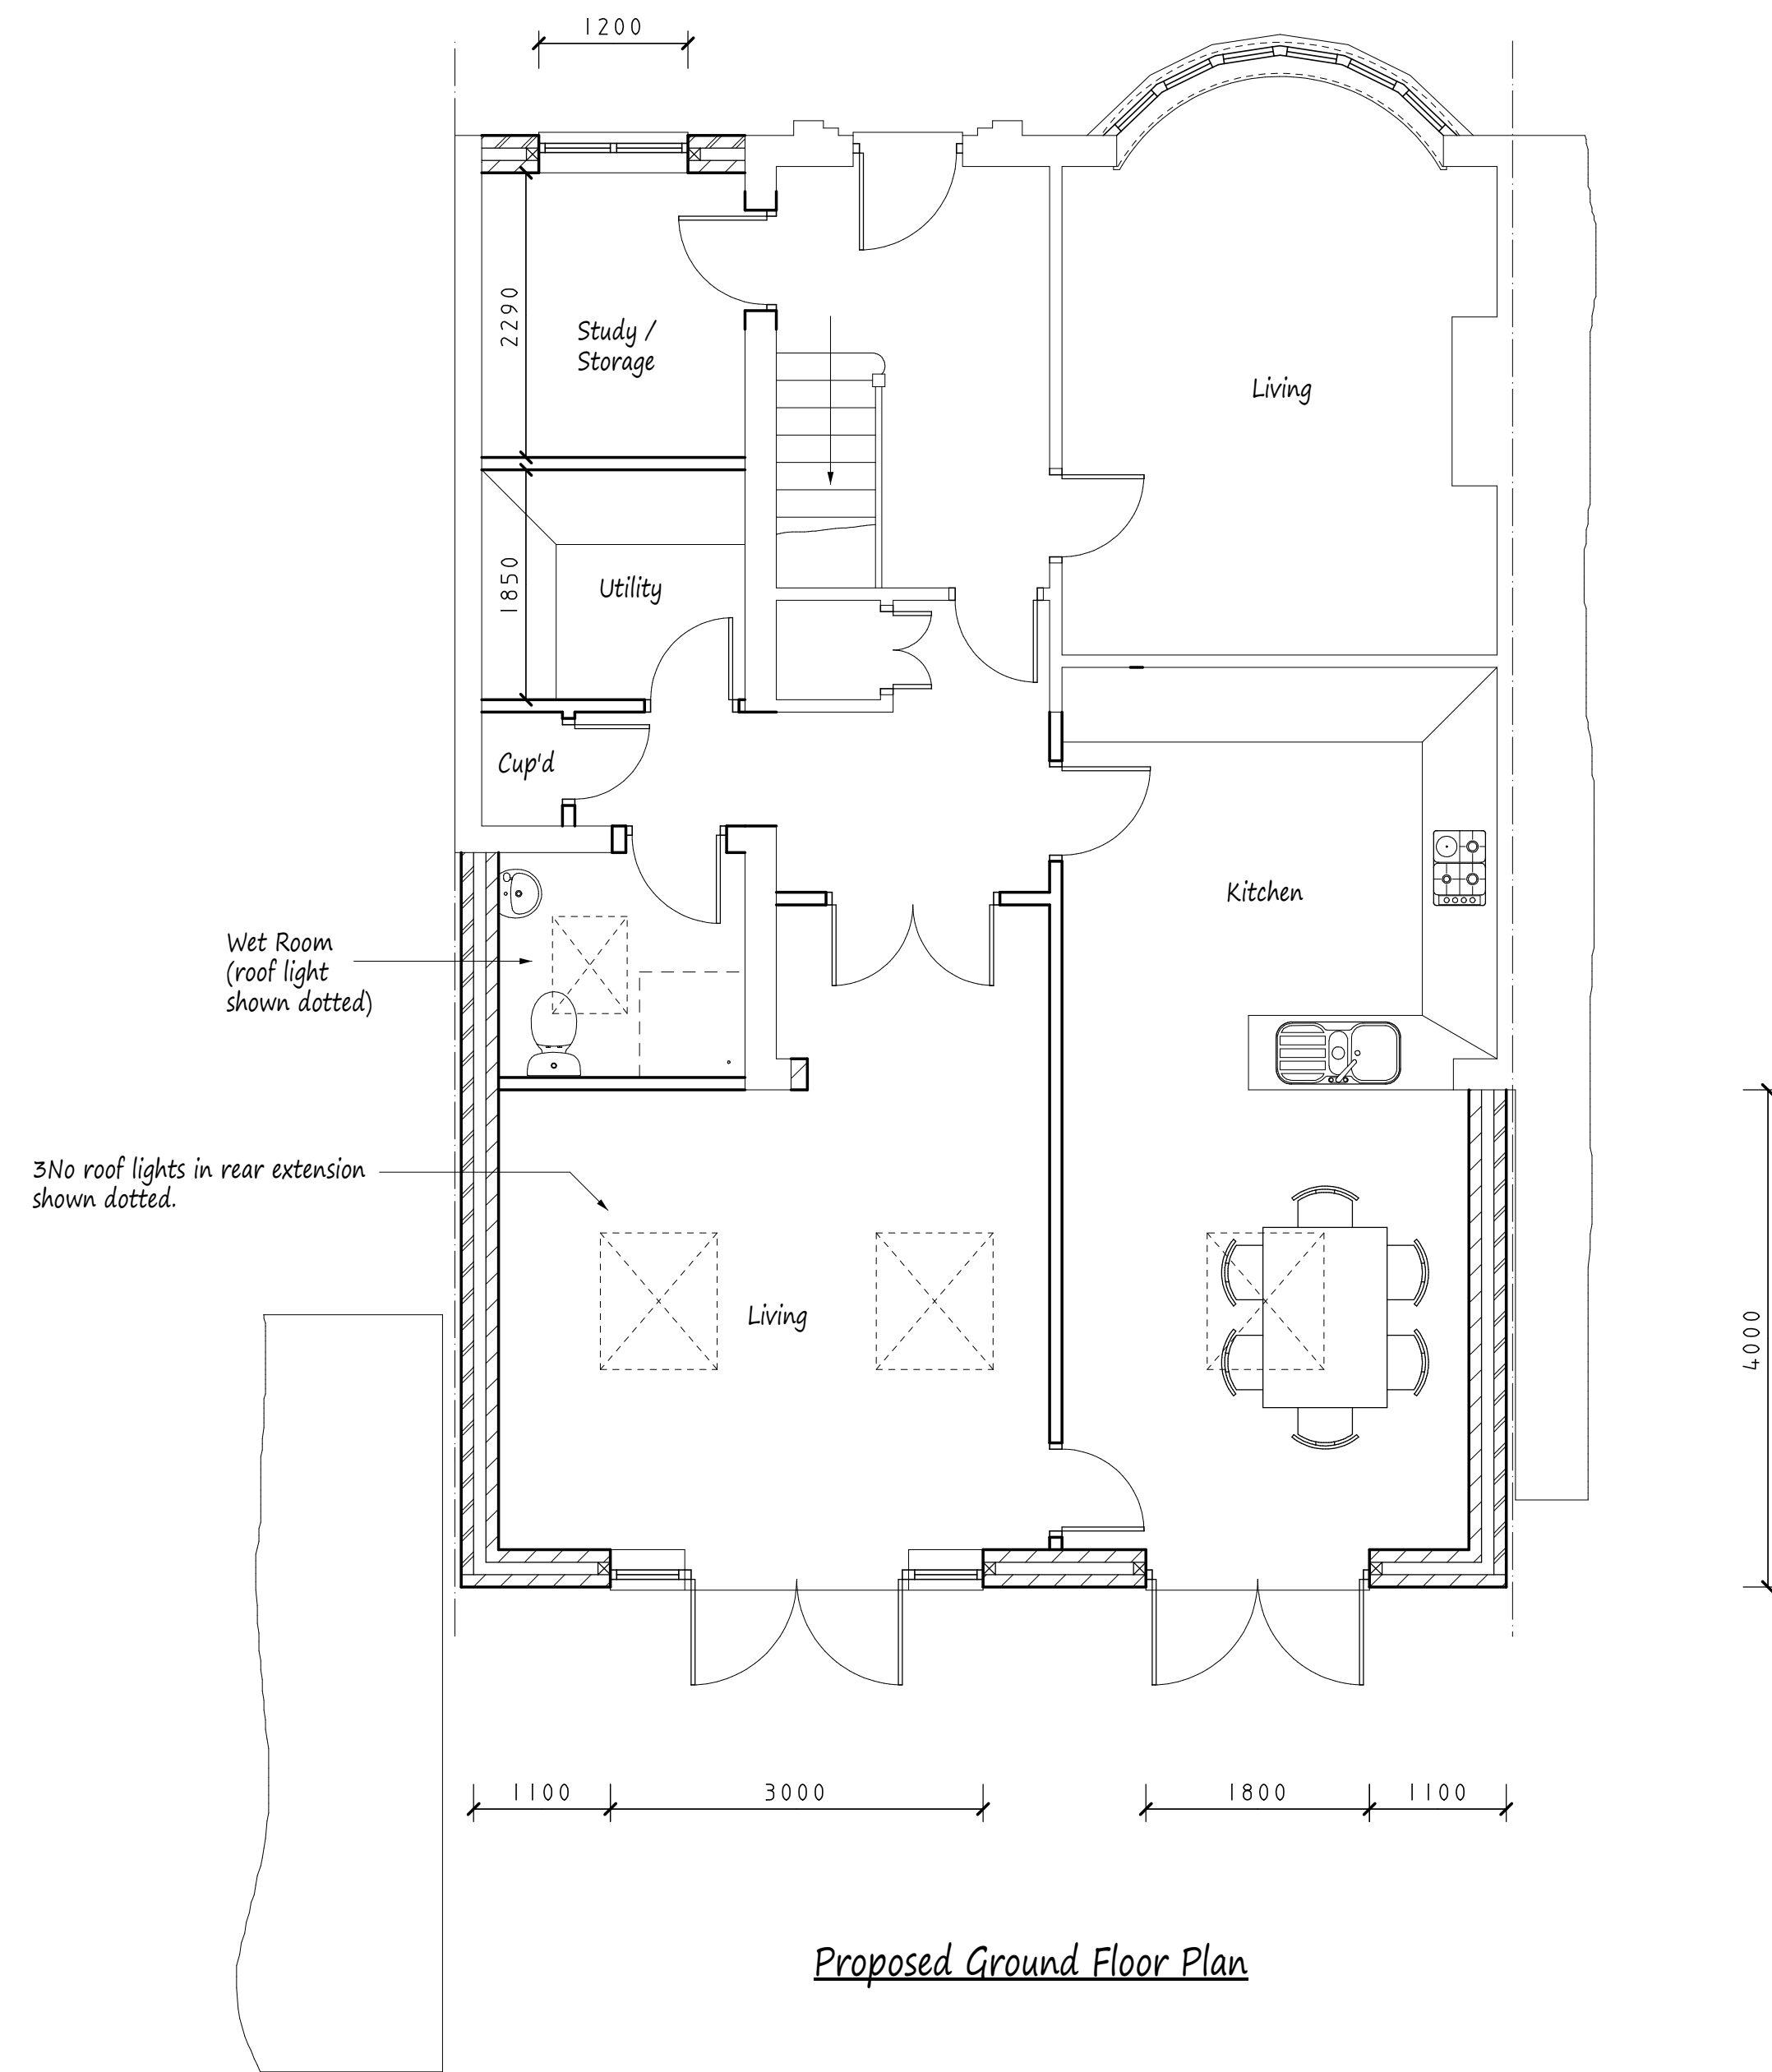

Existing Ground Floor Plan

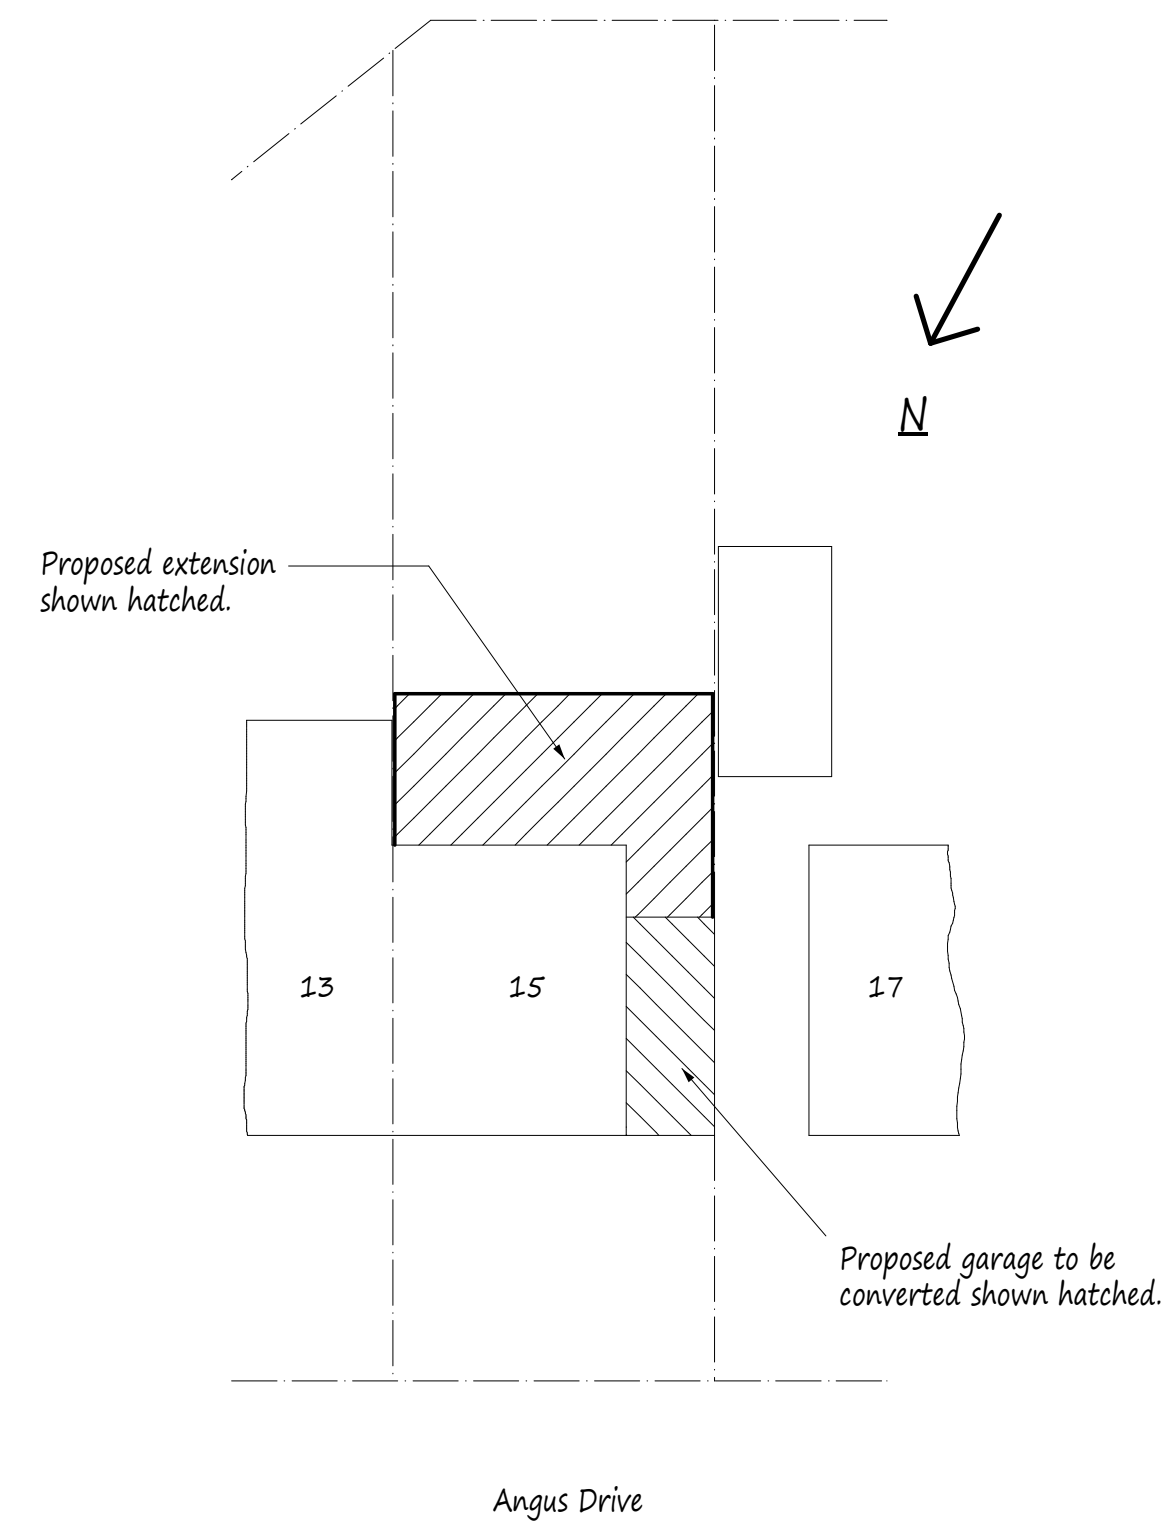

Proposed Ground Floor Plan

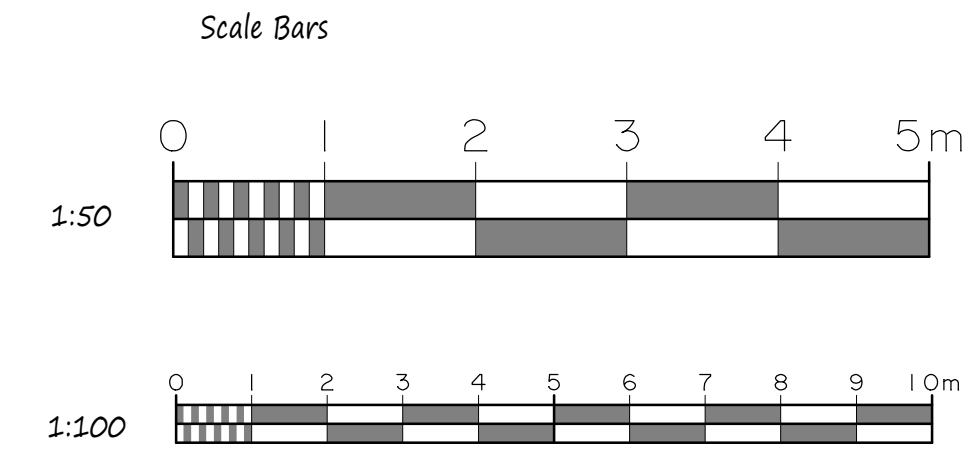


Site Plan scale 1:200



Front Elevation

Brick up opening and make good.

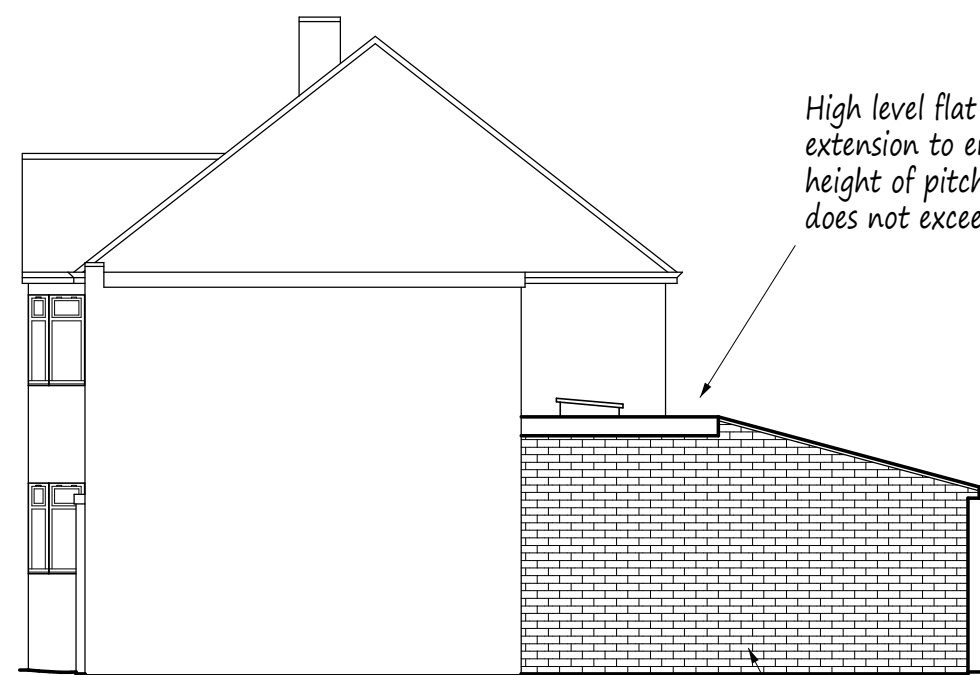

Side Elevation


High level flat roof to extension to ensure height of pitched roof does not exceed 3.4m.

Face brickwork to side elevations within close proximity of boundary.



Rear Elevation

Pebbledashed to match existing.

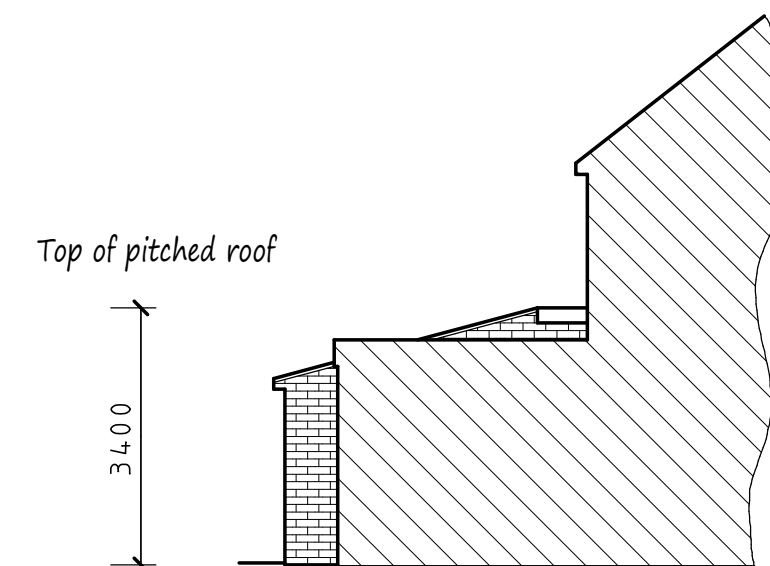

Side Elevation

NOTES:
All dimensions must be checked on site and not scaled from this drawing.

A	Date	Revisions
---	------	-----------

Copyright
Pottle & Co Ltd.
Building Design &
Management Services
Suite A
128 Manor Way
Ruislip
Middlesex
HA4 8HR
Tel: 01895 622800
www.pottle.uk.com

Client
Mr Cumbers
Job Title
15 Angus Drive
Ruislip
Middlesex

Drawing Title
Proposed Garage Conversion and
Single Storey Rear Extension.

Scale
1:50, 100, 200

Date
March 2021

Drawn by
MDP

Drg No.
4537/01