





ALL WORKS TO BE CARRIED OUT IN ACCORDANCE WITH CURRENT BUILDING REGULATIONS. ALL DIMENSIONS / LEVELS TO BE CHECKED AND VERIFIED ON SITE BEFORE COMMENCING ANY WORK AND ANY DISCREPANCIES TO BE REPORTED TO THE DESIGNER IMMEDIATELY. THIS DRAWING TO BE READ IN CONJUNCTION WITH CONTRACT DOCUMENTS, PROJECT WORKING DRAWINGS, SPECIFICATION, ALL CONSULTANTS / SPECIALIST DRAWINGS, DETAILS AND SPECIFICATION. ALL MATERIALS TO BE USED IN THE CONSTRUCTION OF THE EXTERNAL SURFACES OF THE NEW WORKS SHALL MATCH THOSE IN THE EXISTING BUILDING.

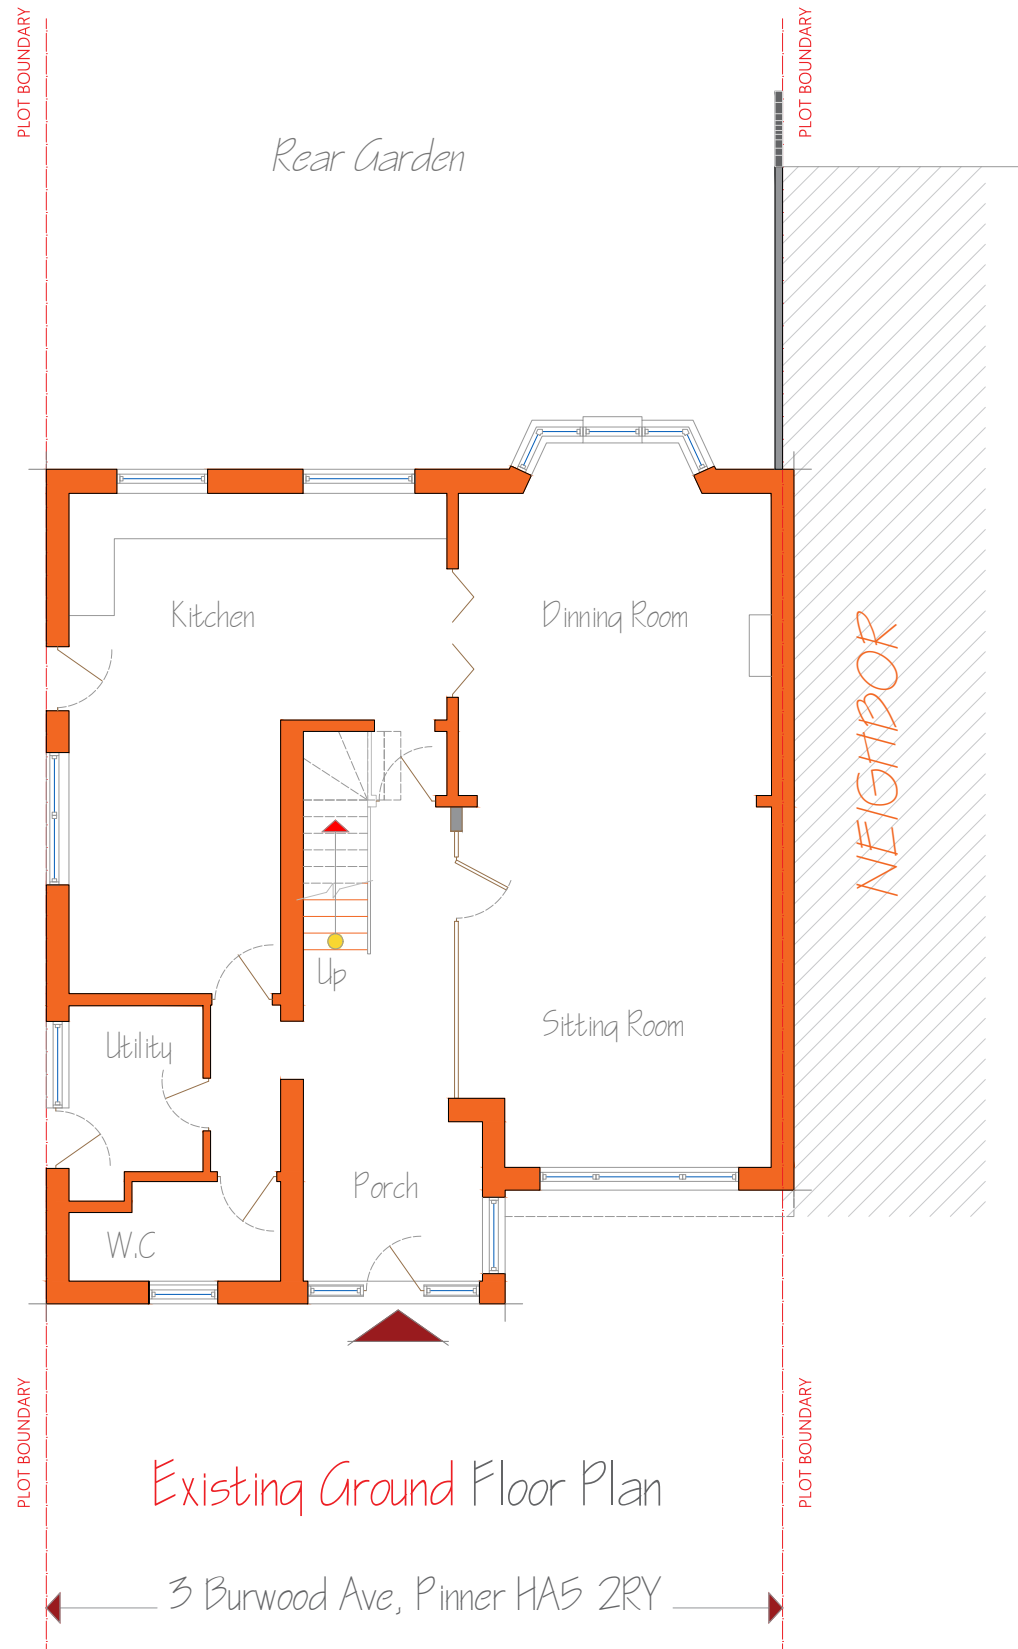

Existing Ground Floor Plan

3 Burwood Ave, Pinner HA5 2RY

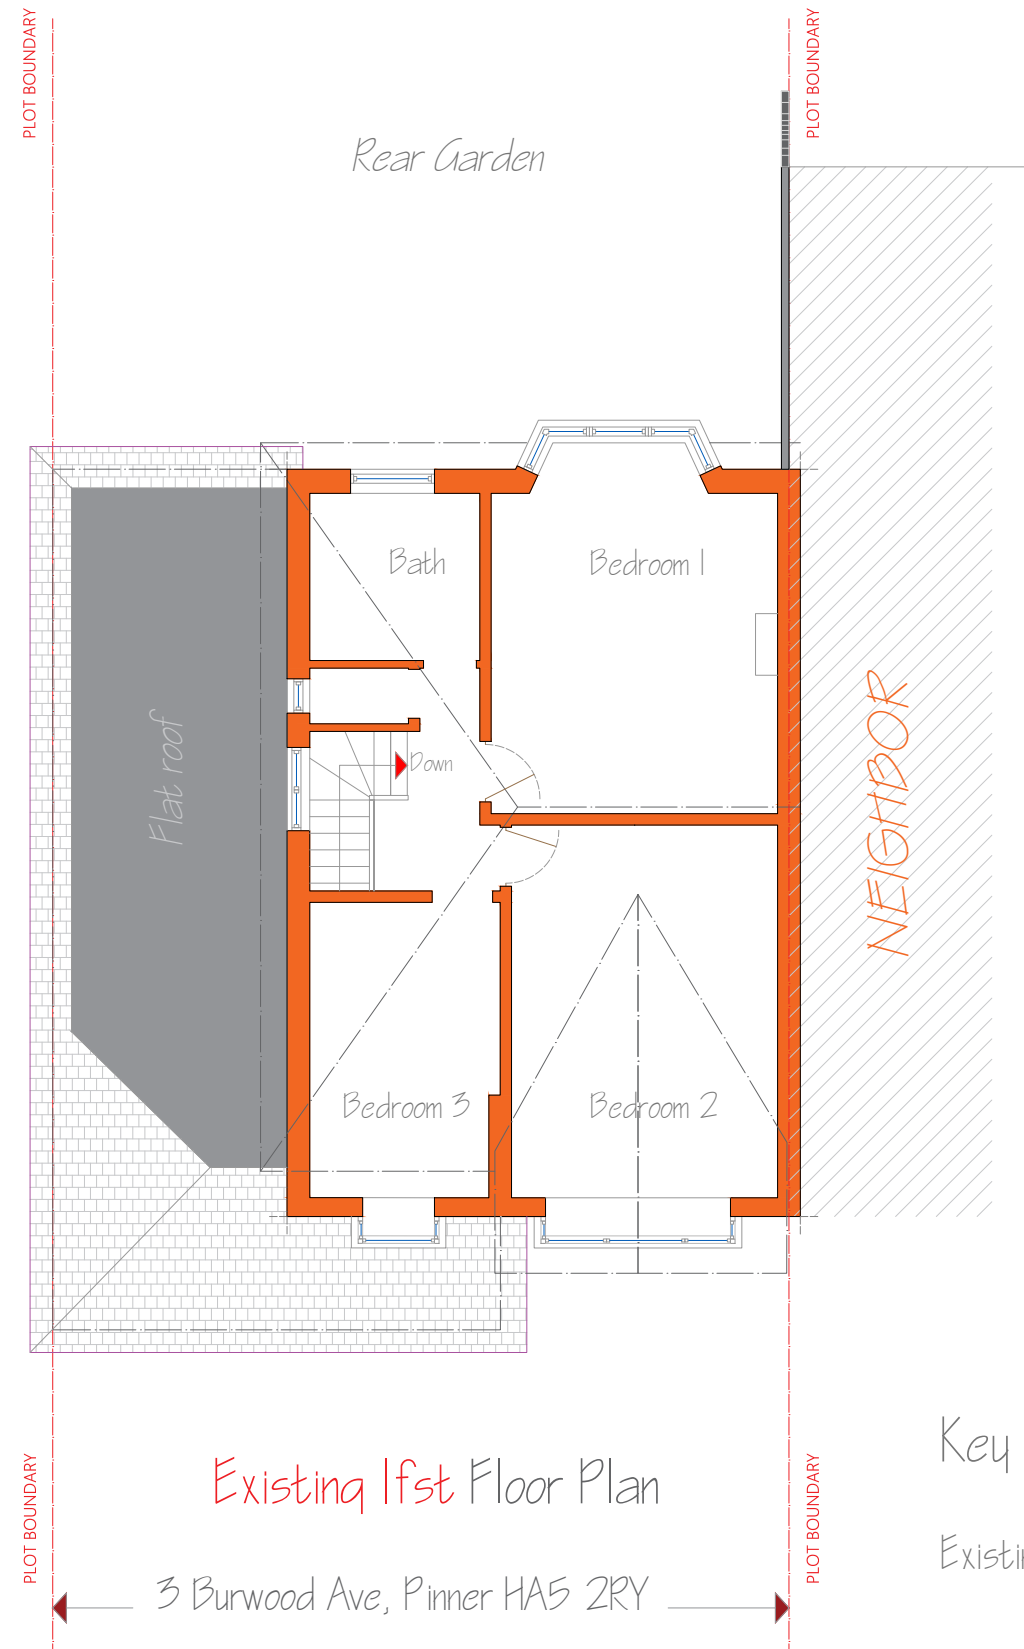

Existing 1st Floor Plan

3 Burwood Ave, Pinner HA5 2RY

Please check all dimensions shapes and compass bearings before making any decisions reliant upon them

Produced for Mr. Mokalad

Key Plan:

Existing wall



Job Title


Existing ground floor plan, and 1st floor plan, 3 Burwood Avenue, Eastcote, Pinner HA5 2RY

Client name

Mr. Mokalad Albayati

Drawing Title

Existing Ground Floor Plan & 1st Floor Plan

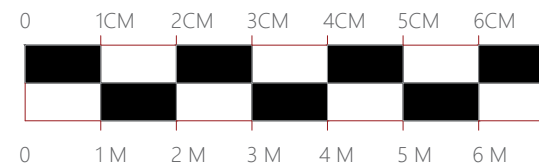

Scale: Scale 1/100 @A3

Date: January 2018

Drawn: Ahmed Nazar

Job No: 3BurAve

Rev:

Drawing No: PD1