



ALL WORKS TO BE CARRIED OUT IN ACCORDANCE WITH CURRENT BUILDING REGULATIONS. ALL DIMENSIONS / LEVELS TO BE CHECKED AND VERIFIED ON SITE BEFORE COMMENCING ANY WORK AND ANY DISCREPANCIES TO BE REPORTED TO THE DESIGNER IMMEDIATELY. THIS DRAWING TO BE READ IN CONJUNCTION WITH CONTRACT DOCUMENTS, PROJECT WORKING DRAWINGS, SPECIFICATION, ALL CONSULTANTS / SPECIALIST DRAWINGS, DETAILS AND SPECIFICATION. ALL MATERIALS TO BE USED IN THE CONSTRUCTION OF THE EXTERNAL SURFACES OF THE NEW WORKS SHALL MATCH THOSE IN THE EXISTING BUILDING.

Existing
Site plan 1/ 200

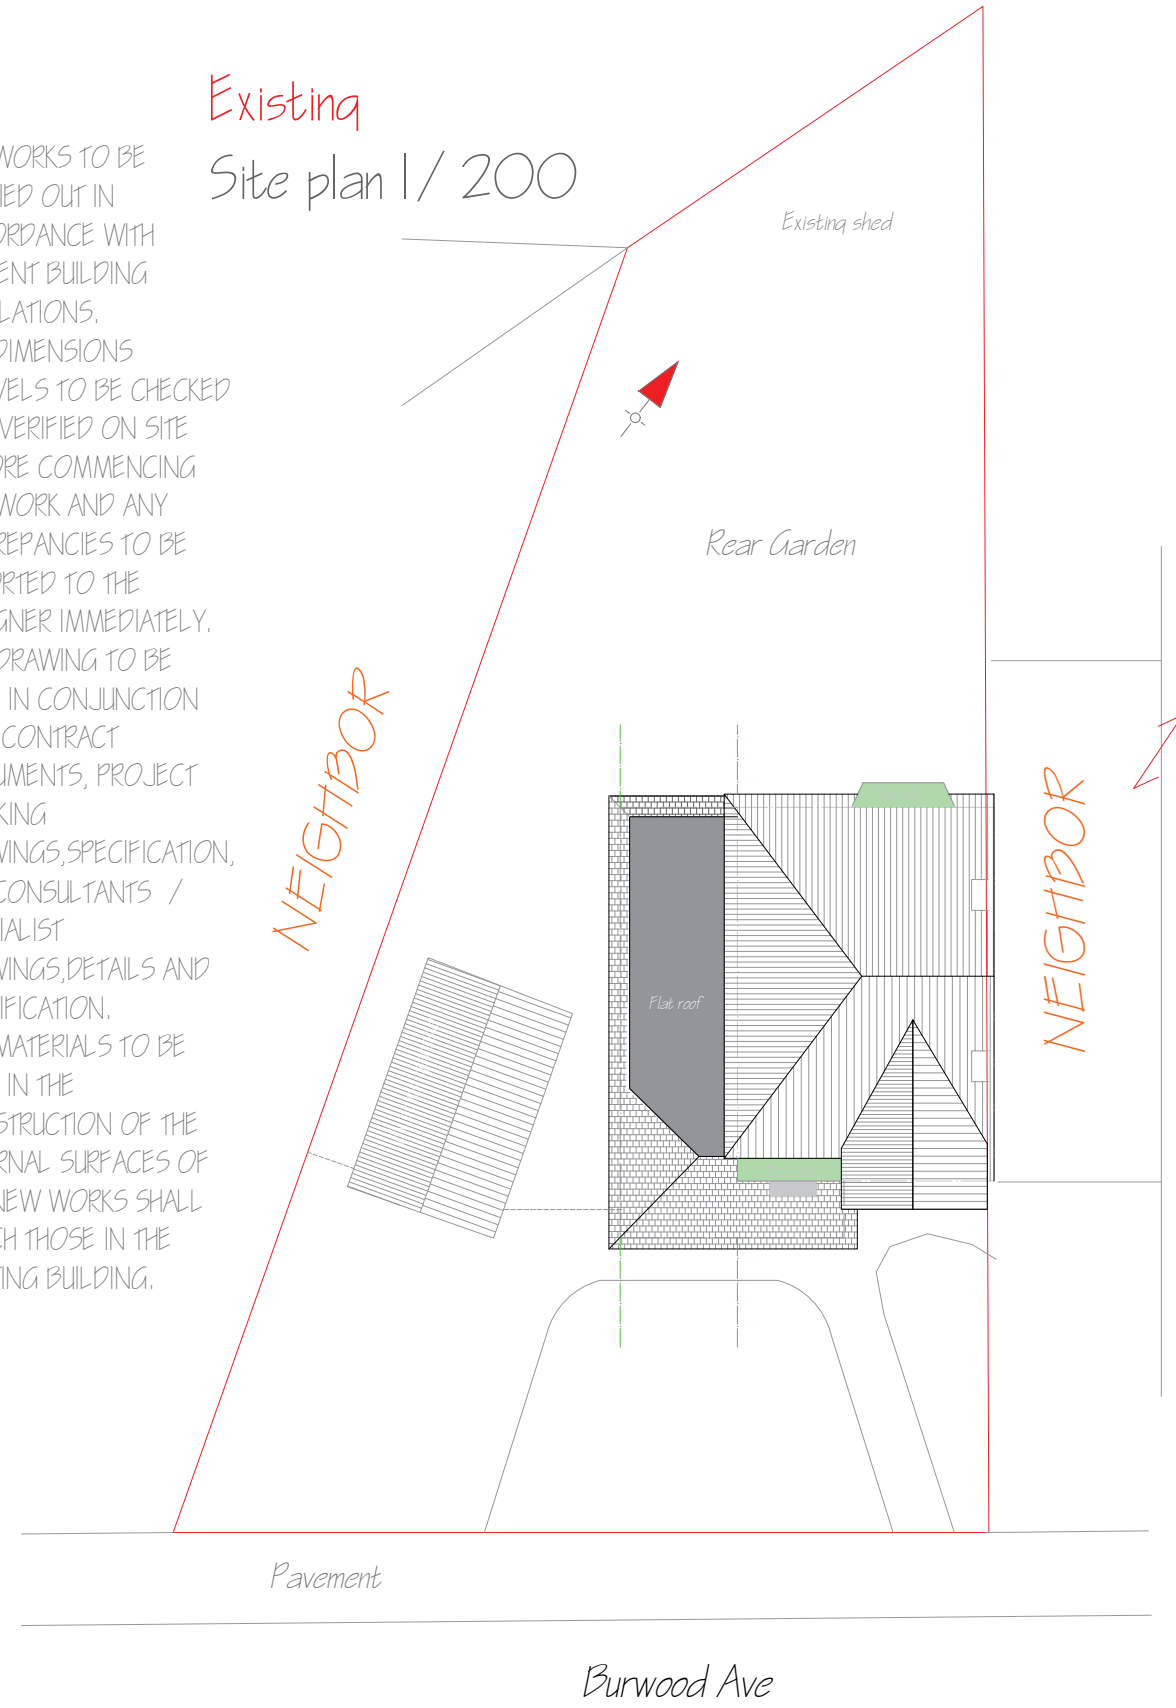

Proposed
Site plan 1/ 200

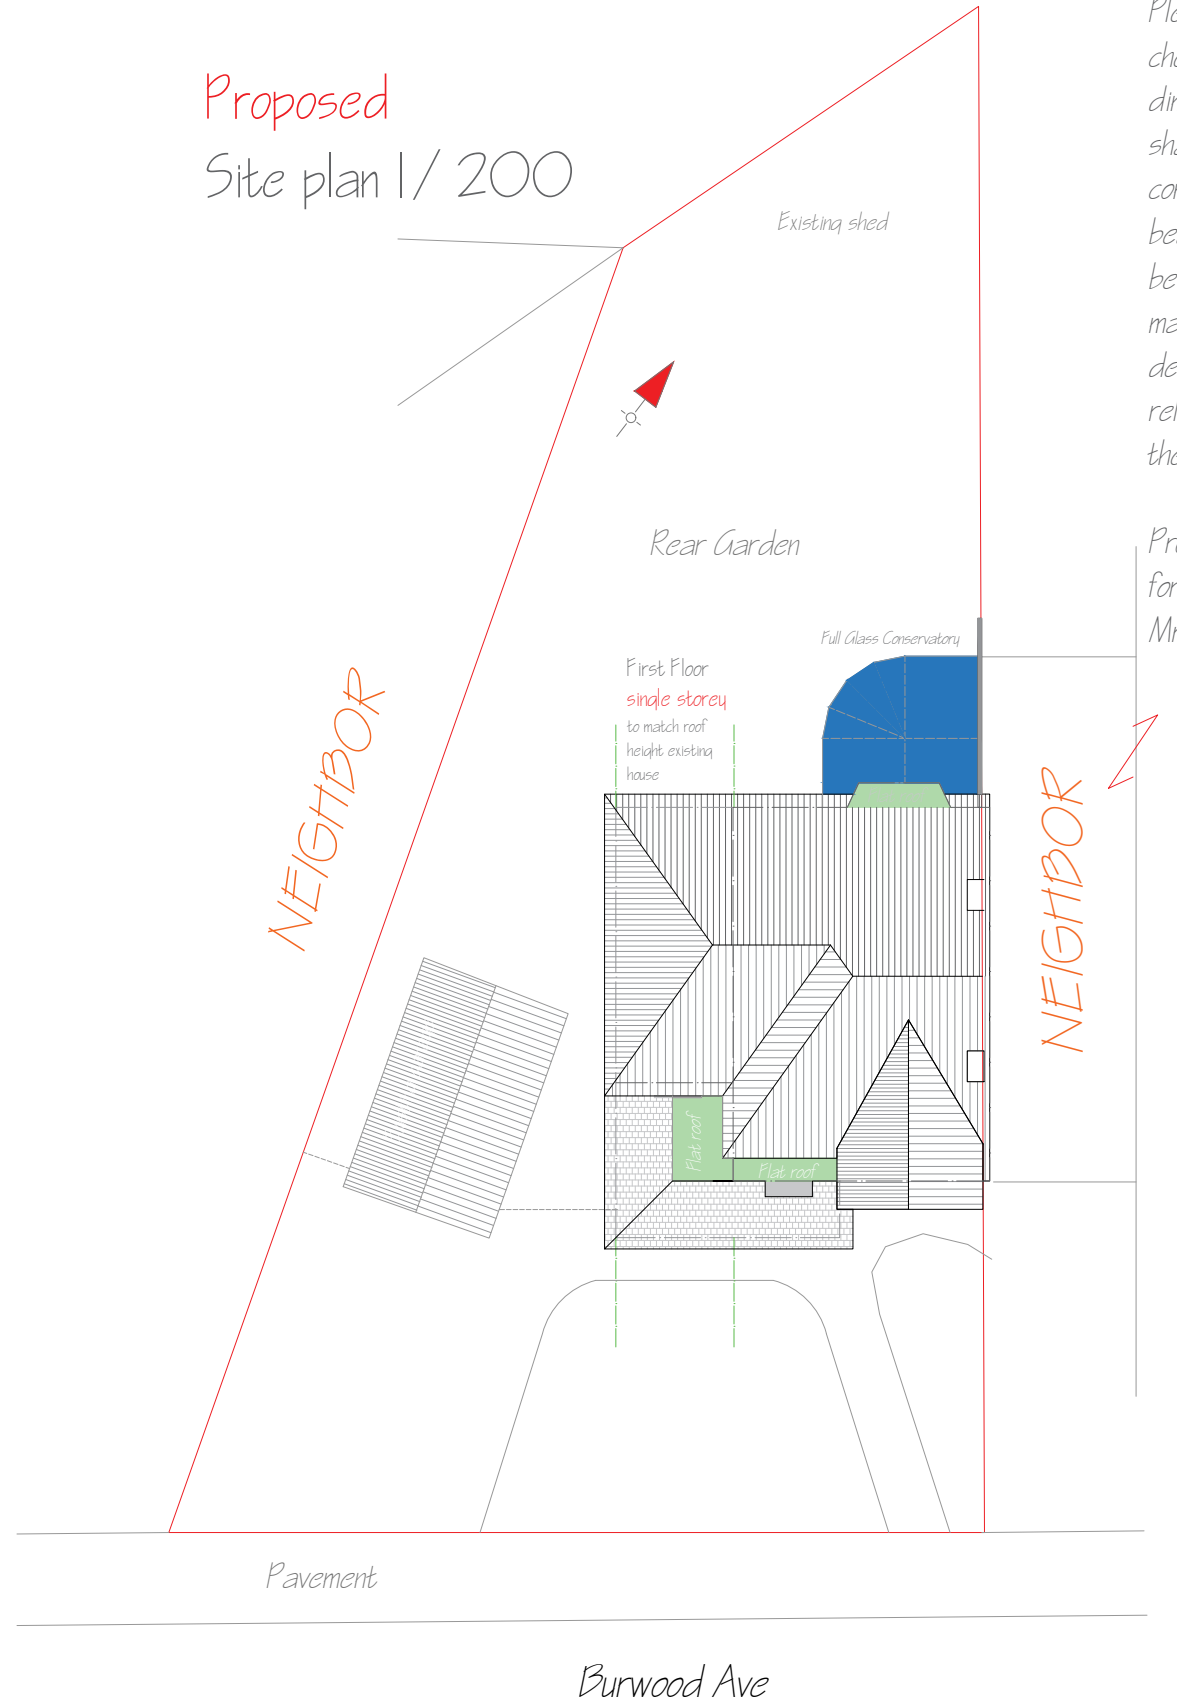


Please check all dimensions shapes and compass bearings before making any decisions reliant upon them

Produced for Mr.Mokalad

Job Title
Existing blocking site plan,
Proposed blocking site plan
3 Burwood Avenue, Eastcote, Pinner
HA5 2RY

Client name
Mr.Mokalad Albayati

Drawing Title
Site Plan

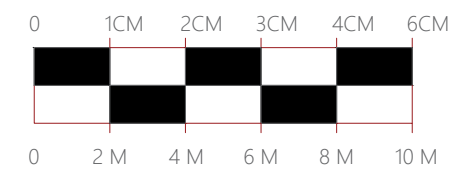

Scale: Scale 1/200 @A3

Drawn: Ahmed Nazar

Rev:

Date: January 2018

Job No: 3BurAve

Drawing No: PD5