



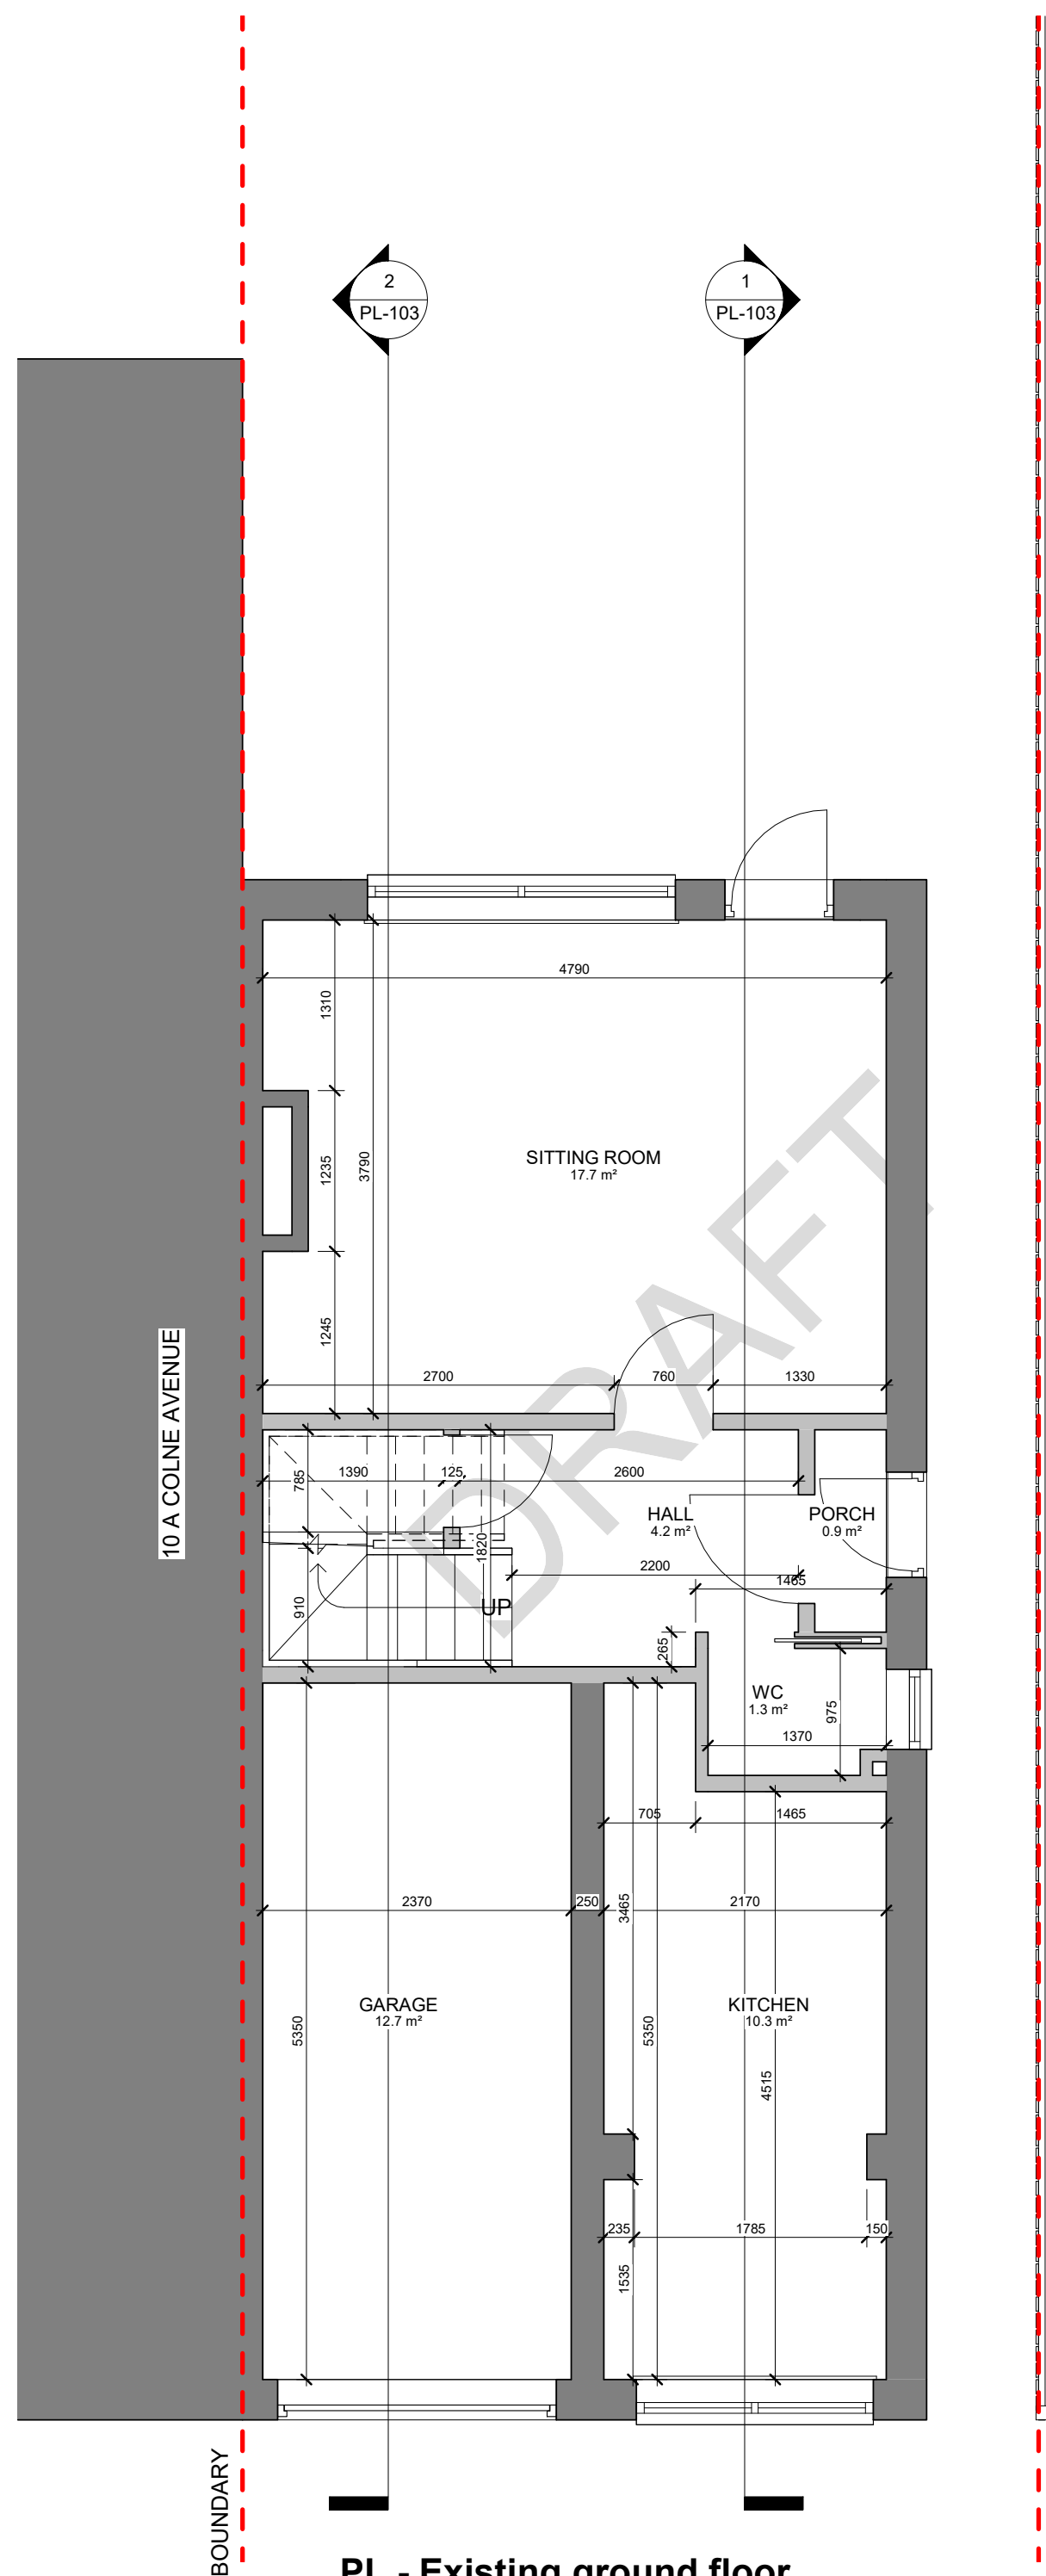


PL - Existing ground floor
SCALE: 1 : 50 @ A1
1:200 @ A3

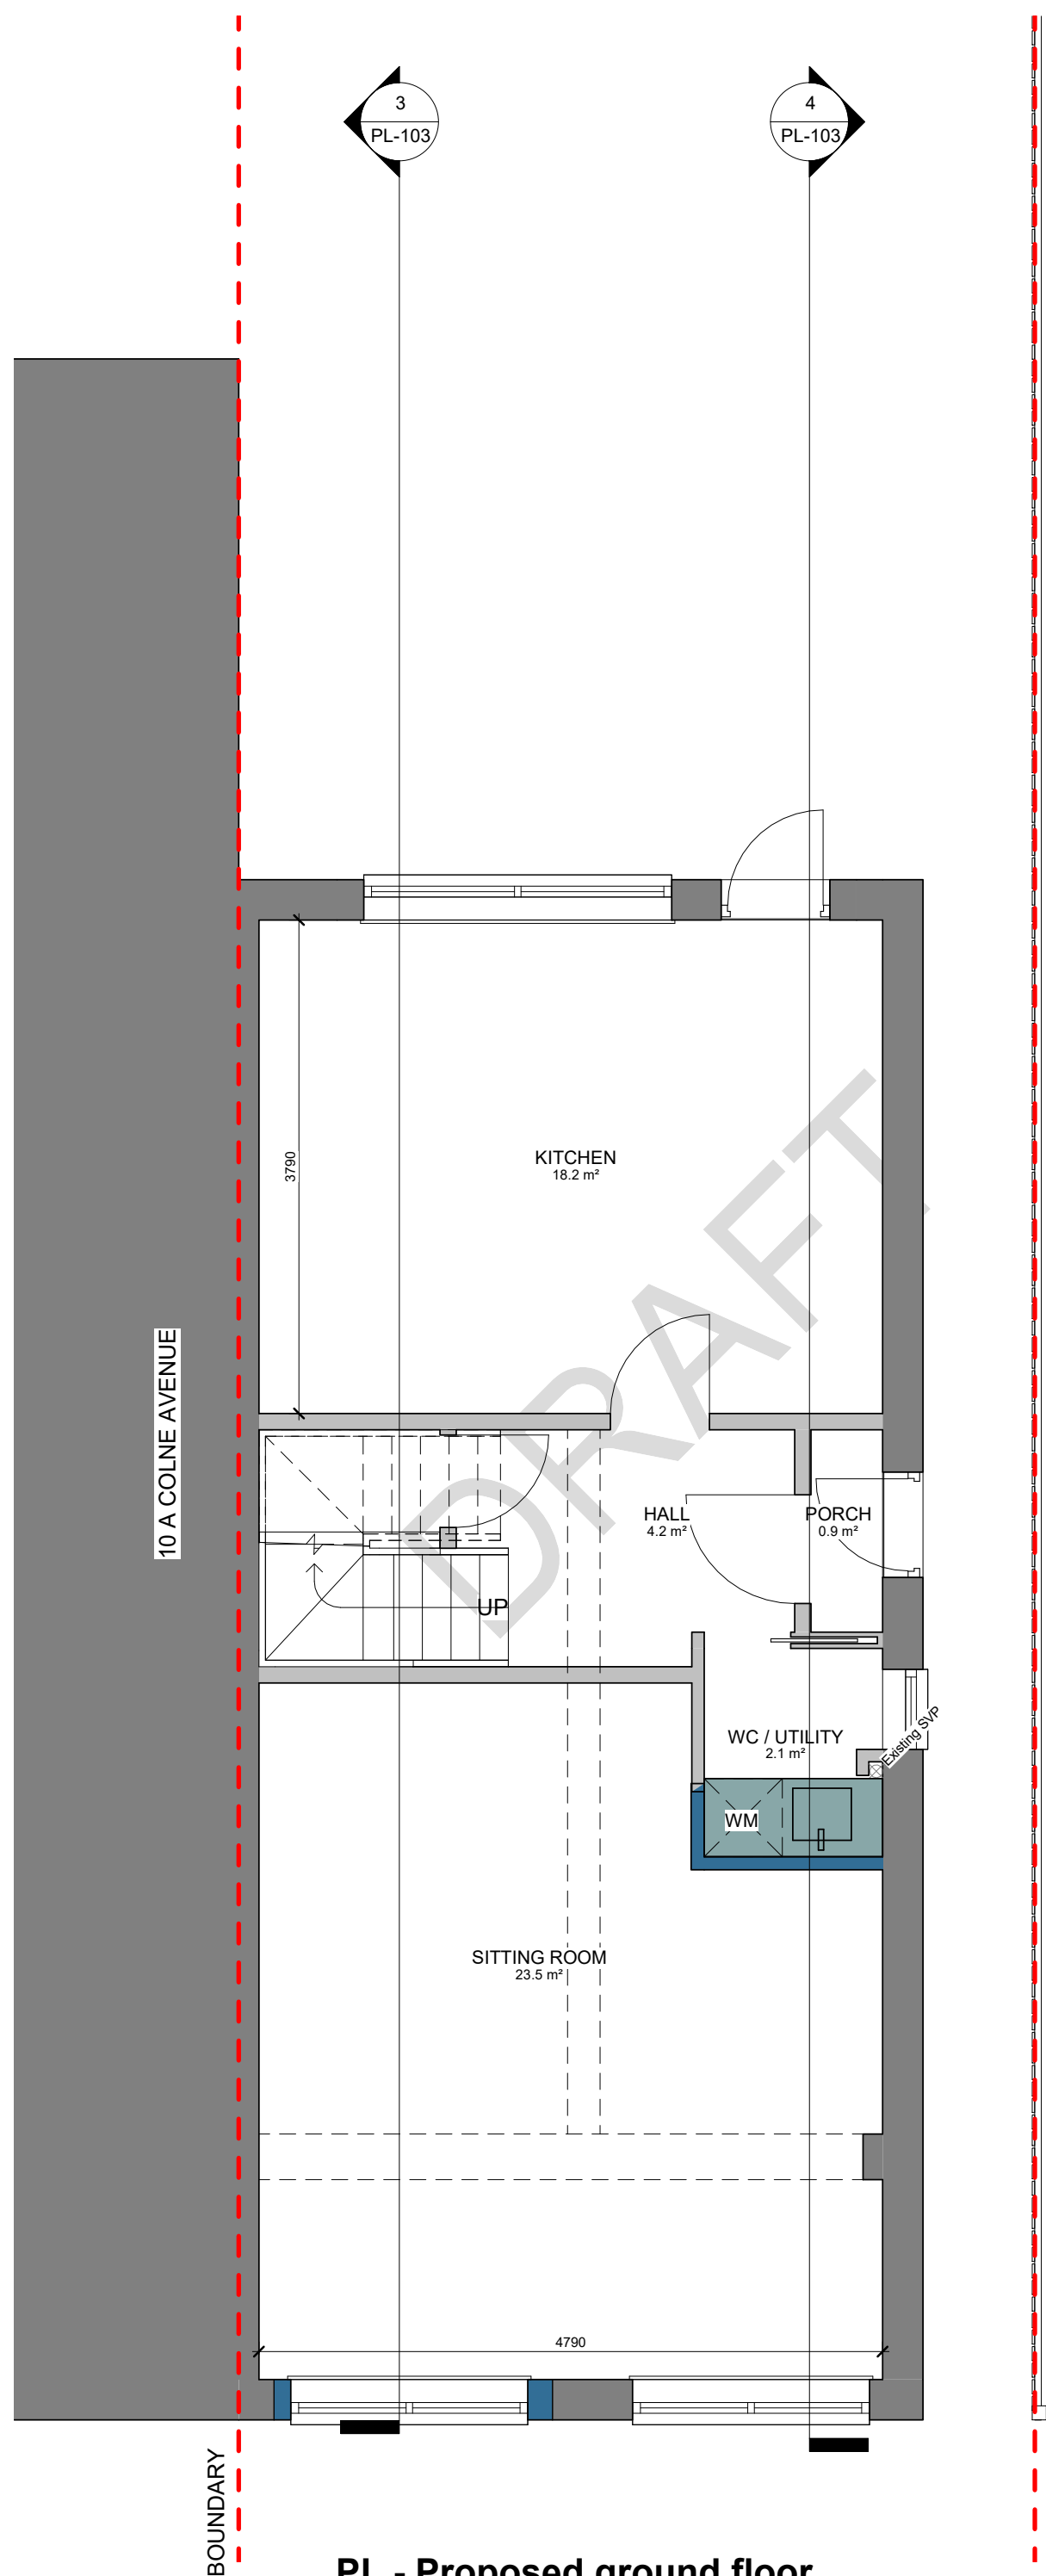


PL - Proposed ground floor
SCALE: 1 : 50 @ A1
1 : 100 @ A3




PL - OS MAP
SCALE: 1 : 1250 @ A1
1:2500 @ A3

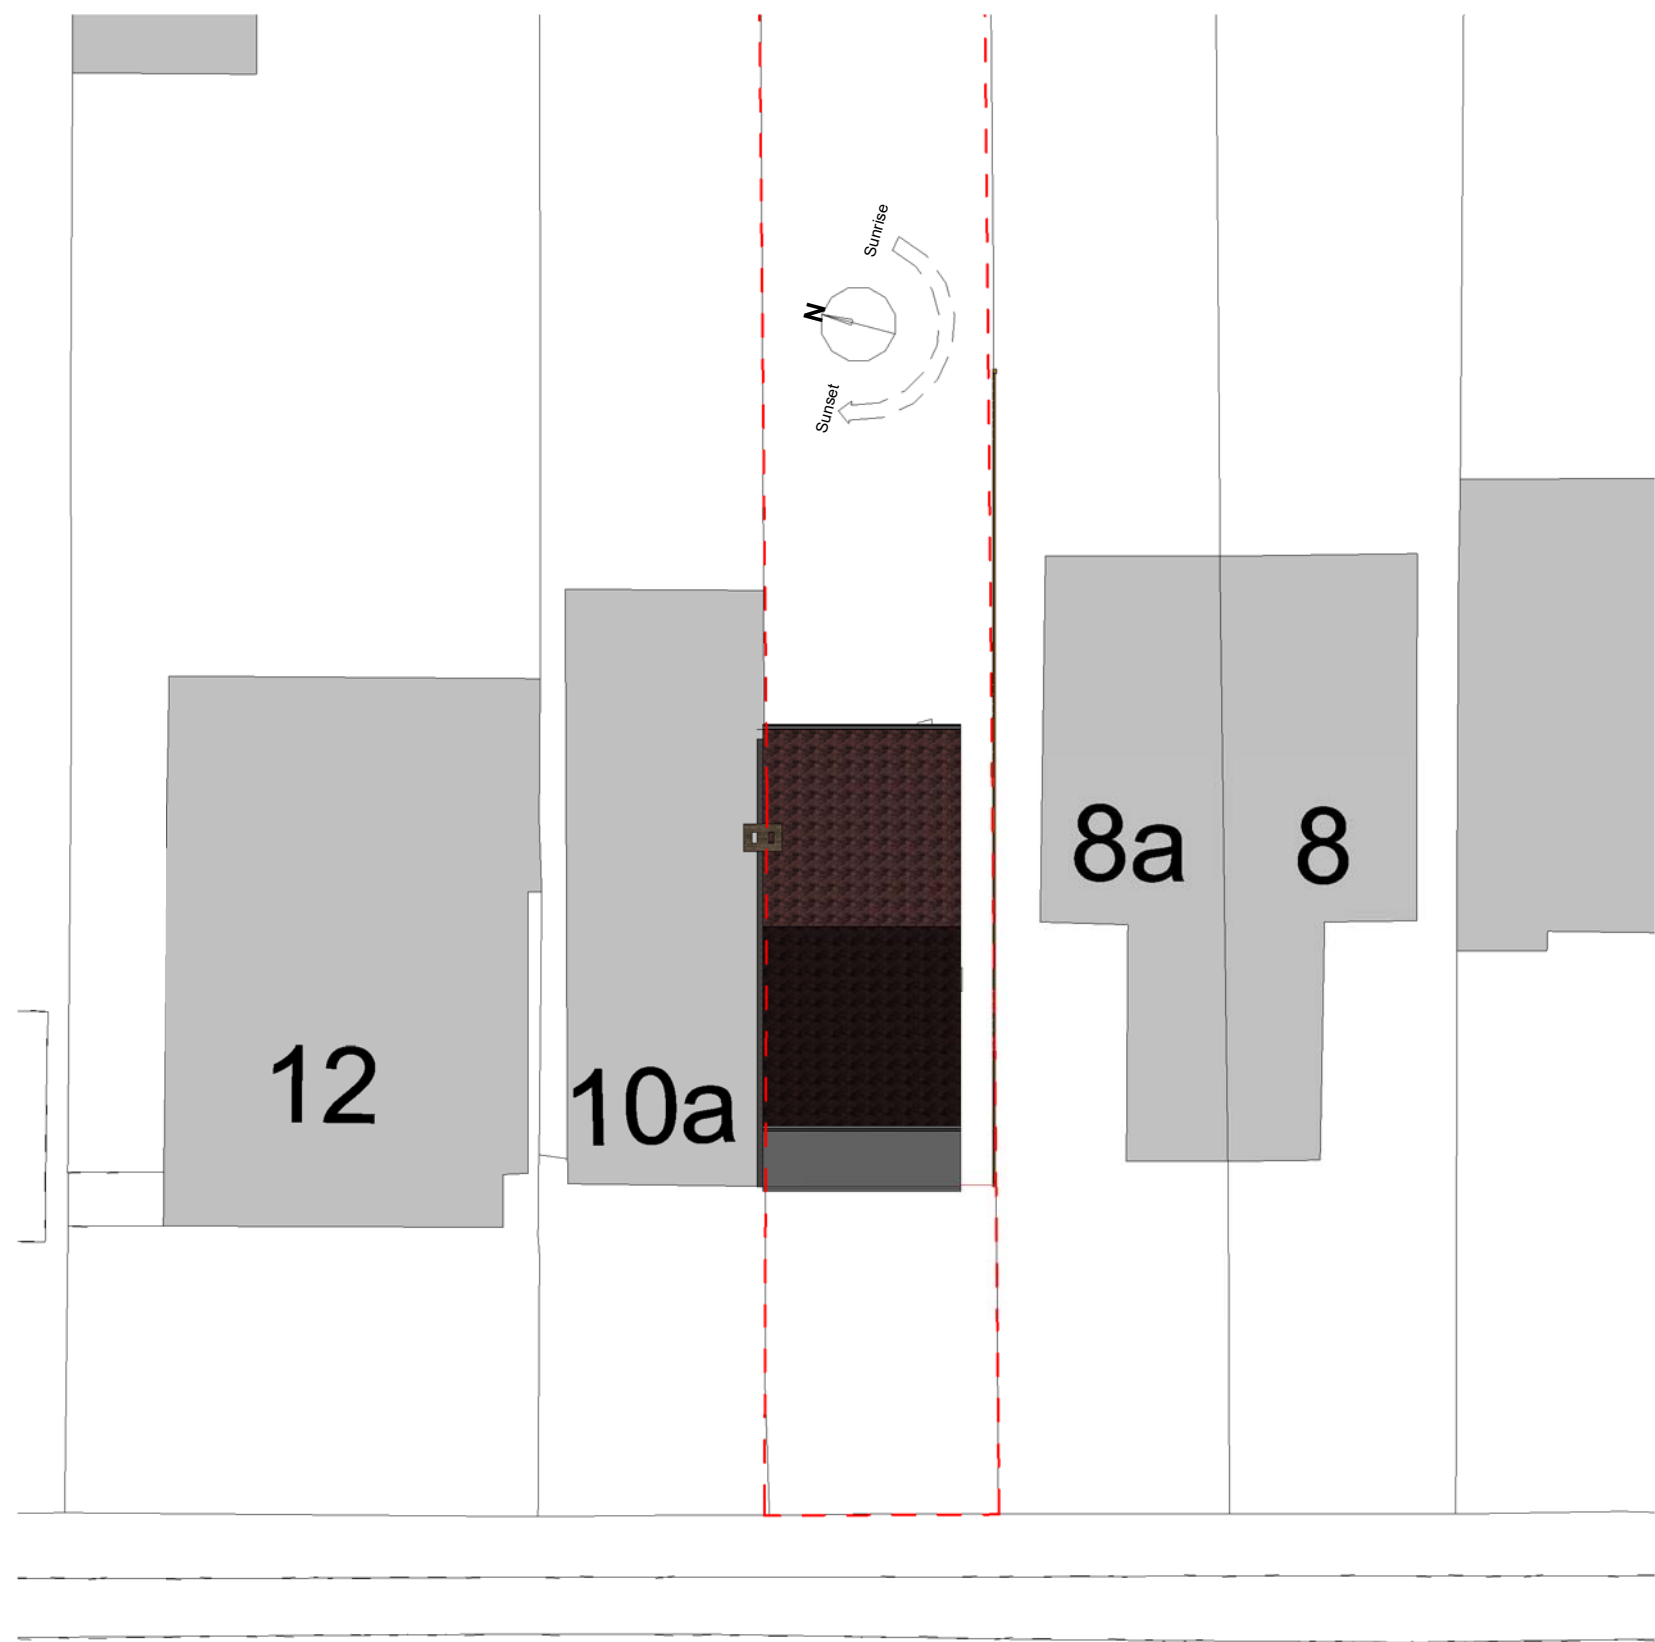

PL - Block Plan
SCALE: 1 : 200 @ A1
1 : 400 @ A3

 

VISUAL SCALE 1:50 @ A1
1:100 @ A3

 

VISUAL SCALE 1:200 @ A1
1:400 @ A3



VISUAL SCALE 1:1250 @ A1
1:2500 @ A3



RPR PLANNING
Office 5, 37 Stanmore Hill
London, HA7 3DS.
Tel: 078 9661 7854
Web: www.rprplanning.co.uk
Email: info@rprplanning.co.uk

Dimensions Written dimensions to be taken in preferences to scaled dimensions. The Contractor is responsible for checking all dimensions before work starts.
Local Authority All work is to be carried out to the requirements, and to the satisfaction of the Local Authority. These drawings are for planning purposes only.

Rev	Date	Description	Made	Checked
-				


Drawing Status: **FOR APPROVAL**

Project
10 COLNE AVENUE


Client
MARK BRADY

Drawing Title
OSMAP, BLOCK PLAN. EXISTING AND PROPOSED GROUND FLOOR PLANS


Drawn/Design	Drawing No	Date
AS SHOWN @ A1	PL-100	06/07/17
		Rev
		-

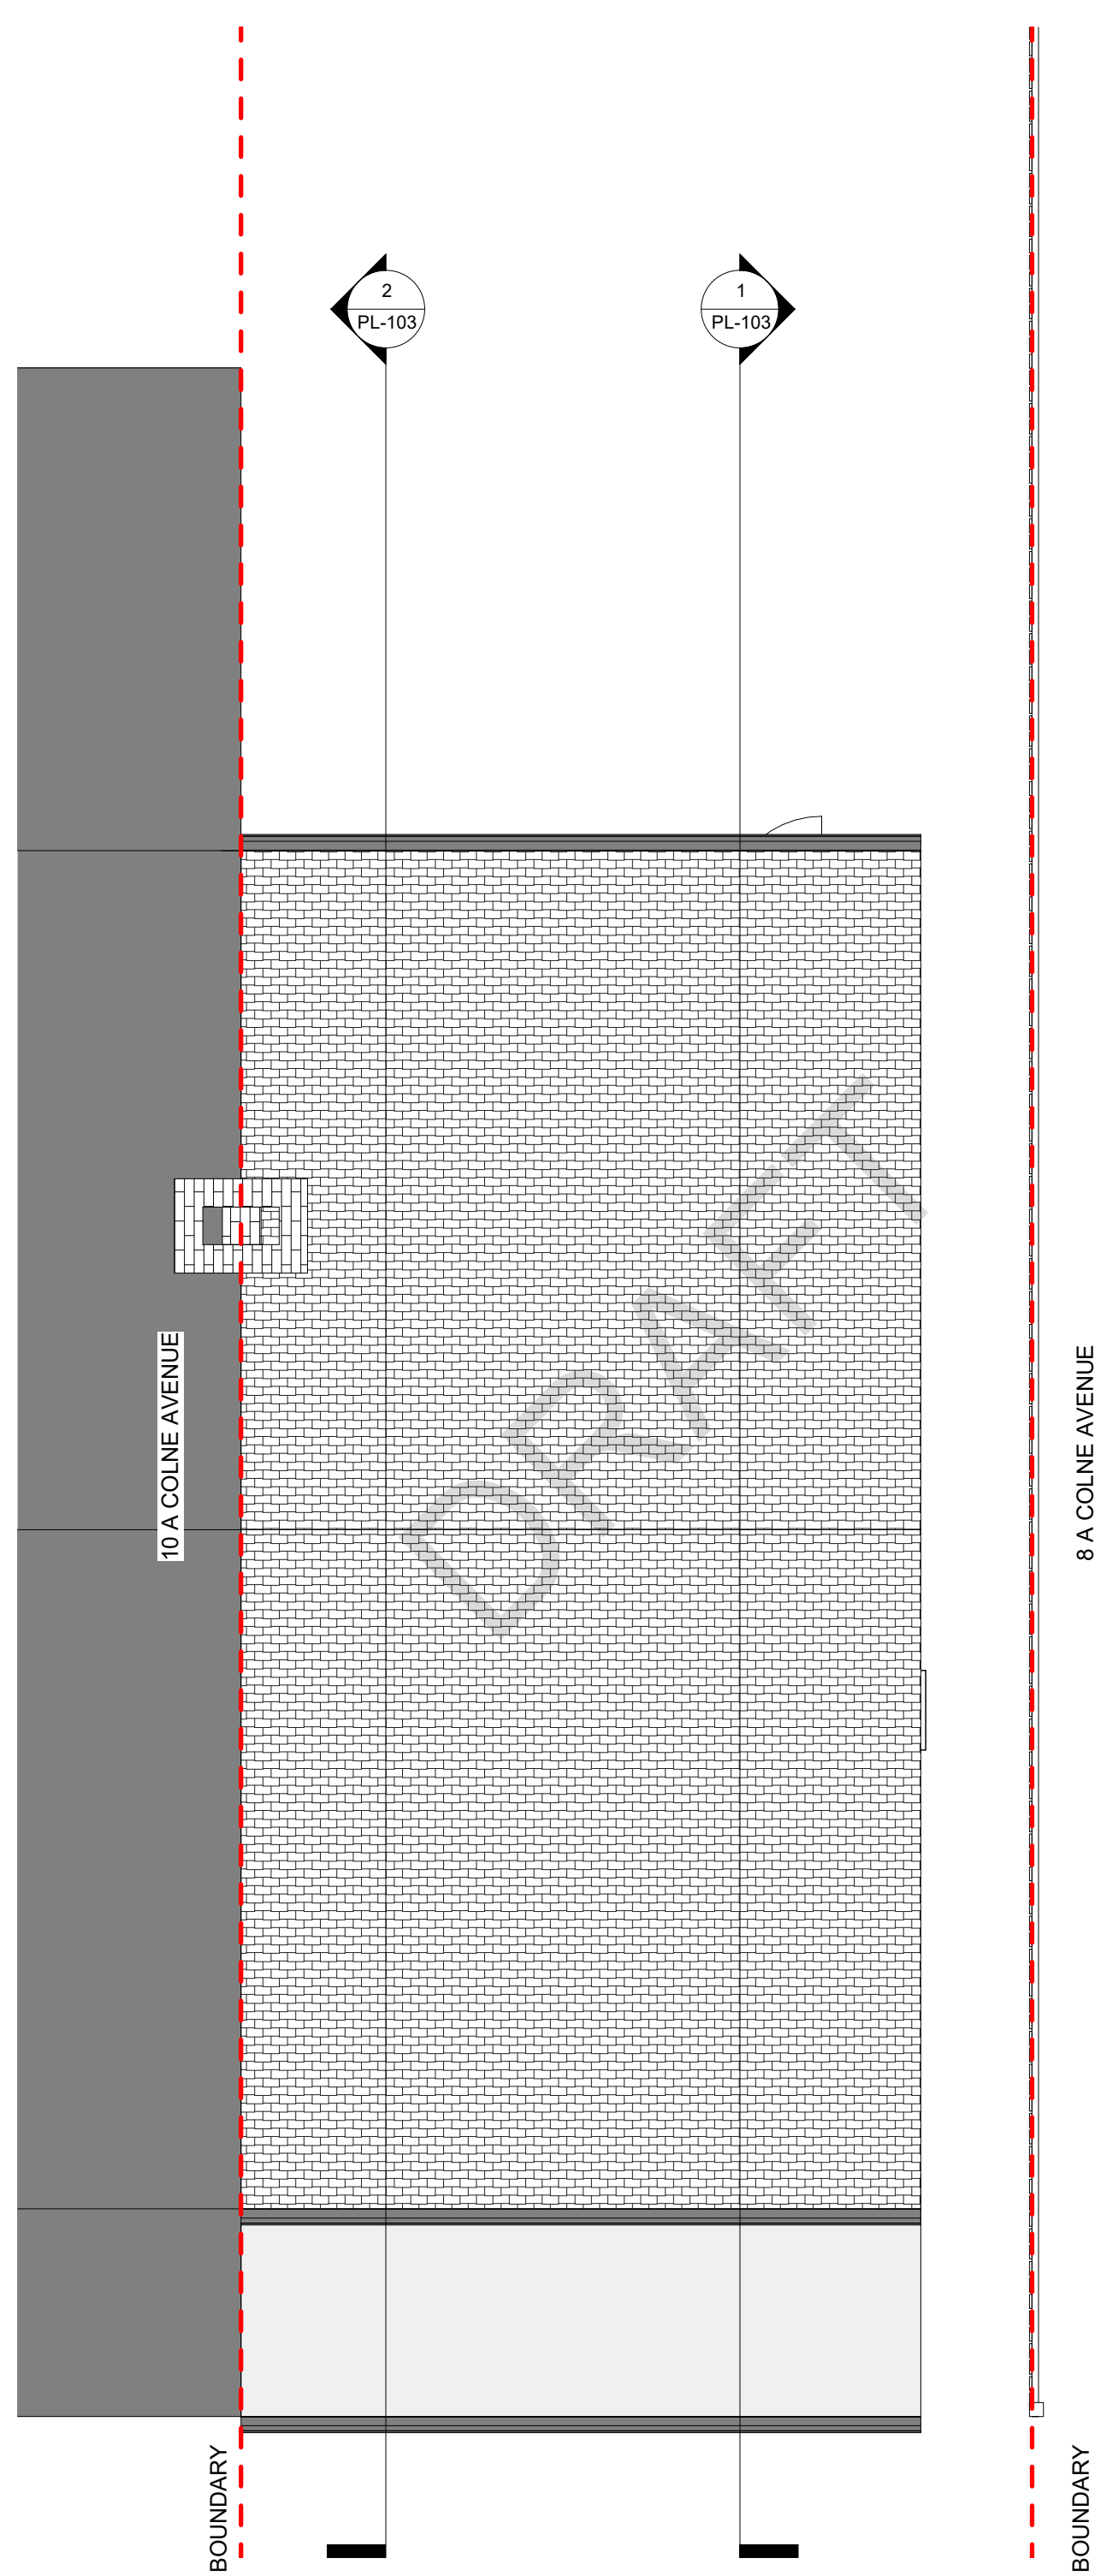


PL - Existing Roof
SCALE: 1 : 50 @ A1
1 : 100 @ A3

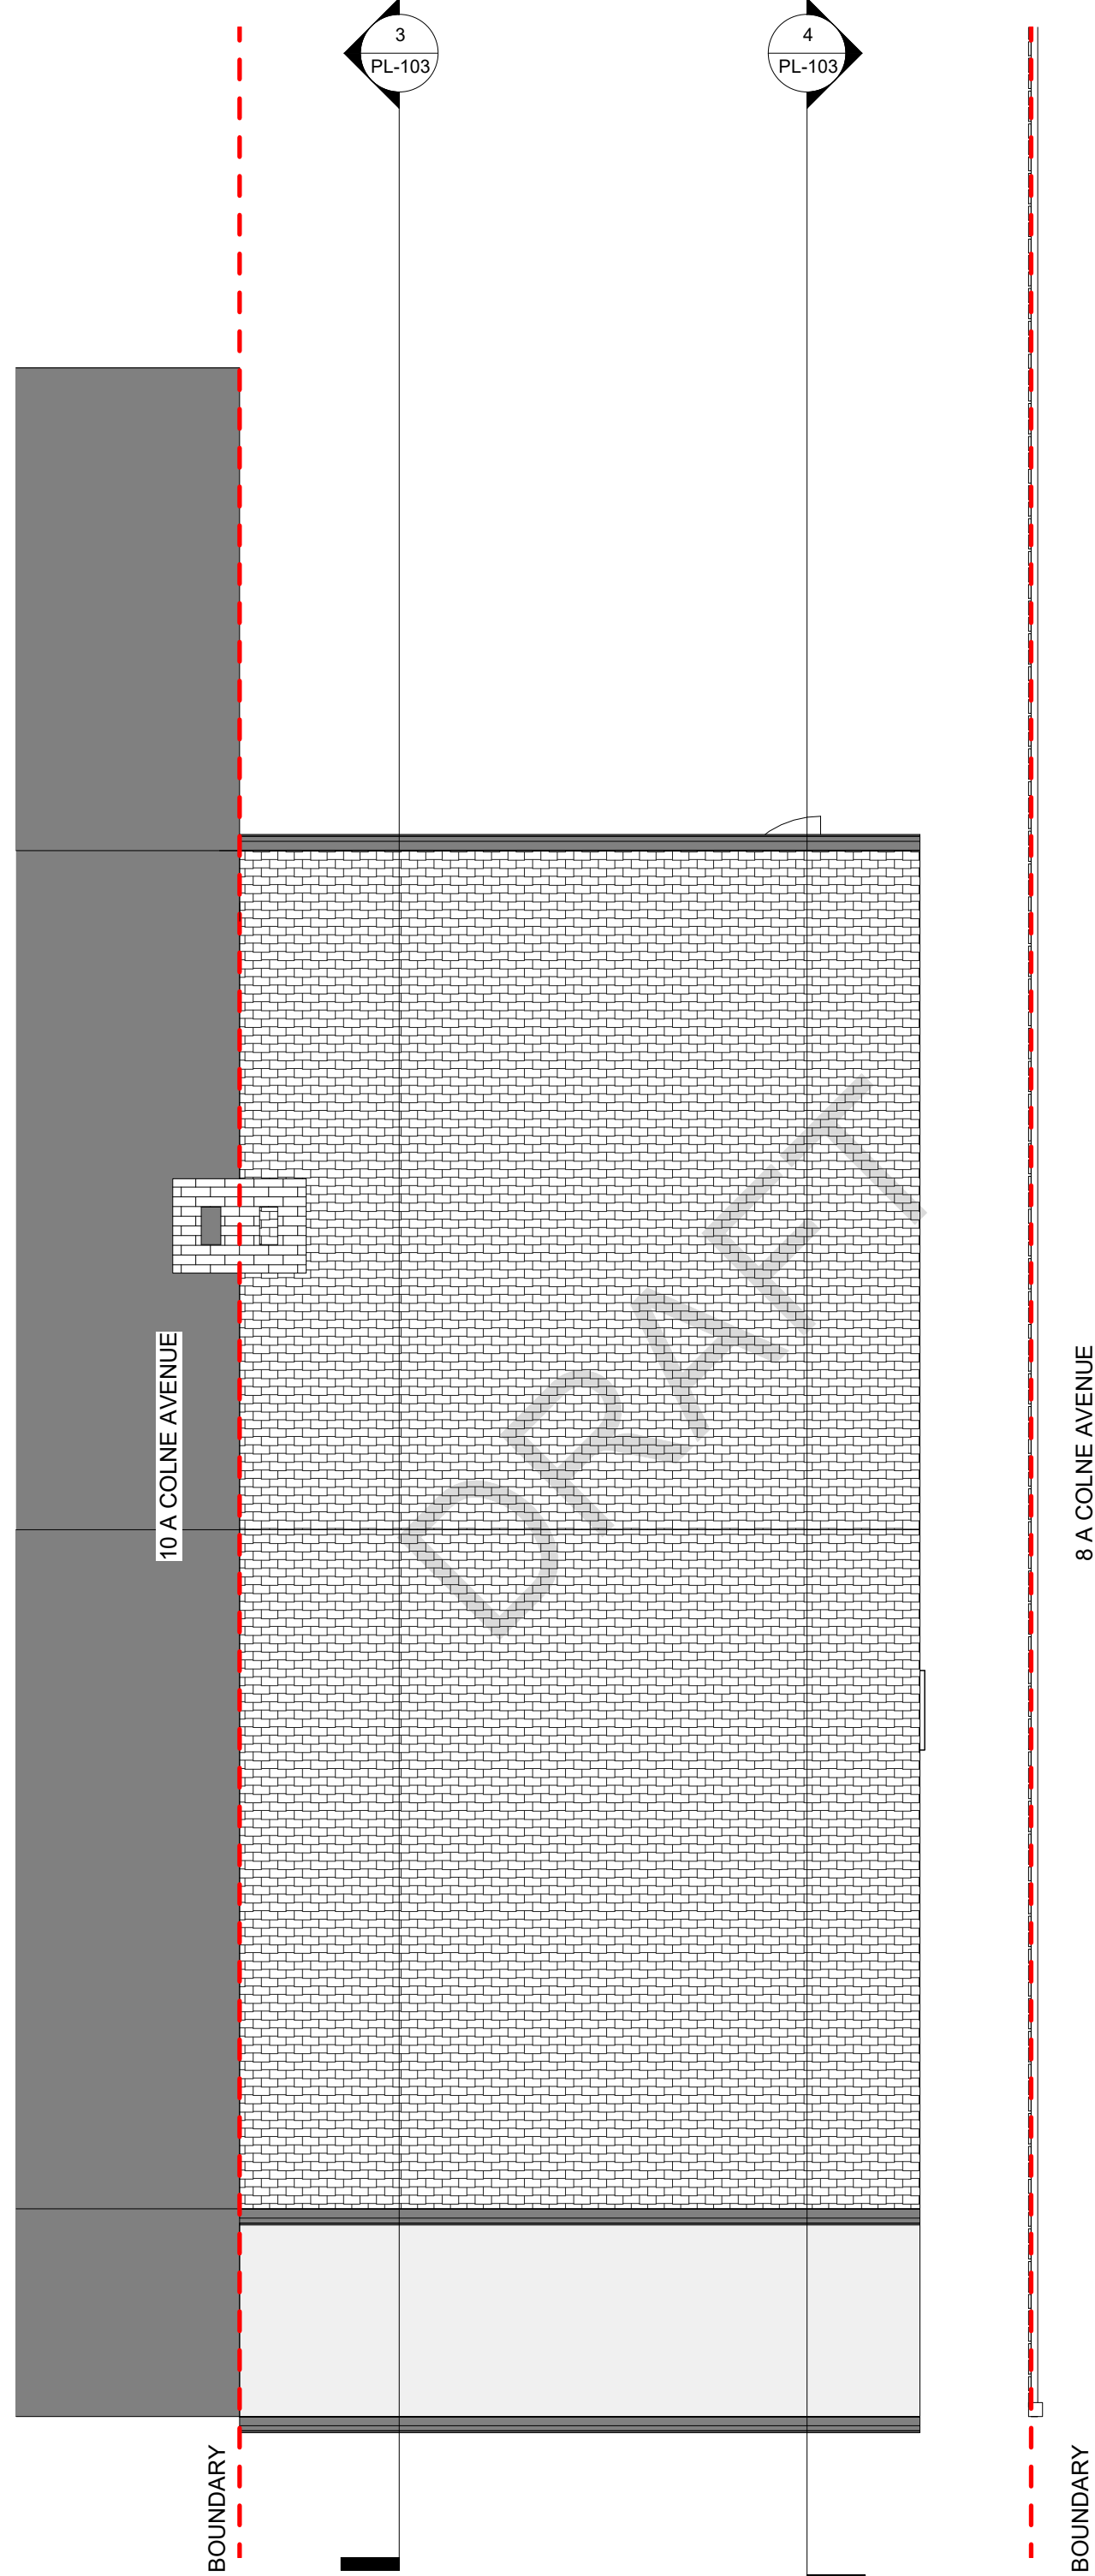

PL - Proposed Roof
SCALE: 1 : 50 @ A1
1 : 100 @ A3

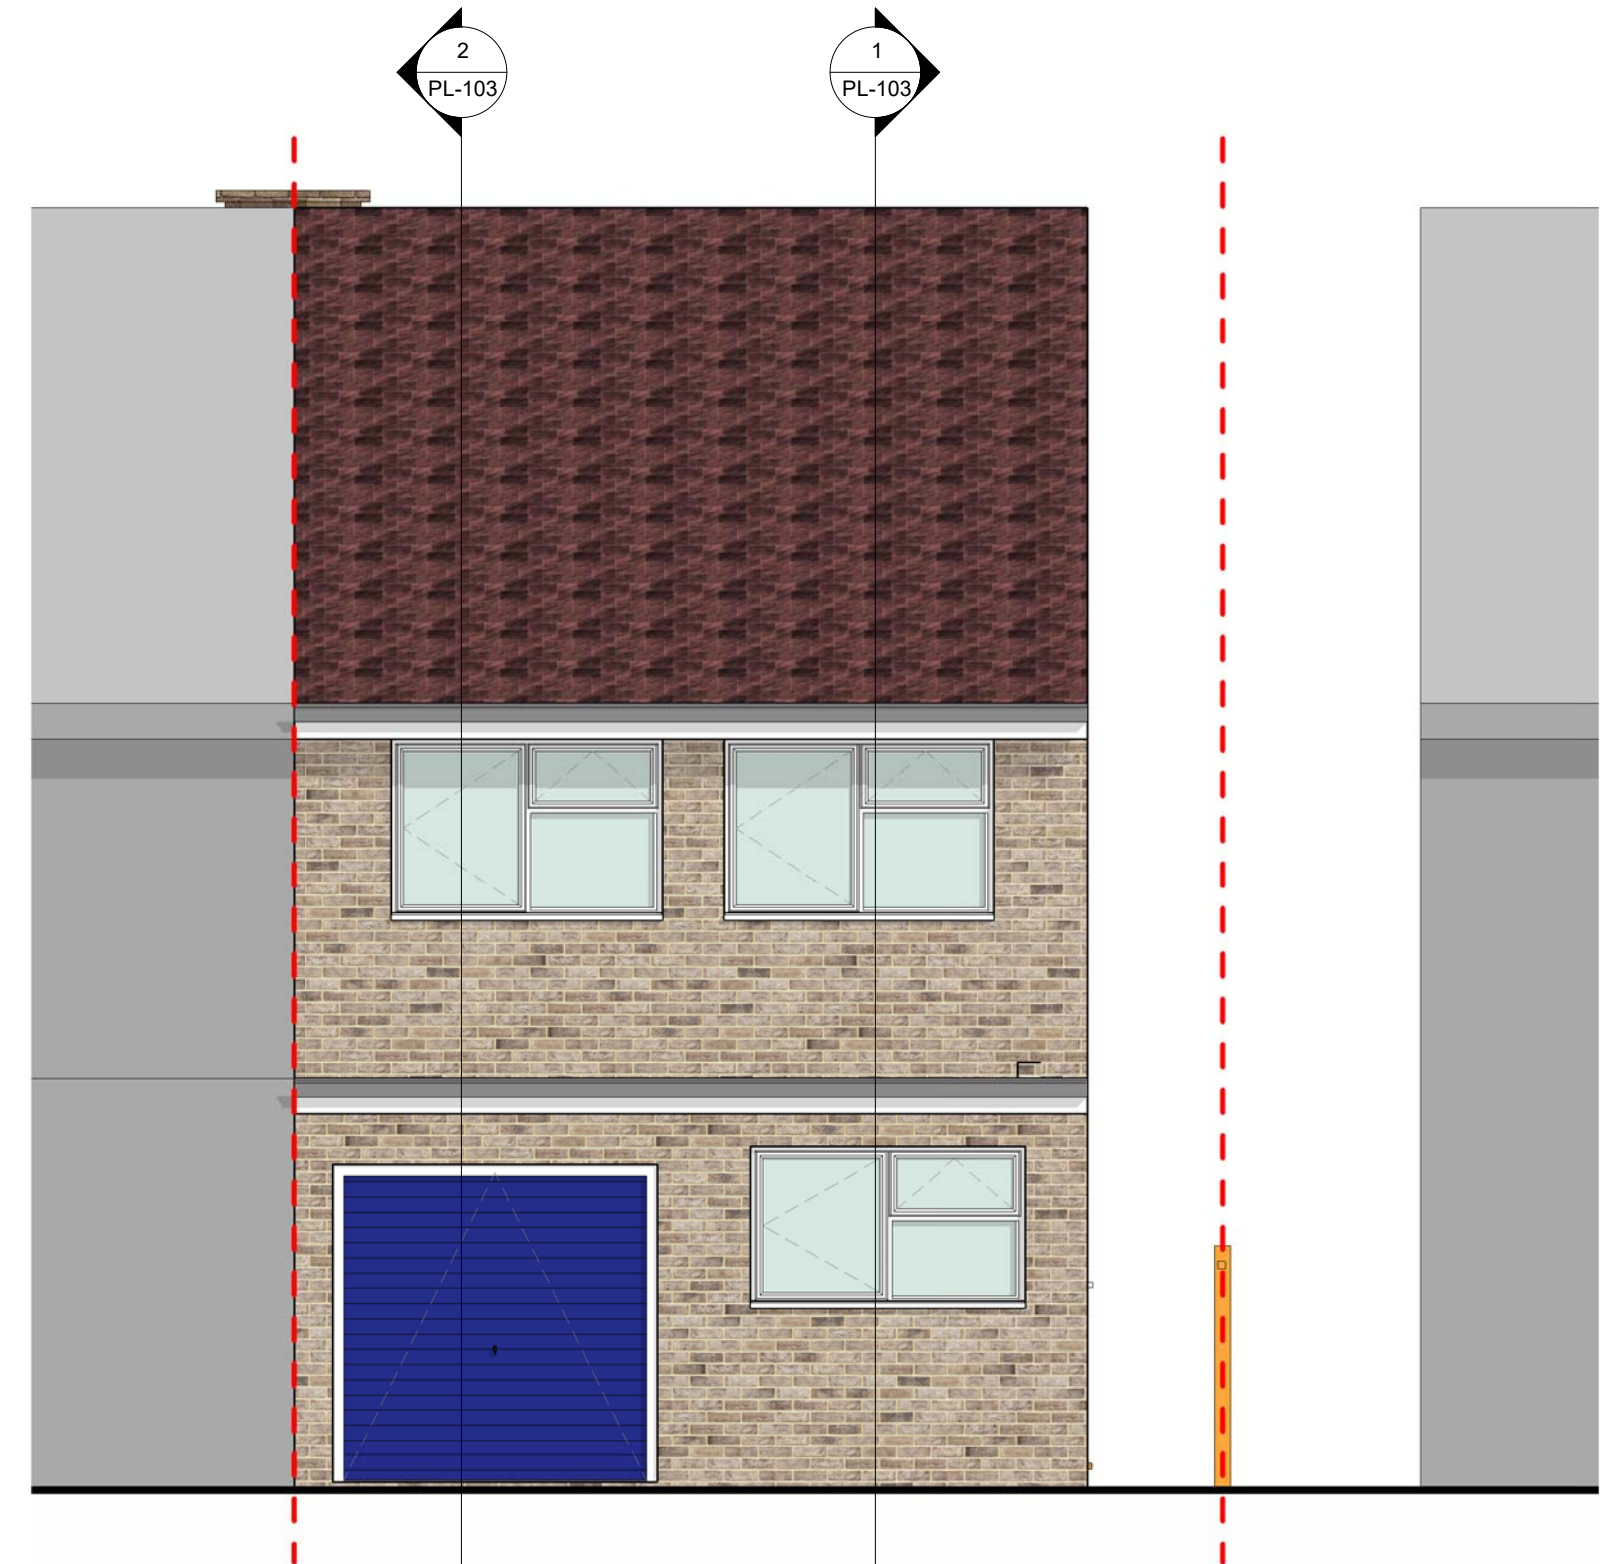

PL - Existing front elevation
SCALE: 1 : 50 @ A1
1 : 100 @ A3

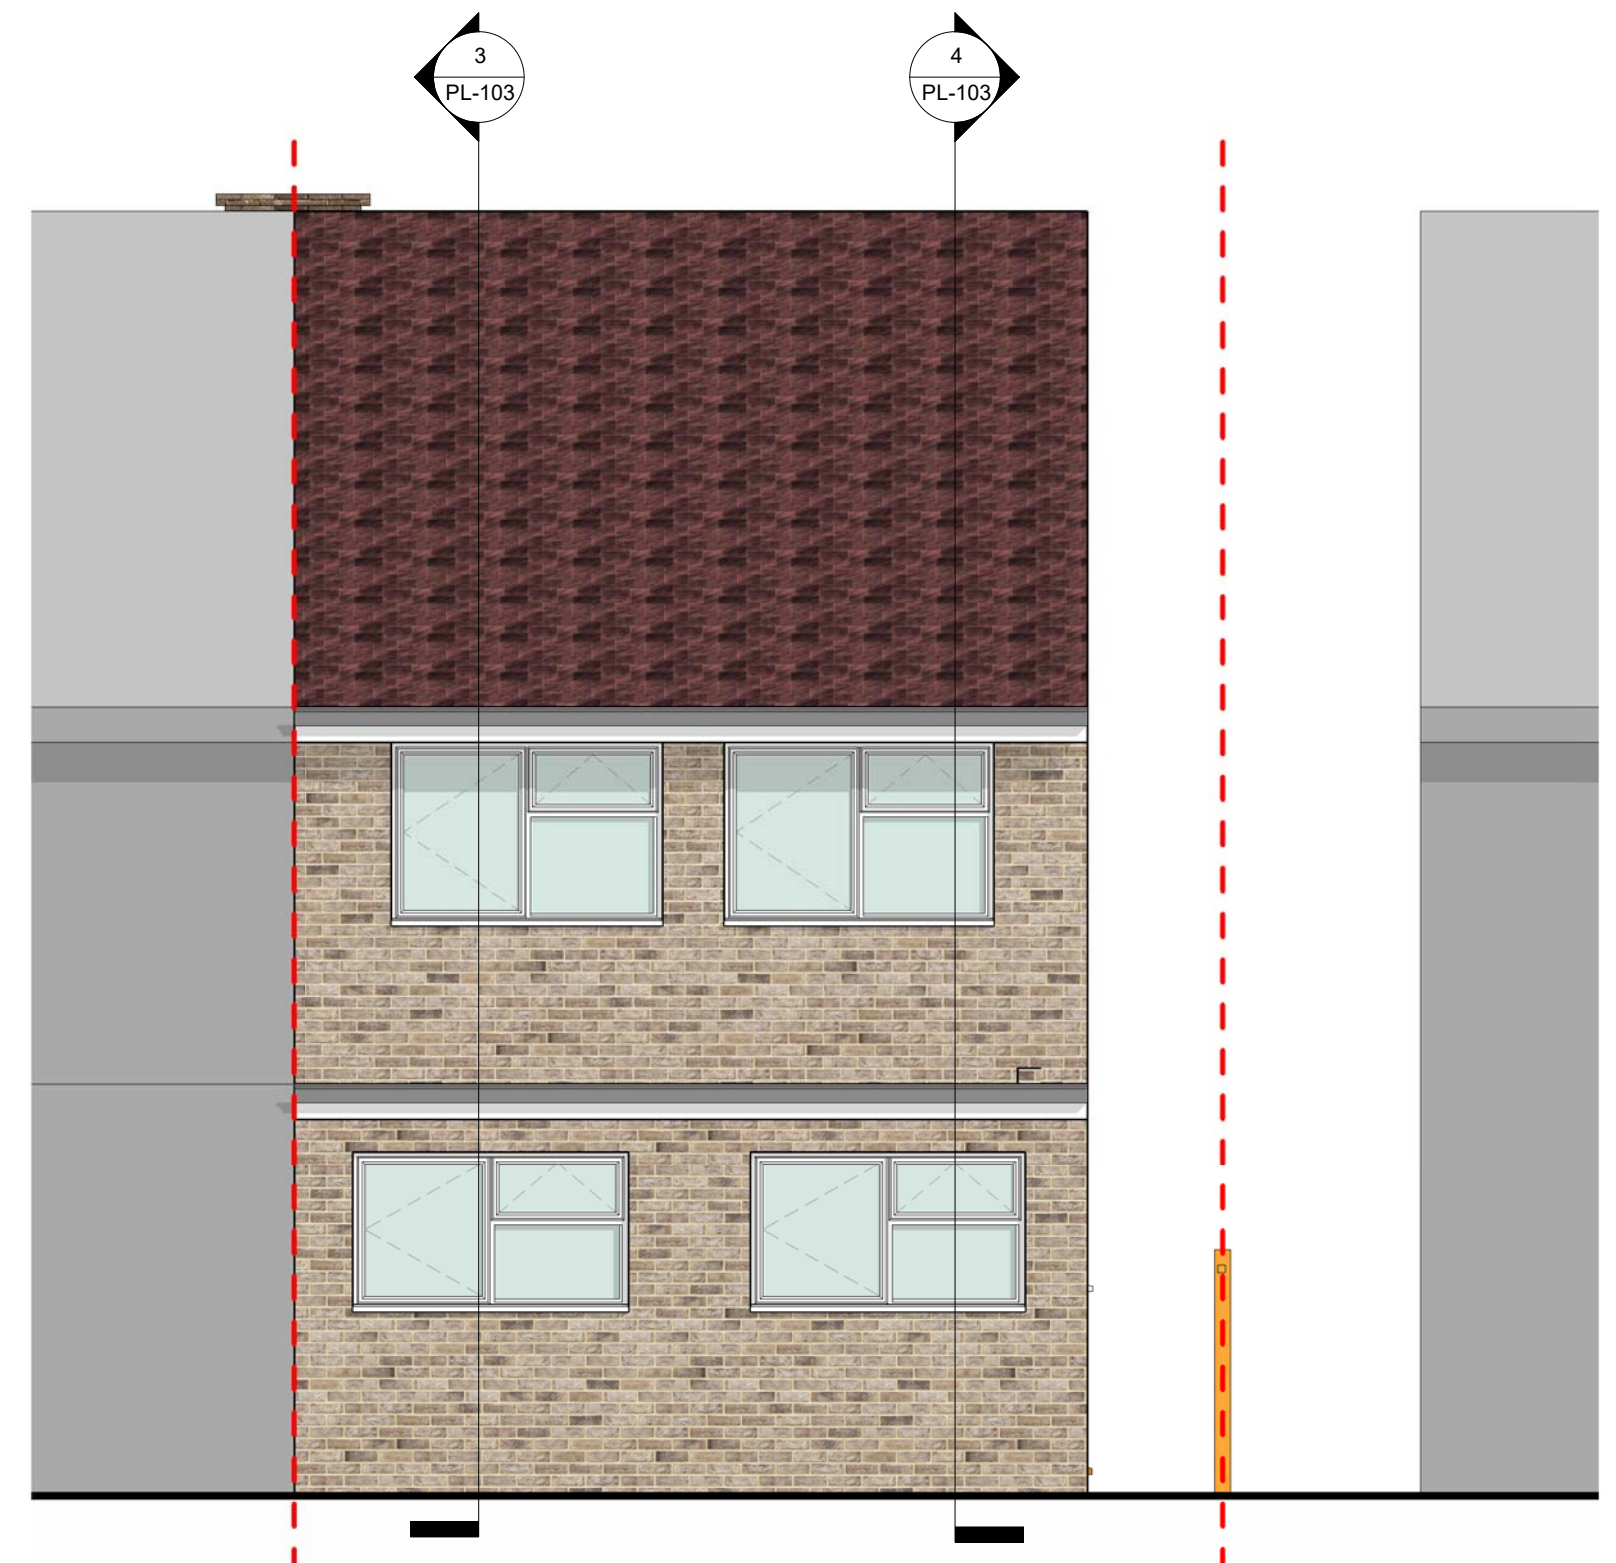

PL - Proposed Front elevation
SCALE: 1 : 50 @ A1
1 : 100 @ A3

0m 1m 2m 3m 4m 5m
VISUAL SCALE 1:50 @ A1
1:100 @ A3




RPR PLANNING
Office 5, 37 Stanmore Hill
London, HA7 3DS.
Tel: 078 9661 7854
Web: www.rprplanning.co.uk
Email: info@rprplanning.co.uk

Dimensions Written dimensions to be taken in preferences to scaled dimensions. The Contractor is responsible for checking all dimensions before work starts.
Local Authority All work is to be carried out to the requirements, and to the satisfaction of the Local Authority. These drawings are for planning purposes only.


Rev	Date	Description	Made	Checked
-				
Drawing Status: FOR APPROVAL				

Project 10 COLNE AVENUE		Drawing Title EXISTING AND PROPOSED FIRST FLOOR PLANS AND REAR FRONT ELEVATIONS		
Client MARK BRADY		Drawn/Design AS SHOWN @ A1	Drawing No PL-101	Date 01/25/20 Rev -

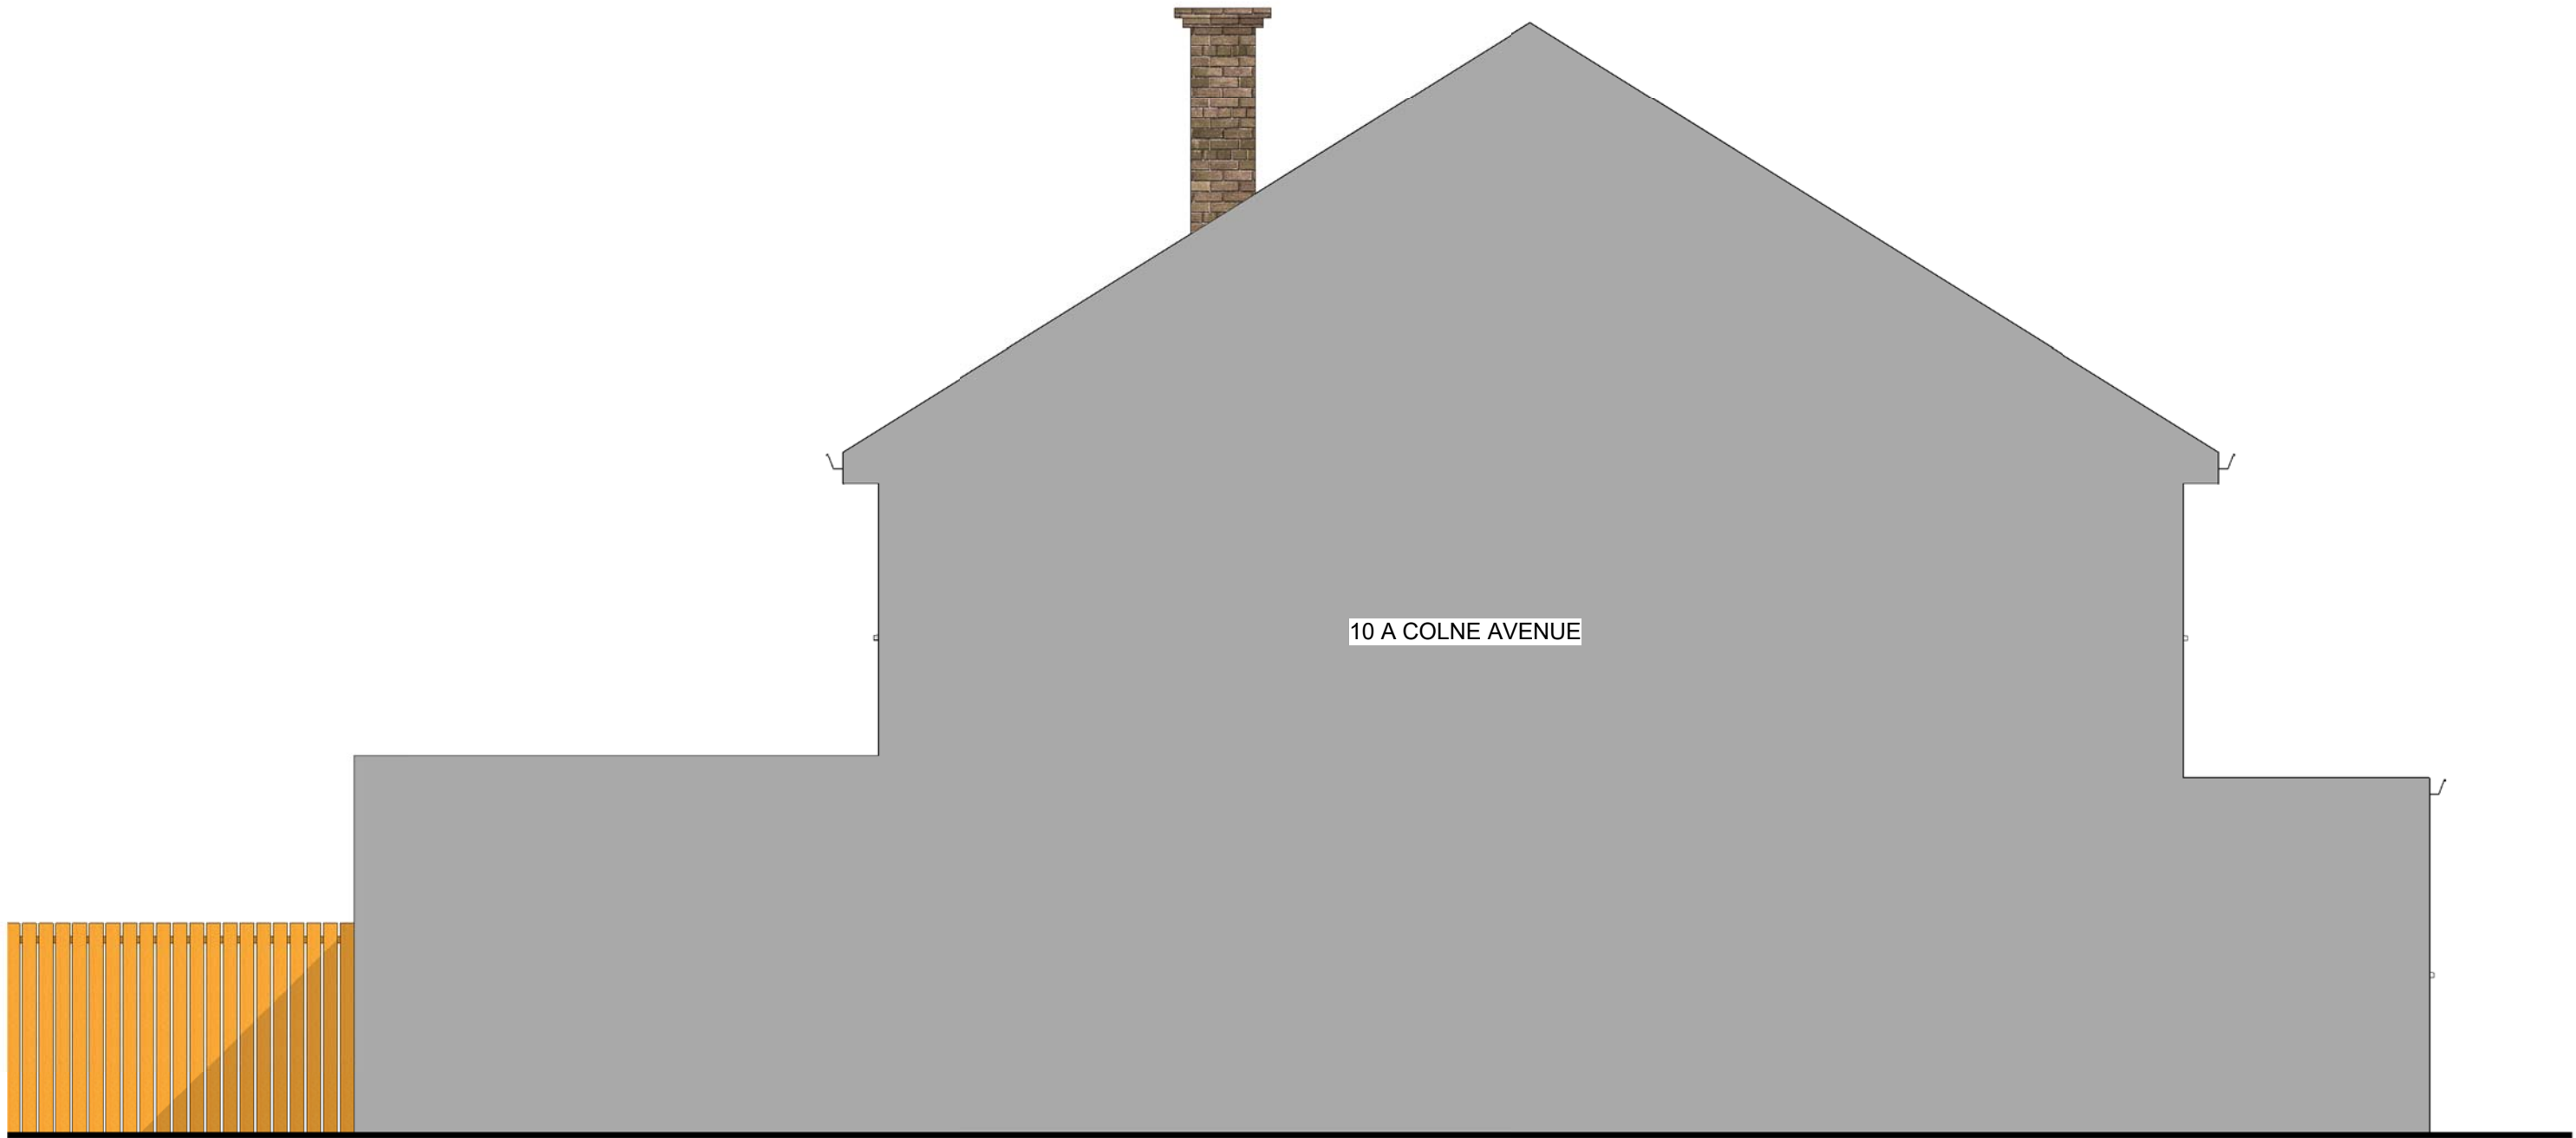

PL - Existing side elevation

SCALE: 1 : 50 @ A1
1 : 100 @ A3

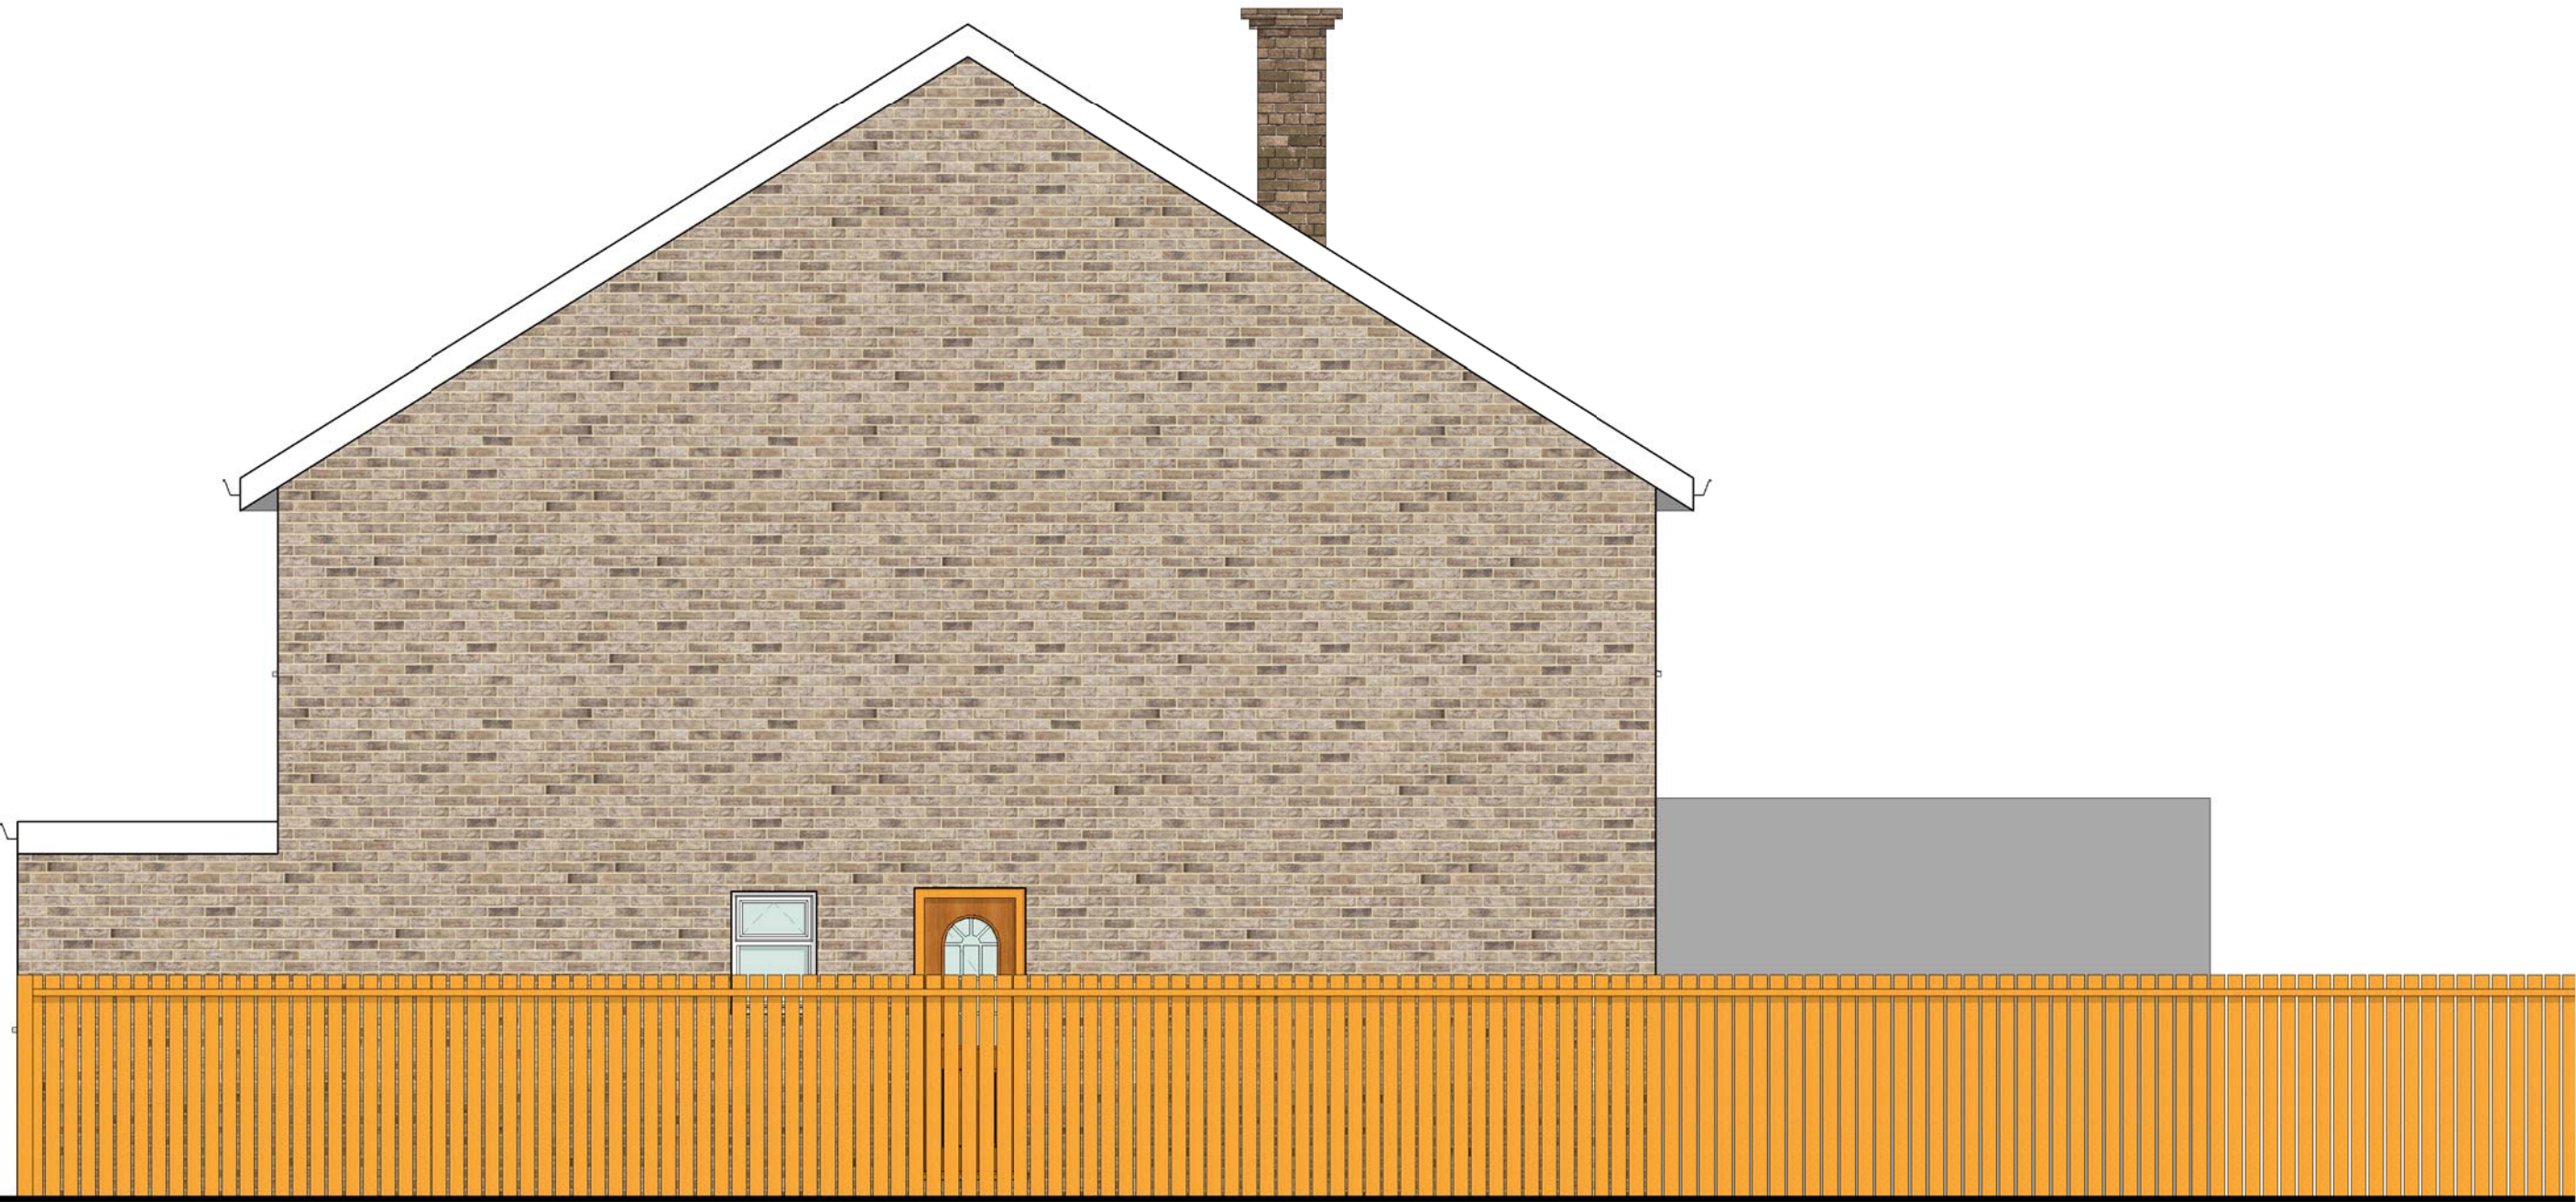


PL - Existing side elevation 2

SCALE: 1 : 50 @ A1
1 : 100 @ A3



PL - Proposed side elevation

SCALE: 1 : 50 @ A1
1 : 100 @ A3

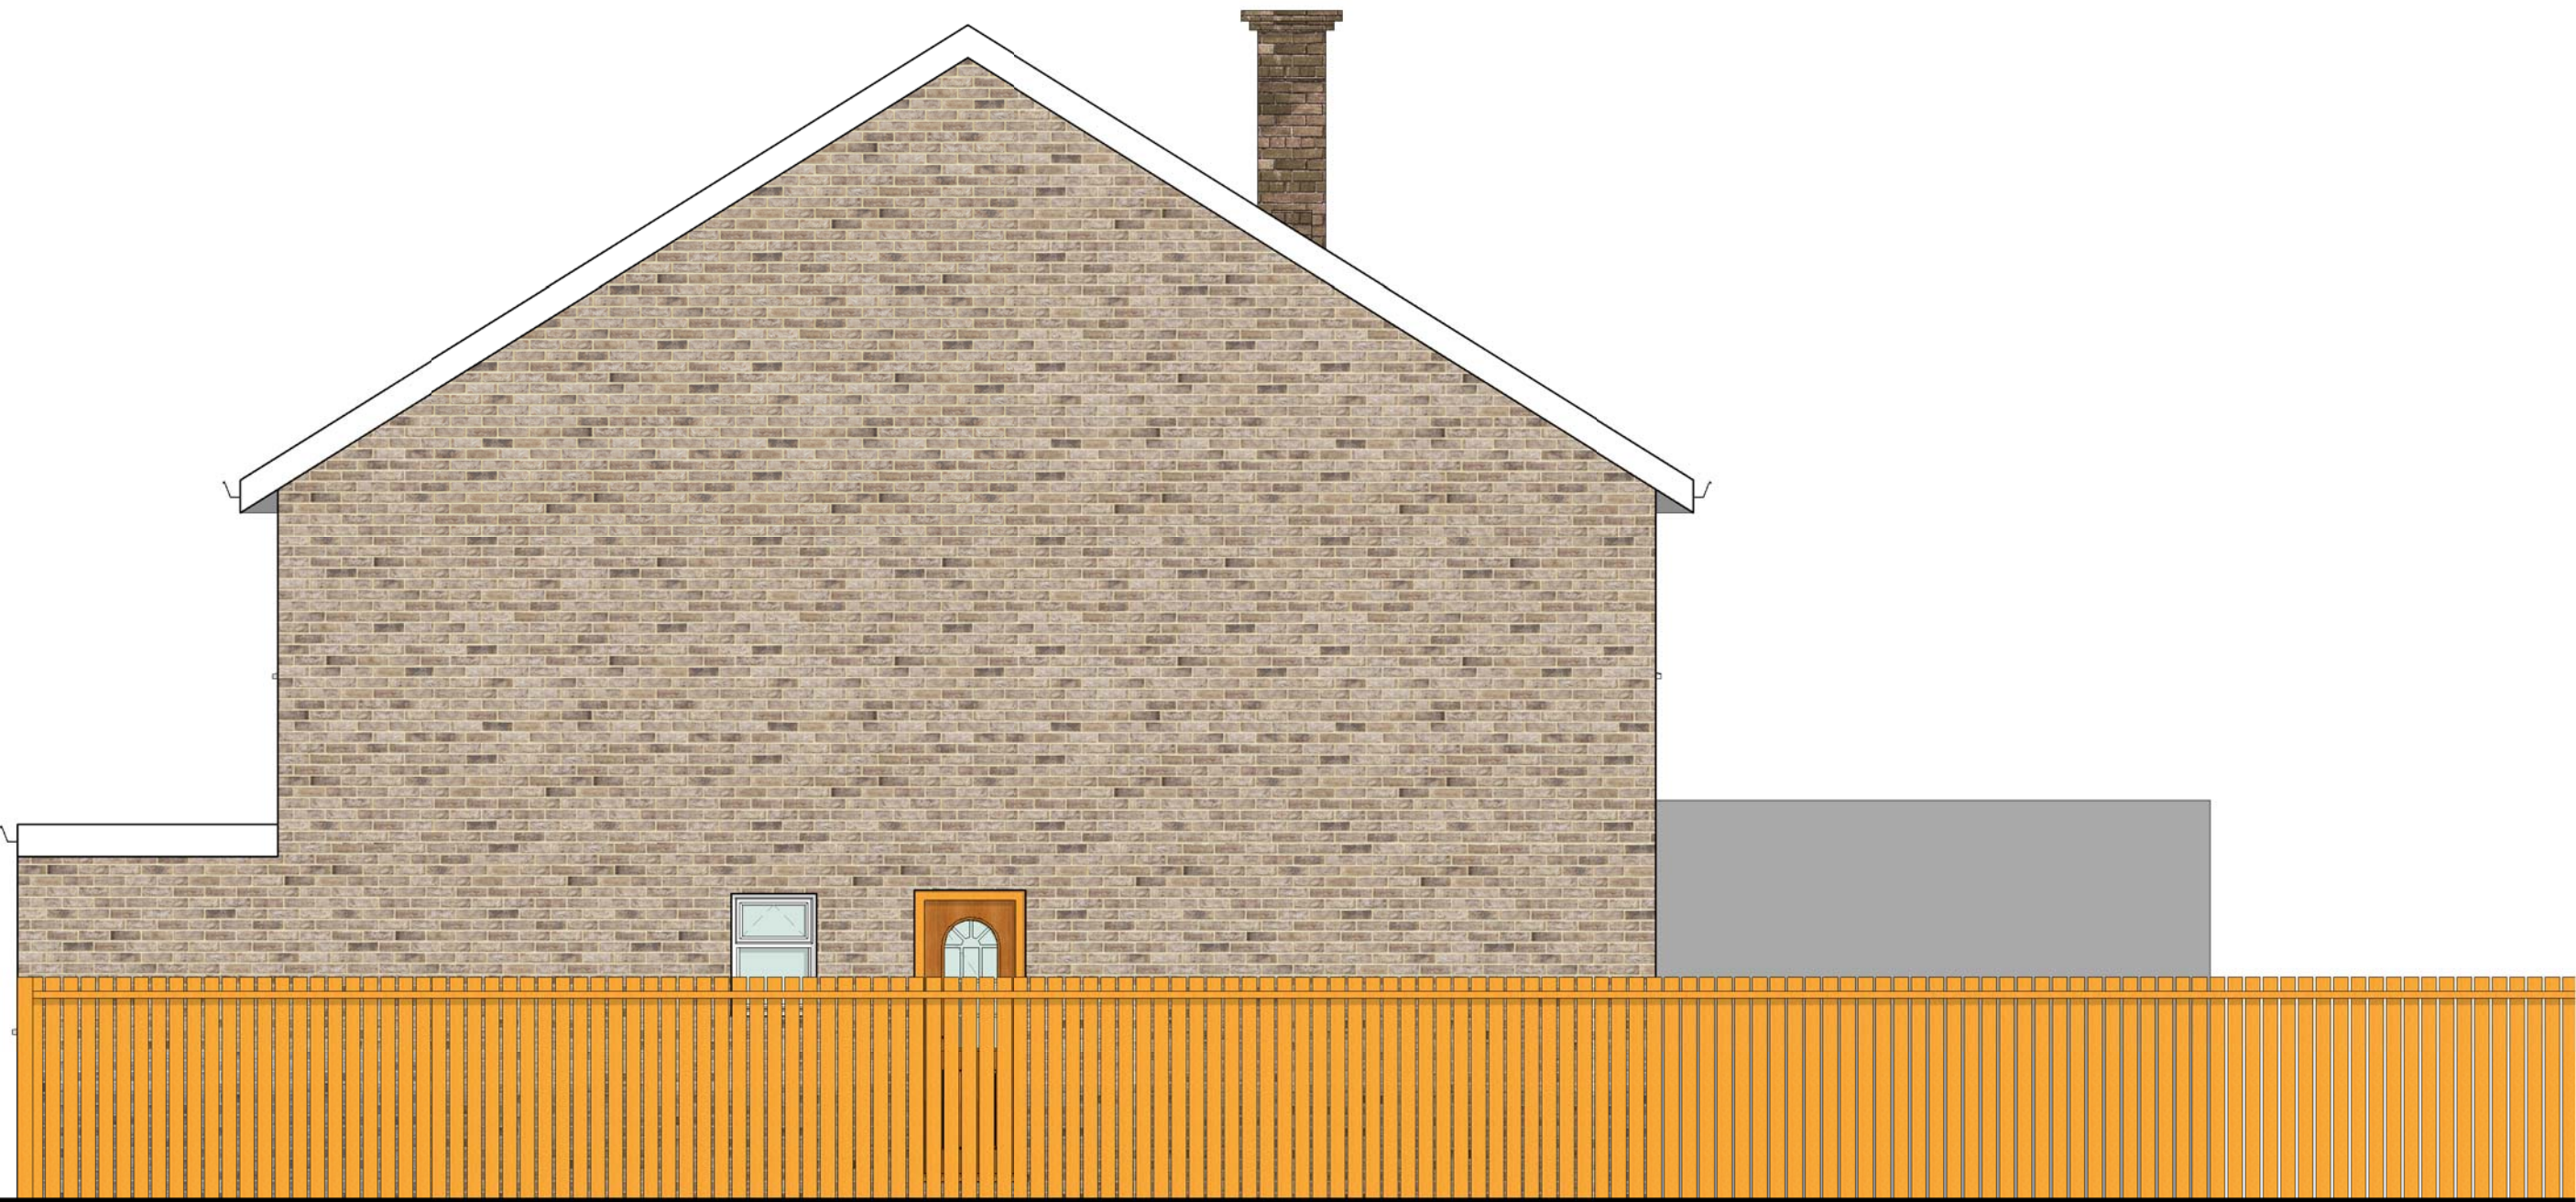

PL - Proposed side elevation 2

SCALE: 1 : 50 @ A1
1 : 100 @ A3



VISUAL SCALE 1:50 @ A1
1:100 @ A3



RPR PLANNING
Office 5, 37 Stanmore Hill
London, HA7 3DS.
Tel: 078 9661 7854
Web: www.rprplanning.co.uk
Email: info@rprplanning.co.uk

Dimensions Written dimensions to be taken in preferences to scaled dimensions. The Contractor is responsible for checking all dimensions before work starts.
Local Authority All work is to be carried out to the requirements, and to the satisfaction of the Local Authority. These drawings are for planning purposes only.


Rev	Date	Description	Made	Checked
-				

Drawing Status: **FOR APPROVAL**

Project 10 COLNE AVENUE		Drawing Title EXISTING AND PROPOSED SIDE AND SIDE 2 ELEVATIONS		
Client MARK BRADY		Drawn/Design	Date 01/25/20	
		Scales: AS SHOWN @ A1	Drawing No PL-102	Rev -




PL - Existing Section 1
SCALE: 1 : 50 @ A1
1 : 100 @ A3

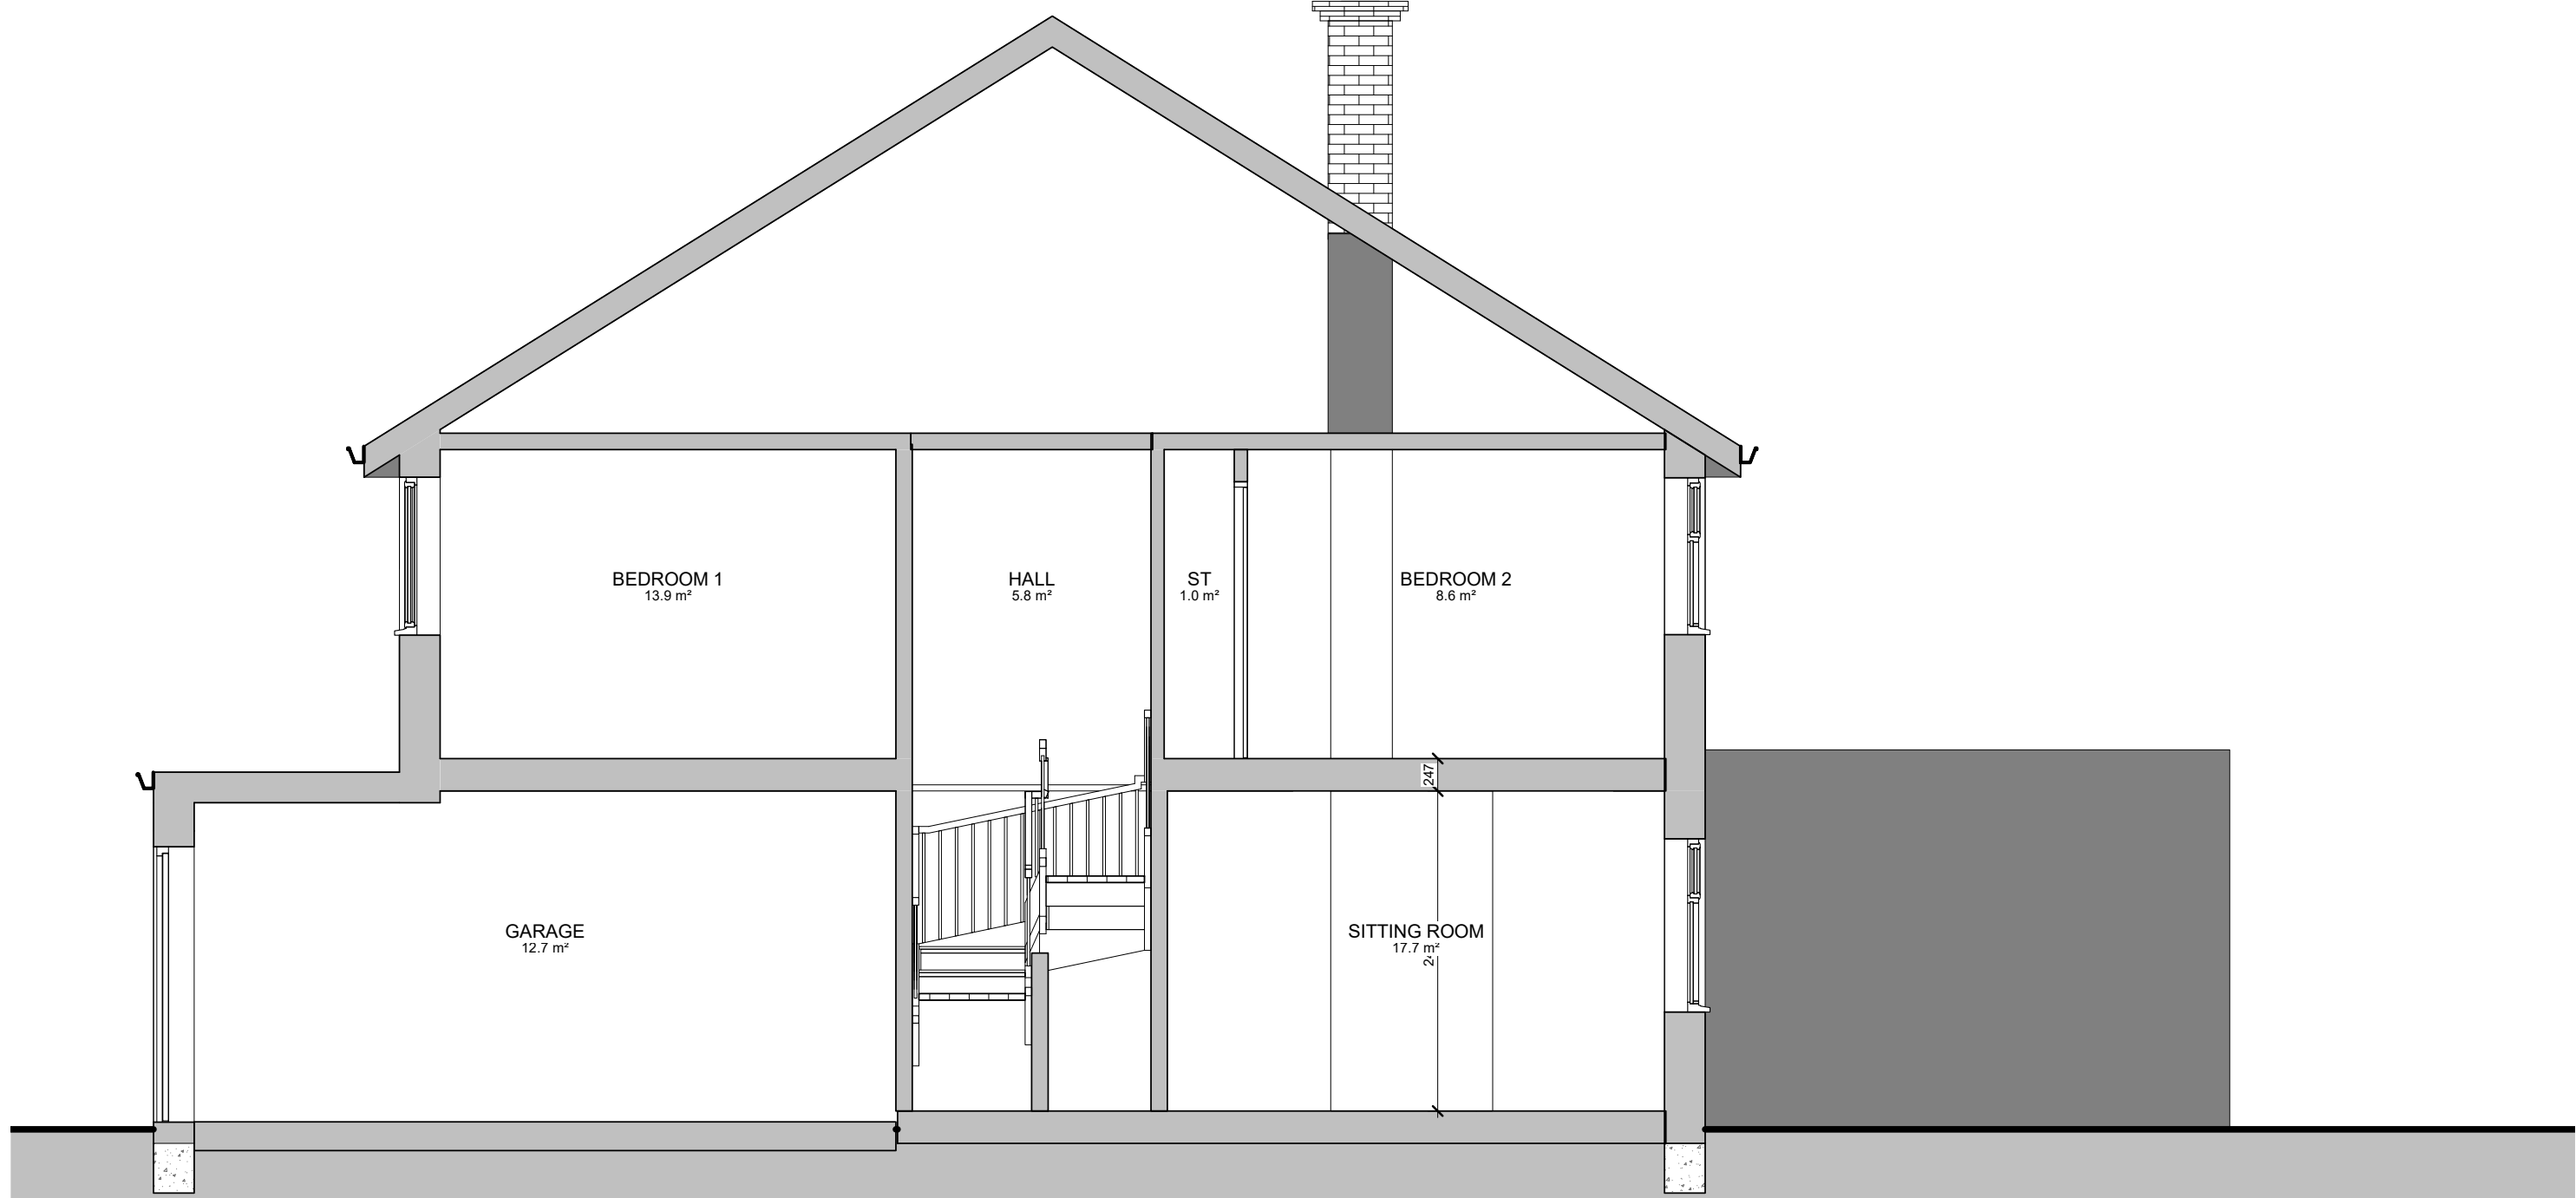


PL - Existing Section 2
SCALE: 1 : 50 @ A1
1 : 100 @ A3



PL - Proposed Section 2
SCALE: 1 : 50 @ A1
1 : 100 @ A3

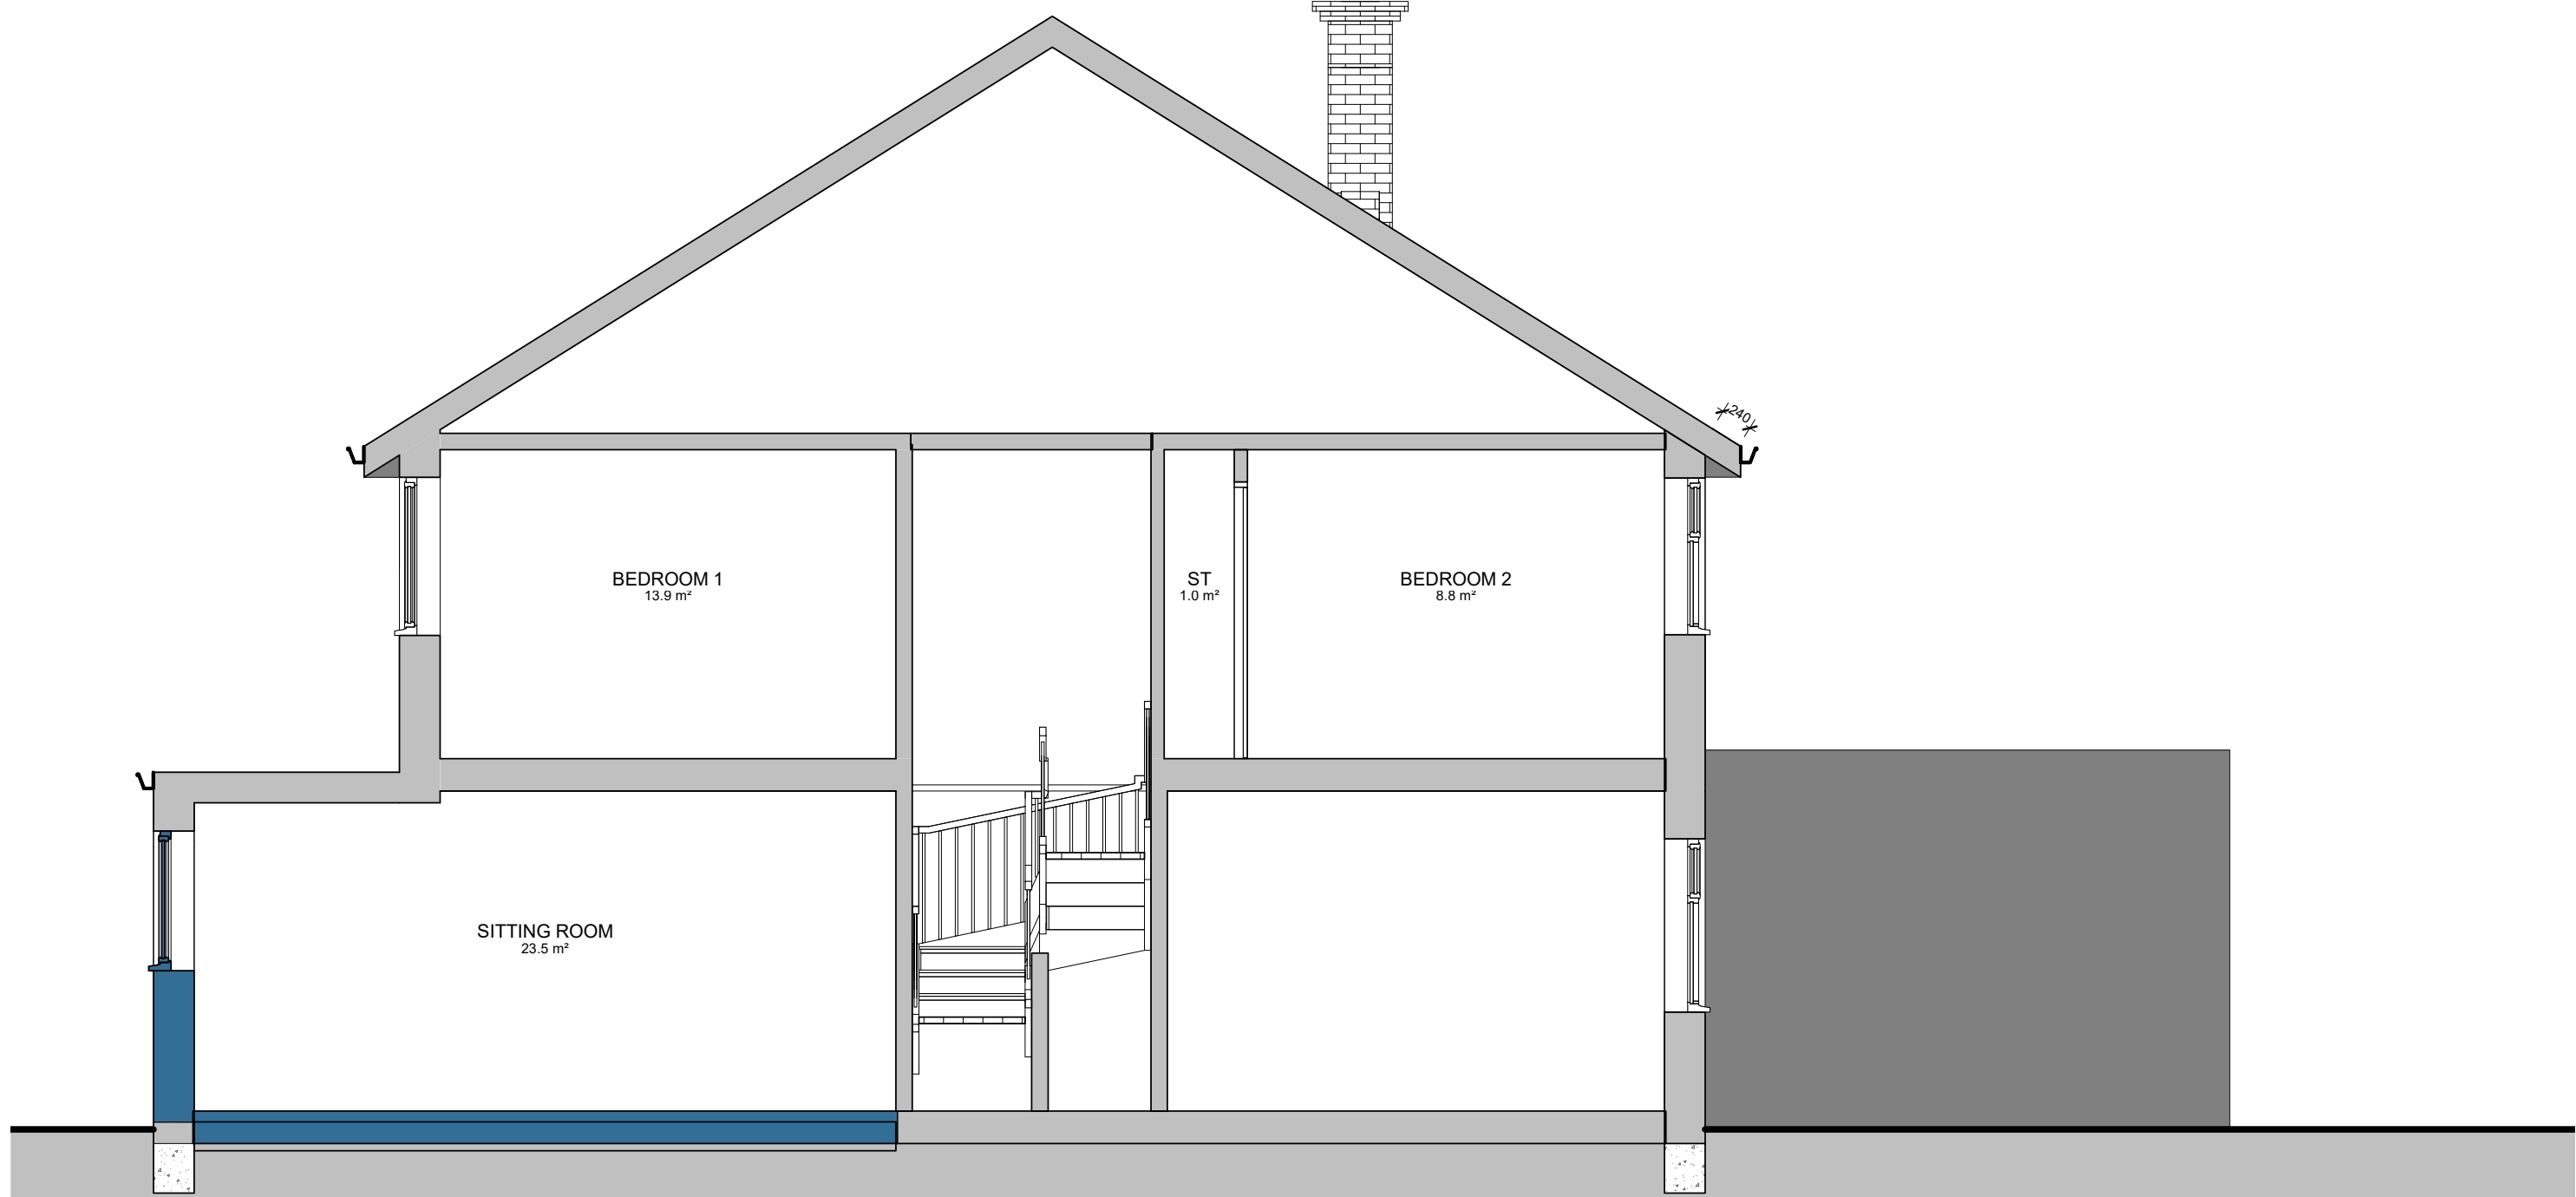

PL - Proposed Section 1
SCALE: 1 : 50 @ A1
1 : 100 @ A3

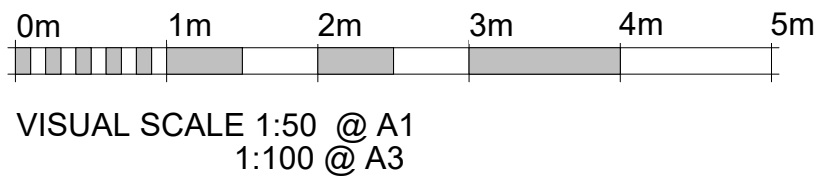

RPR PLANNING
Office 5, 37 Stanmore Hill
London, HA7 3DS.
Tel: 078 9661 7854
Web: www.rprplanning.co.uk
Email: info@rprplanning.co.uk

Dimensions Written dimensions to be taken in preferences to scaled dimensions. The Contractor is responsible for checking all dimensions before work starts.
Local Authority All work is to be carried out to the requirements, and to the satisfaction of the Local Authority. These drawings are for planning purposes only.

Rev	Date	Description	Made	Checked
-				
Drawing Status: FOR APPROVAL				

Project 10 COLNE AVENUE		Drawing Title EXISTING AND PROPOSED SECTIONS		
Client MARK BRADY		Drawn/Design	Date 01/25/20	
Scales: AS SHOWN @ A1		Drawing No PL-103	Rev -	