



(Owner) Mr. Basari. Addn: 22 Goshawk Garden; Hayes, Middx - UB4 8LA.	Proposals:- Single Storey at Rear + Garage 2b Room.	Date: 10-05-2017. Dwg/#: S/22/B-I/2. Scale: AS SHOWN.	Sheet/#, S.I. of S.V. Drawn by: Shant*.	(S.I.) # Rsd:
	MR. MONEY QADRI Mobile: 07949035715 E-mail: draw_it@hotmail.com			



EXISTING FRONT ELEV: (1:100) EXISTING REAR ELEV: (1:100)

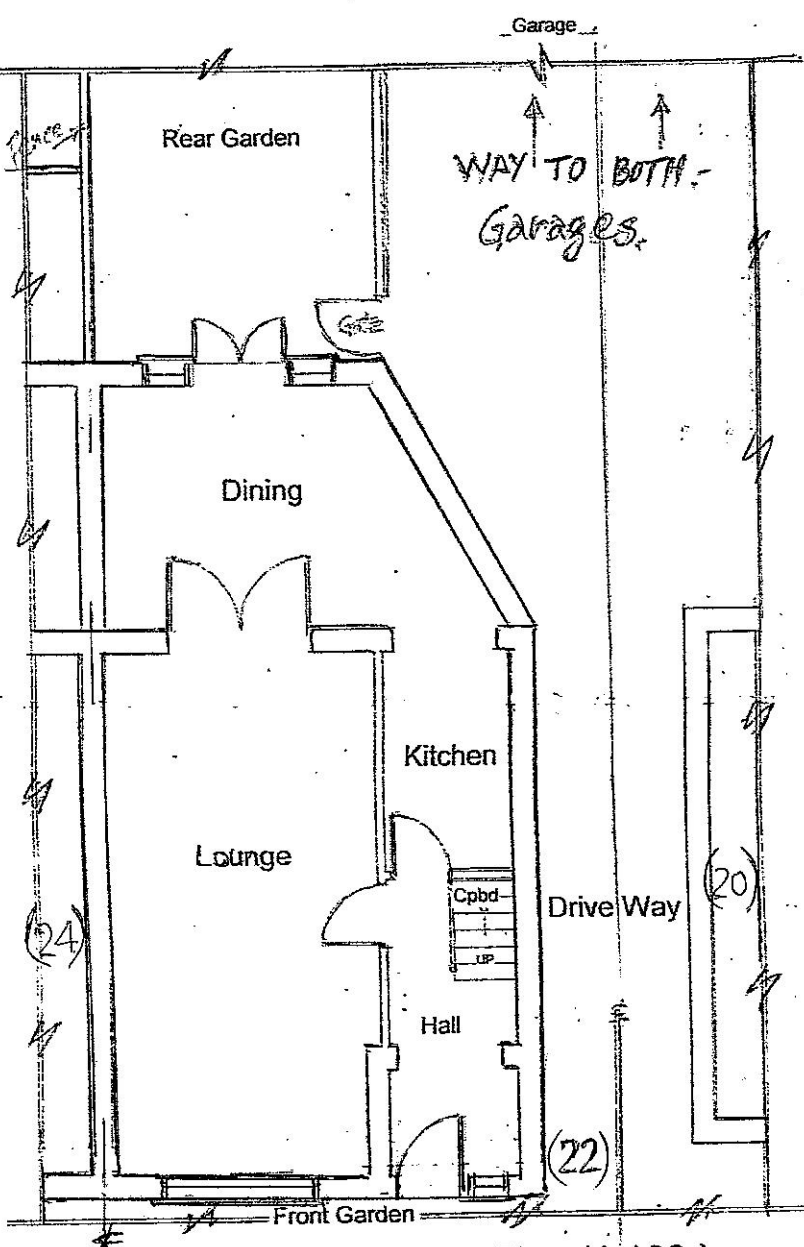

Existing Ground Floor Plan (1:100)

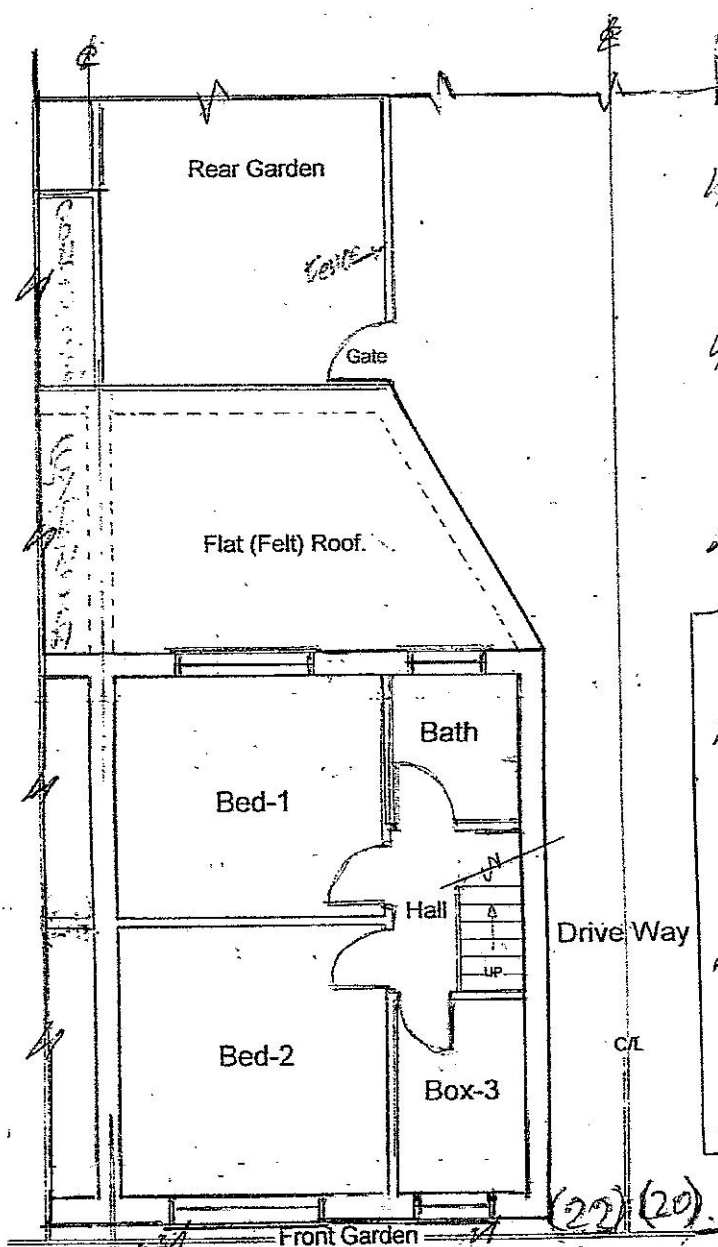

Existing First Floor Plan (1:100)