
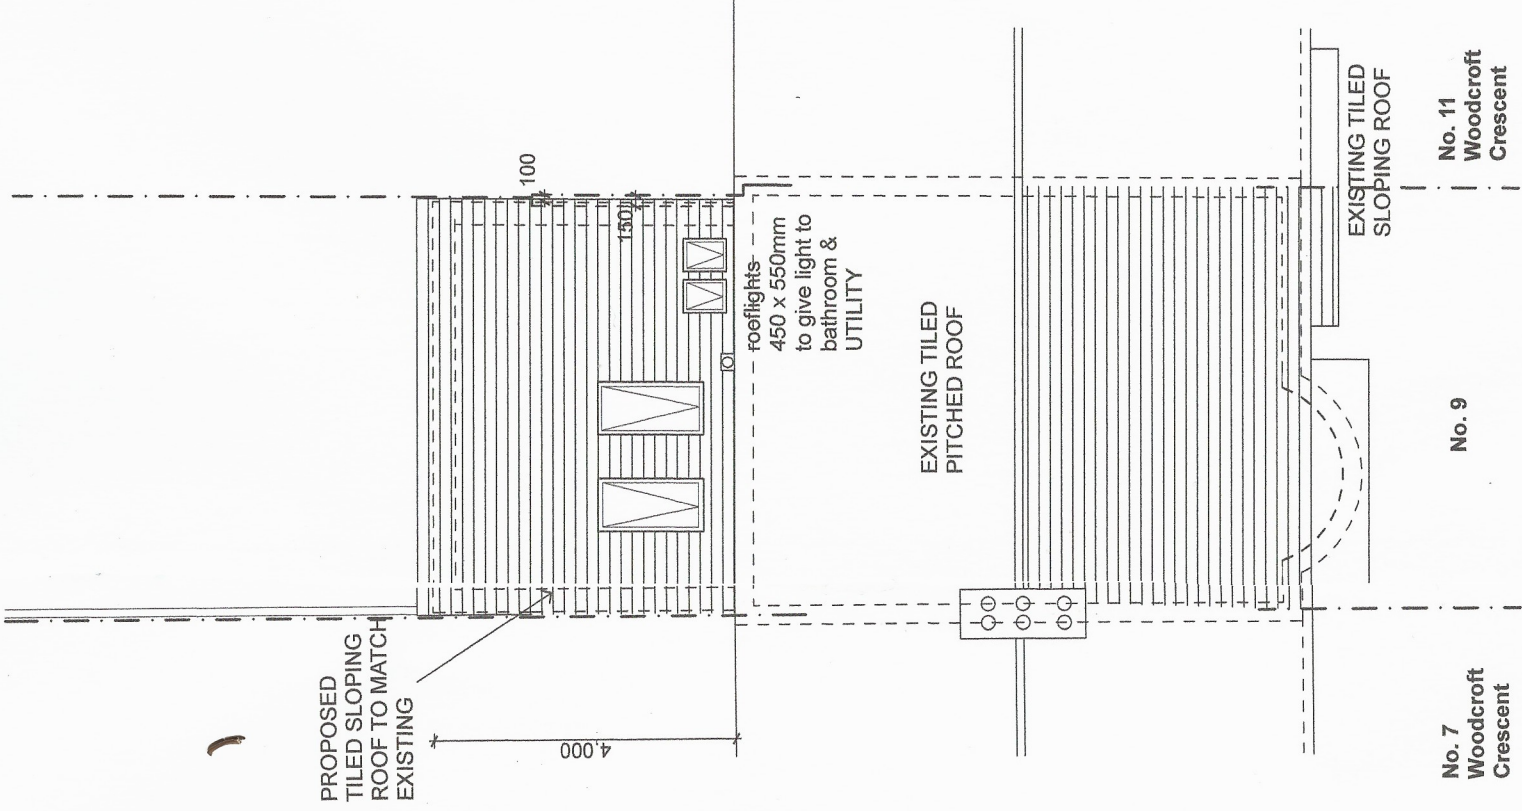


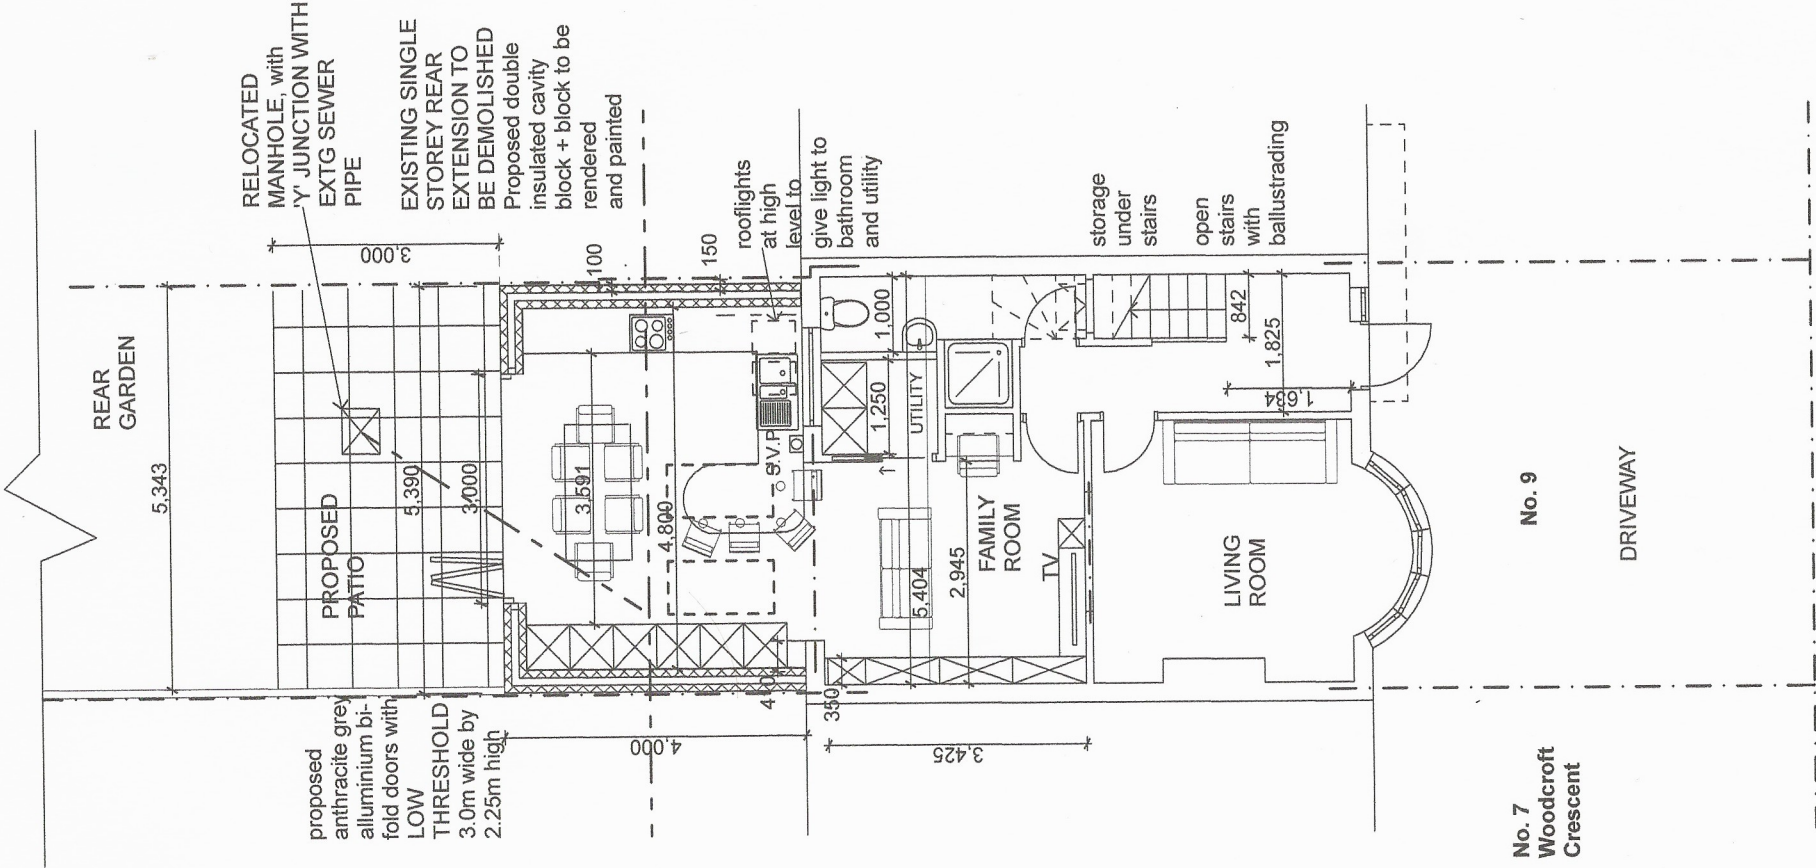

ew.arch Chartered Architect		9 WOODCROFT CRESCENT, HILLINGDON, MIDDX, UB10 9JA (3 bed terraced property) Applicant name: Mr & Mrs A Foley	
JOB NO: 21- 12	DWG No: 03	SCALE: 1:100	DATE: SEPT 2021
DRAWN BY: PEW		Proposed Ground and Roof Plans	