




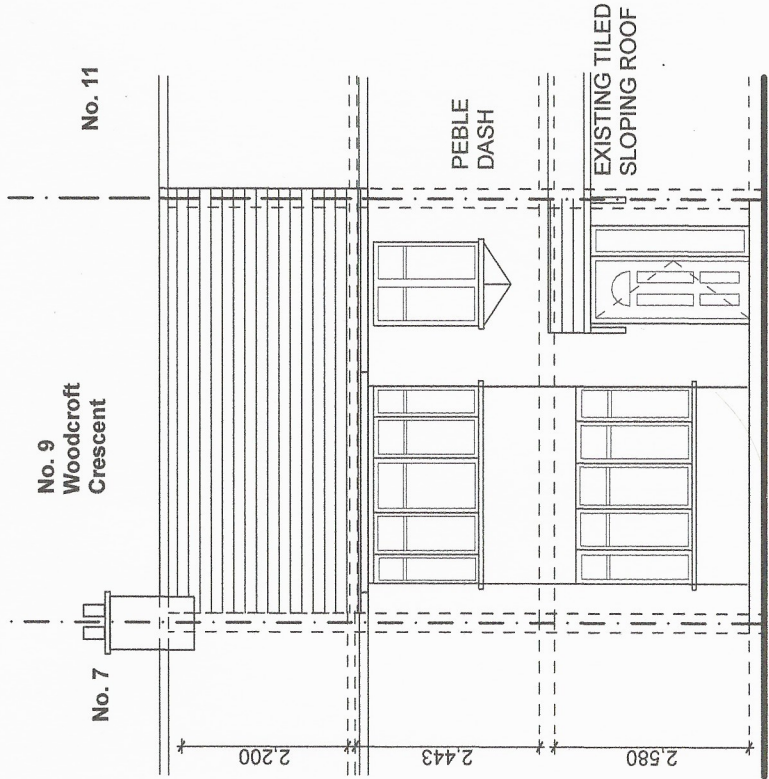


PROPOSED FRONT ELEVATION
(NO CHANGE)

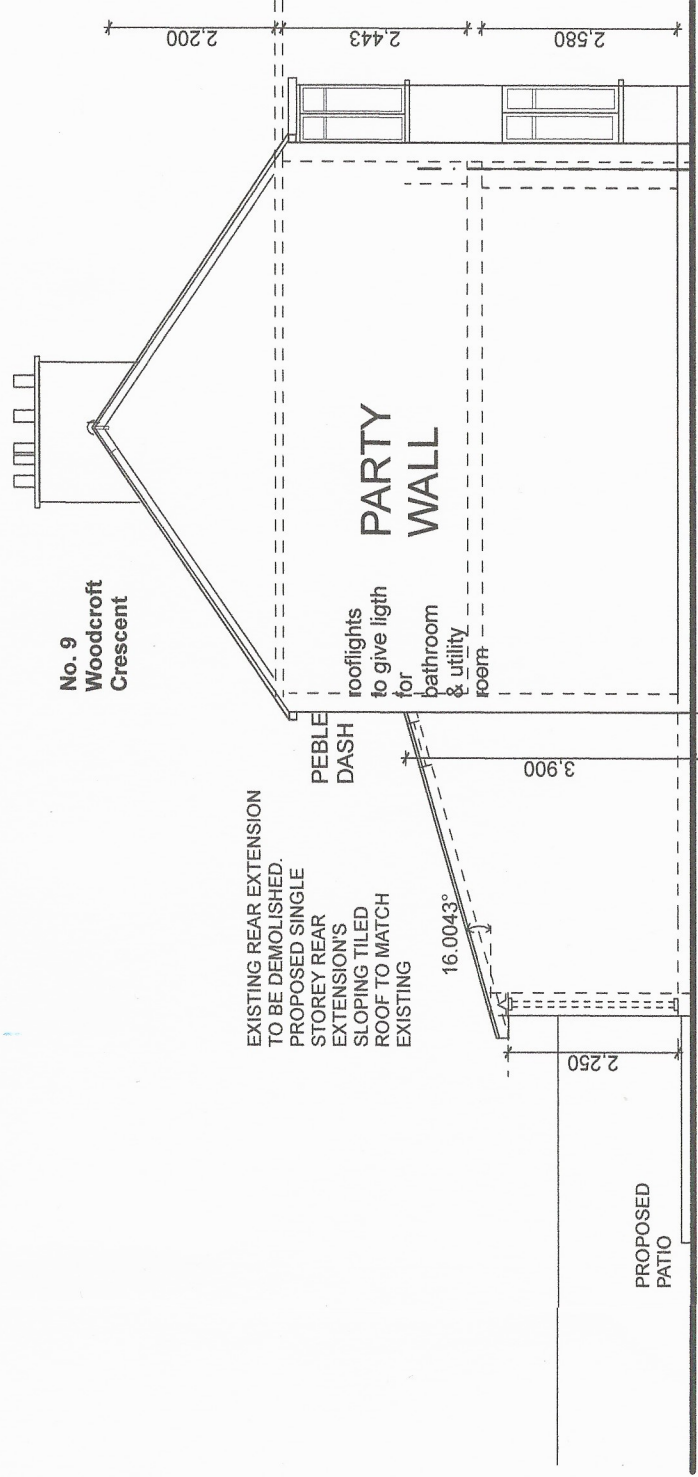

PROPOSED SIDE ELEVATION A

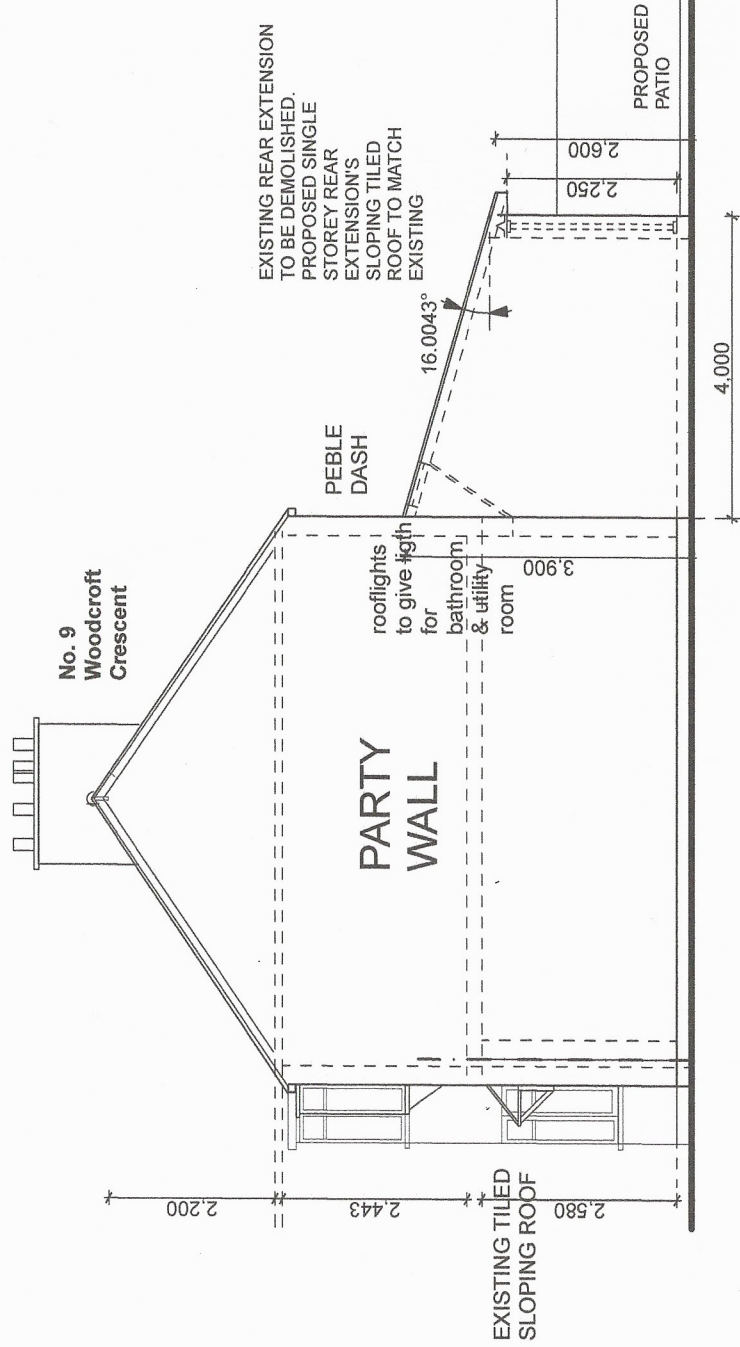

PROPOSED SIDE ELEVATION B

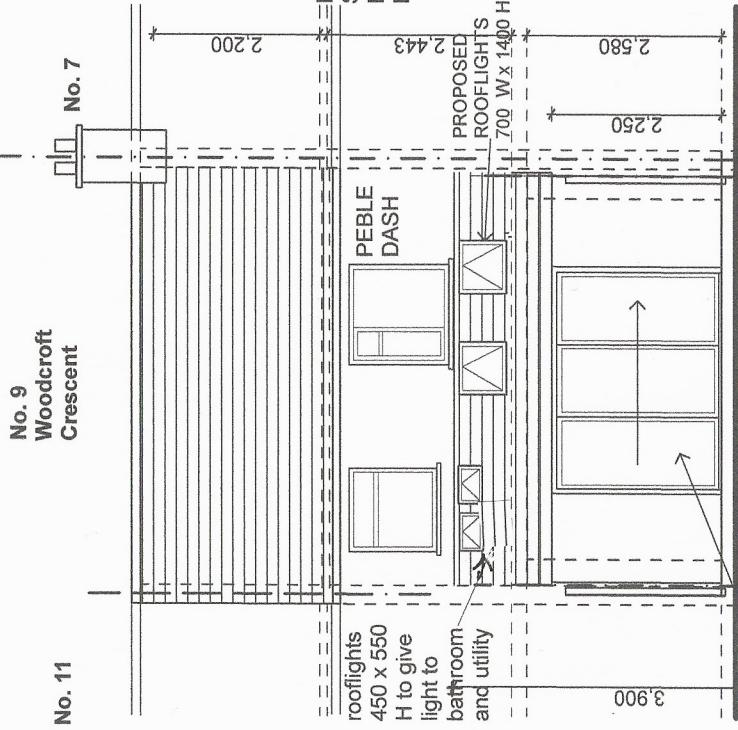

PROPOSED REAR ELEVATION

ew.arch Chartered Architect		9 WOODCROFT CRESCENT, HILLINGDON, MIDDX, UB10 9JA (3 bed terraced property) Applicant name: Mr & Mrs A Foley		Proposed Elevations	
JOB NO: 21- 12	DWG No: 04	SCALE: 1:100	DATE: OCT 2021	DRAWN BY: PEW	