



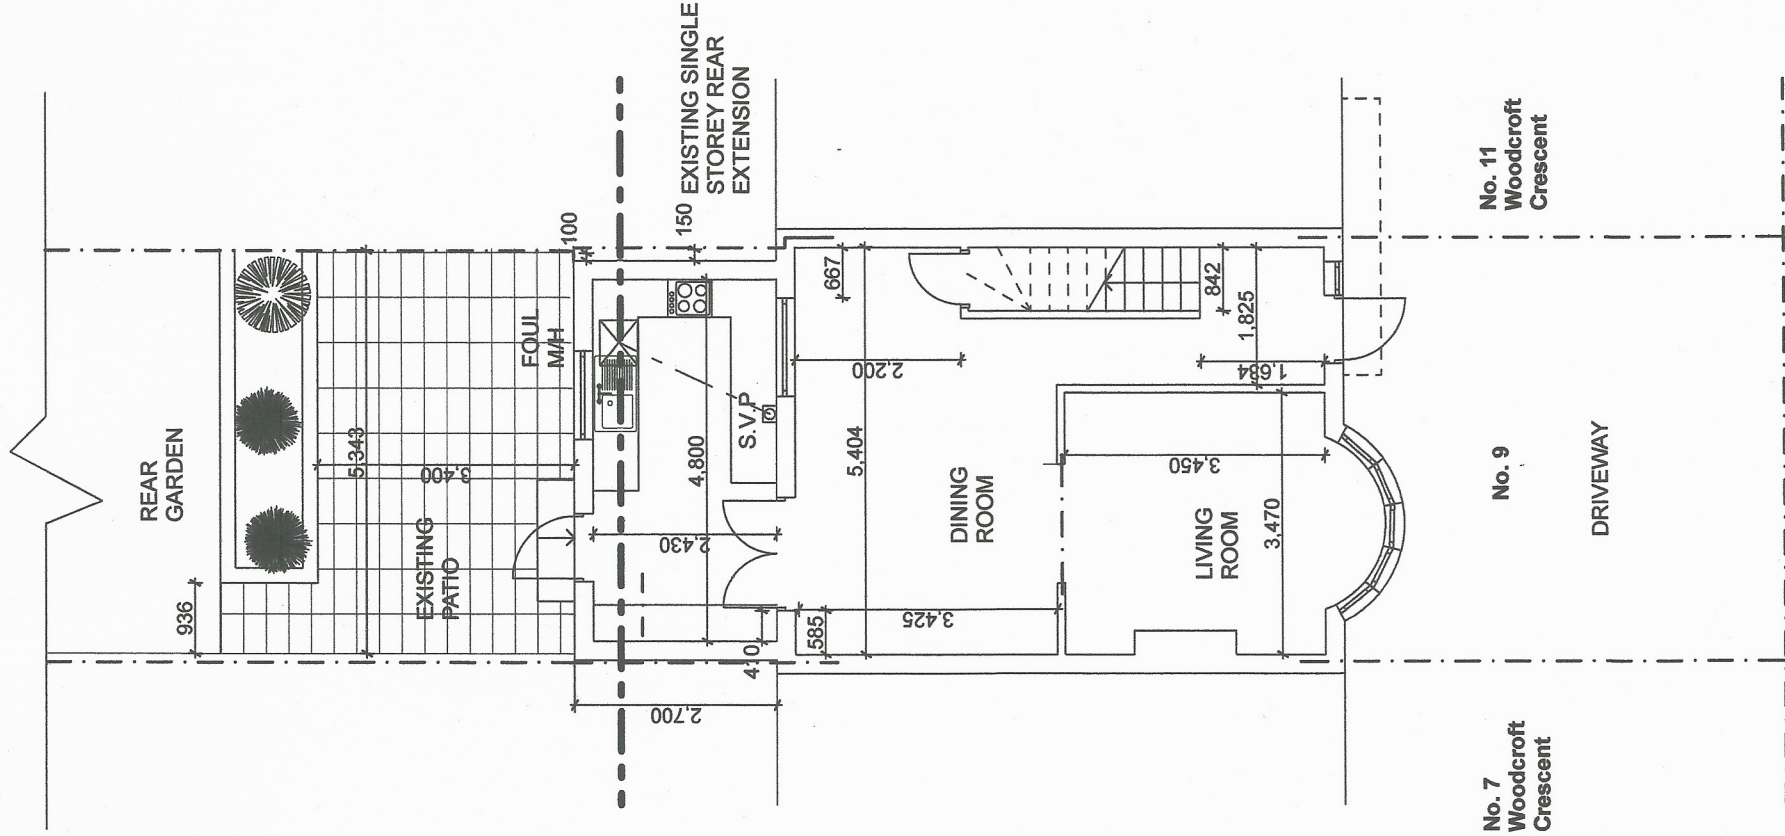

EXISTING GROUND FLOOR PLAN

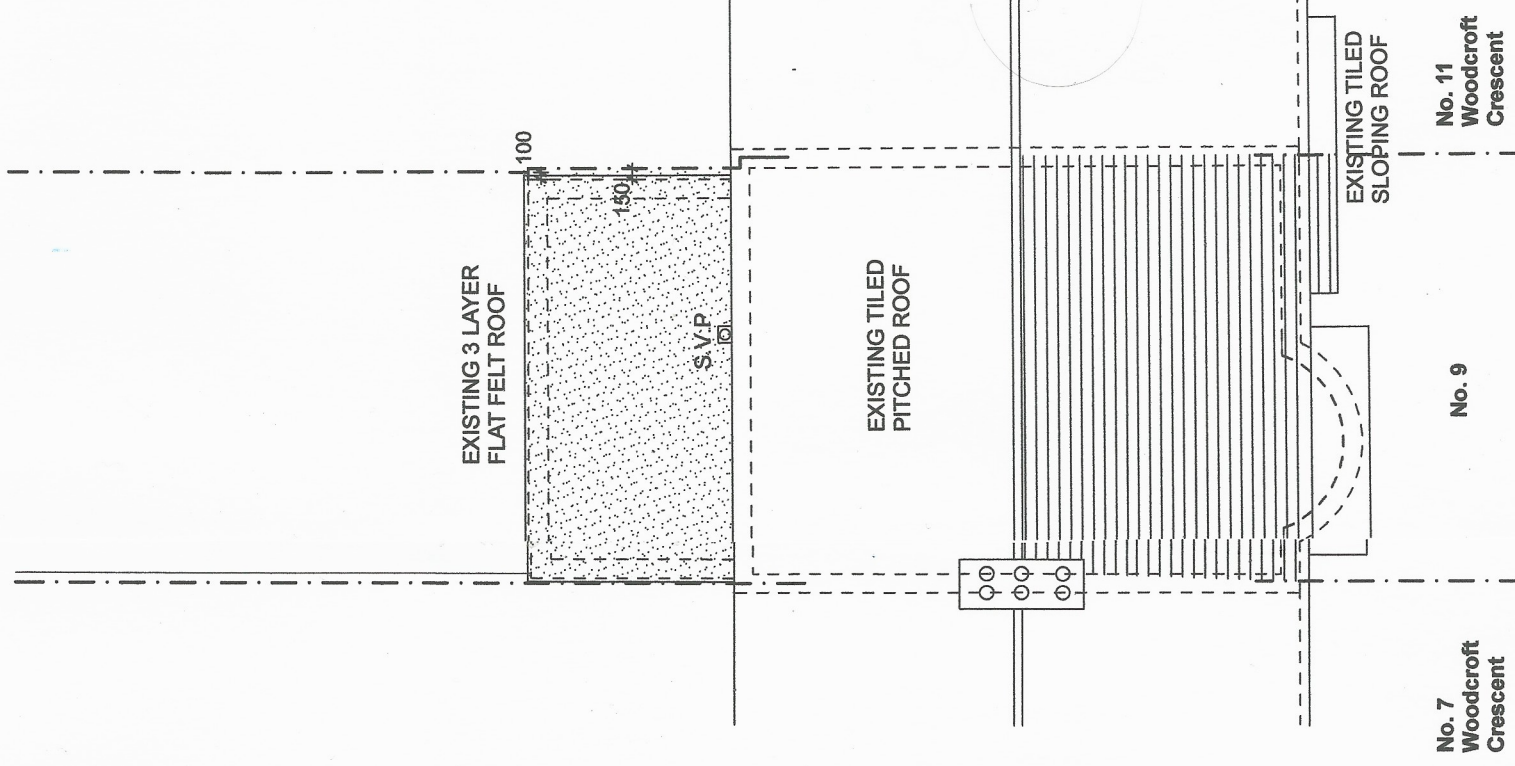

EXISTING ROOF PLAN

ew.arch Chartered Architect		9 WOODCROFT CRESCENT, HILLINGDON, MIDDX, UB10 9JA (3 bed terraced property) Applicant name: Mr & Mrs A Foley	
JOB NO: 21- 12	DWG No: 01	SCALE: 1:100	DATE: OCT 2021
DRAWN BY: PEW		Existing Ground and Roof Plans	