


NOTES


The Contractor must verify all dimensions at the site before setting out, commencing work, or making any shop drawings. Any discrepancies must be reported to the Contract Administrator / Architect before proceeding.

This drawing to be used for estimating purposes only. The Contractor must not use this drawing for construction until the structural design has been carried out and confirmation given by Building Control that the design is acceptable. Architect's drawings to be used in conjunction with the structural drawings.


DO NOT SCALE FROM THIS DRAWING.

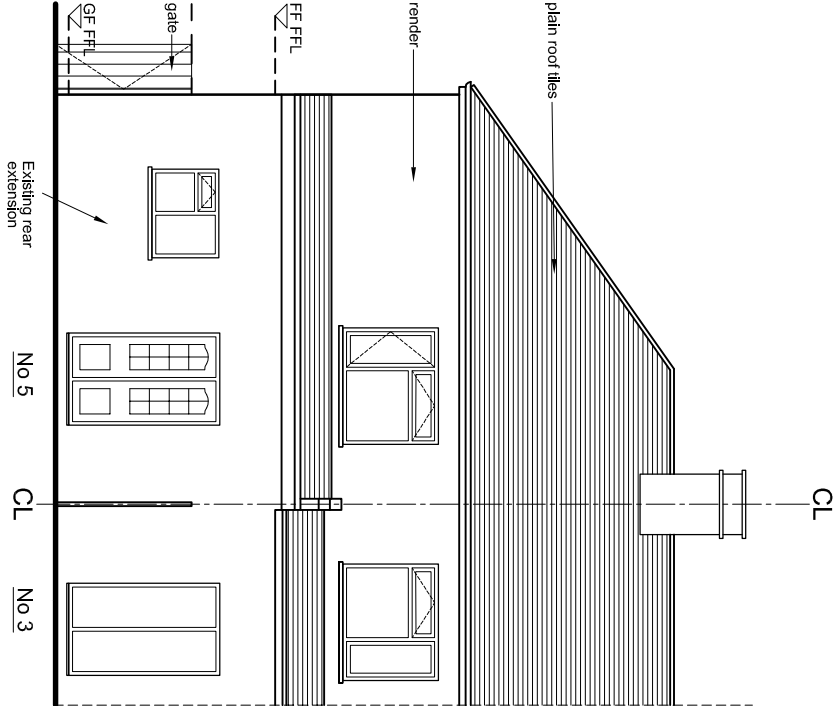


EXISTING REAR ELEVATION

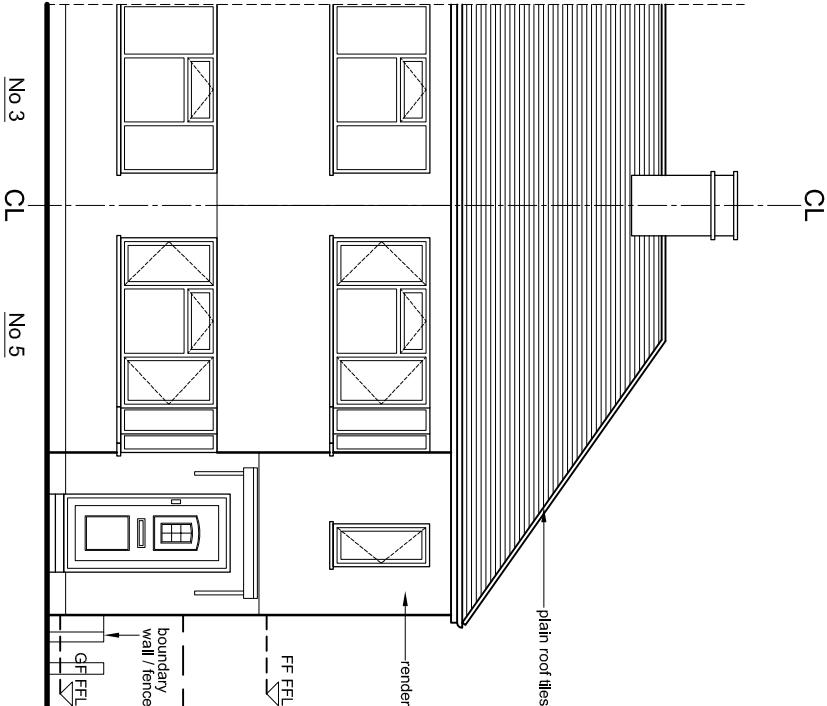

EXISTING FRONT ELEVATION

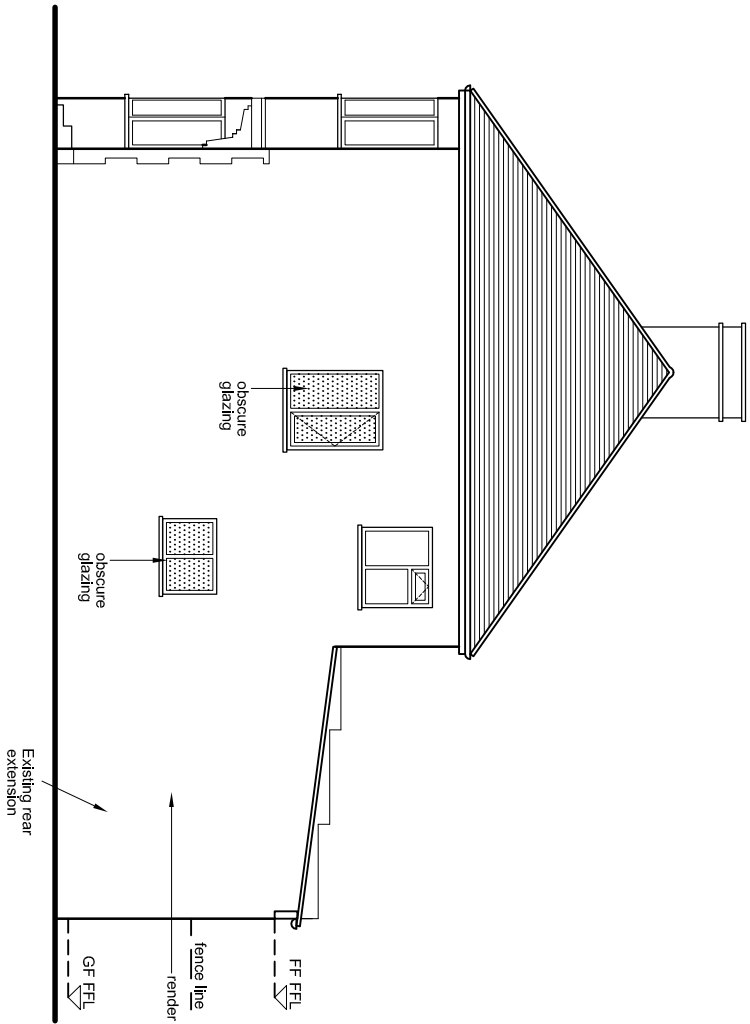

EXISTING SIDE ELEVATION

 

Rev	Revision notes	Initials	Date
-	-	-	-
 GGC DESIGN LTD CHARTERED ARCHITECT Tel: 01895 610 932 Mob: 07976 732 636 g.g.callon11@btinternet.com			
PROJECT 5 MILVERTON DRIVE, ICKENHAM UB10 8PP FIRST FLOOR REAR EXTENSION			
DESCRIPTION EXISTING ELEVATIONS			
SCALE 1:100 @ A3	DRAWN BY EP	CHECKED BY GC	DATE 17/07/18
DRAWING No.	REV.		
5 MD / P / 04			