



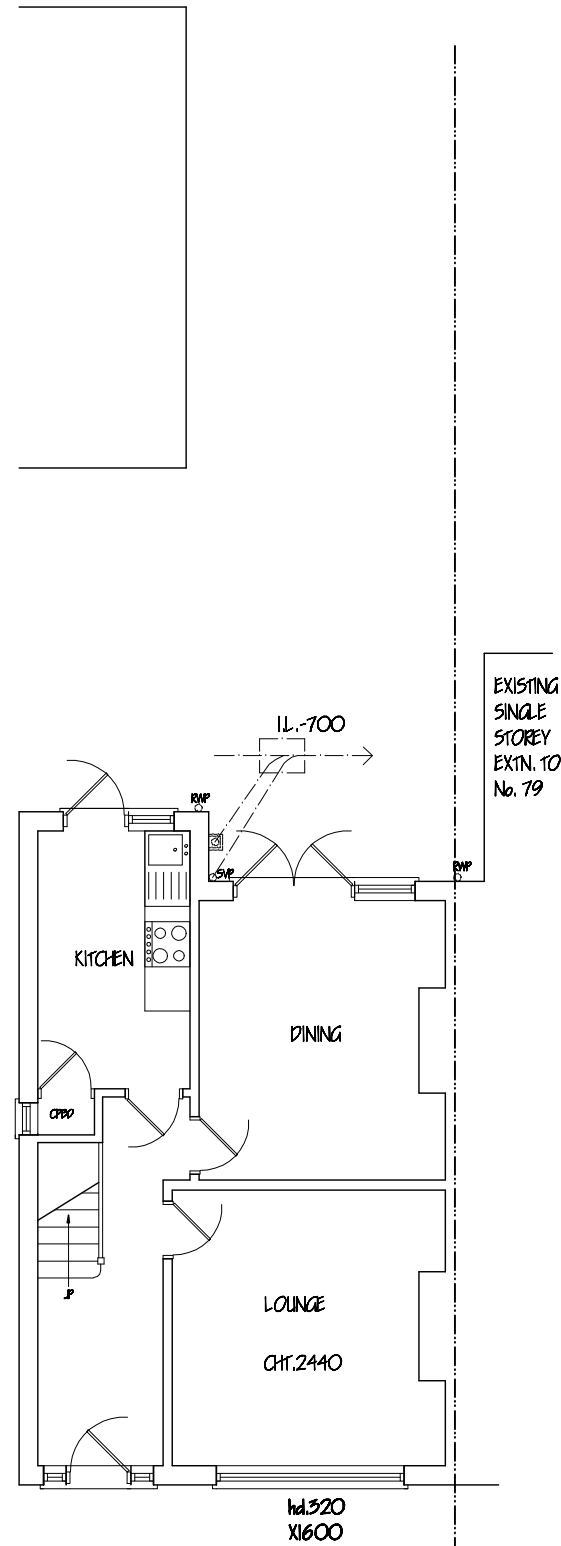

EXISTING GROUND FLOOR PLAN

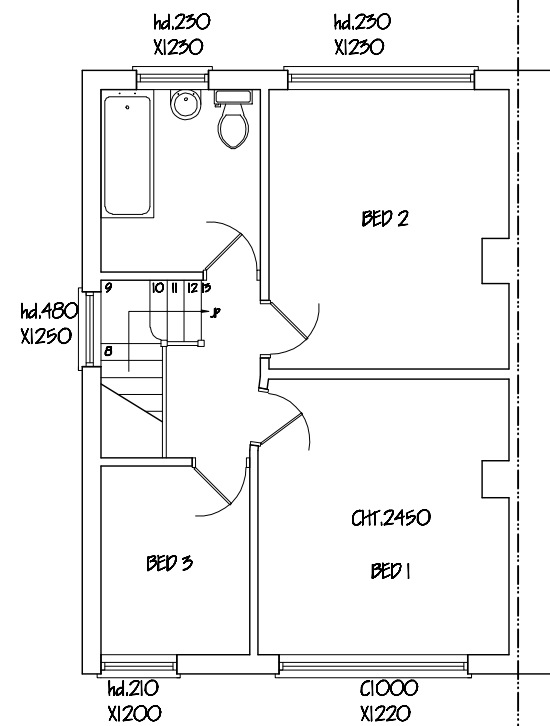

EXISTING FIRST FLOOR PLAN

Nigel Fallon, B.Sc. (Hons)MBEng. 07768-408525 Planning & Development Consultant, Building Engineer. 5, Kingswood Avenue, Hounslow, TW3 4LL.		CLIENT ADDRESS: 77, GLEDWOOD DRIVE, HAYES, UB4 0AH.	
DRAWING TITLE: EXISTING FLOOR PLANS		NO. - 01	REV:
SCALE - 1:100	DATE: 04/07/2013	PRG. PAPER SIZE: A3	

