


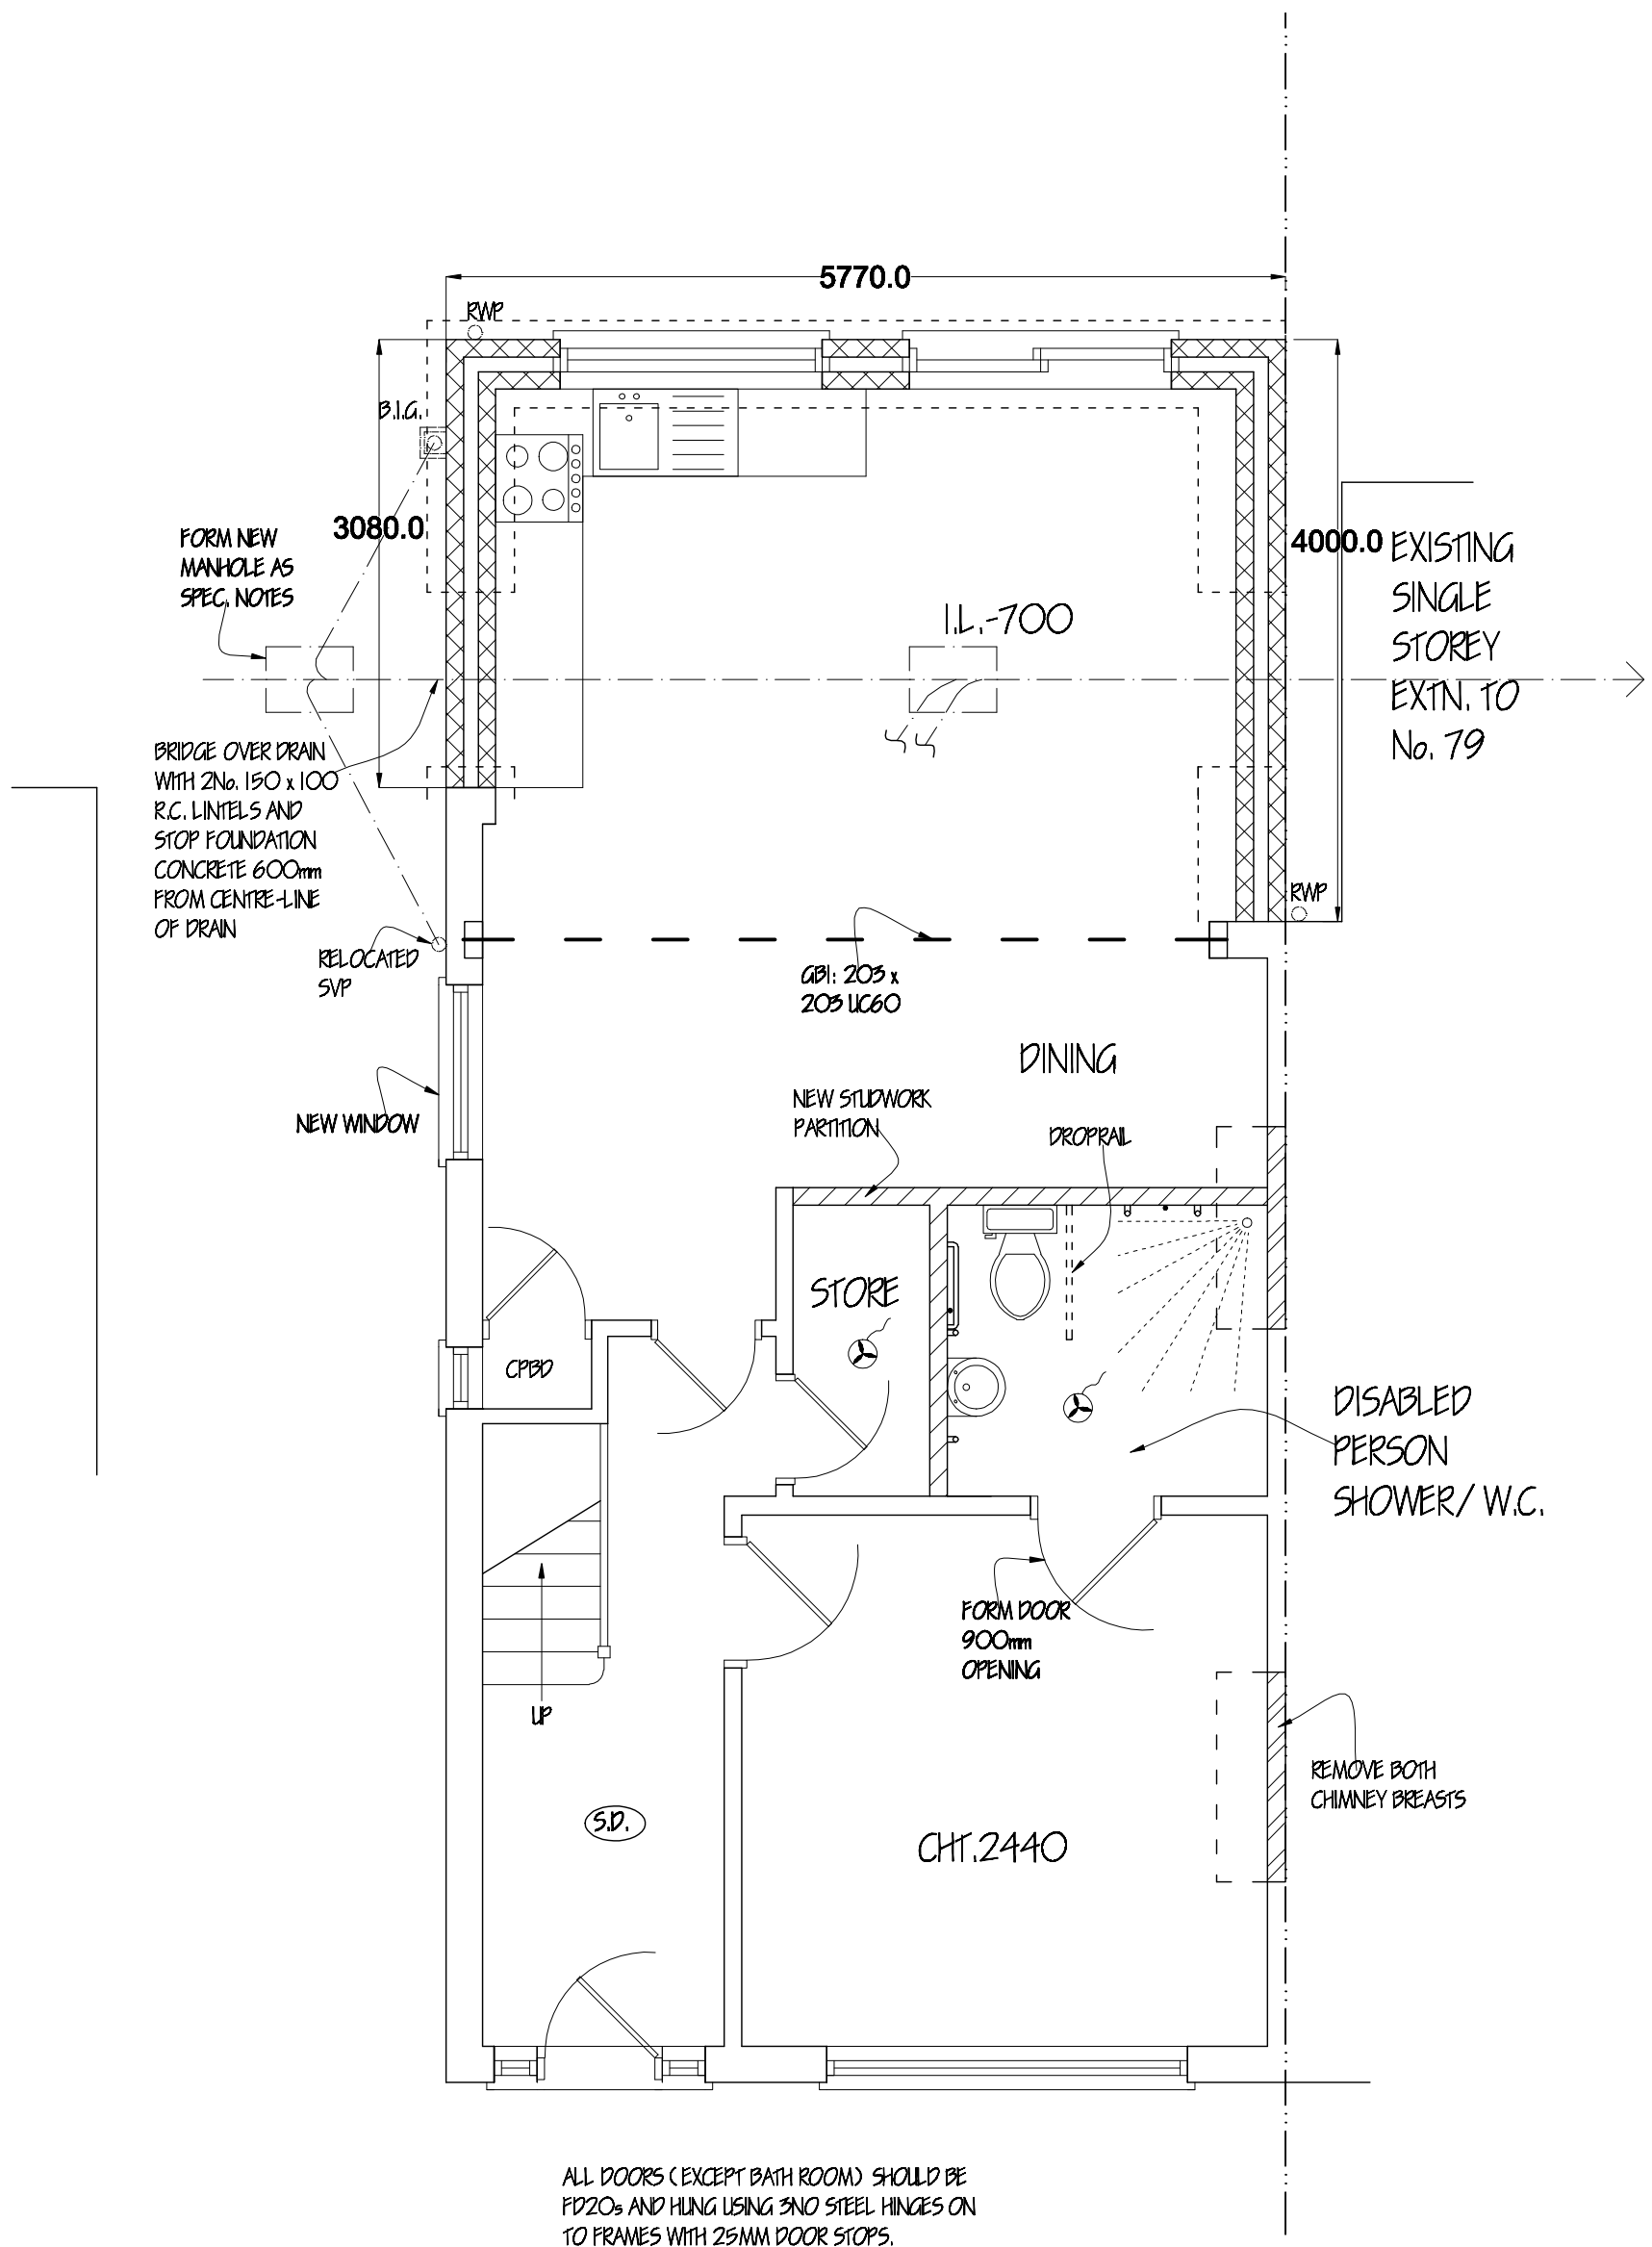

Nigel Fallon, B.Sc. (Hons)MBEng. 07768-408525 Planning & Development Consultant, Building Engineer. 5, Kingswood Avenue, Hounslow, TW3 4LL.		CLIENT ADDRESS: 77, CEDWOOD DRIVE, HAYES, UB4 0AH.	
DRAWING TITLE: PROPOSED GROUND FLOOR PLAN		NO. - 04	REV:
SCALE - 1: 50	DATE: 04/ 07/ 2013	DRG. PAPER SIZE: A3	

