





Existing Front Elevation
Scale - 1:100

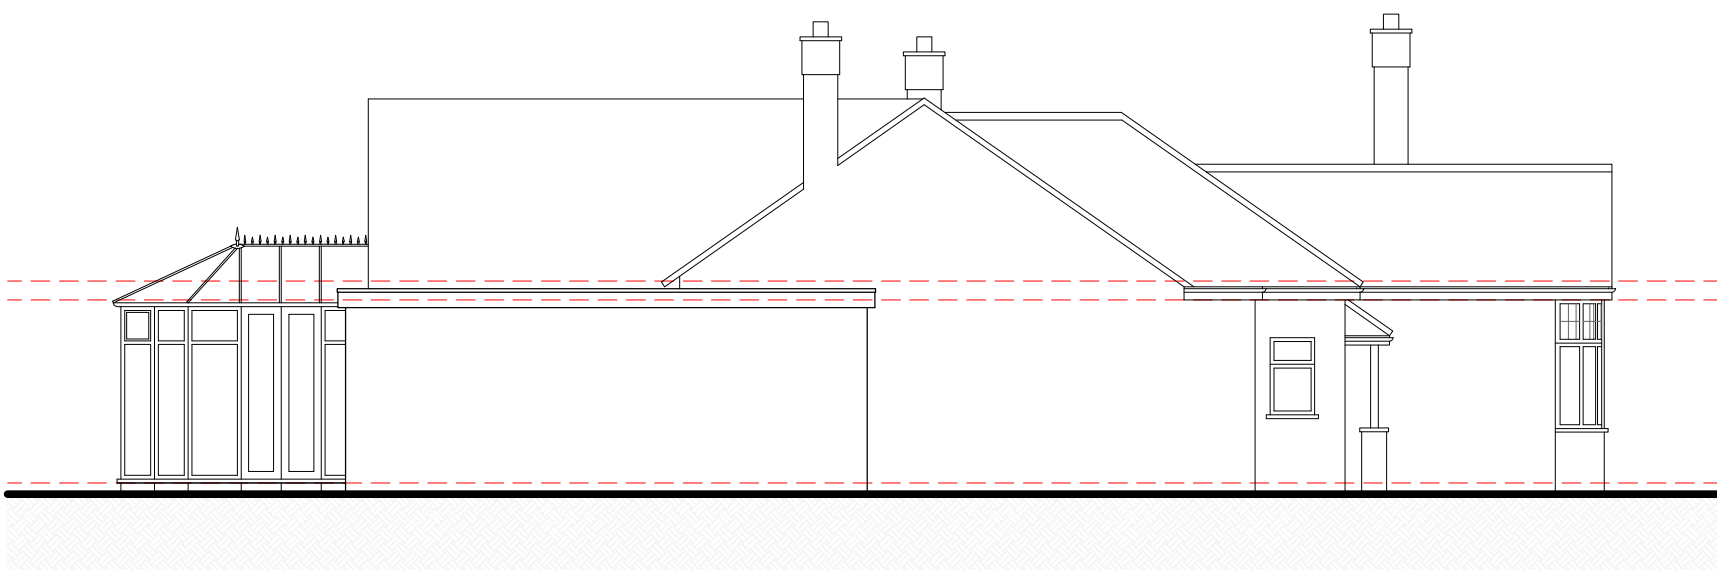


Existing Side Elevation
Scale - 1:100




Existing Rear Elevation
Scale - 1:100

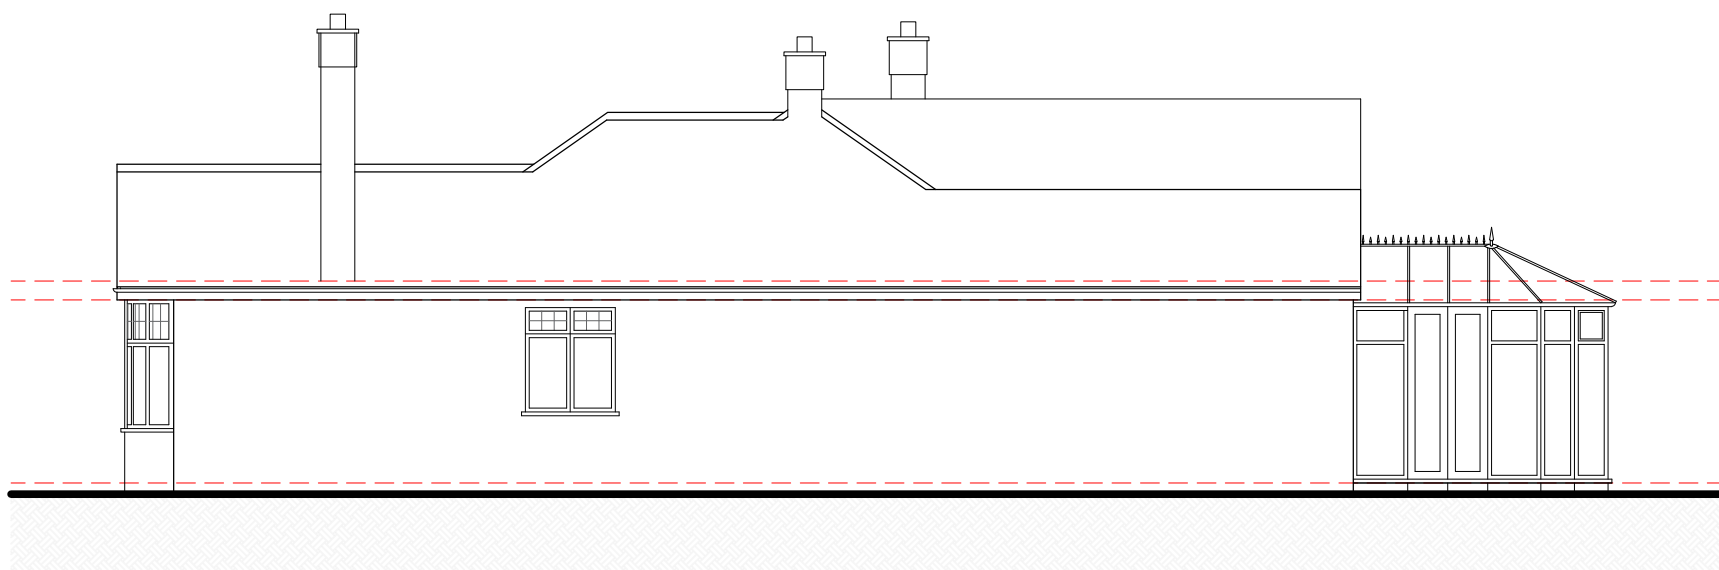


Existing Side Elevation
Scale - 1:100

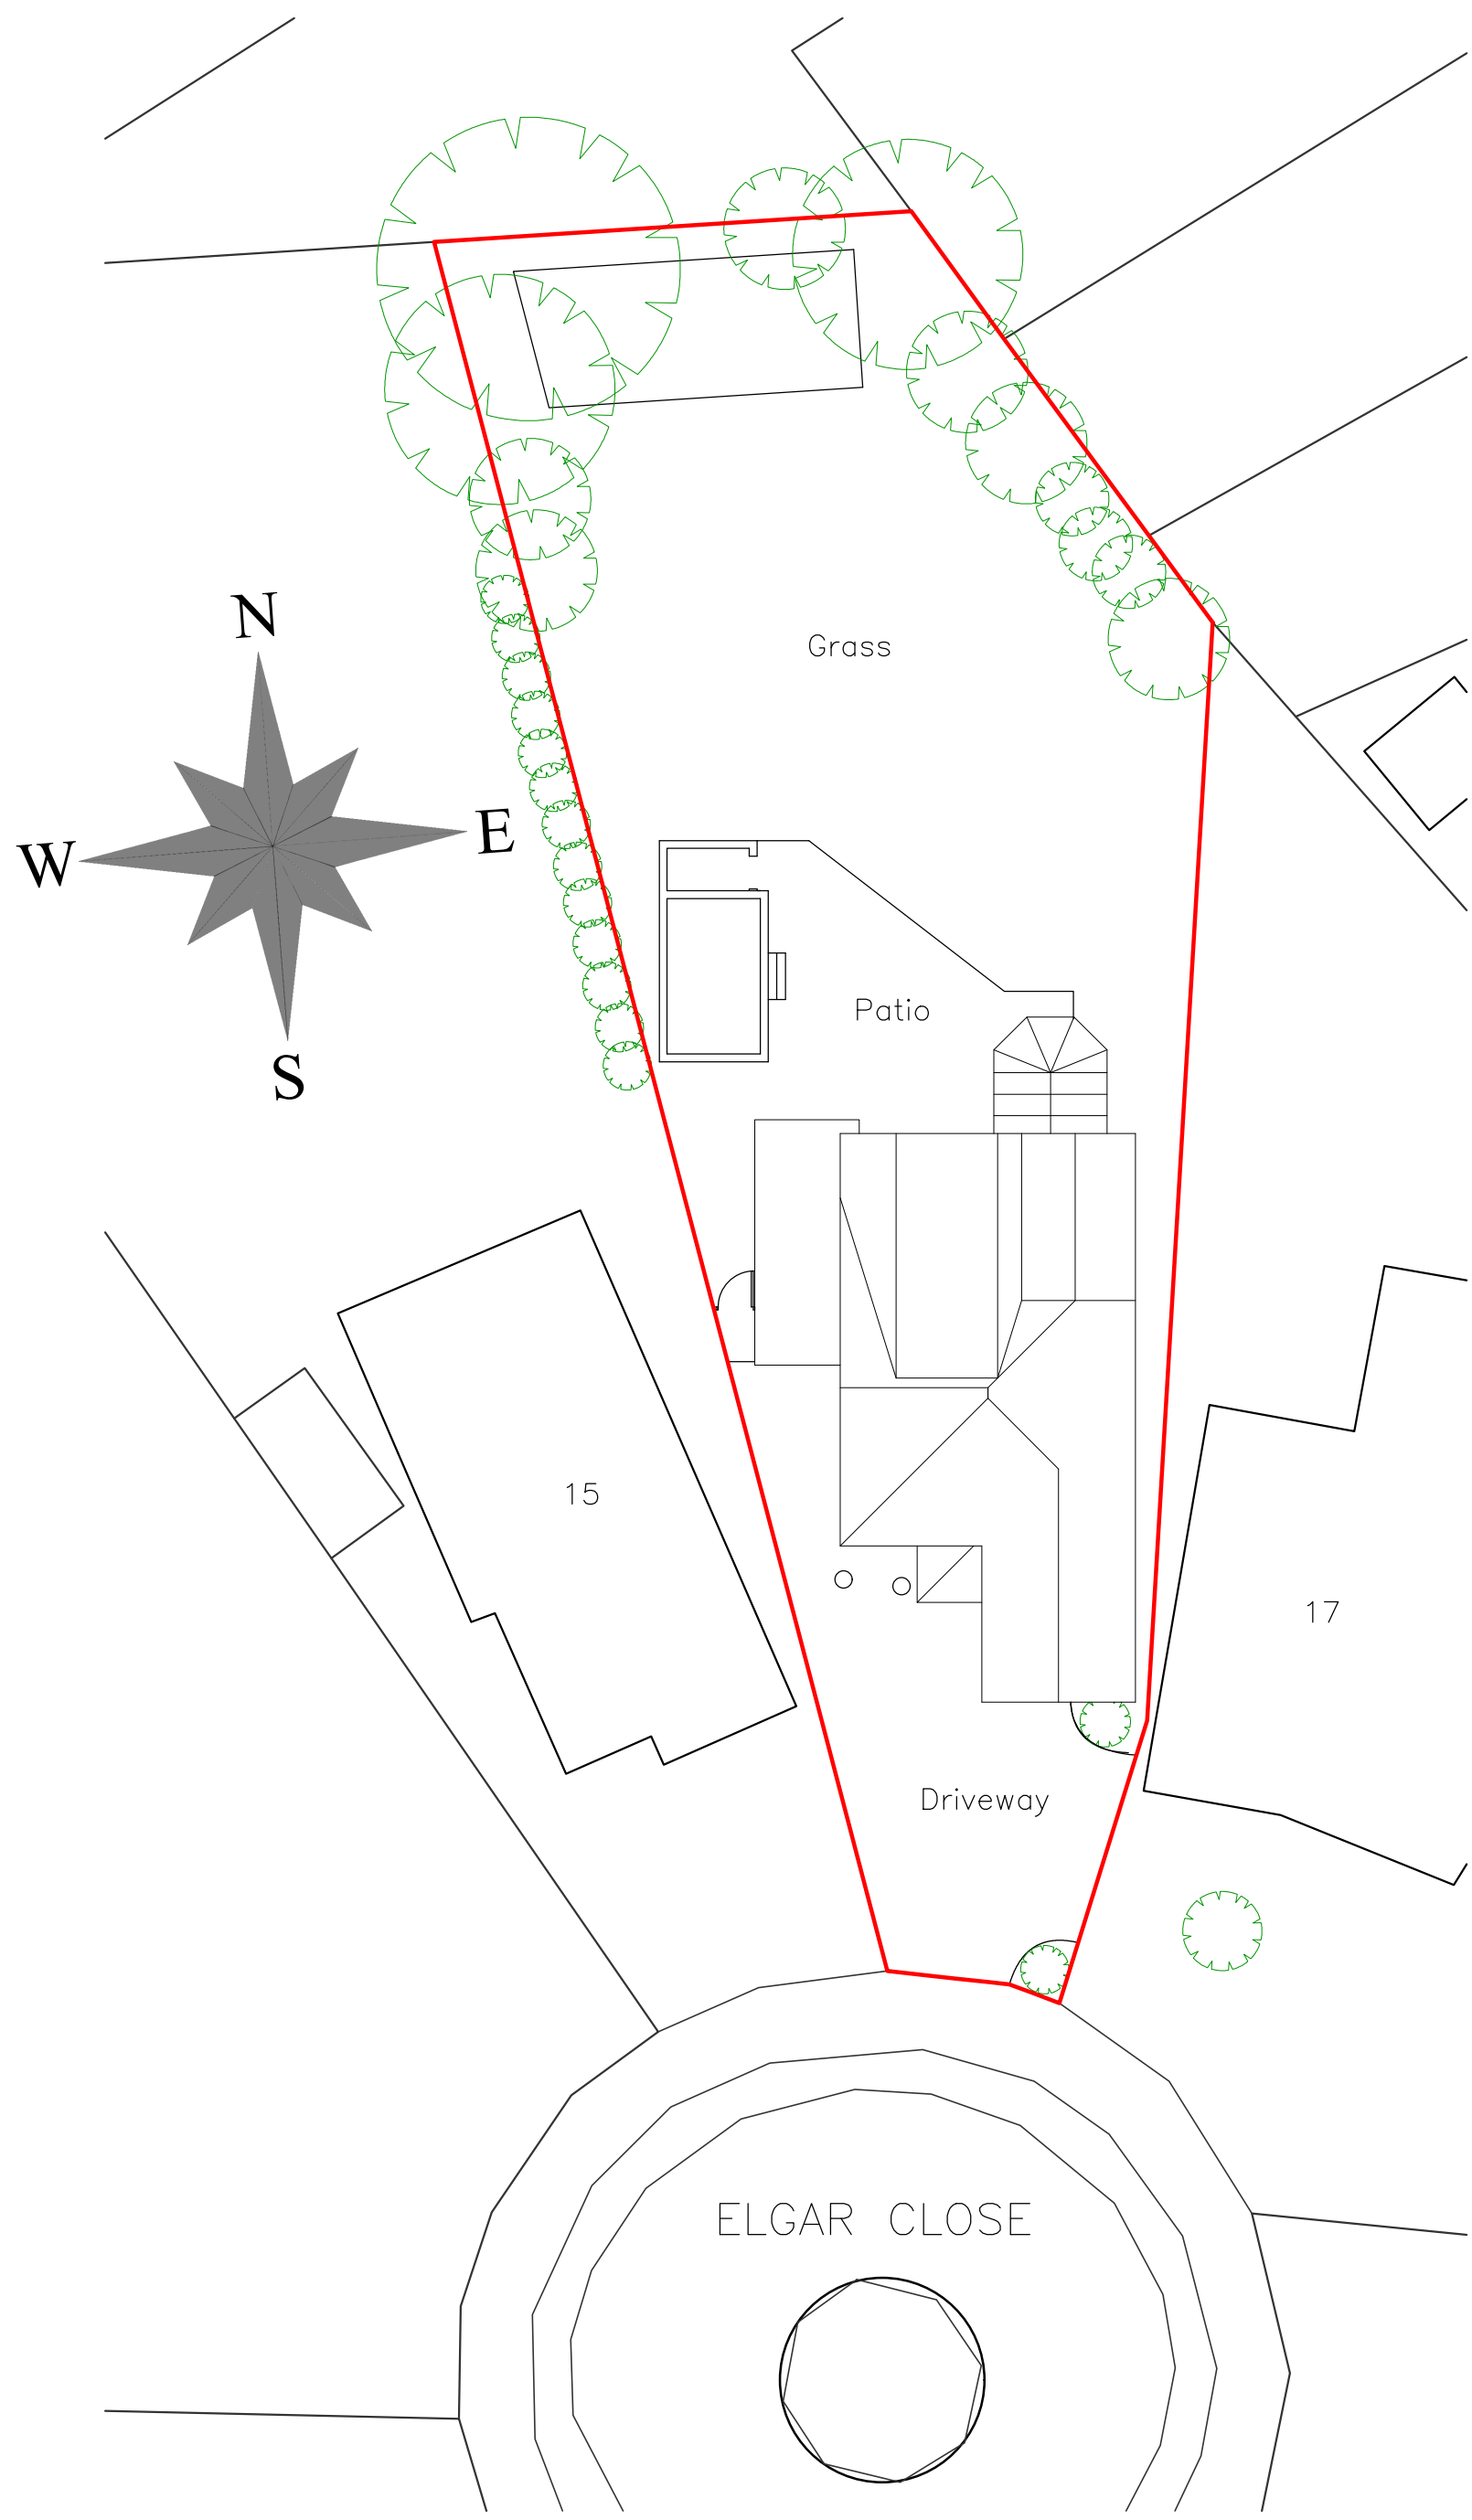

Existing Site Plan
Scale - 1:200

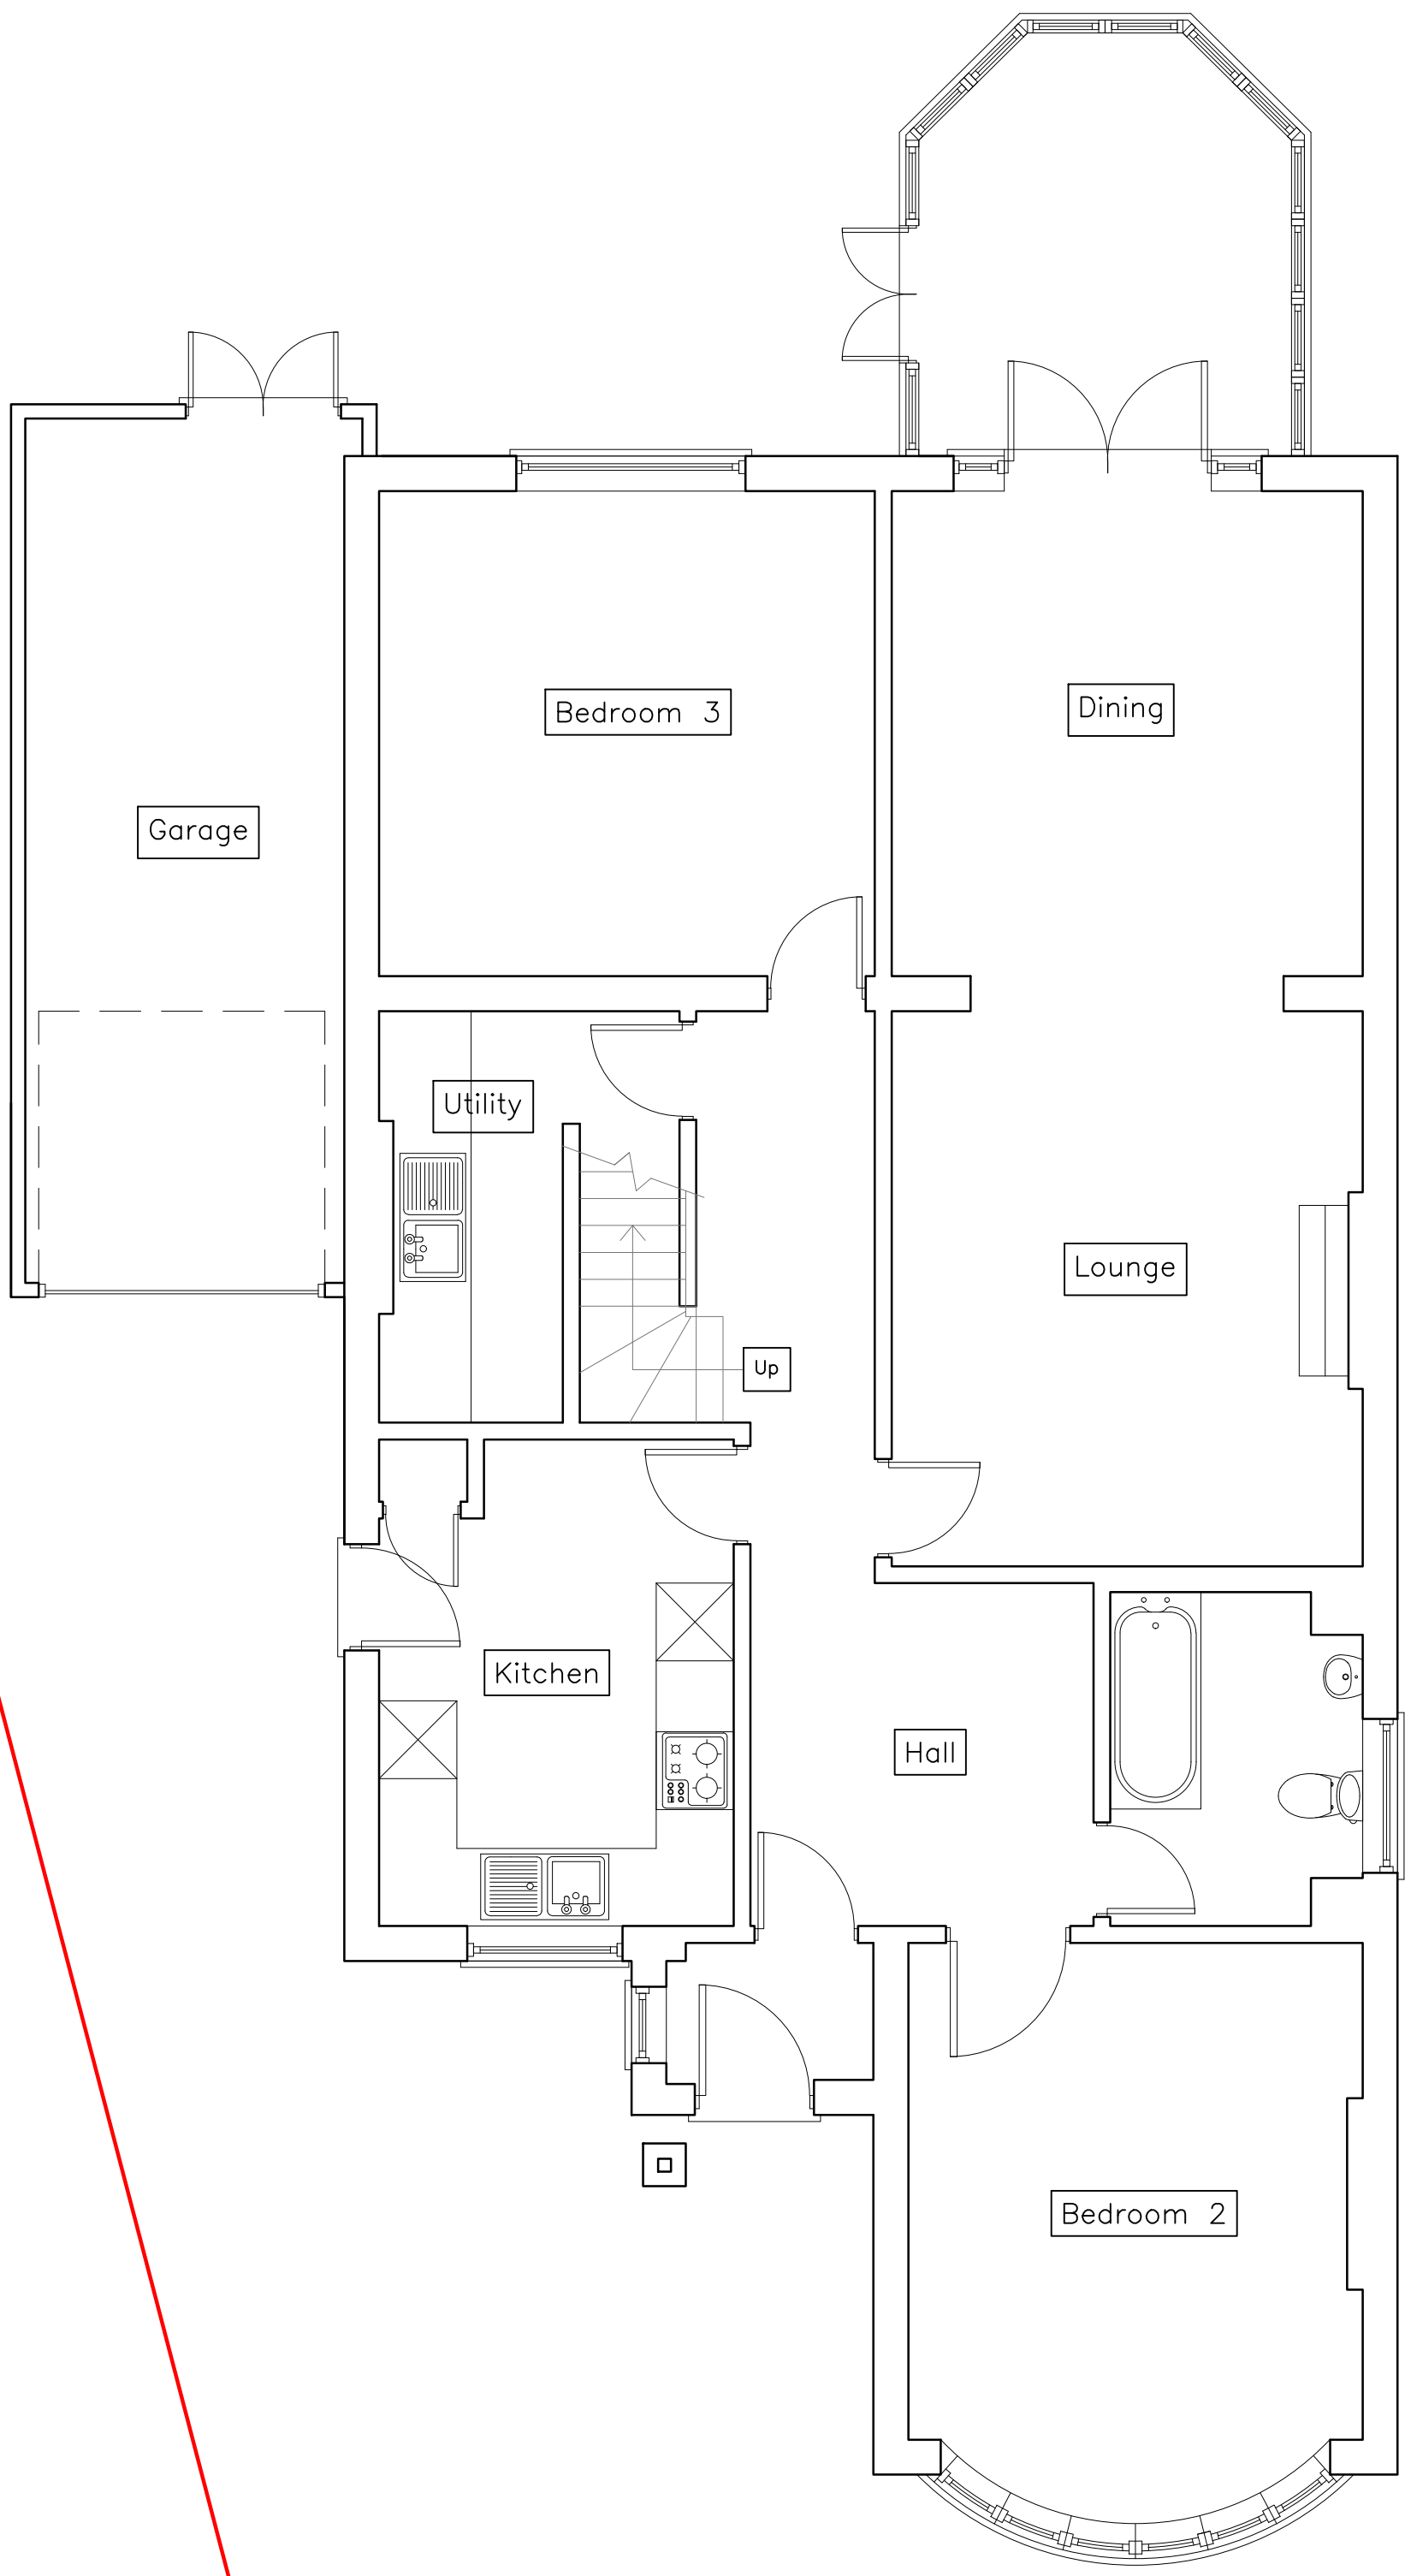

Existing Ground Floor Plan
Scale - 1:50

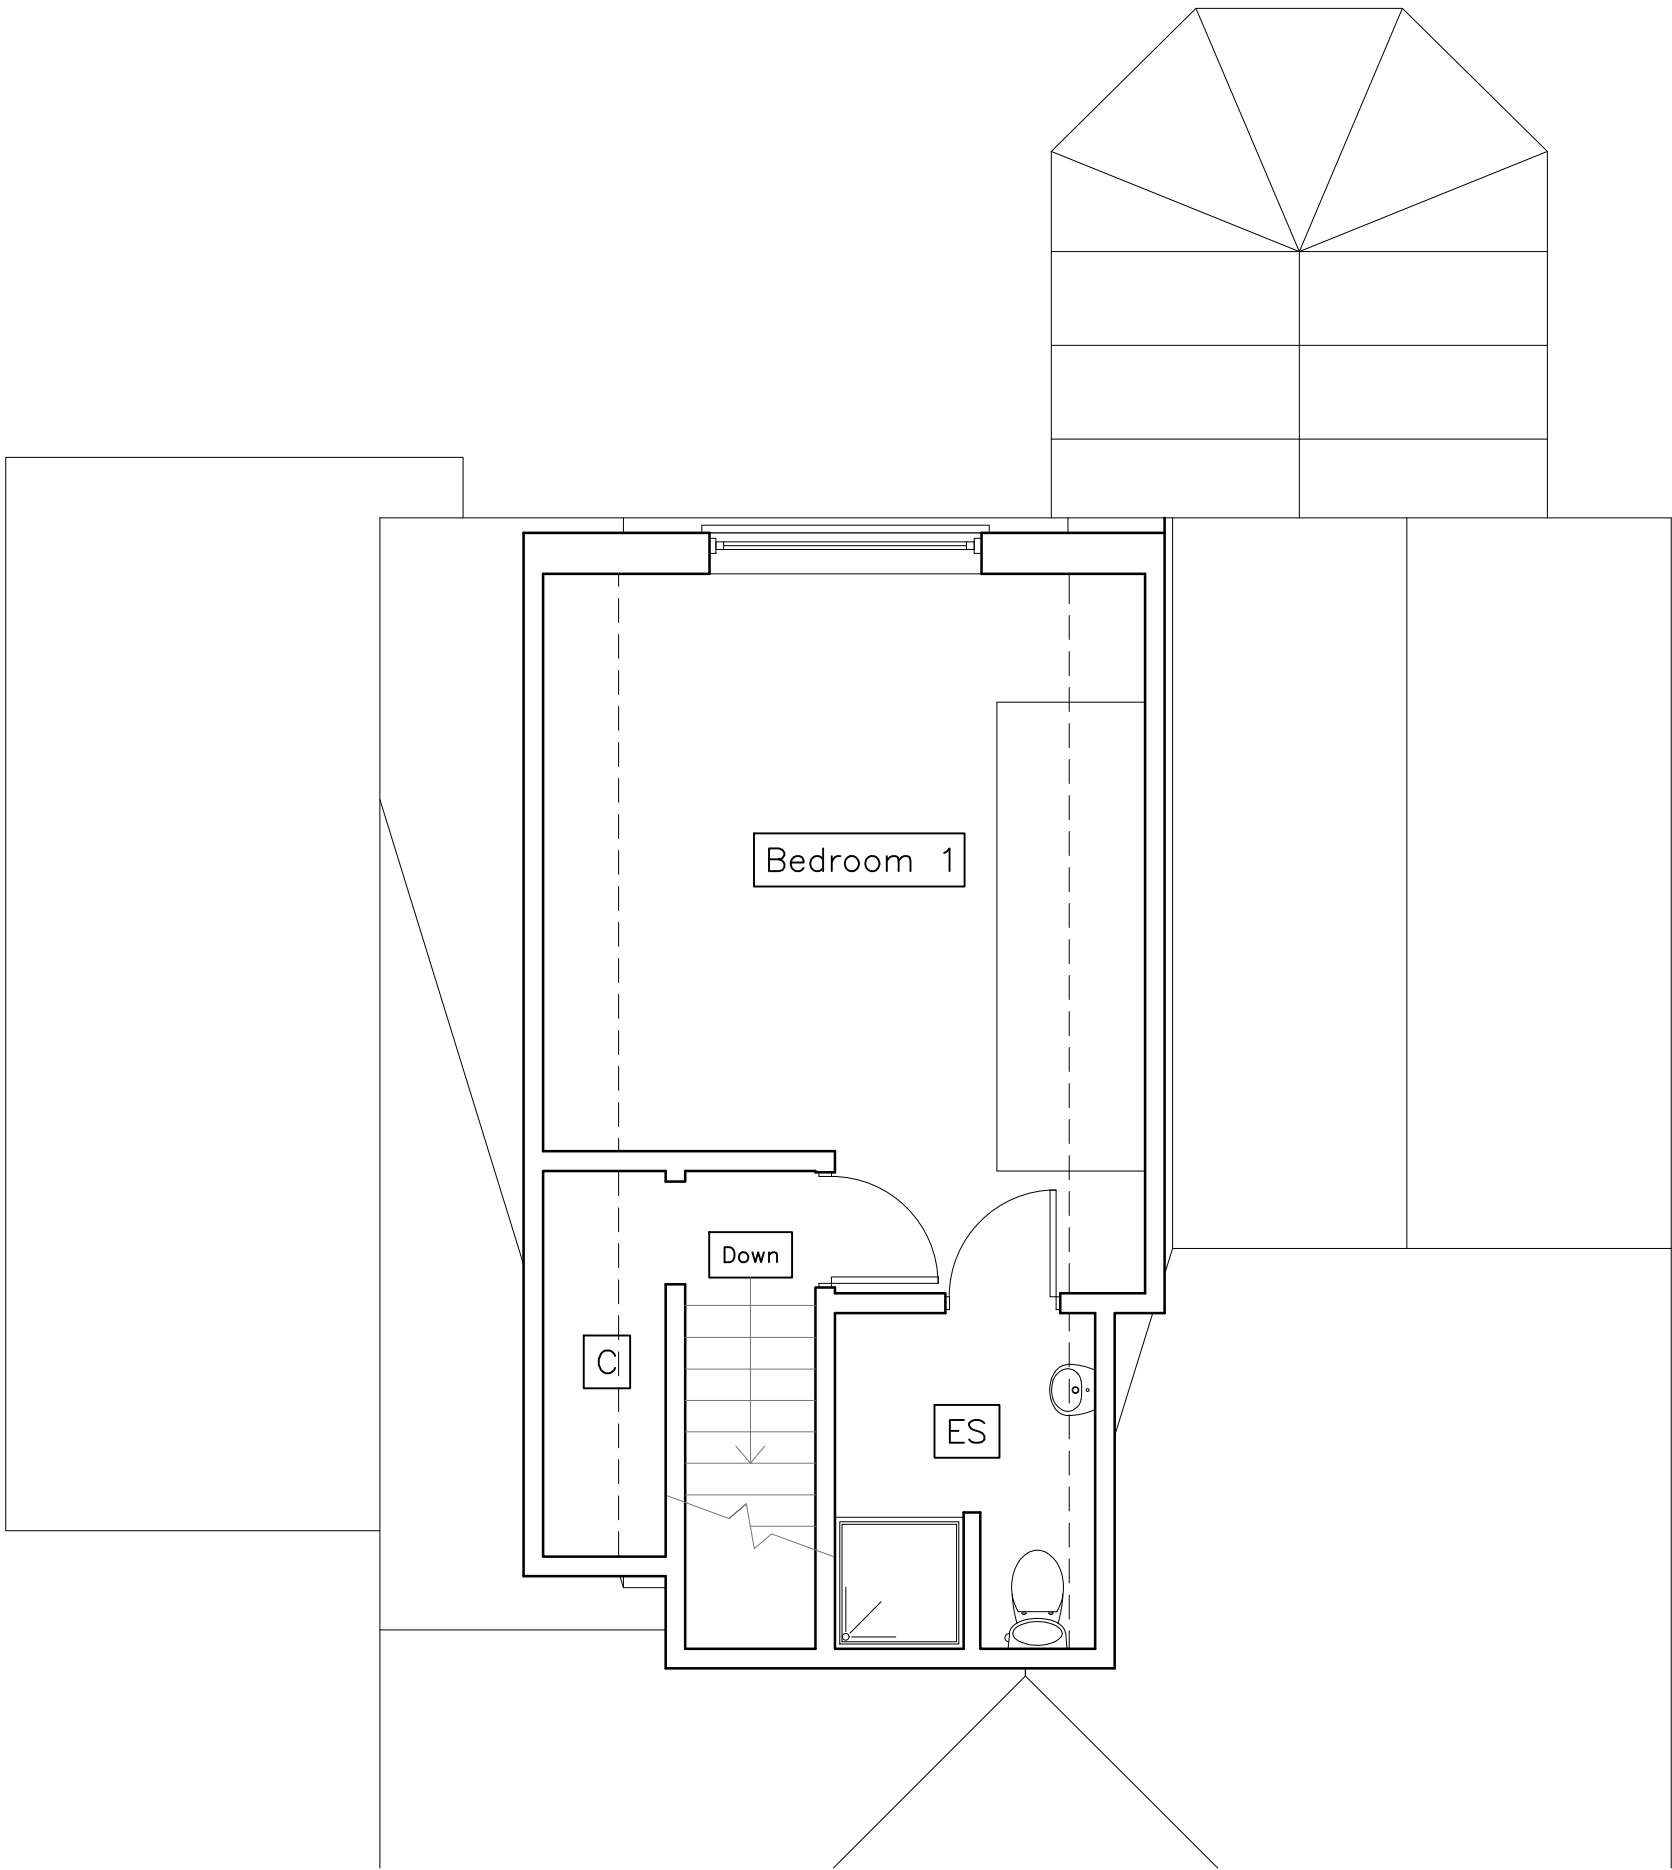

Existing First Floor Plan
Scale - 1:50

REV	DATE	DRAWN BY	DESCRIPTION
B	MAY 20	DW	REVISE BOUNDARY
A	MAY 20	DW	REVISE SITE PLAN

SCALE 1:100
8m
6m
4m
2m
0m

Uxbridge Design
& DETAILING SERVICES
21B Windsor Street, Uxbridge, Middlesex, UB8 1AB
T. 01895 255791
E. info@uxbridgedesign.co.uk
W. www.uxbridgedesign.co.uk

CLIENT

Mr. C. Barrett

PROJECT

16 Elgar Close, Ickenham
Uxbridge, Middlesex, UB10 8HN

TITLE

Existing Dwelling
Floor Plans and Elevations

DATE	SCALE	DRN	DRG NO	REV	
Mar 20	1:50	KH	20_19_01	B	A1