




All Dimensions to be checked on site. Written dimensions to be follow in preference to scaled dimensions, any discrepancies must be reported to Uxbridge Design prior to undertaking of any relevant works.

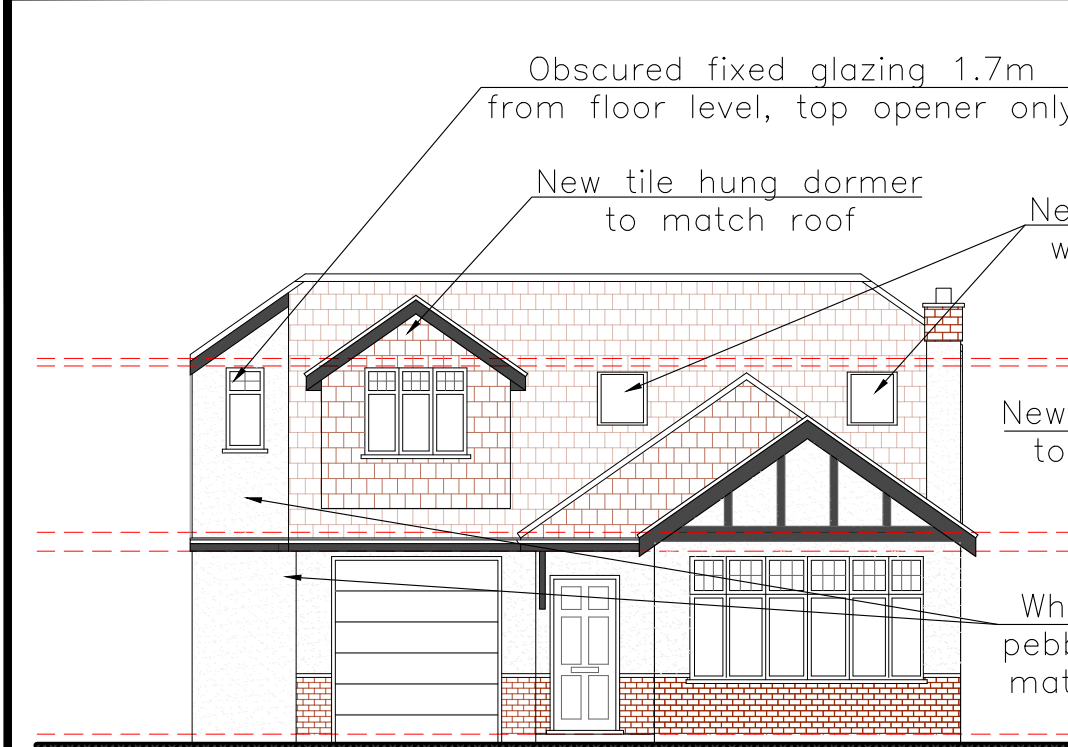


Proposed Front Elevation  
Scale - 1:100

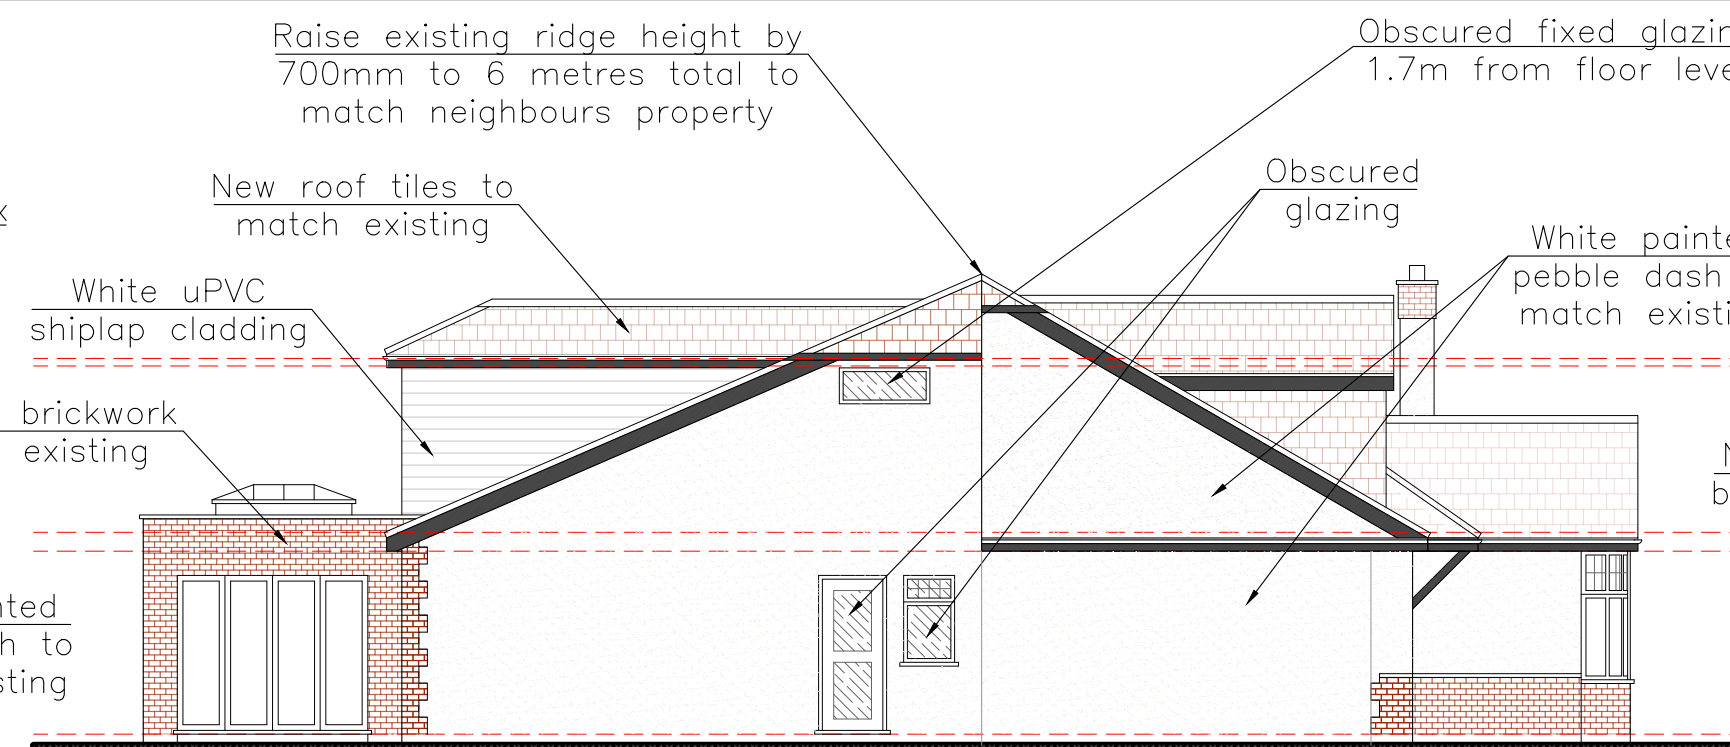

Proposed Side Elevation  
Scale - 1:100

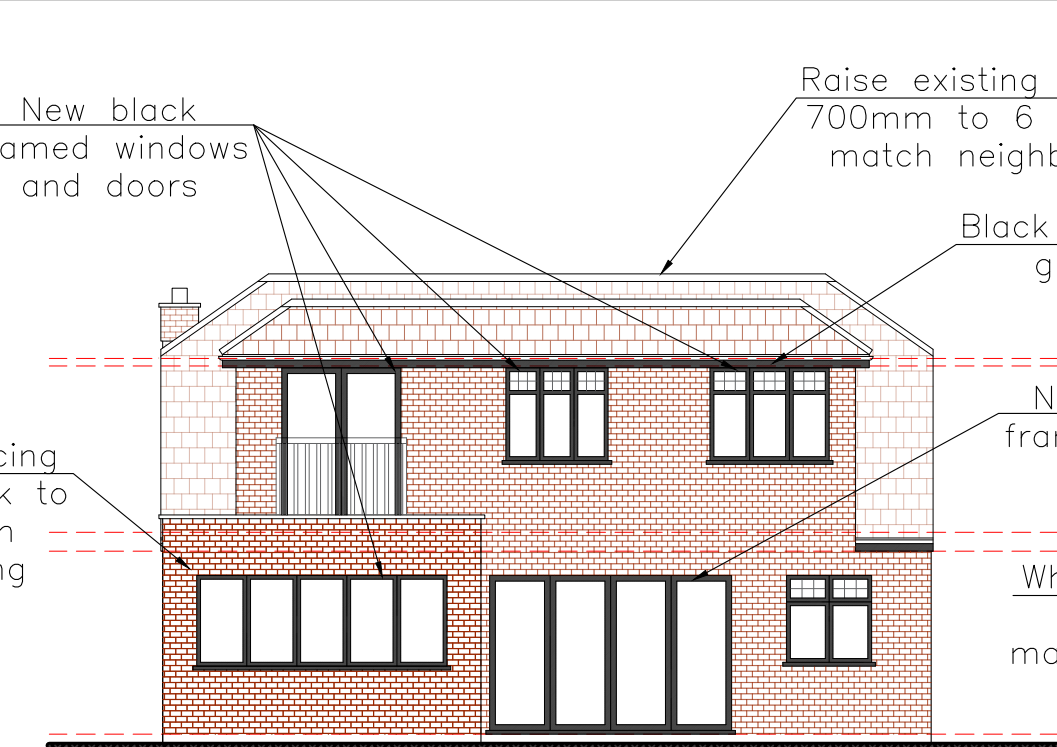


Proposed Rear Elevation  
Scale - 1:100

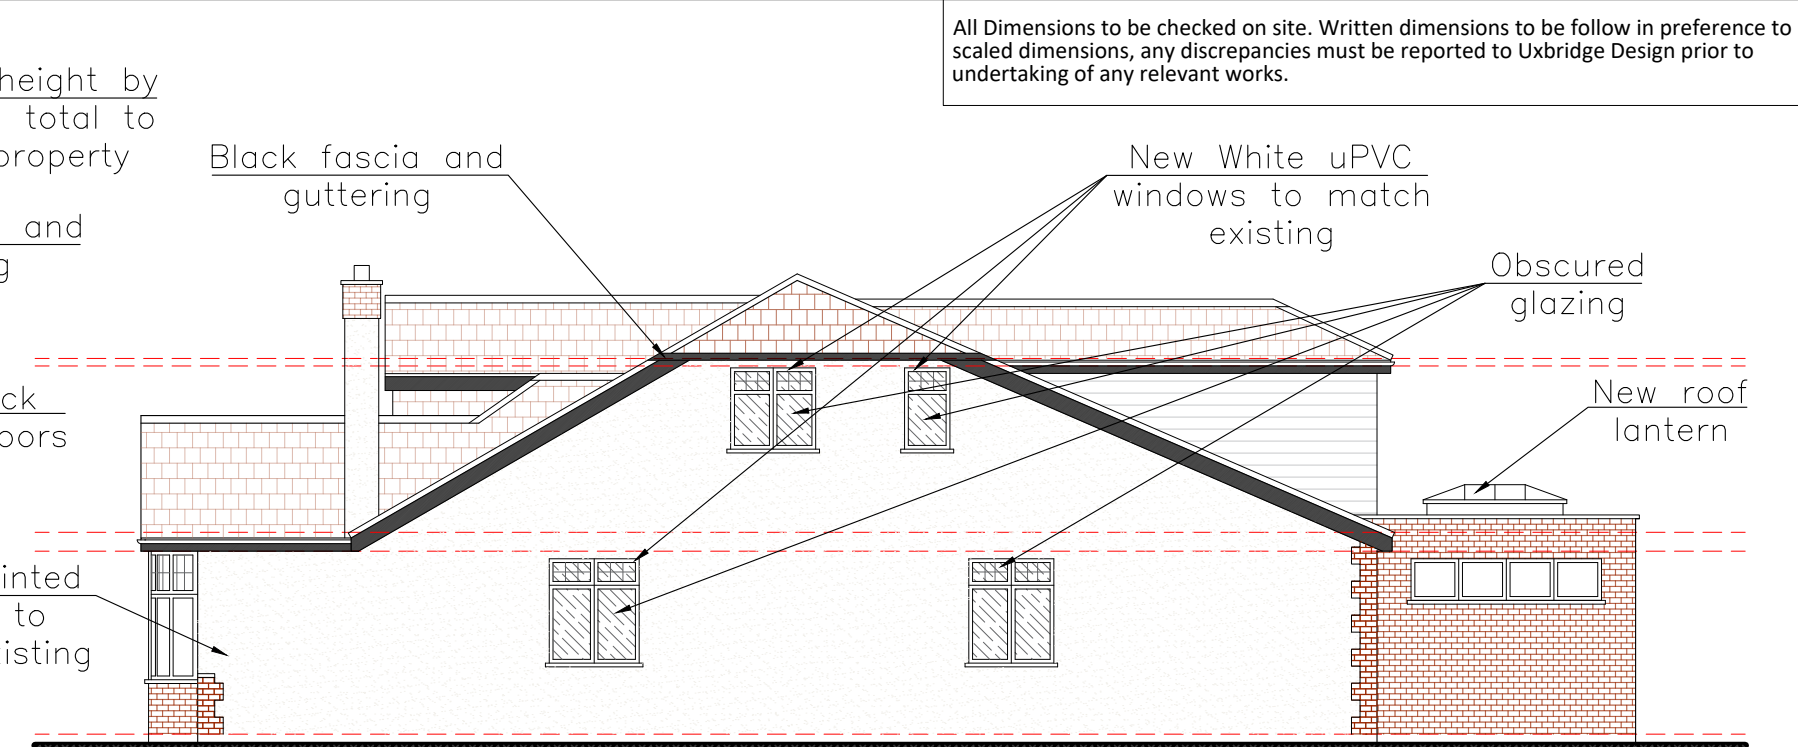


Proposed Side Elevation

Scale - 1:100

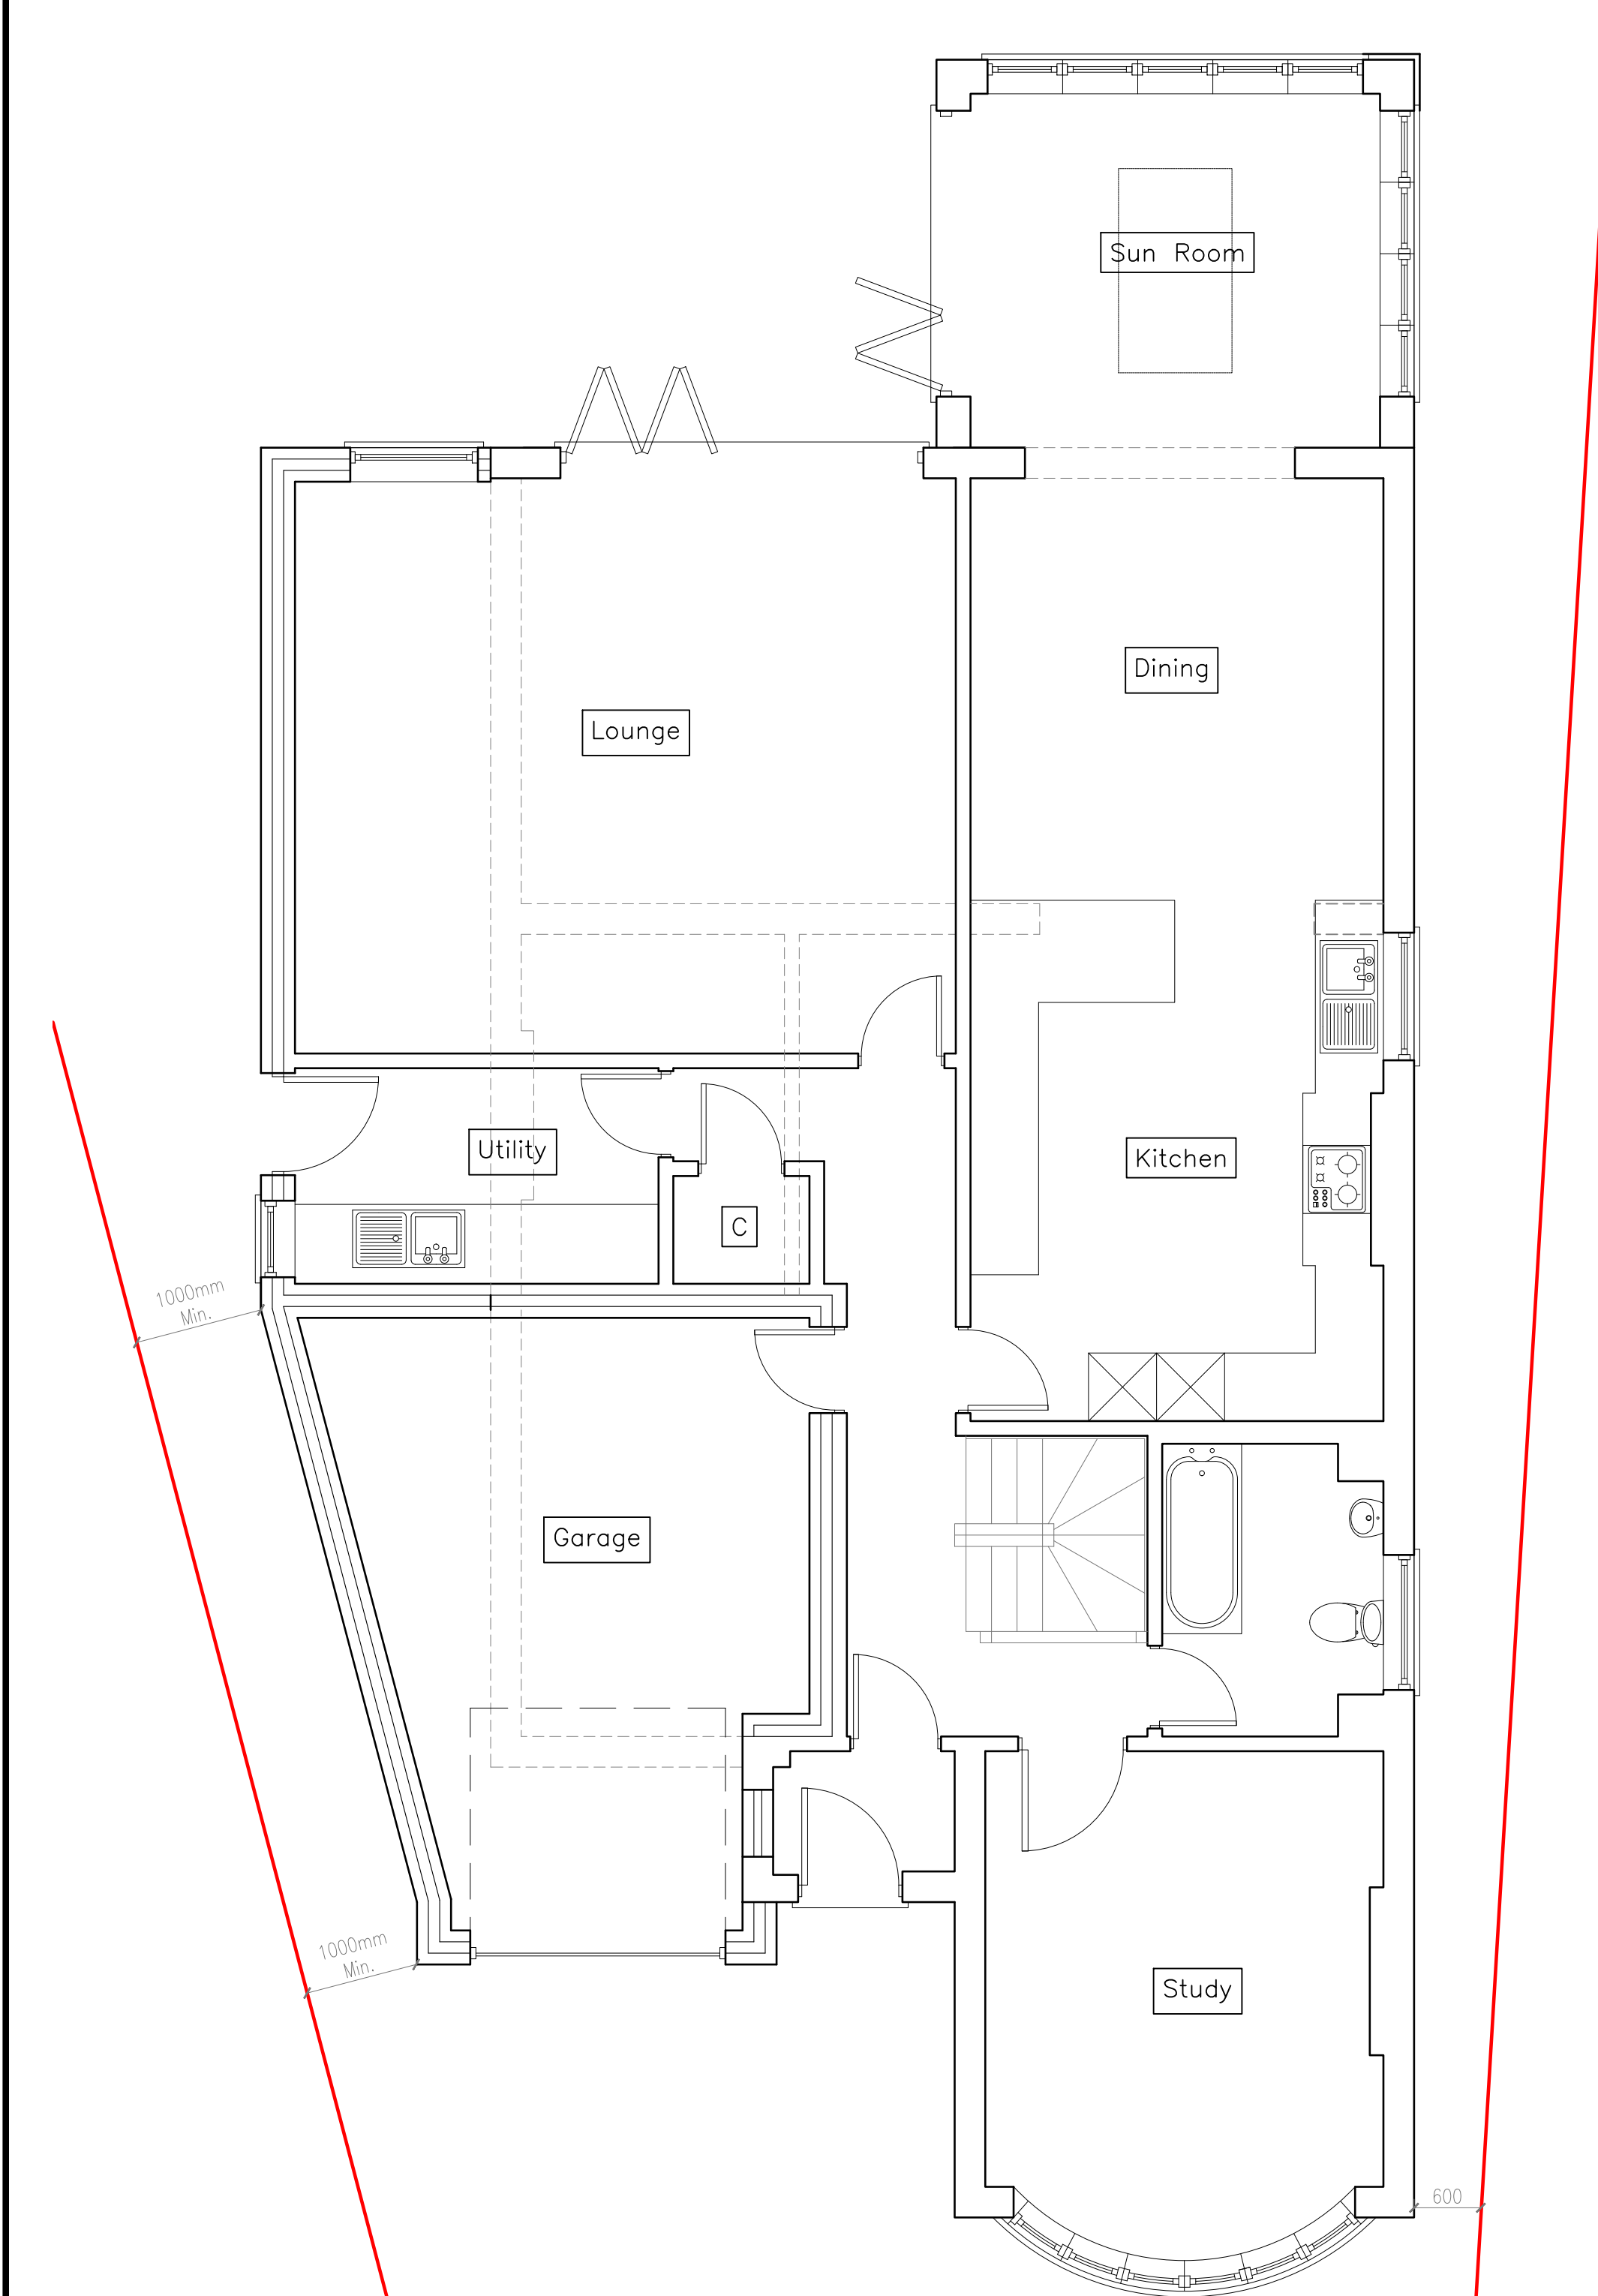


Proposed Ground Floor Plan

Scale - 1:50

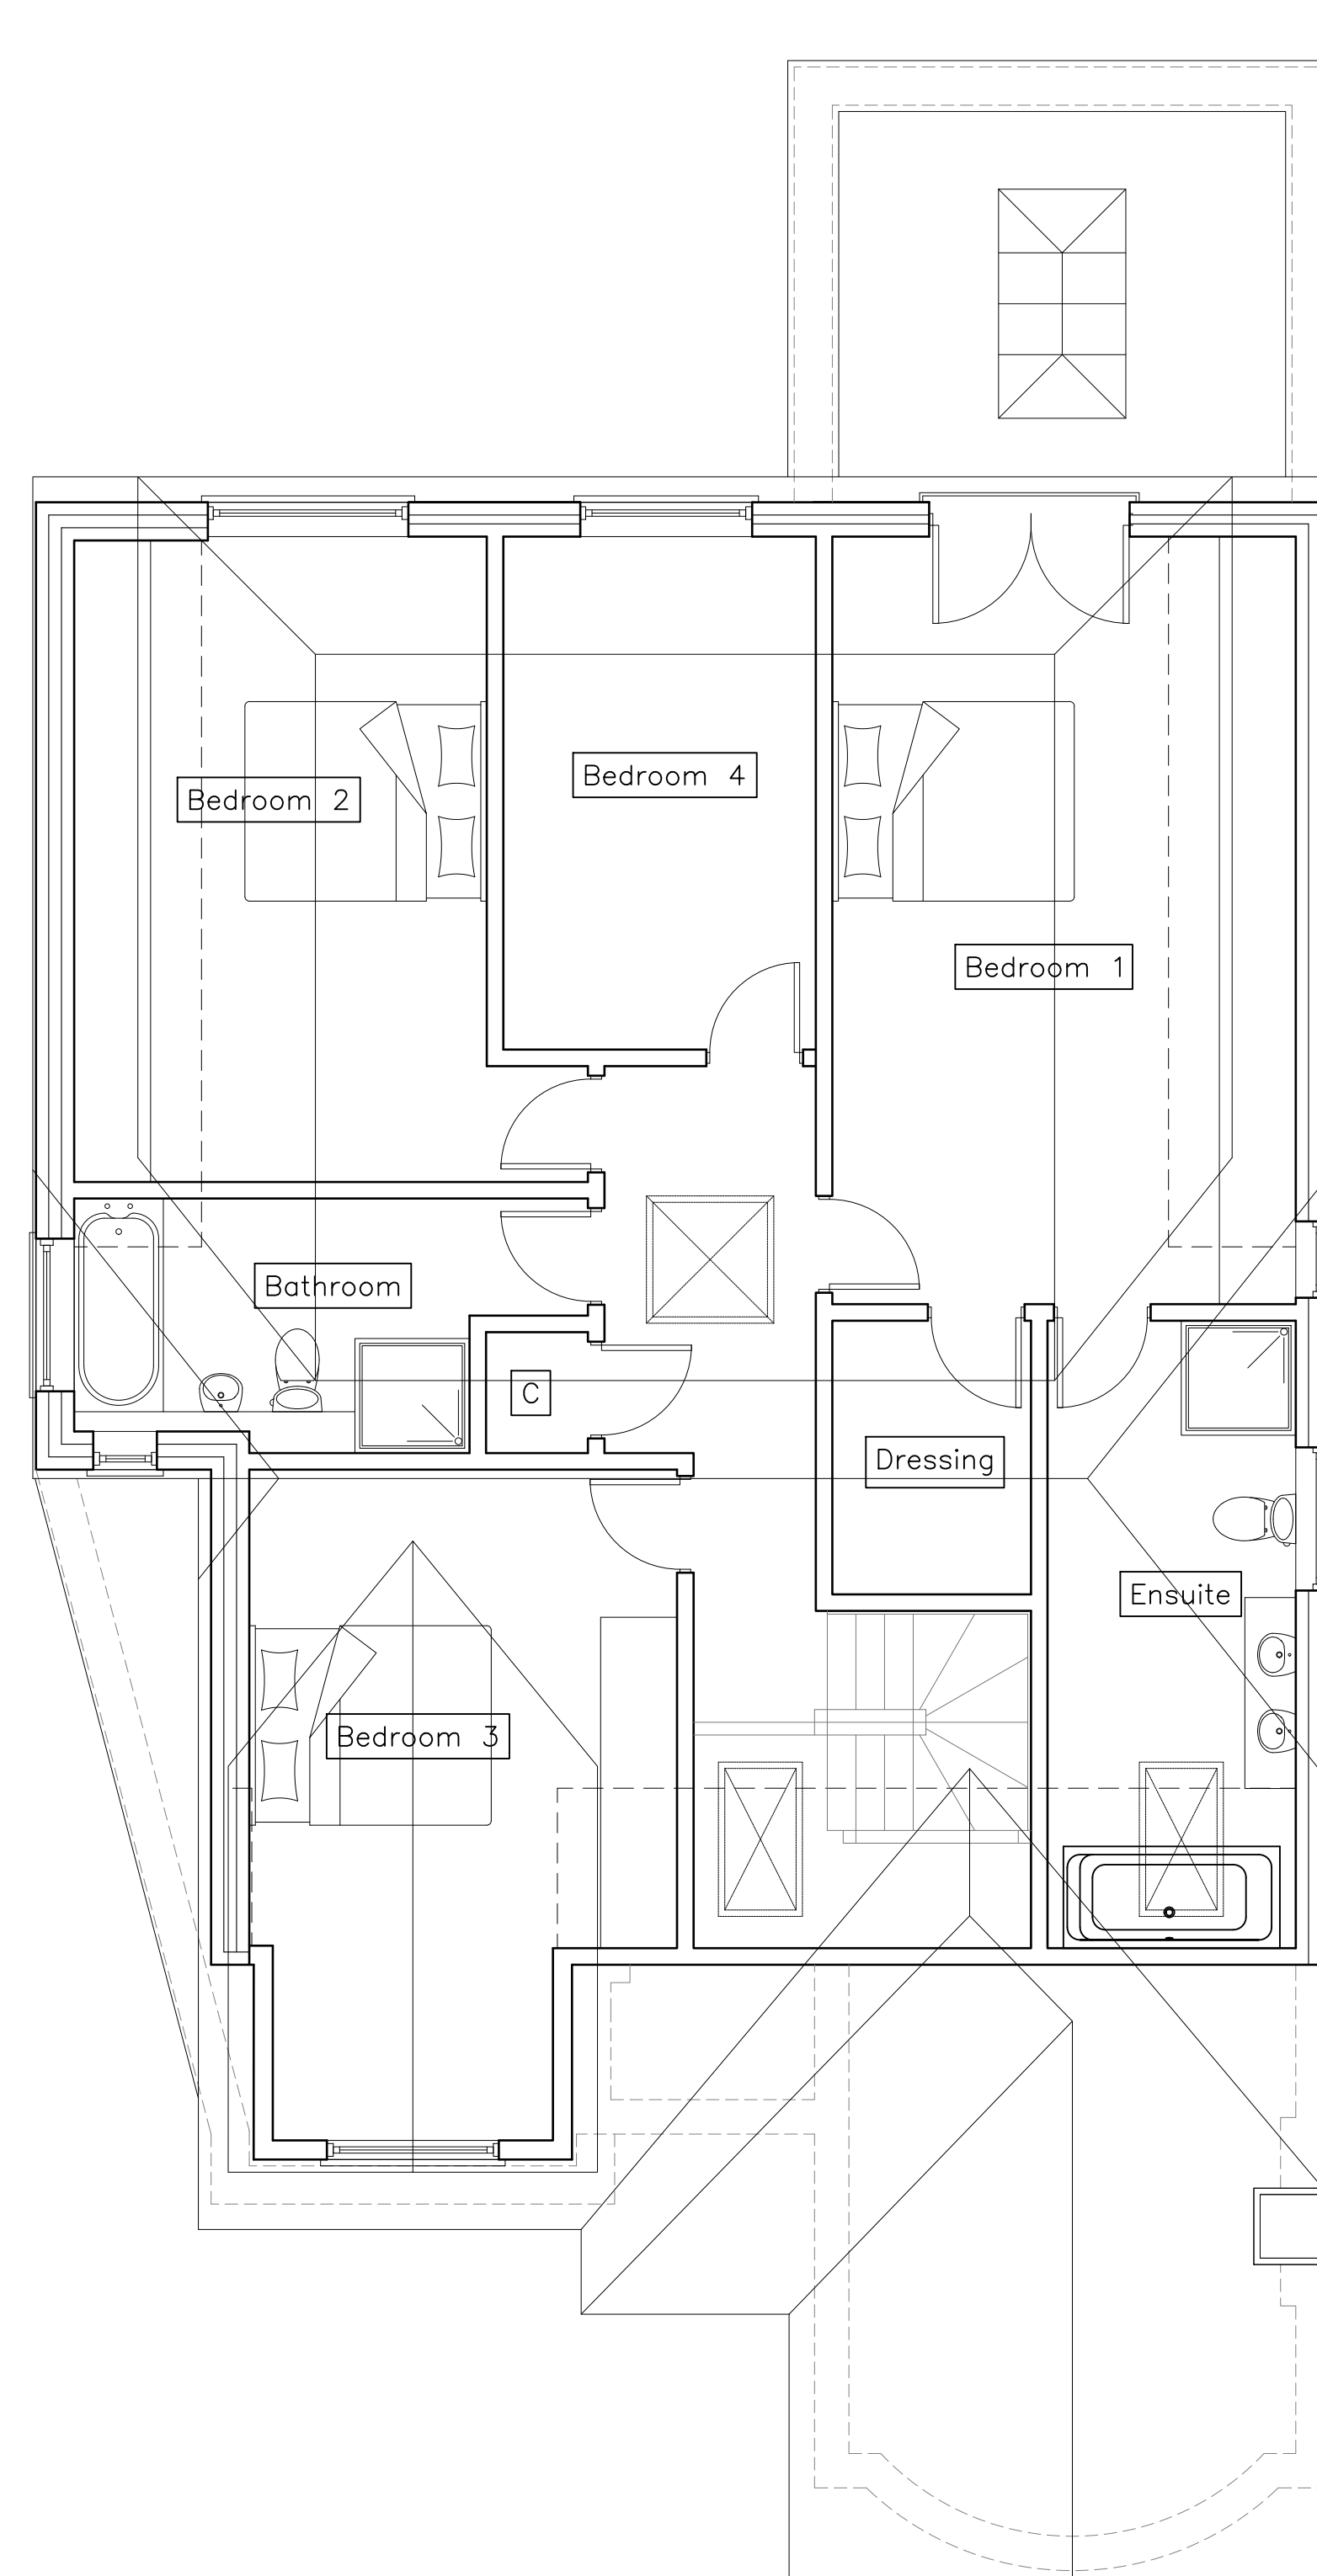

Proposed First Floor Plan  
Scale - 1:50

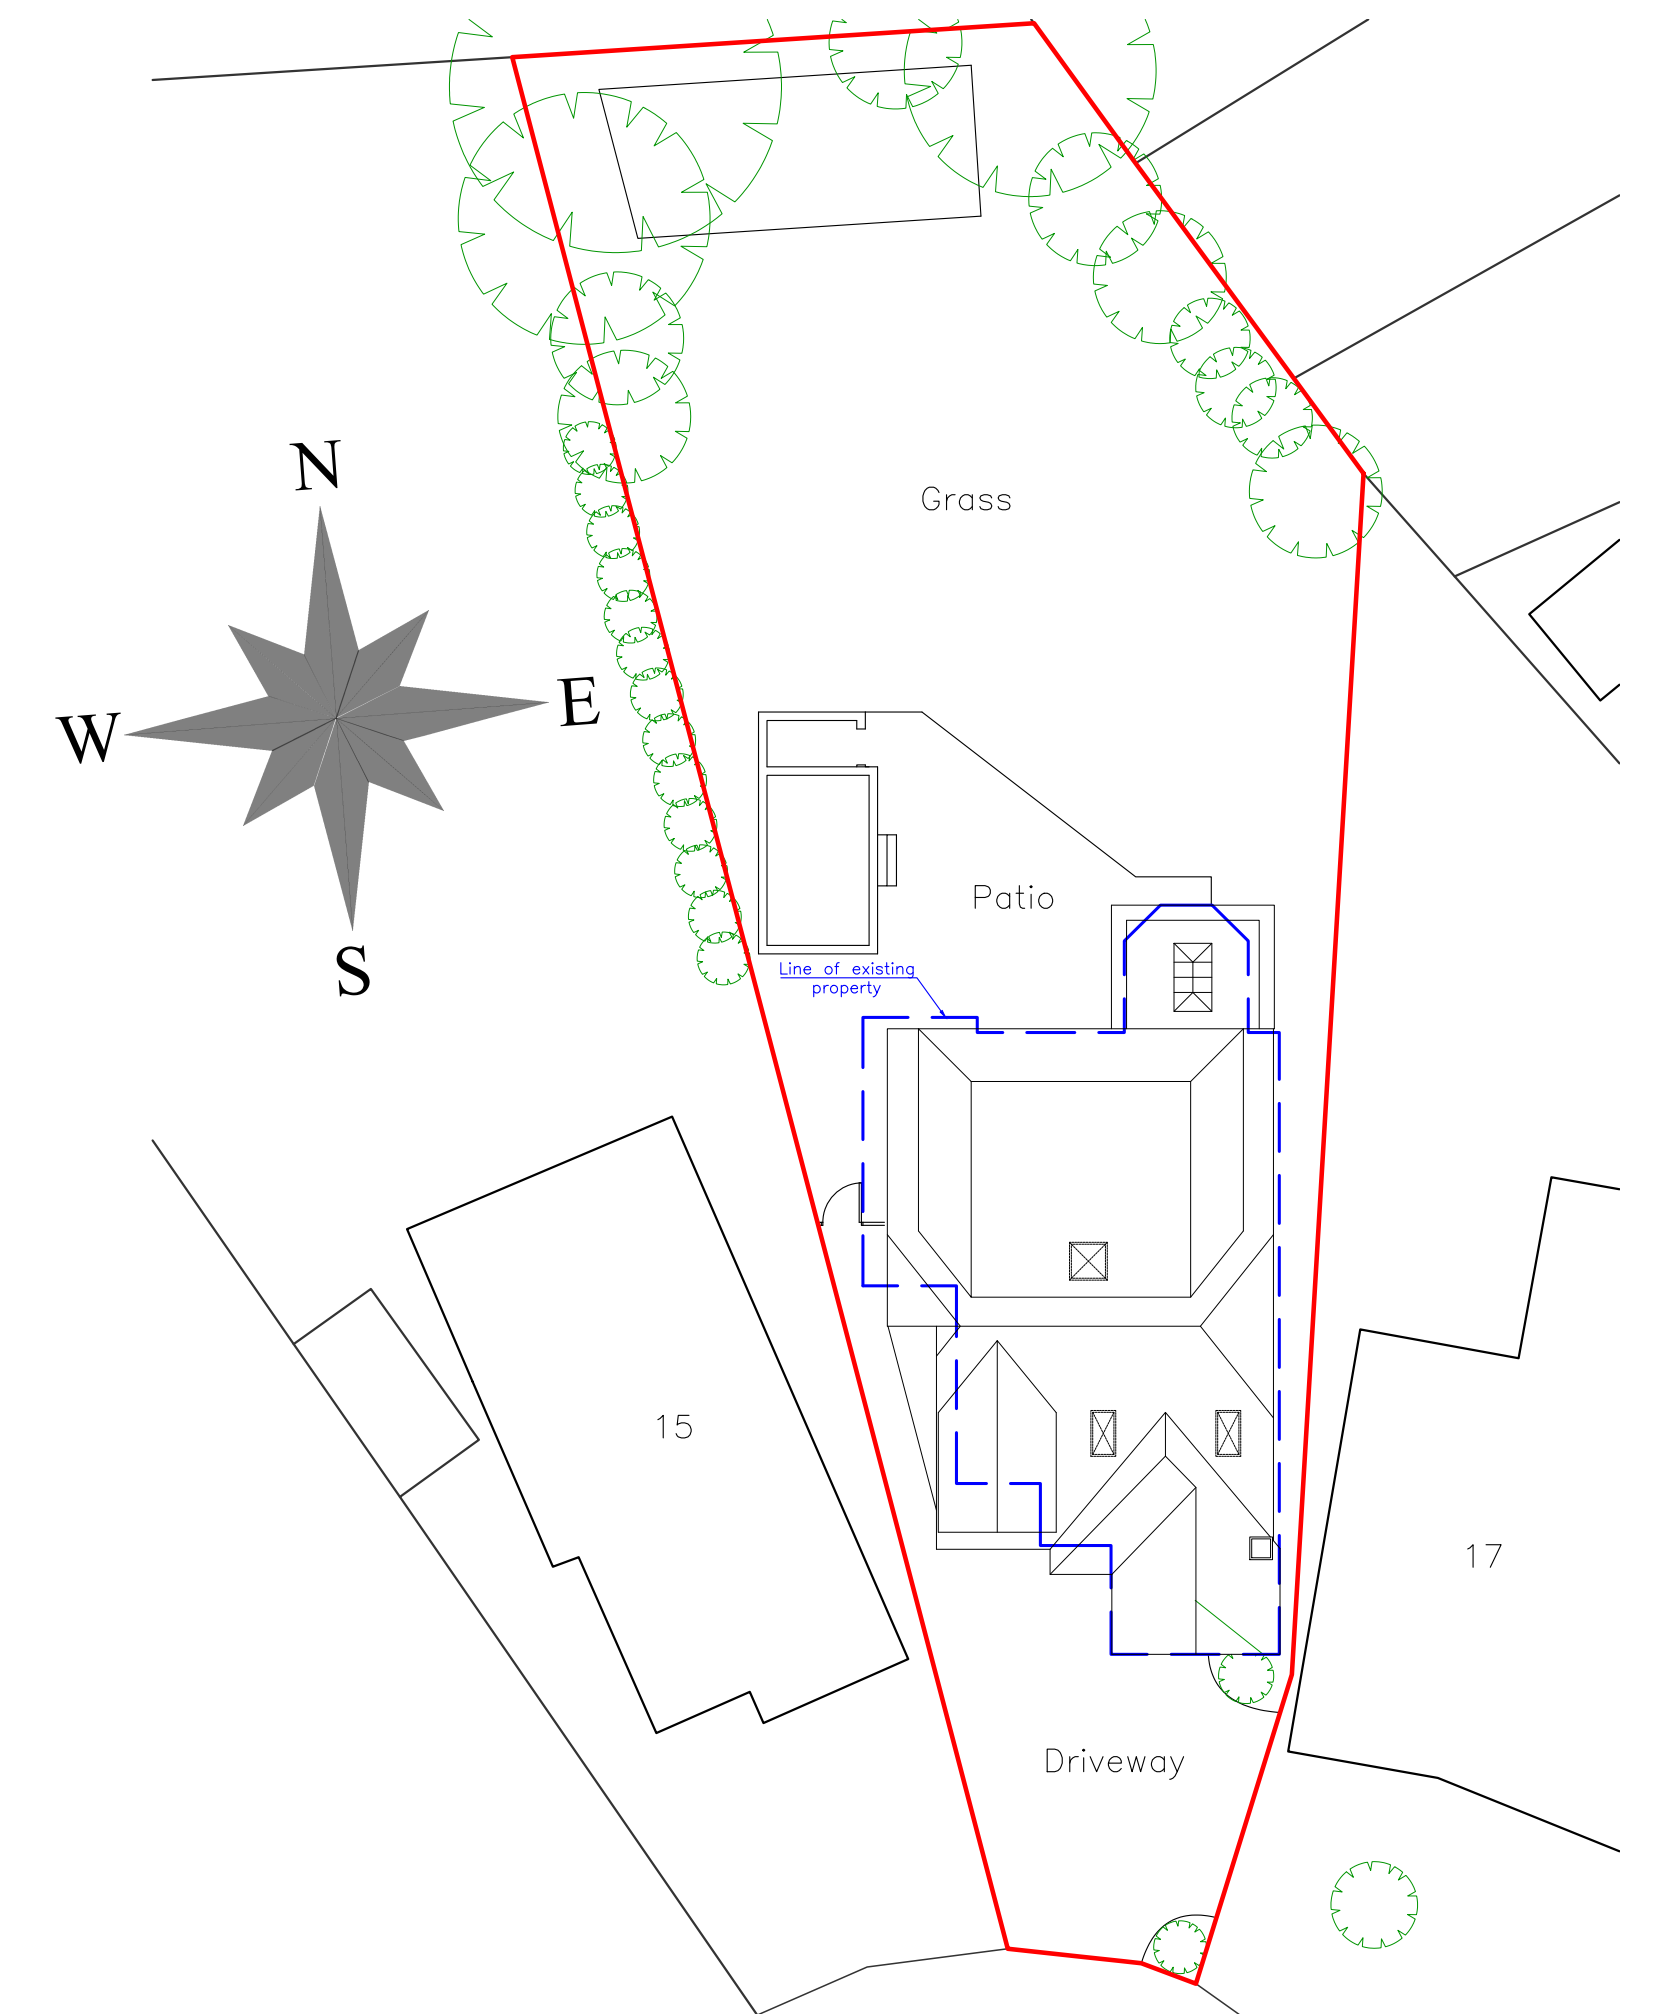

Proposed Site Plan  
Scale - 1:200

|   |         |          |                                                                                       |     |
|---|---------|----------|---------------------------------------------------------------------------------------|-----|
|   |         |          |                                                                                       |     |
| G   | JUNE 20 | KH       | CLIENT REVISIONS                                                                      |     |
| REV   | DATE    | DRAWN BY | DESCRIPTION                                                                           |     |
| <h1>Uxbridge Design</h1> <h2>&amp; DETAILING SERVICES</h2> <p>21B Windsor Street, Uxbridge, Middlesex, UB8 1AB<br/> T. 01895 255791<br/> E. <a href="mailto:info@uxbridgedesign.co.uk">info@uxbridgedesign.co.uk</a><br/> W. <a href="http://www.uxbridgedesign.co.uk">www.uxbridgedesign.co.uk</a></p> |         |          |  |     |
| <u>CLIENT</u>   |         |          |                                                                                       |     |
| Mr. C. Barrett   |         |          |                                                                                       |     |
| <u>PROJECT</u>   |         |          |                                                                                       |     |
| 16 Elgar Close, Ickenham<br>Uxbridge, Middlesex, UB10 8HN   |         |          |                                                                                       |     |
| <u>TITLE</u>   |         |          |                                                                                       |     |
| Proposed Dwelling<br>Floor Plans and Elevations   |         |          |                                                                                       |     |
| DATE   | SCALE   | DRN      | DRG NO                                                                                | REV |
| Mar 20   | 1:50    | KH       | 20_19_02                                                                              | G   |
|   |         |          |                                                                                       | A1  |