


53 ROUNDWAYS, RUISLIP HA4 6EF




0 50
Metres


 


Plan Produced for: Savio Audisho
Date Produced: 30 Jul 2018
Plan Reference Number: TQRQM18211125900506
Scale: 1:1250 @ A4

EXISTING GROUND FLOOR FLOORPLAN

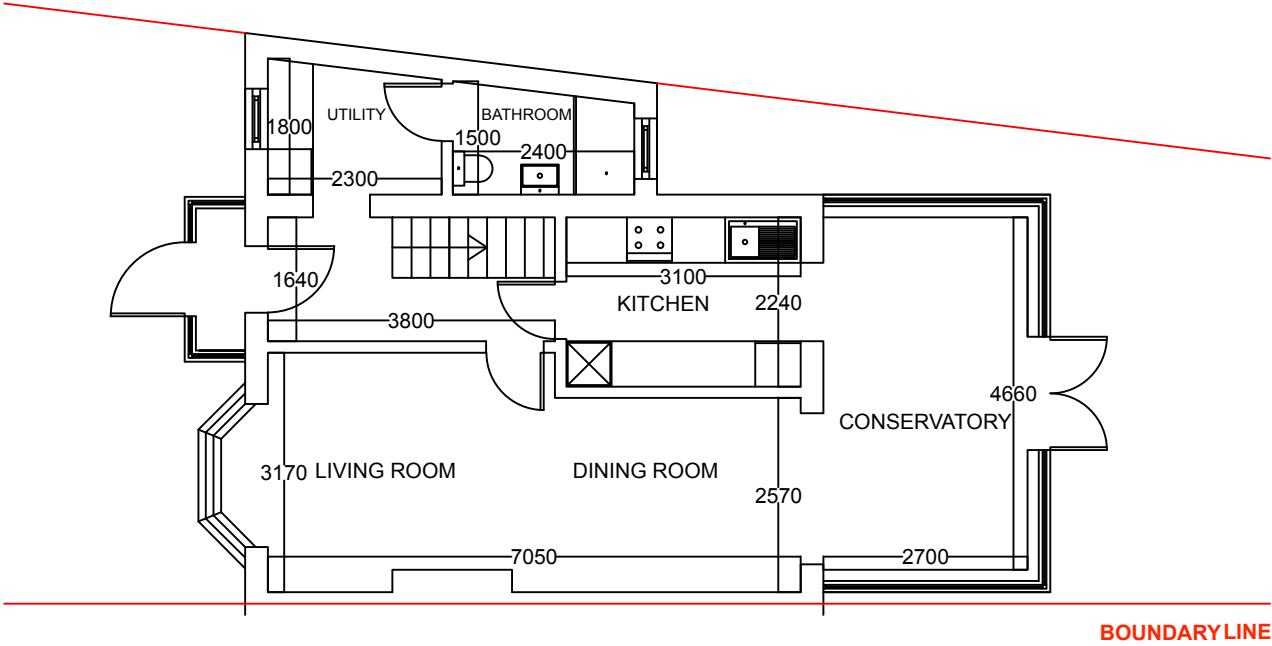


PROPOSED GROUND FLOOR FLOORPLAN

 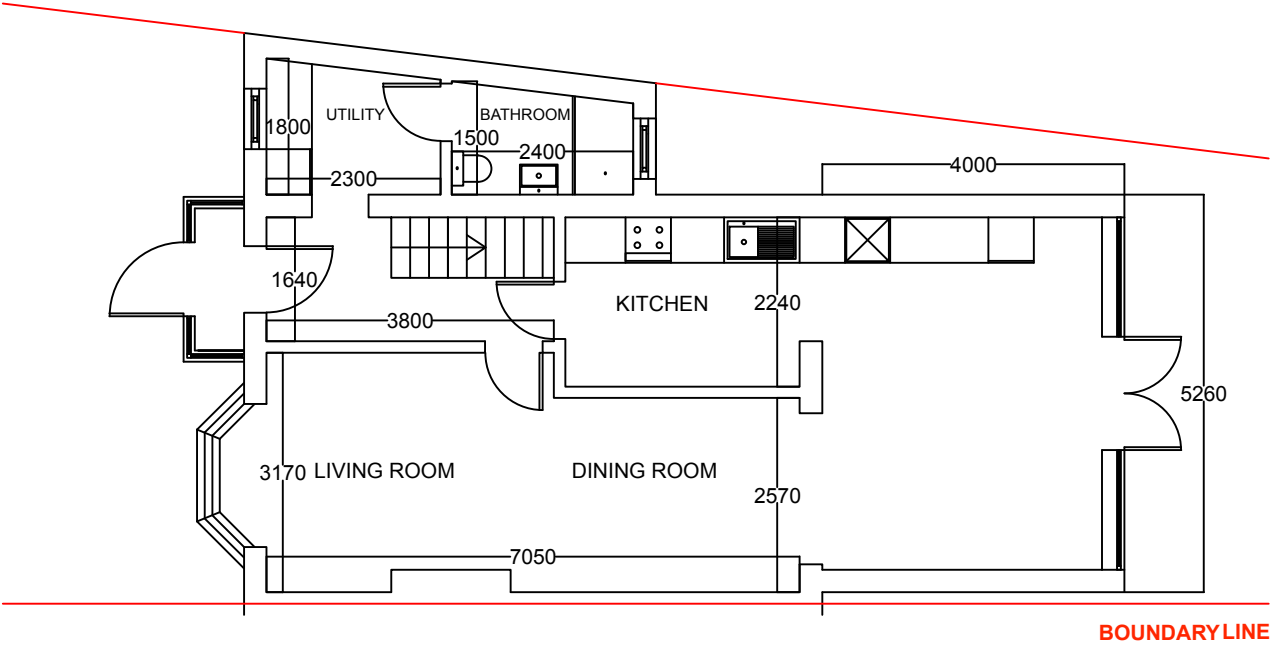


NOTES:

JOB TITLE: PROPOSED WRAP AROUND GROUND FLOOR EXTENSION	DRAWING TITLE: Existing & Proposed Floorplans	DRAWING NO.: 53R/FP	SCALE: 1:100
CLIENT: Rauf Jambaz, 53 Roundways, Ruislip London HA4 6EF	ADDRESS: 53 Roundways, Ruislip London HA4 6EF	Draftsman: Savio Audisho Savio Designs Ltd 35 Harp Road, Hanwell W7 1JG	DATE: MAY 2018

EXISTING REAR ELEVATION (NORTH WEST)

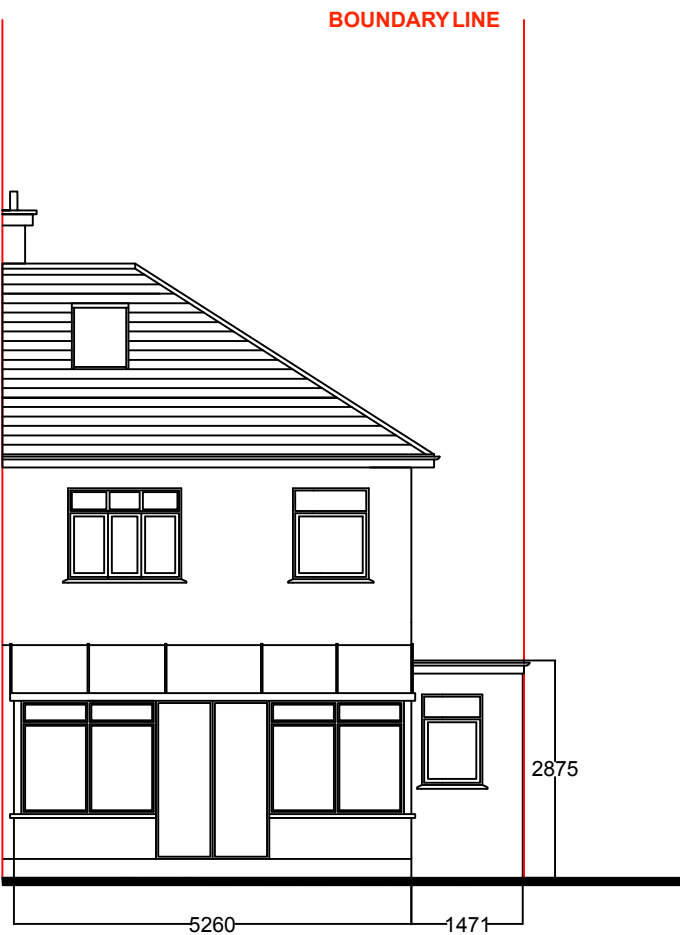

PROPOSED REAR ELEVATION (NORTH WEST)

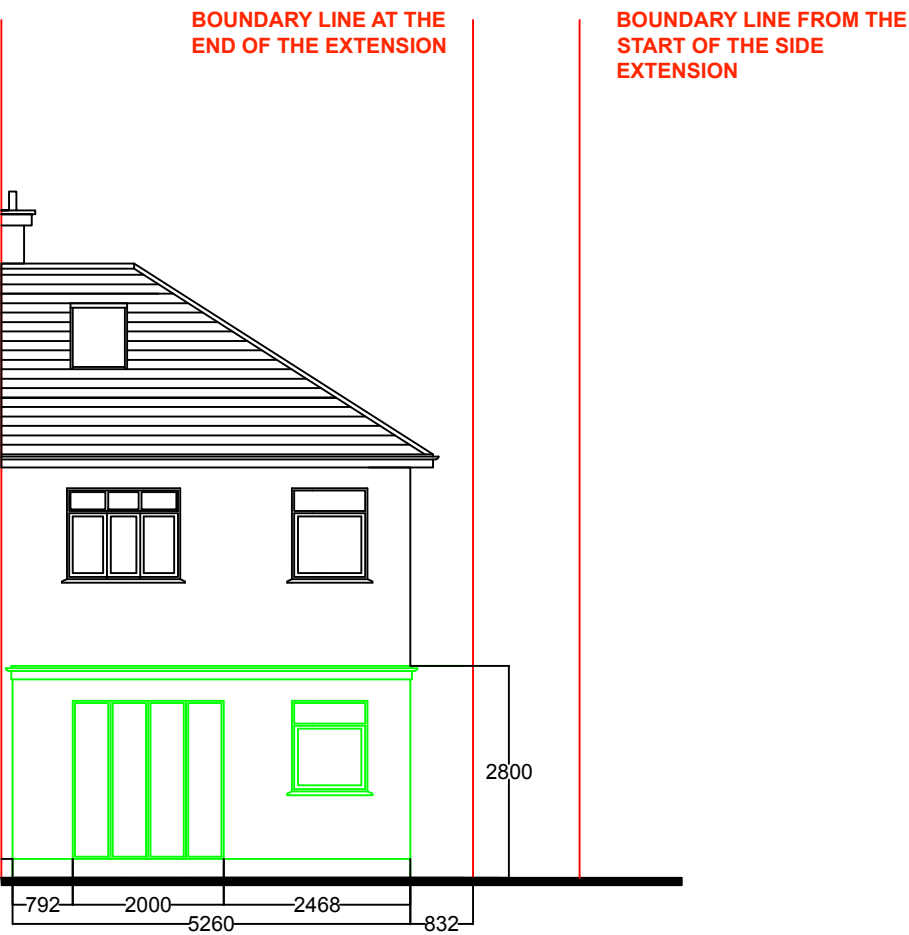


NOTES:


Exterior leaf of 300mm cavity wall of the rear extension to match existing building. uPVC windows and aluminium frame double glazed patio doors to be installed. Fibre glass flat roof construction. 832mm space between boundary line and new build.

JOB TITLE: PROPOSED WRAP AROUND GROUND FLOOR EXTENSION	DRAWING TITLE: Existing & Proposed Rear Elevations	DRAWING NO.: 53R/RE	SCALE: 1:100
CLIENT: Rauf Jambaz, 53 Roundways, Ruislip London HA4 6EF	ADDRESS: 53 Roundways, Ruislip London HA4 6EF	Draftsman: Savio Audisho Savio Designs Ltd 35 Harp Road, Hanwell W7 1JG	DATE: JULY 2018

EXISTING SIDE ELEVATION

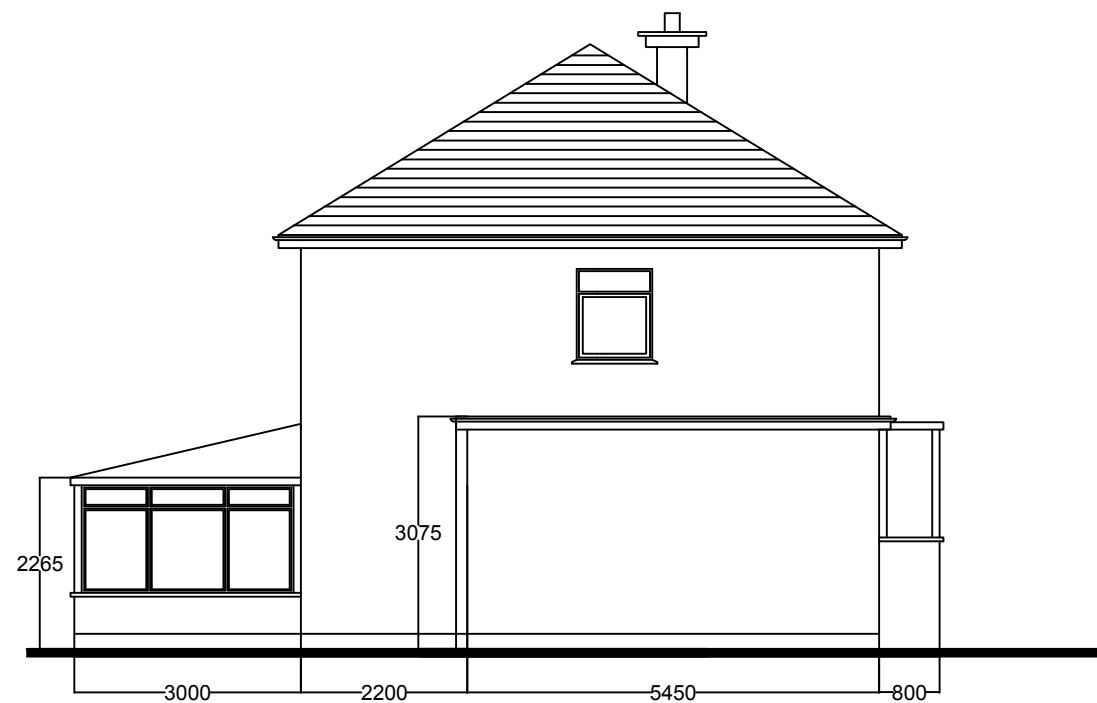

PROPOSED SIDE ELEVATION

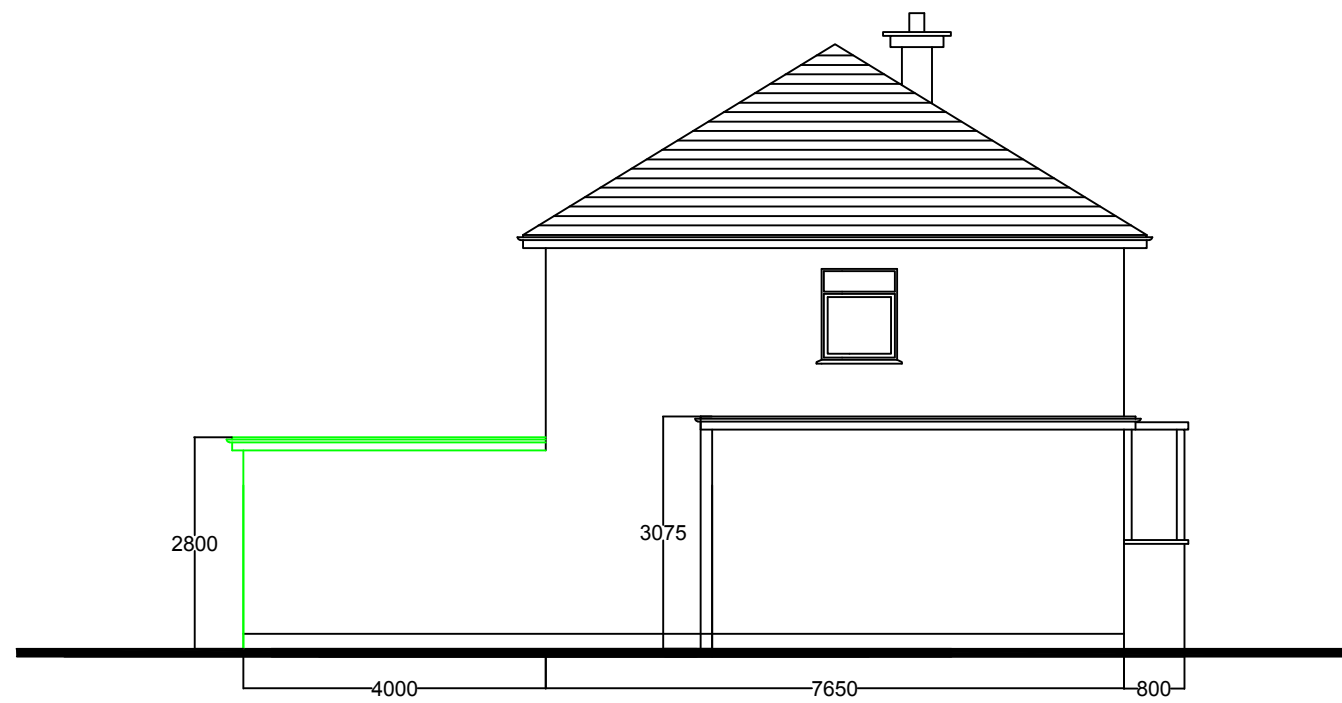


NOTES:


Exterior leaf of 300mm cavity wall of the side extension to match existing building. uPVC windows and aluminium frame double glazed patio doors to be installed. Fibre glass flat roof construction.120mm space between boundary line and new build so as to not effect neighbours boundary.

JOB TITLE: PROPOSED WRAP AROUND GROUND FLOOR EXTENSION	DRAWING TITLE: Existing & Proposed Side Elevations	DRAWING NO.: 53R/SE	SCALE: 1:100
CLIENT: Rauf Jambaz, 53 Roundways, Ruislip London HA4 6EF	ADDRESS: 53 Roundways, Ruislip London HA4 6EF	Draftsman: Savio Audisho Savio Designs Ltd 35 Harp Road, Hanwell W7 1JG	DATE: JULY 2018

EXISTING SIDE ELEVATION (ATTACHED TO 55 ROUNDWAYS)

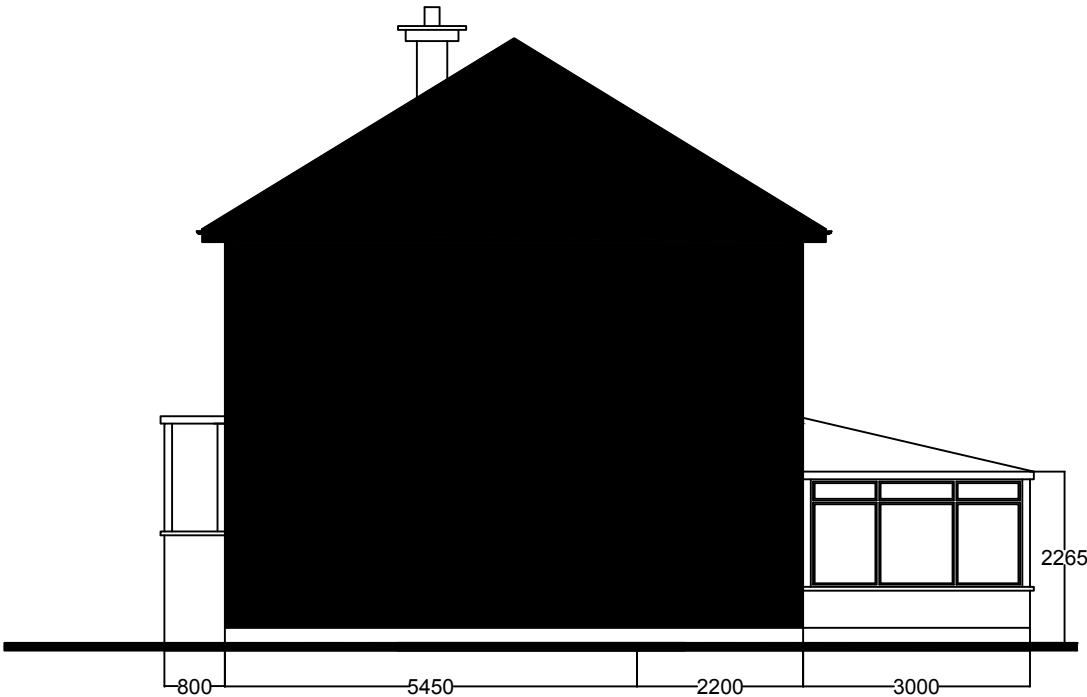

PROPOSED SIDE ELEVATION (ATTACHED TO 55 ROUNDWAYS)

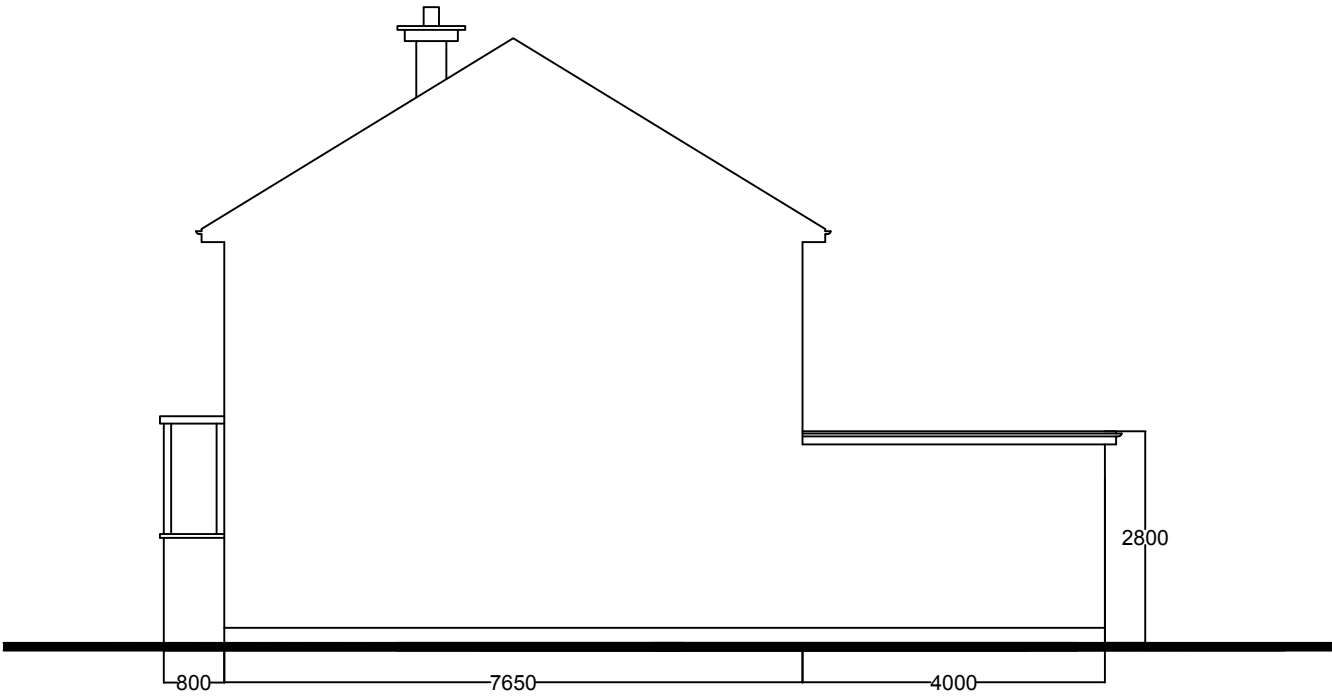

NOTES:

Exterior leaf of 300mm cavity wall of the side extension to match existing building. uPVC windows and aluminium frame double glazed patio doors to be installed. Fibre glass flat roof construction.

JOB TITLE: PROPOSED WRAP AROUND GROUND FLOOR EXTENSION	DRAWING TITLE: Existing & Proposed Side Elevations (North)	DRAWING NO.: 53R/SEN	SCALE: 1:100
CLIENT: Rauf Jambaz, 53 Roundways, Ruislip London HA4 6EF	ADDRESS: 53 Roundways, Ruislip London HA4 6EF	Draftsman: Savio Audisho Savio Designs Ltd 35 Harp Road, Hanwell W7 1JG	DATE: JULY 2018