




THIS DRAWING MUST NOT BE USED FOR PURPOSES OTHER THAN THAT FOR WHICH IT IS PROVIDED.
IT IS SUPPLIED WITHOUT LIABILITY FOR ANY ERRORS OR OMISSIONS
~~DO NOT SCALE FROM THIS DRAWING~~ ALL DIMENSIONS TO BE CHECKED ON SITE
ALL DRAWINGS SUBJECT TO STATUTORY AUTHORITY APPROVAL
THIS DRAWING IS PROTECTED UNDER COPYRIGHT AND AT NO TIME SHOULD ANY PORTION OF THIS DRAWING BE REPRODUCED OR COPIED WITHOUT THE PERMISSION OF ARCHITECT (DESIGN COPYRIGHT ACT 1968)

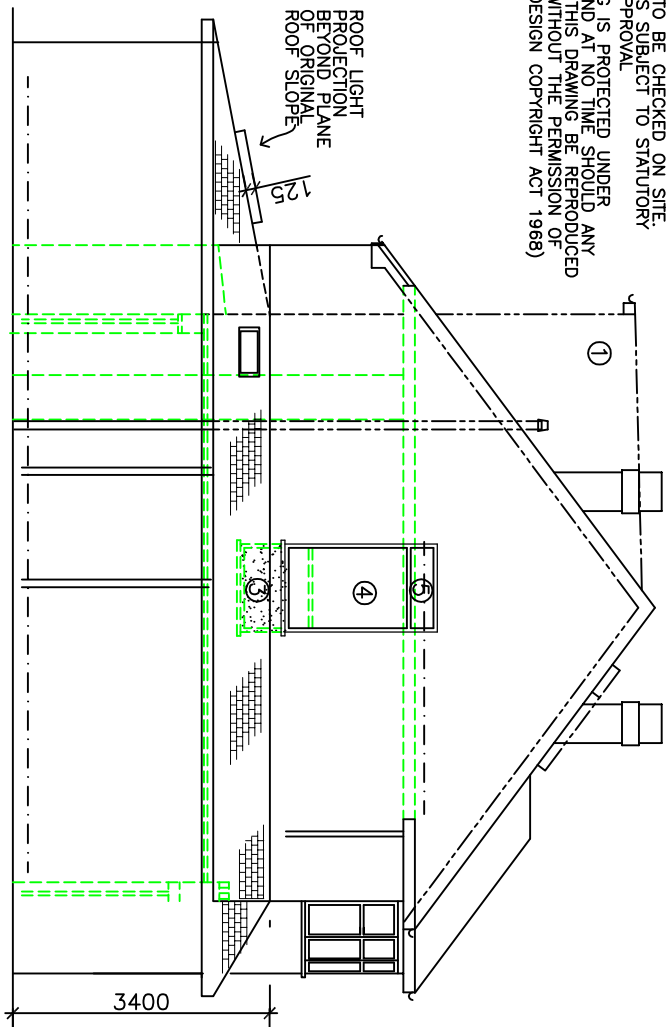

SIDE ELEVATION

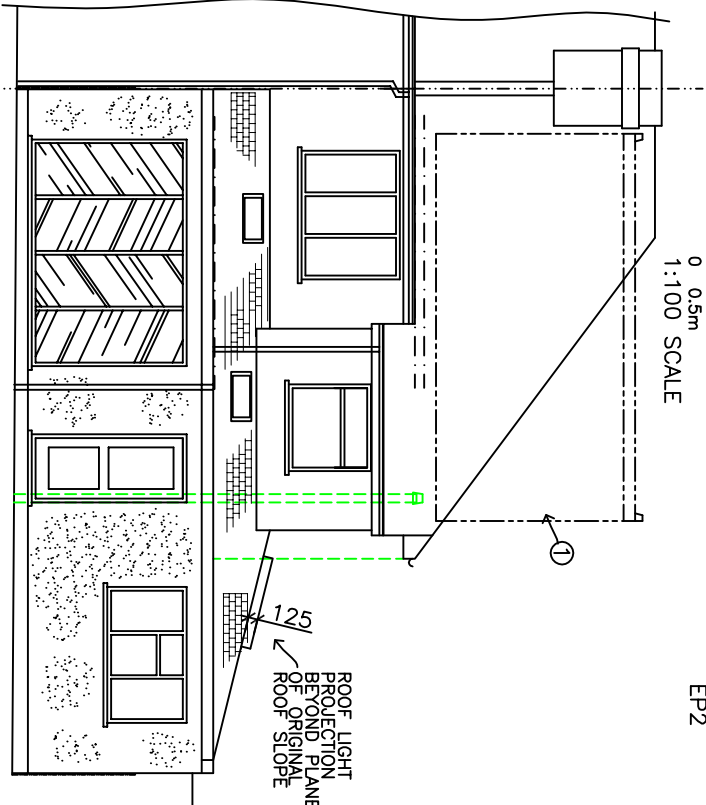

REAR ELEVATION

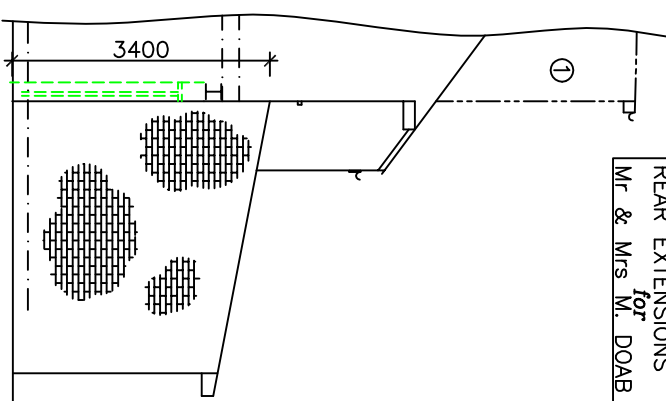

SIDE VIEW C-C

THIS DRAWING TO BE READ IN CONJUNCTION WITH NOTES AND DETAILS ON DRG. BWA/D/EP1, EP2

52 BEECHWOOD AVENUE,
RUISLIP - HA4 6EJ

GROUND, FIRST & ROOF PLANS
AND ELEVATIONS OF PROPOSED
SINGLE STOREY FRONT, SIDE &
REAR EXTENSIONS

for
Mr. & Mrs. M. DOAB

Magan D.Solanki,

magnasolanki@hotmail.com
Tel:- 07903 157 689

DATE 2019

SCALE 1:100 (Dwg No./A3)

DATE 2019

DATE 2019

- ① REAR DORMER TO LOFT
ACCOMMODATION AS
REF:-844/APP/2019/2456
② HIP TO GABLE ROOF
ALTERATIONS TO LOFT
ACCOMMODATION AS
REF:-844/APP/2019/2456
③ EX'G WINDOW REMOVED & SOLID
PAINTED RENDER FINISH
TO MATCH EX'G
④ FIXED OBSCURE DOUBLE
WINDOW
⑤ OPENABLE VENT IN DOUBLE
GLAZED CLEAR PANE AND
POSITIONED MIN 1750 ABOVE
FINISH FLOOR/ADJACENT STAIR
TREAD

LEGEND

- TILED ROOF COVERING
TO MATCH EXISTING
RENDER & PAINTED
MASONRY
FACING BRICKWORK
TO MATCH EX'G
NEW TIMBER FRAMED
STUD PART'N
EXISTING STRUCTURE
TO BE REMOVED

FRONT ELEVATION

ROOF PLAN

FIRST FLOOR PLAN

GROUND FLOOR PLAN

EXISTING STRUCTURE
TO BE REMOVED