




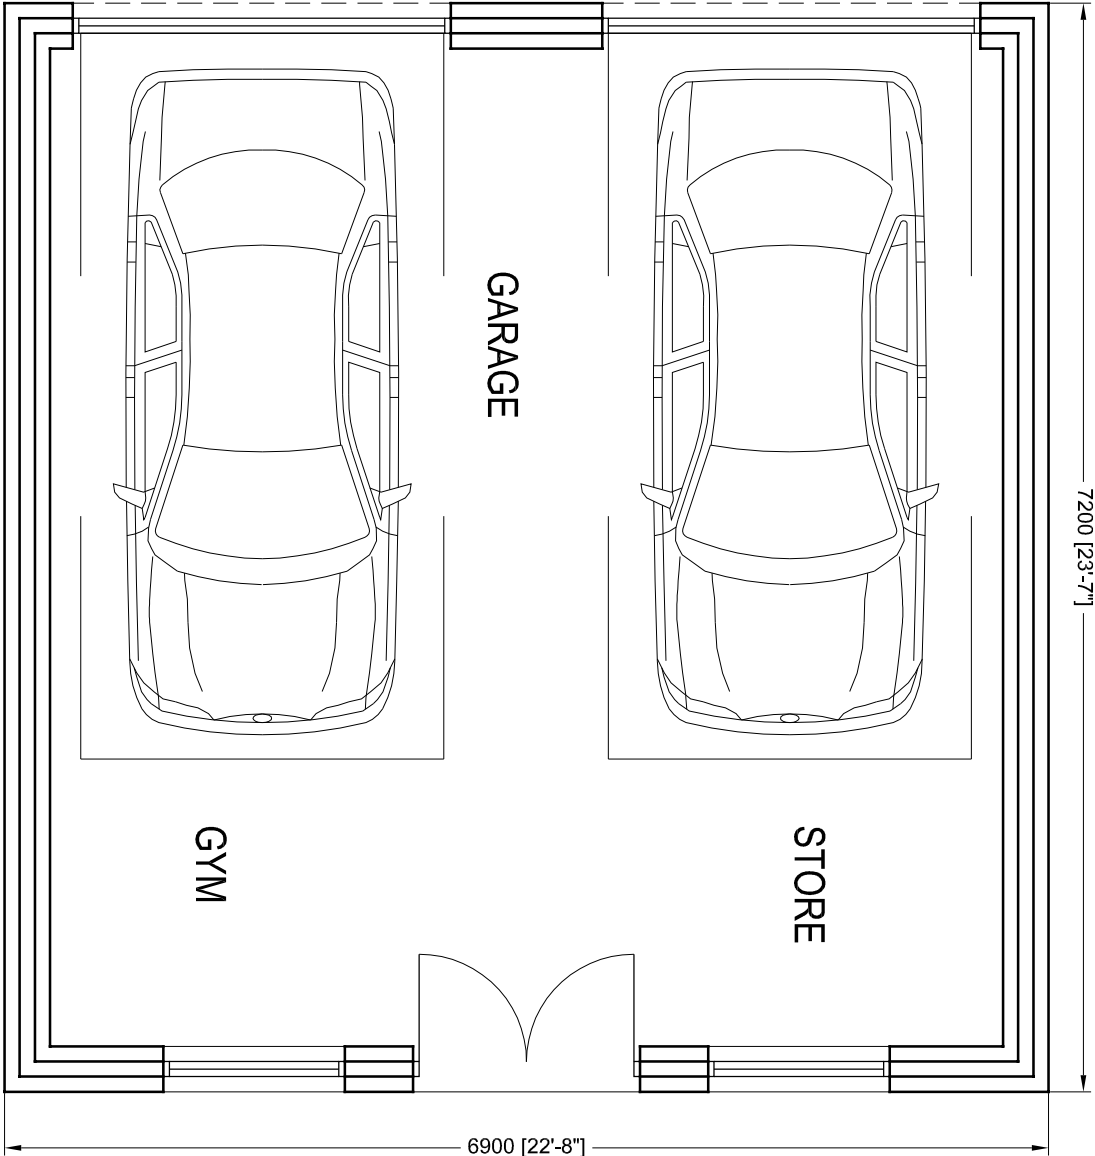

PROPOSED GROUND FLOOR PLAN

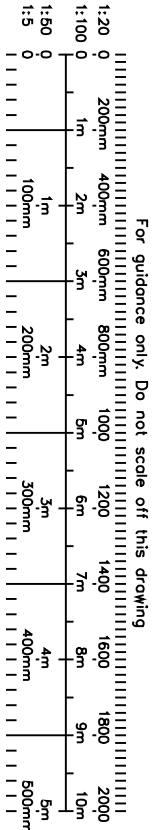

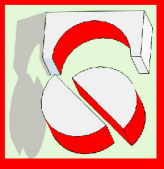

CRAFTED SPACES
ARCHITECTURE + URBANISUM
DESIGNING WITH SOCIAL, ECONOMICAL & ENVIRONMENTAL SUSTAINABILITY
(+91) 97973988297

Applicant:
MR DADWAL AND MS CHANDRA

Job Title:
1 CAMDEN AVENUE, HAYES, UB4 0PN

Drawing Title:
PROPOSED GROUND FLOOR PLAN

Scale: 1:50	Drawing No.	Print Size	Revision
Date: 24/07/2021	LD-2150-01	A3	

Drawing Status
FOR LAWFUL DEVELOPMENT