



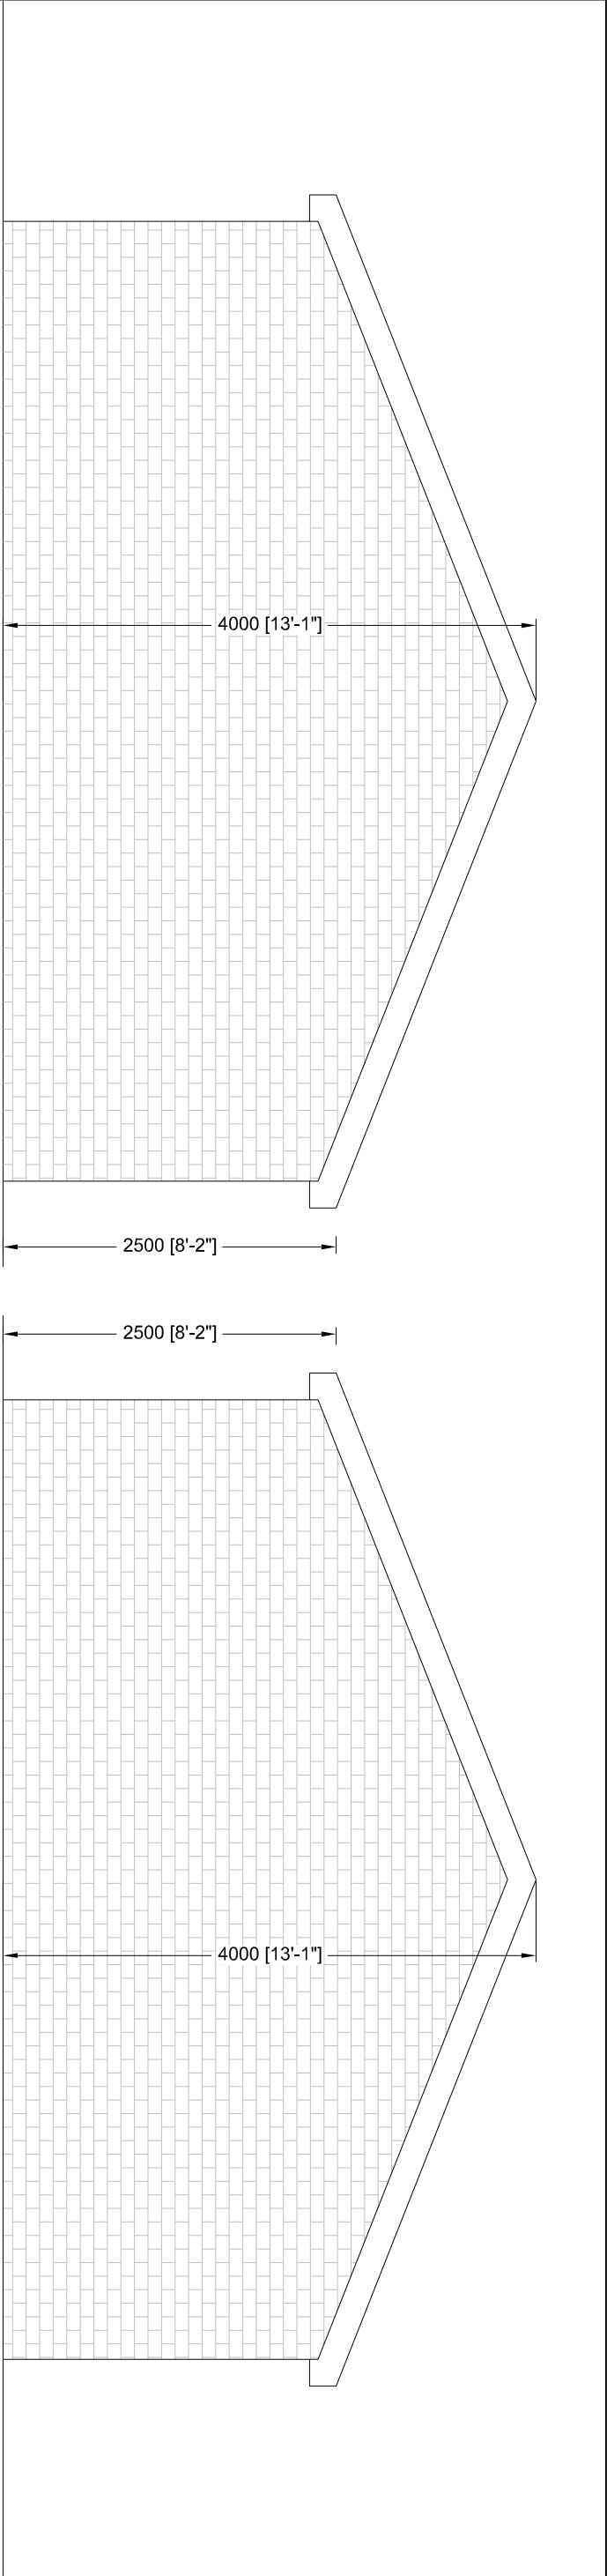


PROPOSED SIDE ELEVATION

PROPOSED ANOTHER SIDE ELEVATION

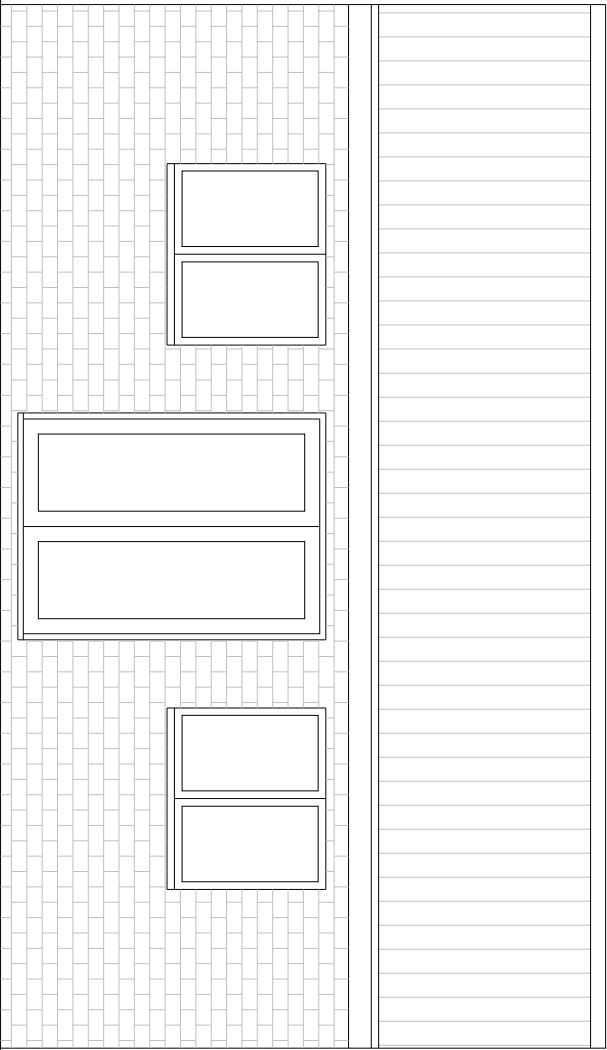


PROPOSED FRONT ELEVATION

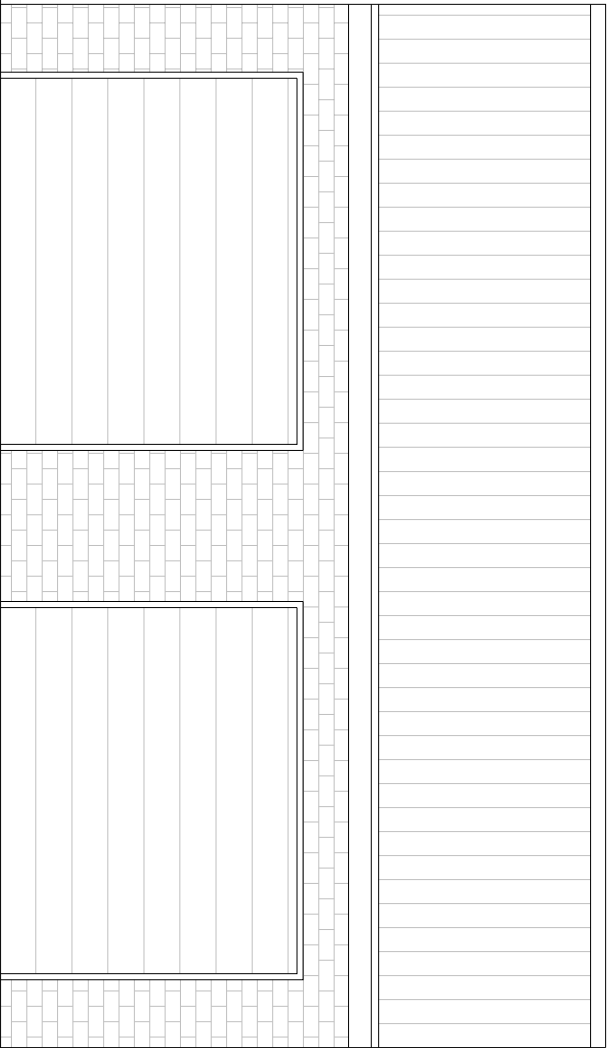


PROPOSED REAR ELEVATION

PROPOSED ROOF LIGHTS WOULD NOT PROTRUDE MORE THAN 150MM BEYOND THE PLANE OF THE SLOPE OF THE OF THE PROPOSED ROOF WHEN MEASURED FROM THE PERPENDICULAR WITH THE EXTERNAL SURFACE OF THE PROPOSED ROOF

PROPOSED MATERIALS USED IN ANY EXTERIOR WORK WOULD BE OF A SIMILAR APPEARANCE TO THOSE USED IN THE CONSTRUCTION OF THE EXTERIOR OF THE EXISTING DWELLING HOUSE

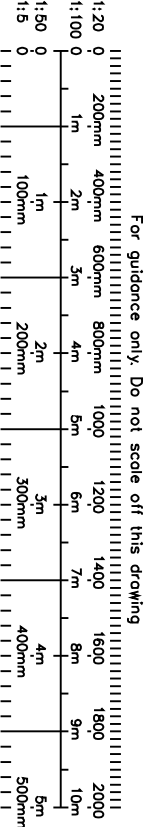
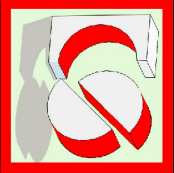
|   |             |            |          |
|---|-------------|------------|----------|
| <div><div><div>CRAFTED SPACES</div><div>ARCHITECTURE + URBANISM</div><div>DESIGNING WITH SOCIAL, ECONOMIC &amp; ENVIRONMENTAL SUSTAINABILITY</div><div>(M) 07973888297</div></div></div> |             |            |          |
| Applicant:<br>MR DADWAL AND MS CHANDRA   |             |            |          |
| Job Title:<br>1 CAMDEN AVENUE, HAYES, UB4 0PN   |             |            |          |
| Drawing Title:<br>PROPOSED ELEVATIONS   |             |            |          |
| Scale: 1:50   | Drawing No. | Print Size | Revision |
| Date: 24/07/2021   | LD-2150-03  | A3         |          |
| Drawing Status<br>FOR LAWFUL DEVELOPMENT   |             |            |          |