



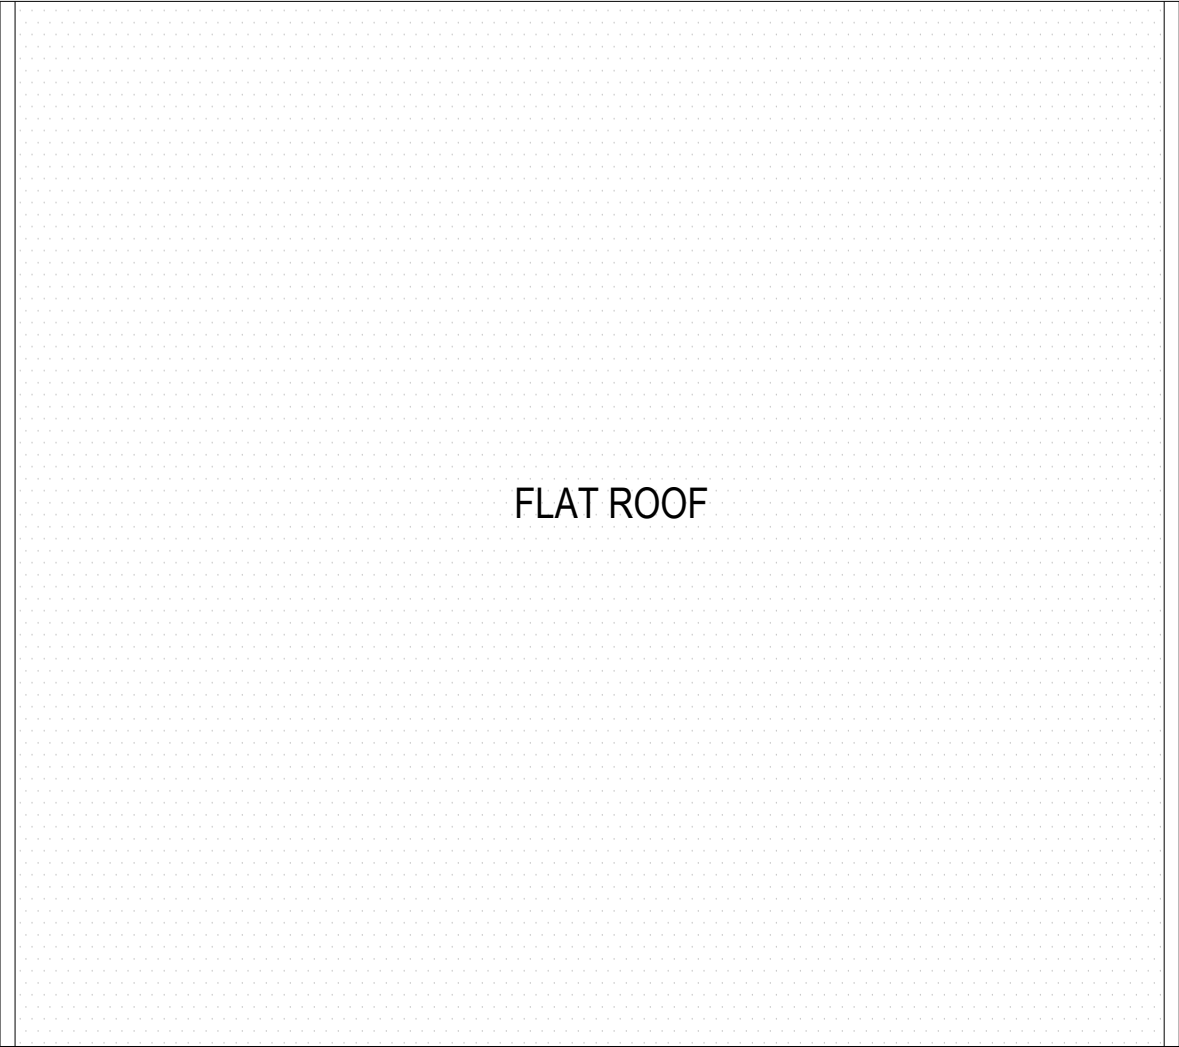

FLAT ROOF

PROPOSED ROOF PLAN

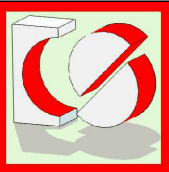

CRAFTED SPACES
ARCHITECTURE + URBANISUM
DESIGNING WITH SOCIAL ECONOMICAL & ENVIRONMENTAL SUSTAINABILITY
(M) 07973988297

Applicant:
MR DADWAL AND MS CHANDRA

Job Title:
1 CAMDEN AVENUE, HAYES, UB4 0PN

Drawing Title:
PROPOSED ROOF PLAN

Scale: 1:50 Date: 05/11/2021	Drawing No. LD1-2150-02	Print Size A3	Revision
---------------------------------	----------------------------	------------------	----------

Drawing Status
FOR LAWFUL DEVELOPMENT

