




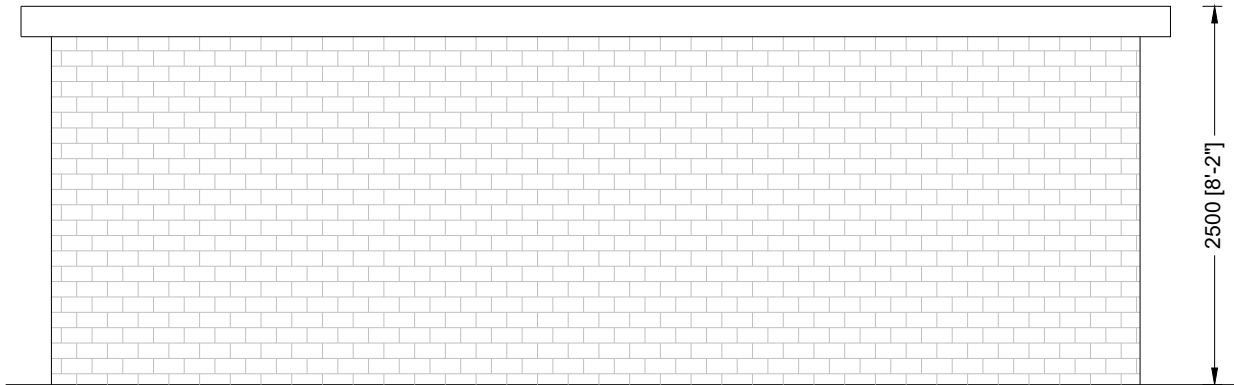


PROPOSED SIDE ELEVATION

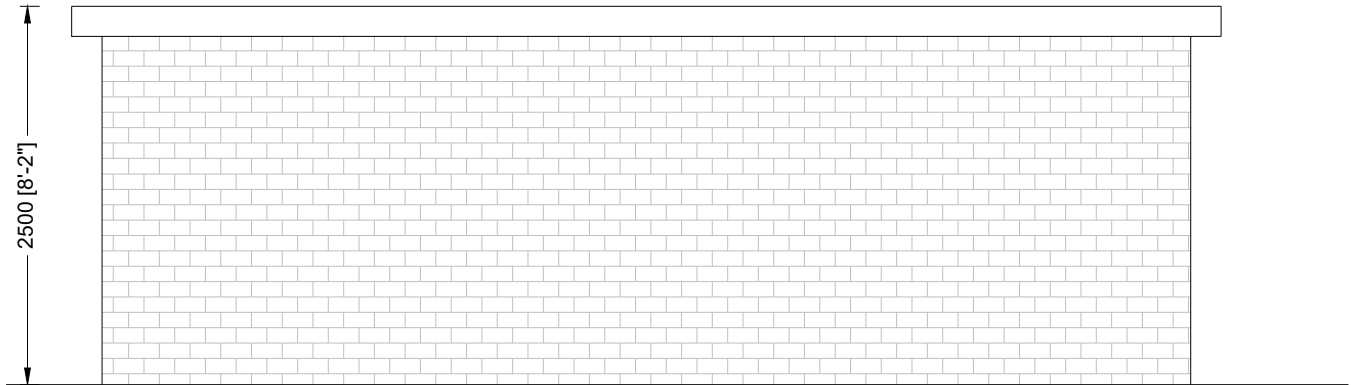

PROPOSED ANOTHER SIDE ELEVATION


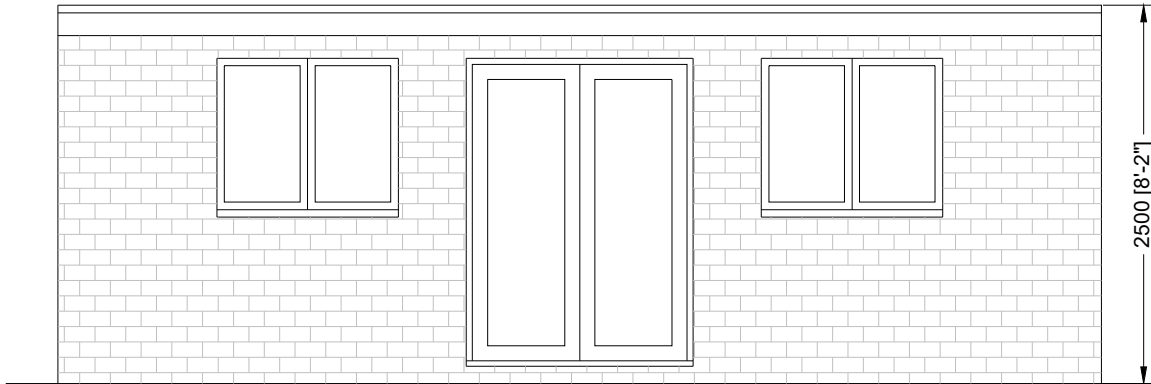


PROPOSED FRONT ELEVATION

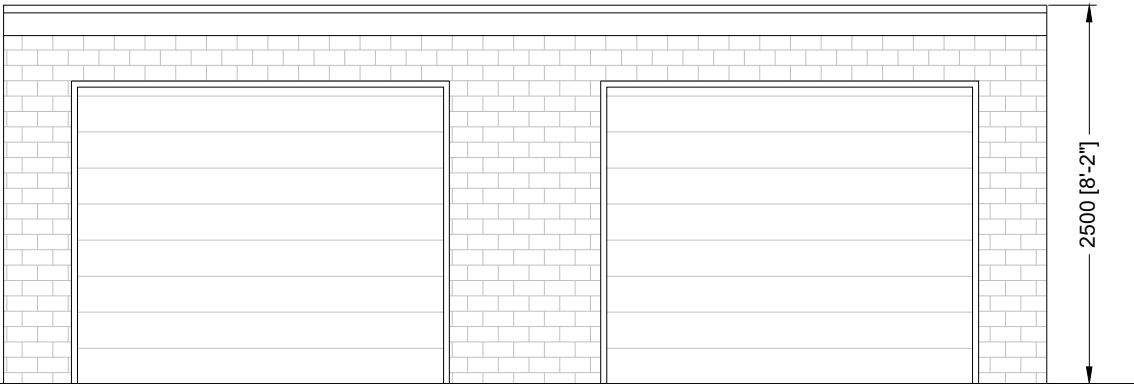

PROPOSED REAR ELEVATION

PROPOSED MATERIALS USED IN ANY EXTERIOR WORK WOULD BE OF A SIMILAR APPEARANCE TO THOSE USED IN THE CONSTRUCTION OF THE EXTERIOR OF THE EXISTING DWELLING HOUSE

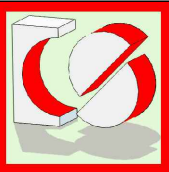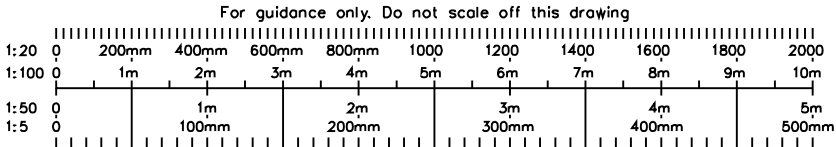

CRAFTED SPACES
ARCHITECTURE + URBANISUM
DESIGNING WITH SOCIAL ECONOMICAL & ENVIRONMENTAL SUSTAINABILITY
(M) 07973988297

Applicant:
MR DADWAL AND MS CHANDRA

Job Title:
1 CAMDEN AVENUE, HAYES, UB4 0PN

Drawing Title:
PROPOSED ELEVATIONS

Scale: 1:50 Date: 05/11/2021	Drawing No. LD1-2150-03	Print Size A3	Revision
---------------------------------	----------------------------	-------------------------	----------

Drawing Status
FOR LAWFUL DEVELOPMENT