
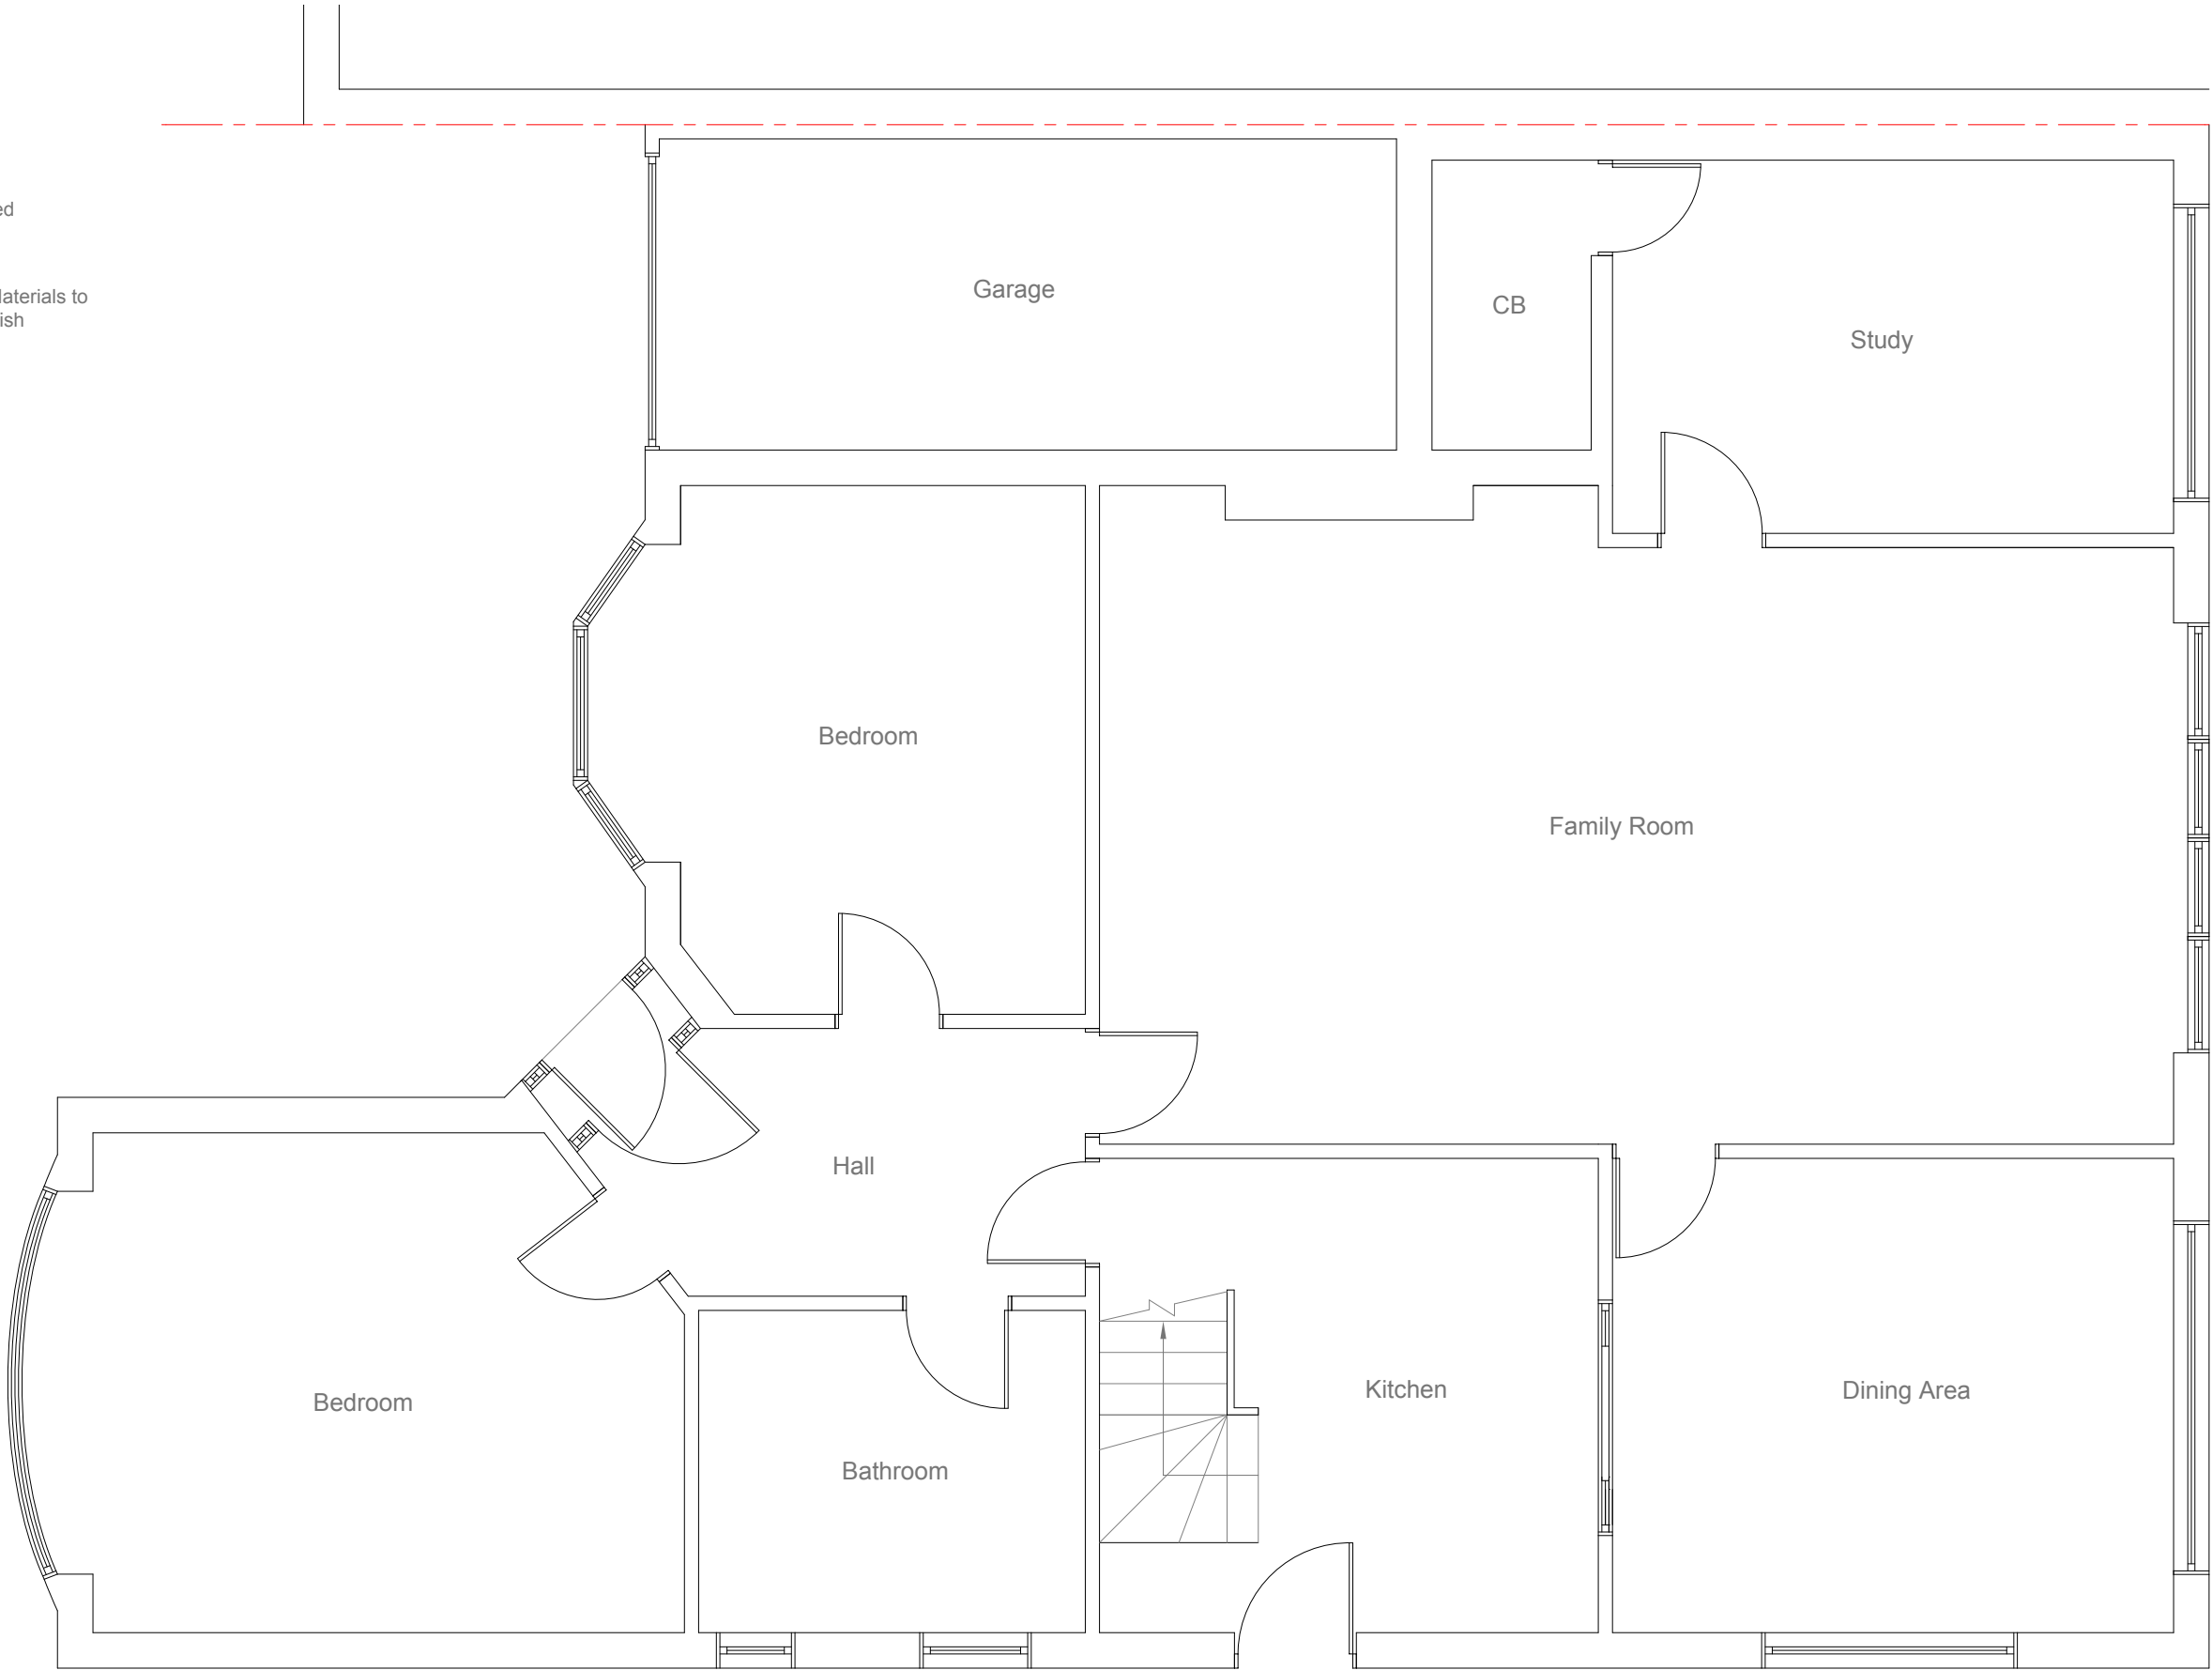


All work to comply with
current building regulations
and codes of practice

Do not scale from drawings
all dimensions to be checked
on site before the start of
any work

Proposed External Finish Materials to
Match Existing External Finish
Materials

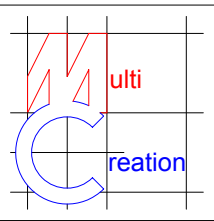

	Project: 77 Hillside Road Northwood HA6 1PZ	Title: Existing Ground Floor Plan	Scale: 1:50 @ A3
			Date: 12.07.2017
			Drawing No.: 3222 - 01/RM
			Revision


All work to comply with
current building regulations
and codes of practice

Do not scale from drawings
all dimensions to be checked
on site before the start of
any work


Proposed External Finish Materials to
Match Existing External Finish
Materials




Existing Side Elevation
Scale 1:100

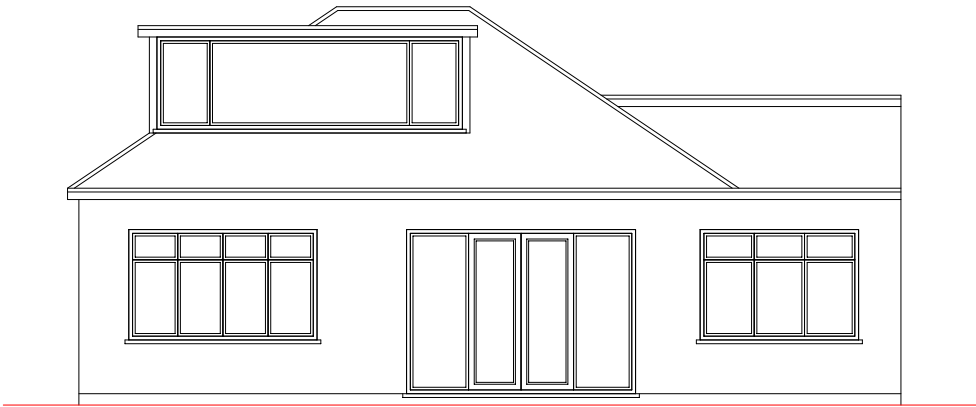


Existing Rear Elevation
Scale 1:100

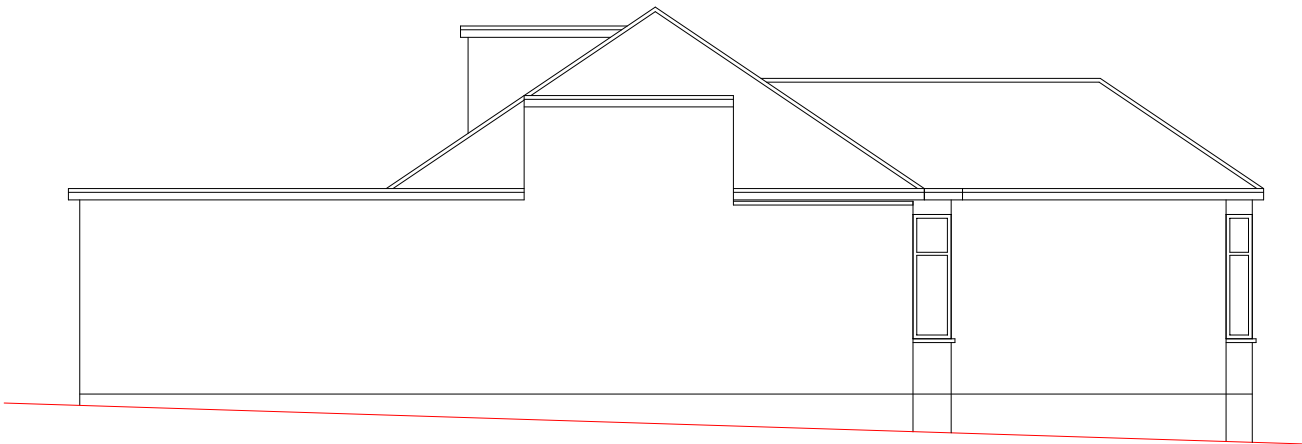


Existing Side Elevation
Scale 1:100

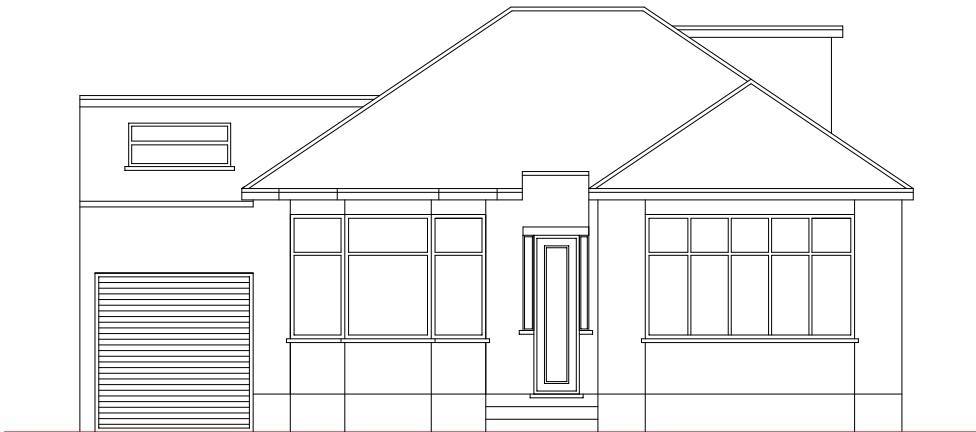

Existing Front Elevation
Scale 1:100


 


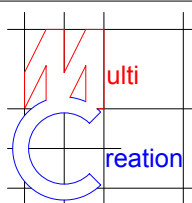	Project:	Title:	Scale: 1:100 @ A3
	77 Hillside Road	Existing Elevations	Date: 12.07.2017
	Northwood		Drawing No.: 3222 - 03/RM
	HA6 1PZ		Revision
239 Western Road, Southall, Middx, UB2 5HS Tel: 020 8571 1369 info@multicreation.co.uk			

All work to comply with current building regulations and codes of practice

Do not scale from drawings
all dimensions to be checked on site before the start of any work

Proposed External Finish Materials to Match Existing External Finish Materials

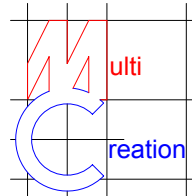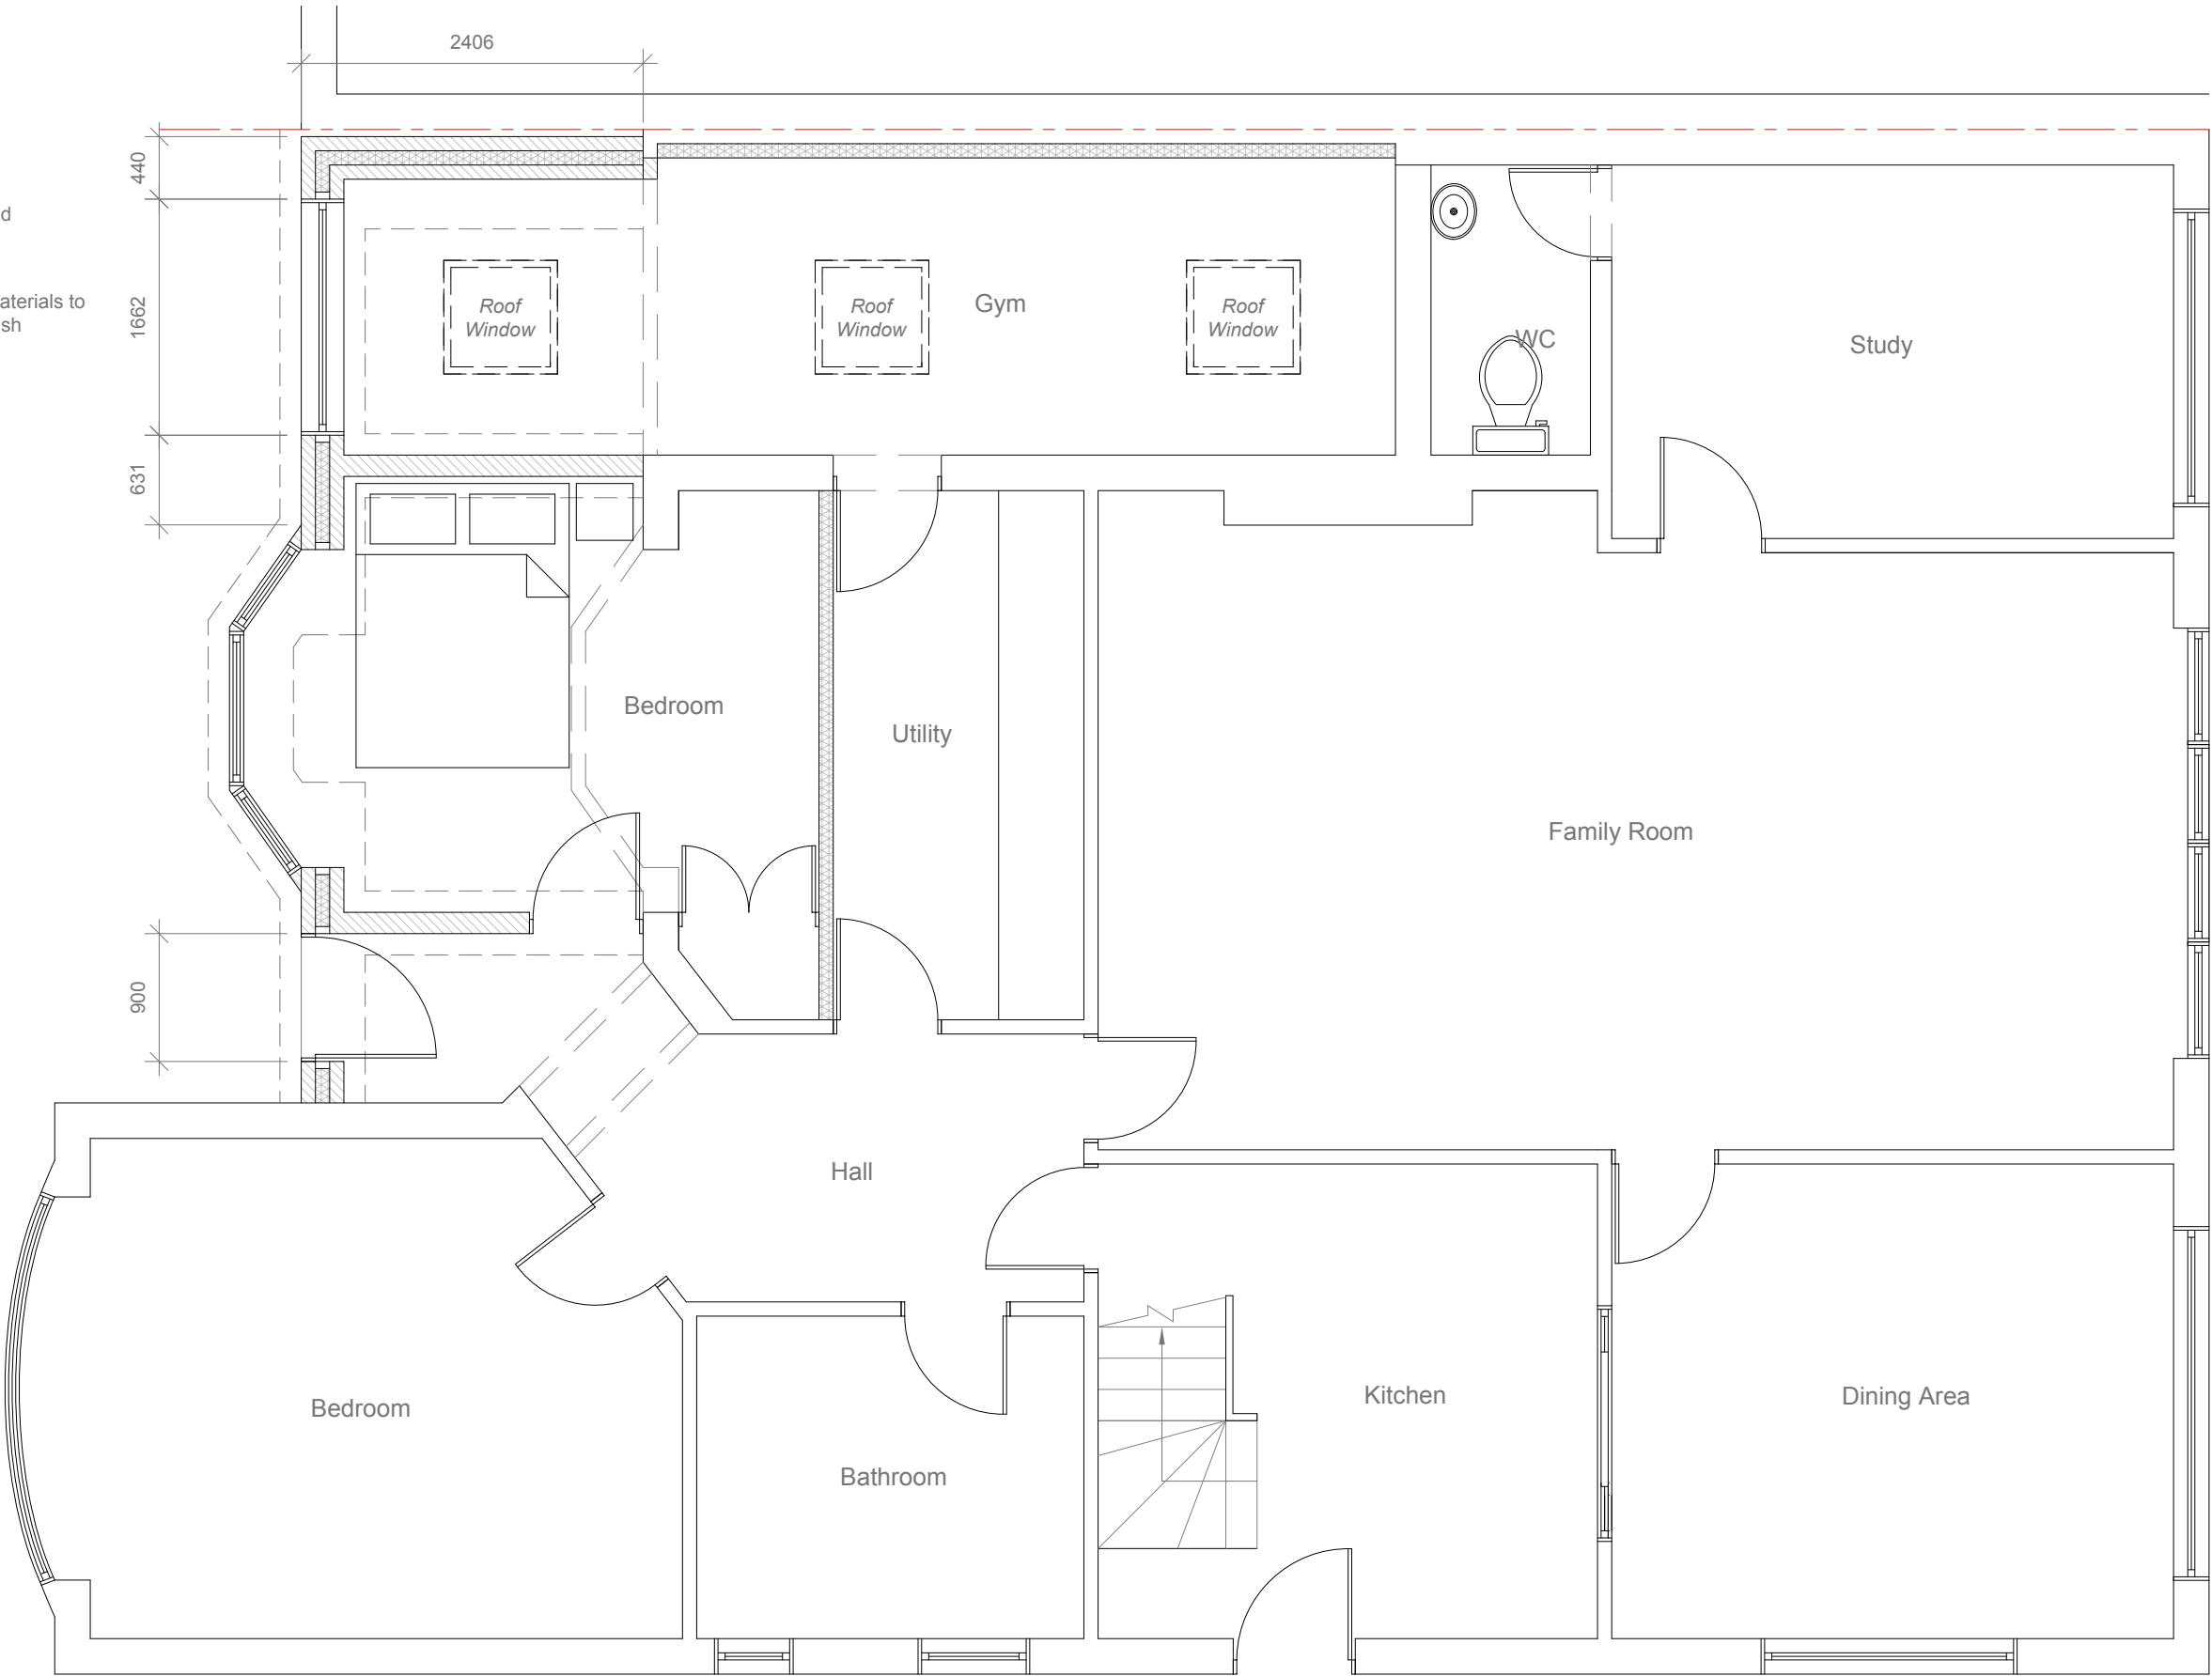

Project:
77 Hillside Road
Northwood
HA6 1PZ

Title:
Proposed Ground
Floor Plan

Scale: 1:50 @ A3

Date: 12.07.2017

Drawing No.:
3222 - 06/RM


Revision

--	--	--	--	--


All work to comply with
current building regulations
and codes of practice

Do not scale from drawings
all dimensions to be checked
on site before the start of
any work


Proposed External Finish Materials to
Match Existing External Finish
Materials

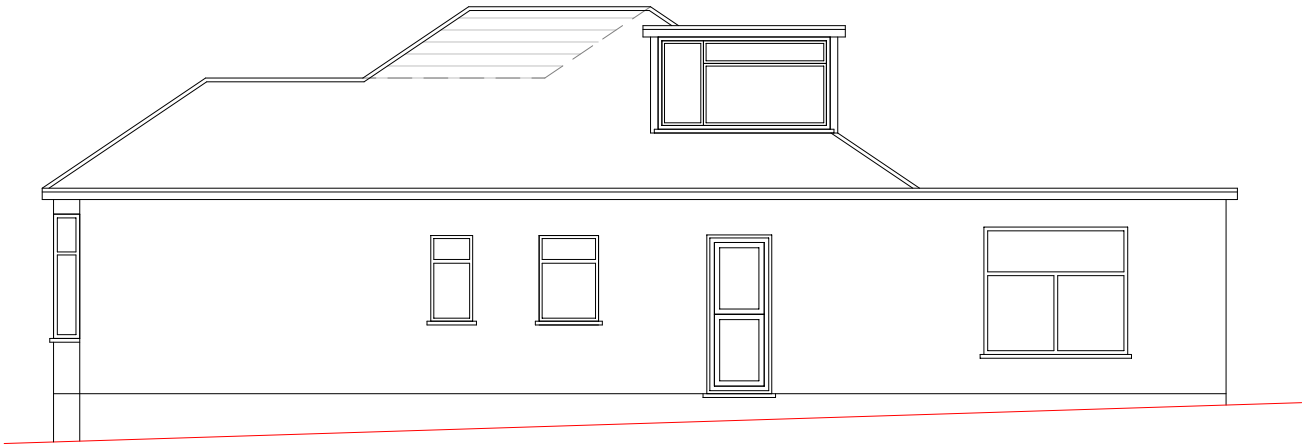

Proposed Side Elevation
Scale 1:100

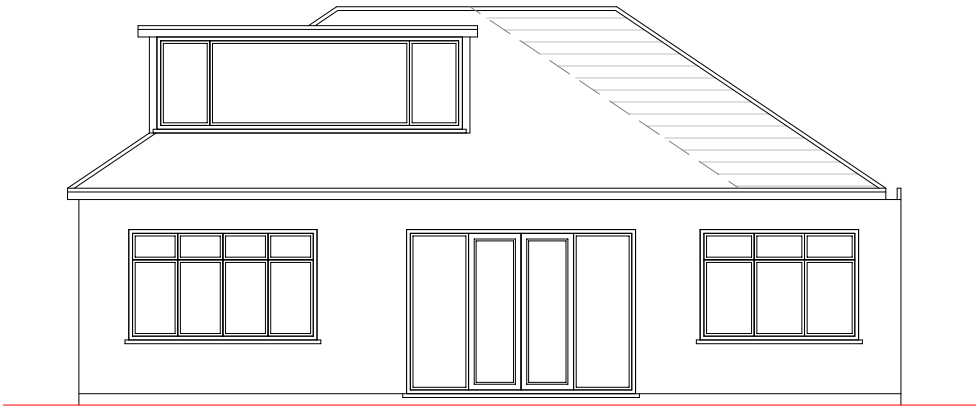


Proposed Rear Elevation
Scale 1:100

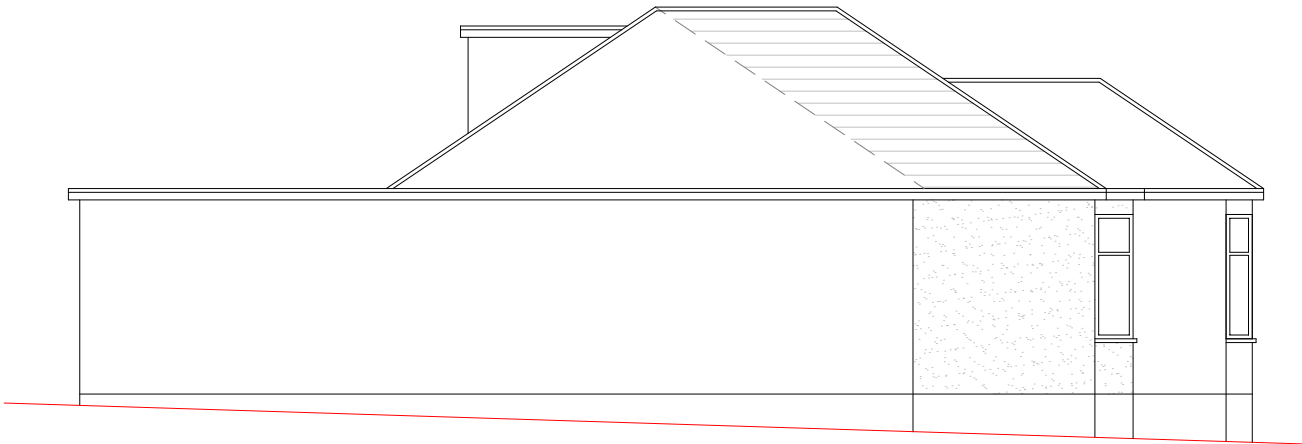

Proposed Side Elevation
Scale 1:100



Proposed Front Elevation
Scale 1:100

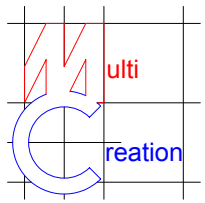

Project:
77 Hillside Road
Northwood
HA6 1PZ

Title:
Proposed
Elevations

Scale: 1:100 @ A3

Date: 12.07.2017

Drawing No.:
3222 - 07/RM


Revision

--	--	--	--	--


All work to comply with
current building regulations
and codes of practice

Do not scale from drawings
all dimensions to be checked
on site before the start of
any work


Proposed External Finish Materials to
Match Existing External Finish
Materials

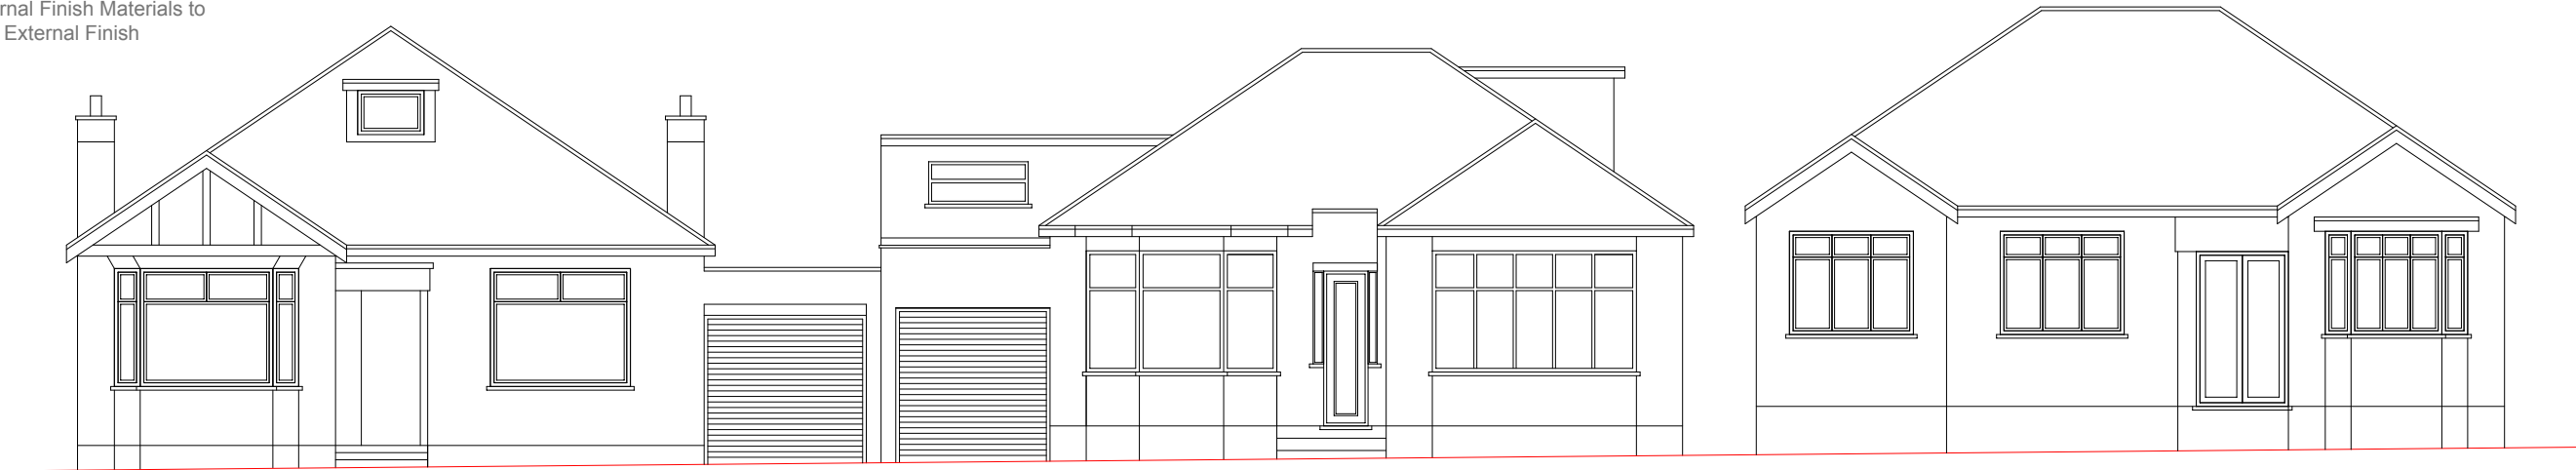

Existing Street Elevation
Scale 1:100

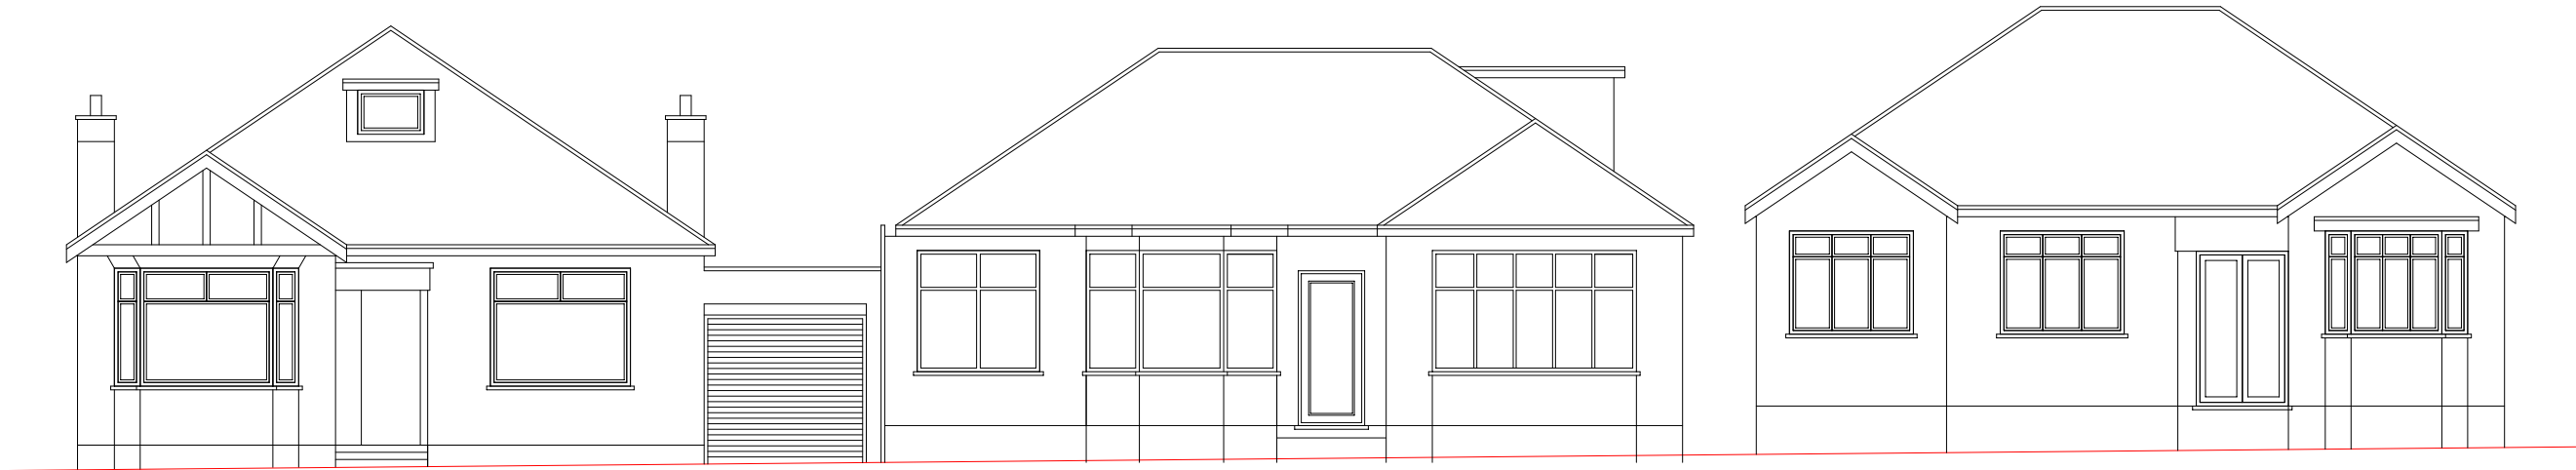

Proposed Street Elevation
Scale 1:100

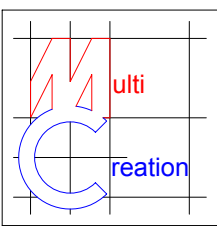	Project:	Title:	Scale: 1:100 @ A3
	77 Hillside Road	Street Elevations	Date: 12.07.2017
	Northwood		Drawing No.: 3222 - 08/RM
	HA6 1PZ		Revision
239 Western Road, Southall, Middx, UB2 5HS Tel: 020 8571 1369 info@multicreation.co.uk			