



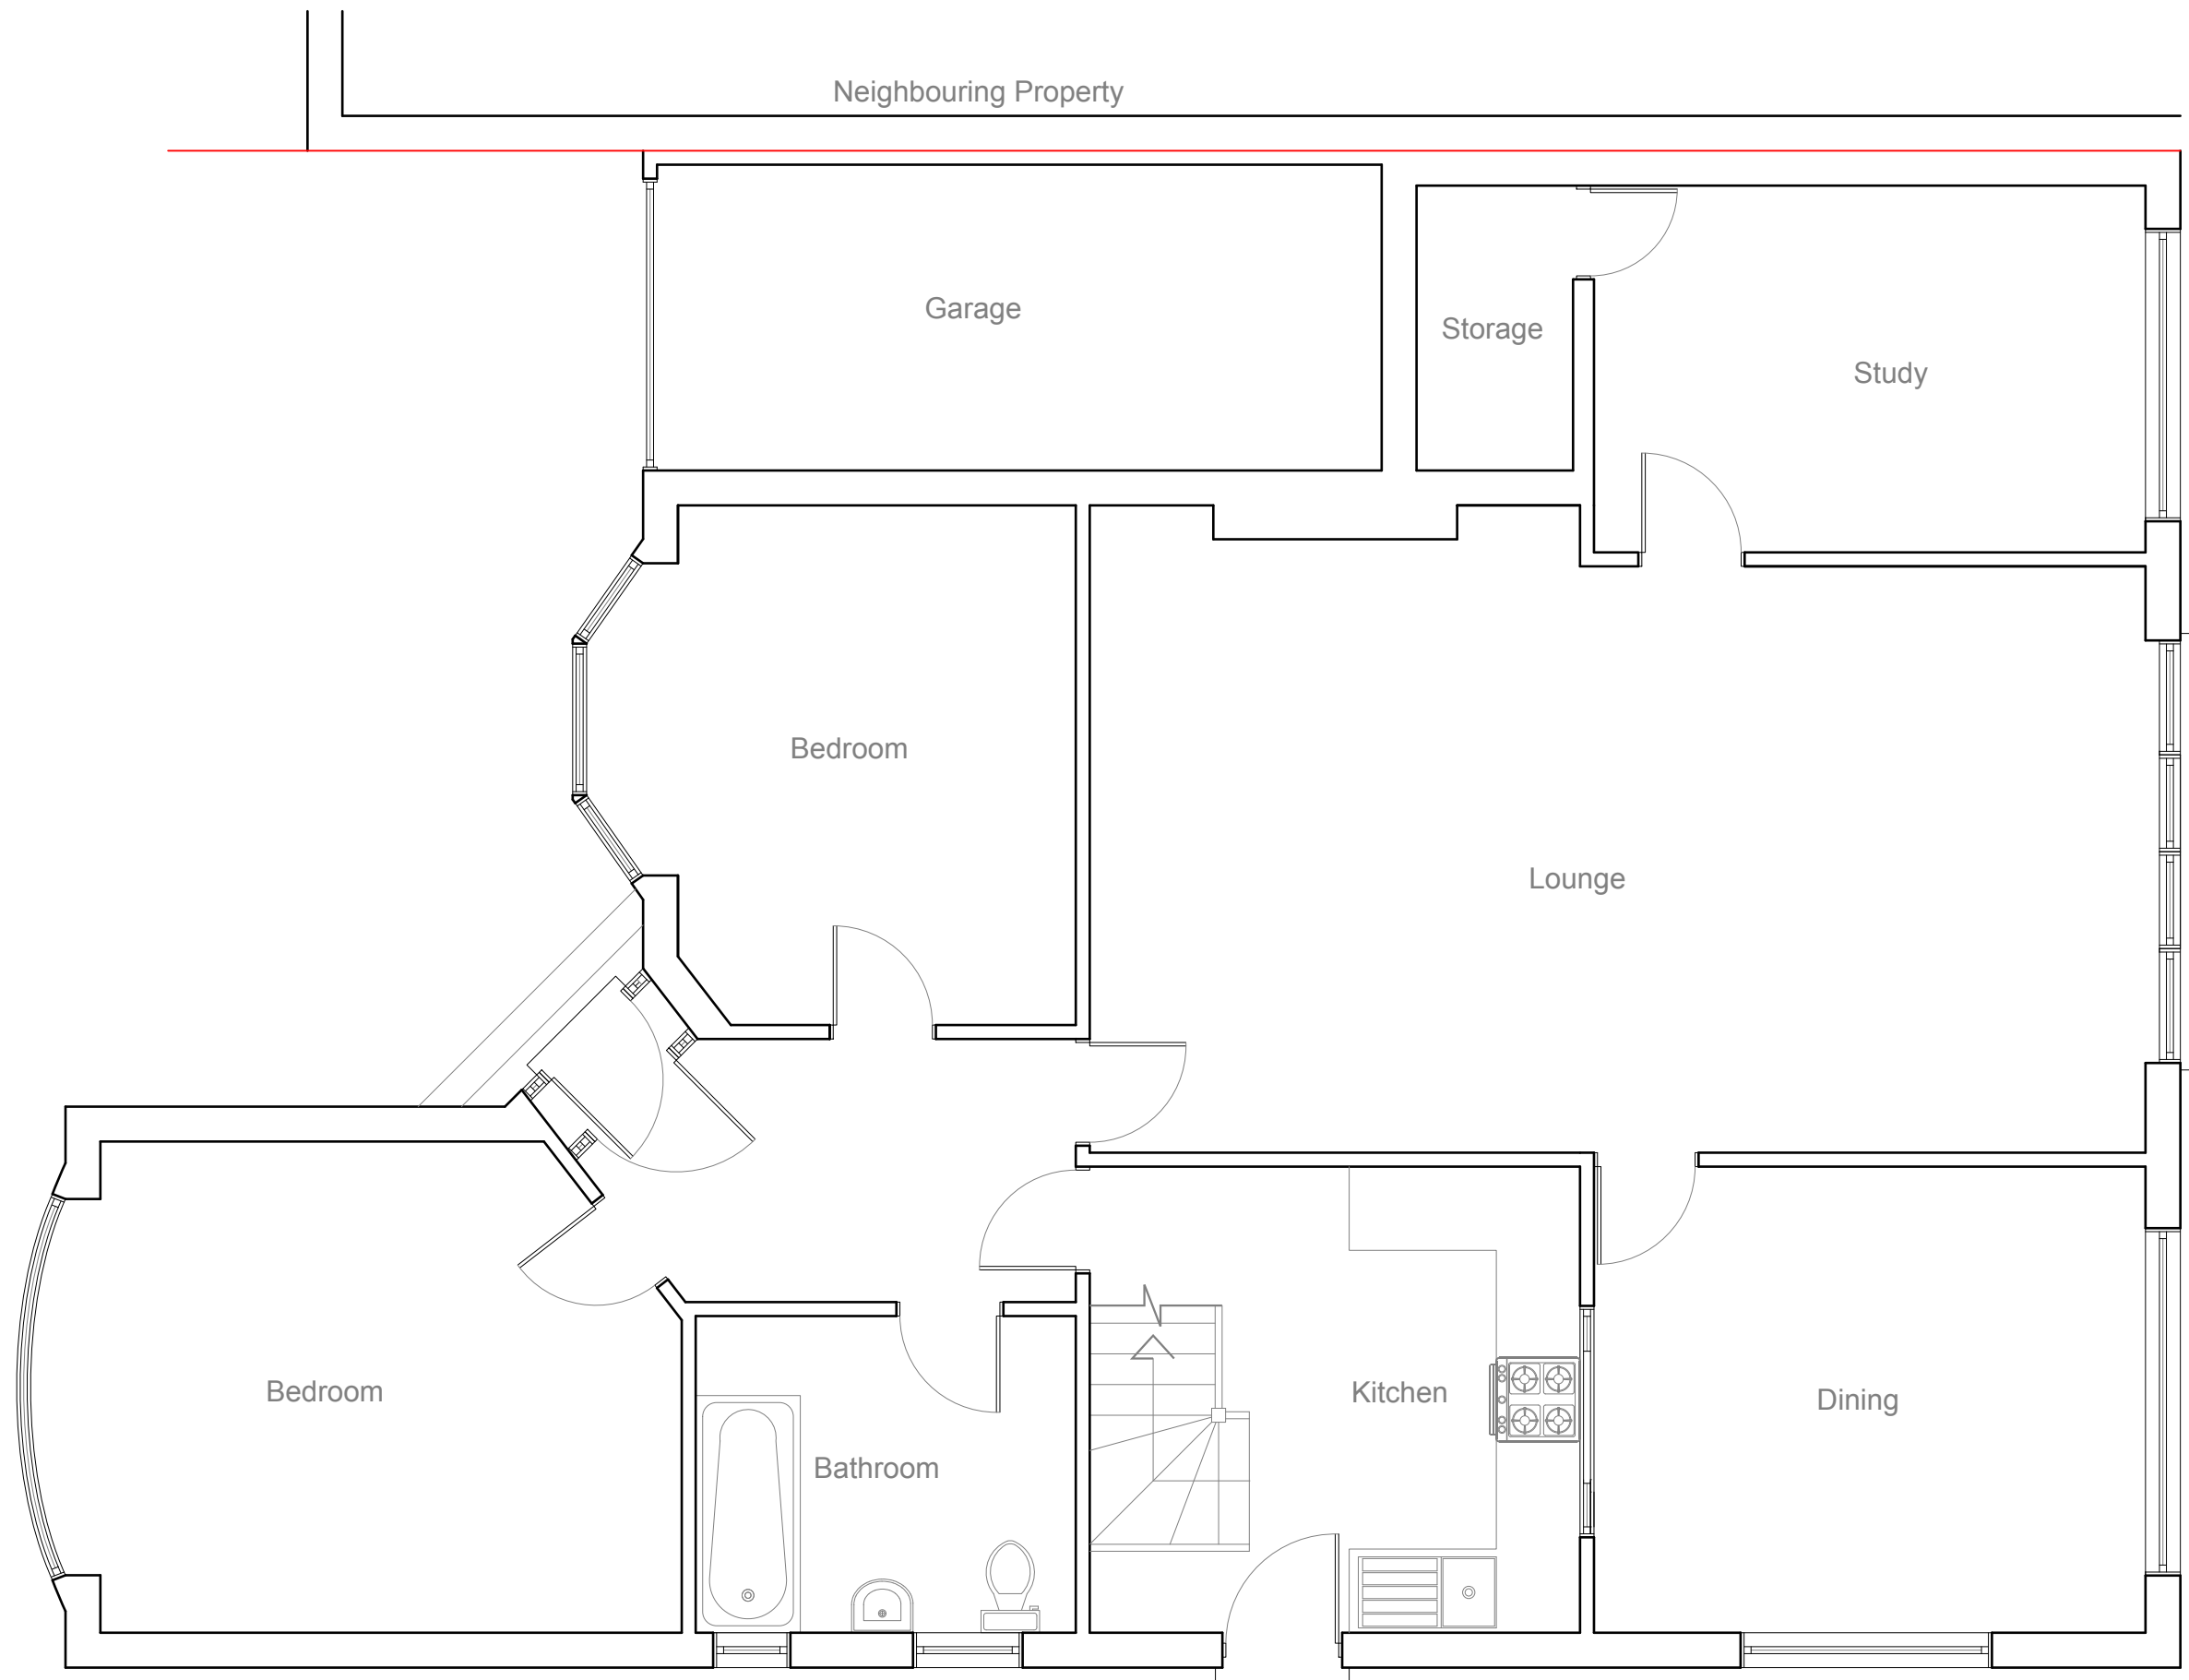


EXISTING
GROUND FLOOR PLAN 1:50


1:50

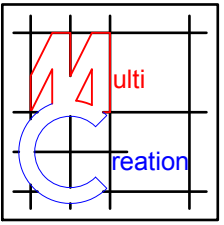


	Project:	Title:	Scale: 1:50 @ A3
	77 Hillside Road Northwood HA6 1PZ	Existing Ground floor plan	Date: May 2019
			Drawing No.: 3222/LFT-02/SP
			Revision
239 Western Road, Southall, Middx, UB2 5HS Tel: 020 8571 1369 info@multicreation.co.uk			

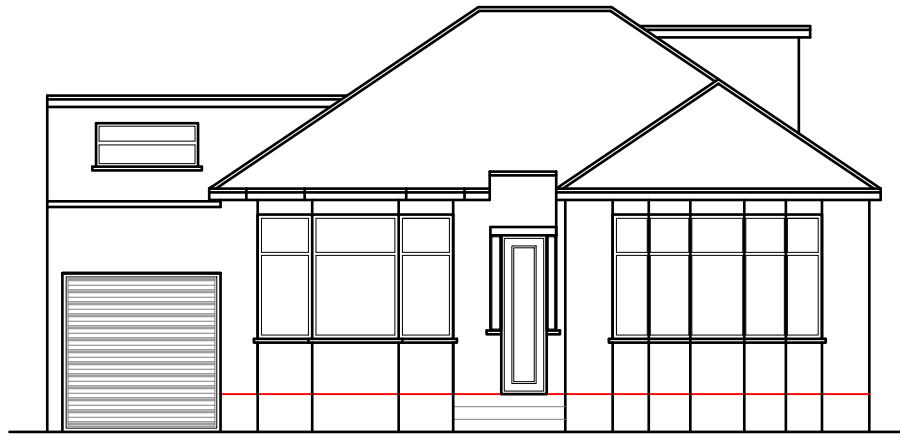


EXISTING
FRONT ELEVATION 1:100

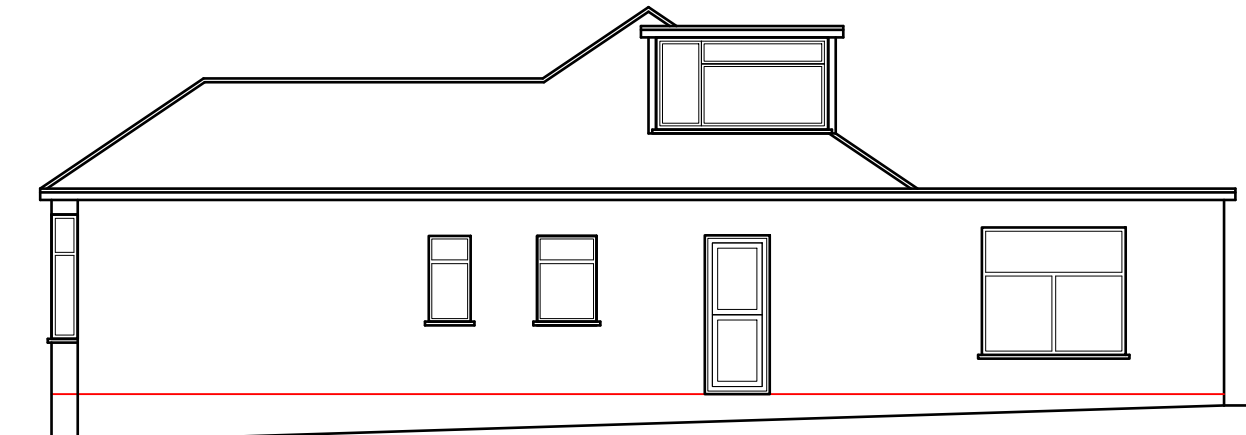

EXISTING
SIDE ELEVATION 1:100

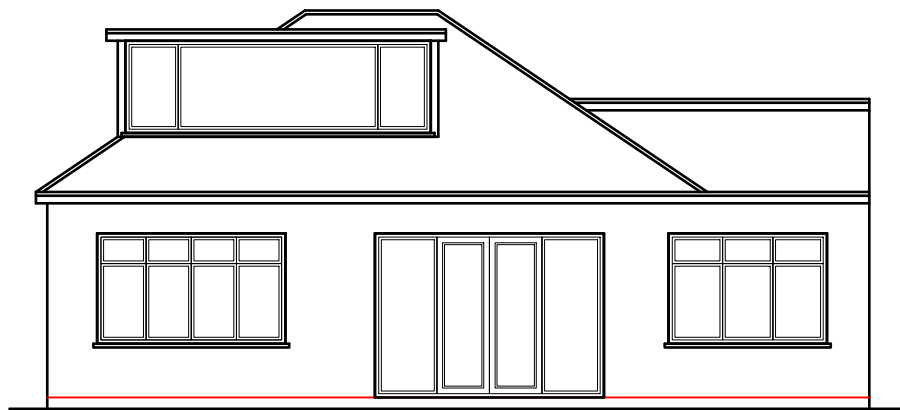



EXISTING
REAR ELEVATION 1:100

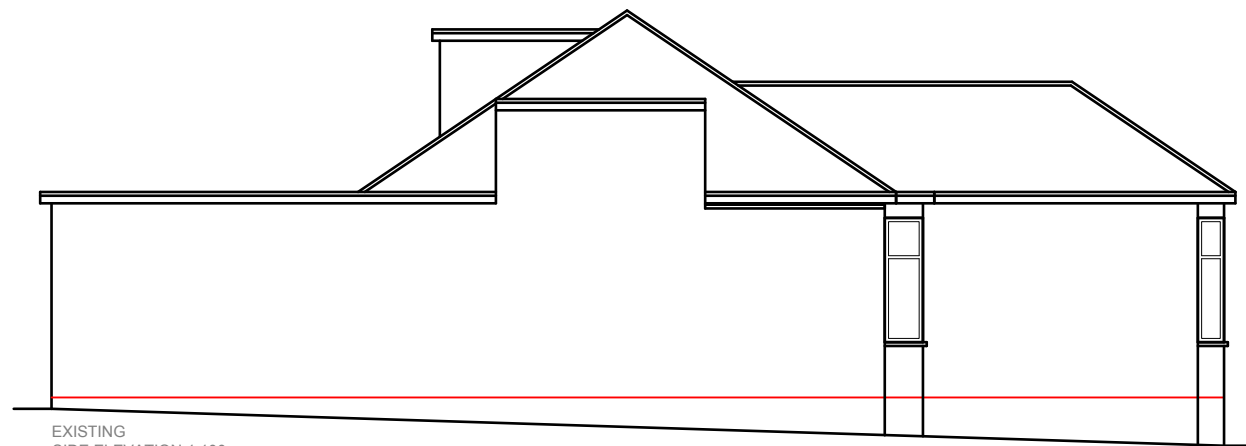

EXISTING
SIDE ELEVATION 1:100

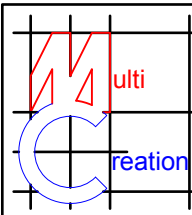


	Project:	Title:	Scale: 1:100 @ A3
	77 Hillside Road	Existing Elevations	Date: May 2019
	Northwood		Drawing No.: 3222/LFT-03/SP
	HA6 1PZ		Revision
239 Western Road, Southall, Middx, UB2 5HS Tel: 020 8571 1369 info@multicreation.co.uk			

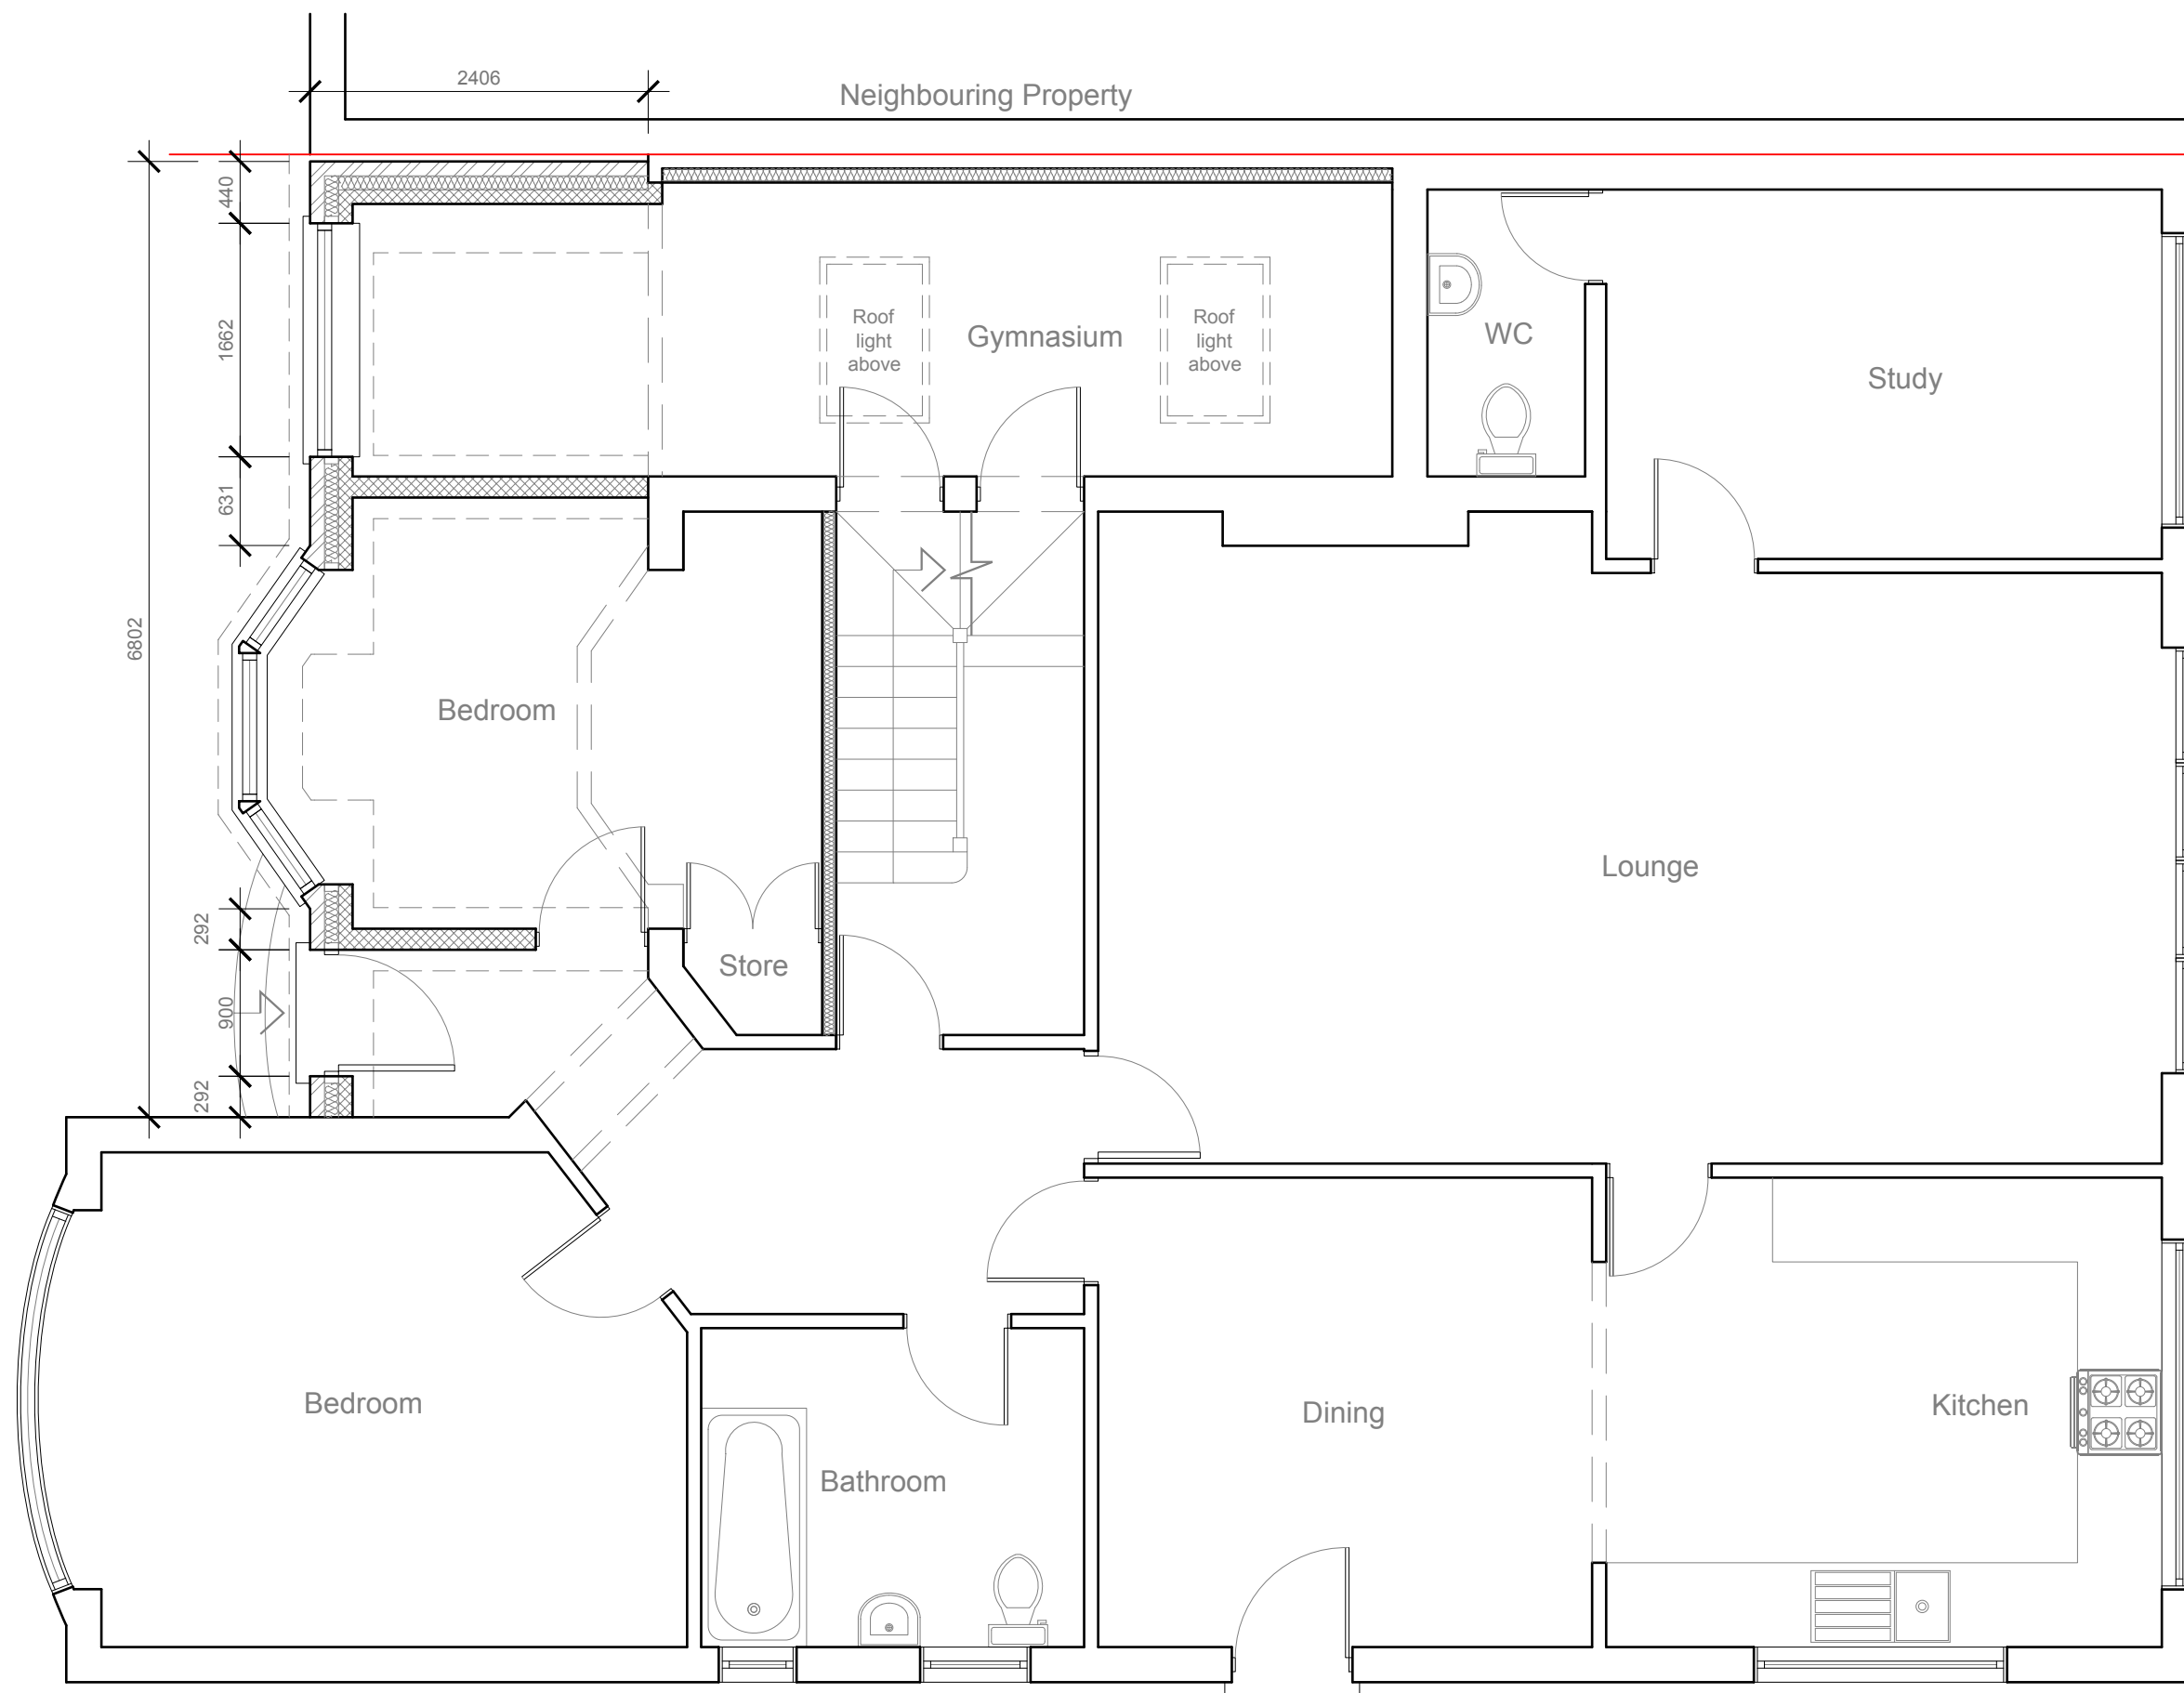


PROPOSED
GROUND FLOOR PLAN 1:50

1:50

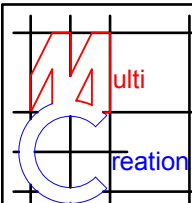


	Project:	Title:	Scale: 1:50 @ A3
	77 Hillside Road	Proposed	Date: May 2019
	Northwood	Ground floor plan	Drawing No.: 3222/LFT-04/SP
	HA6 1PZ		Revision
239 Western Road, Southall, Middx, UB2 5HS Tel: 020 8571 1369 info@multicreation.co.uk			

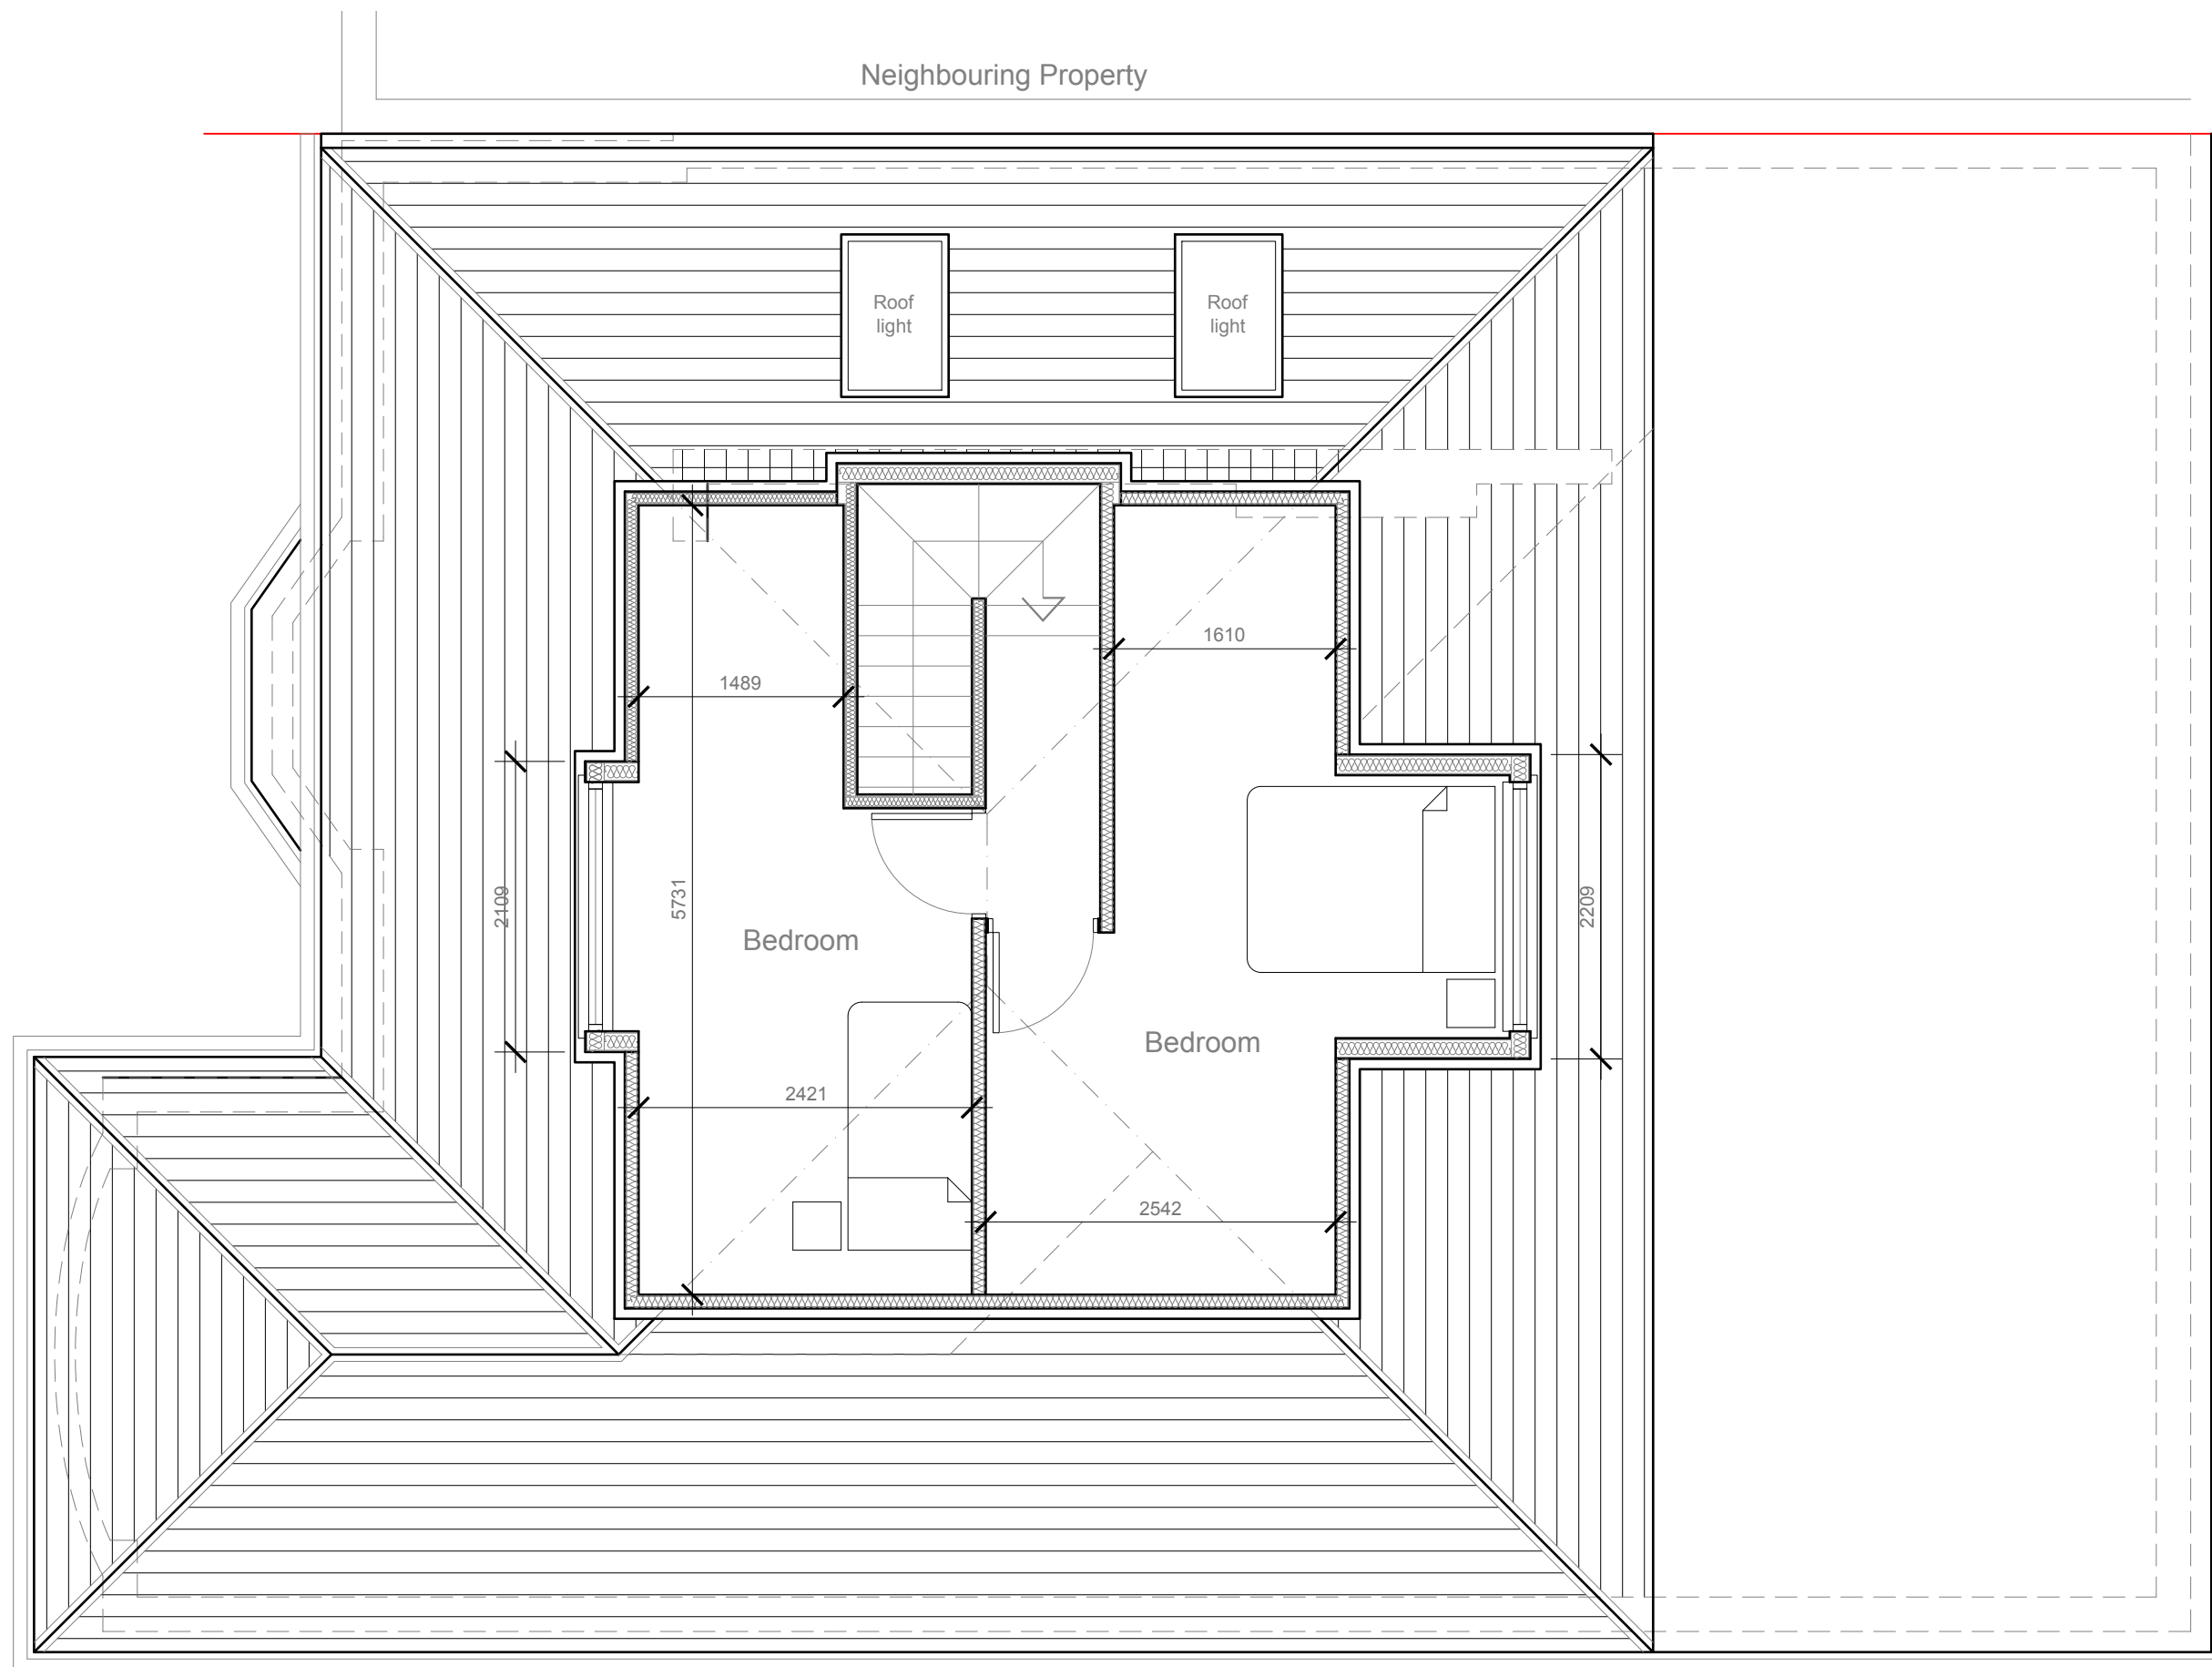

PROPOSED
LOFT PLAN 1:50

1:50

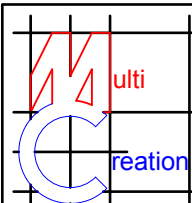


	Project:	Title:	Scale: 1:50 @ A3
	77 Hillside Road	Proposed	Date: May 2019
	Northwood	Loft plan	Drawing No.: 3222/LFT-05/SP
	HA6 1PZ		Revision
			A
			09/19
239 Western Road, Southall, Middx, UB2 5HS Tel: 020 8571 1369 info@multicreation.co.uk			

Roof pitch and tiles
to match existing


New windows and door
to be double glazed
to match existing

External finish to be
rendered and painted
to match existing

DPC to be no less than
150mm above ground level

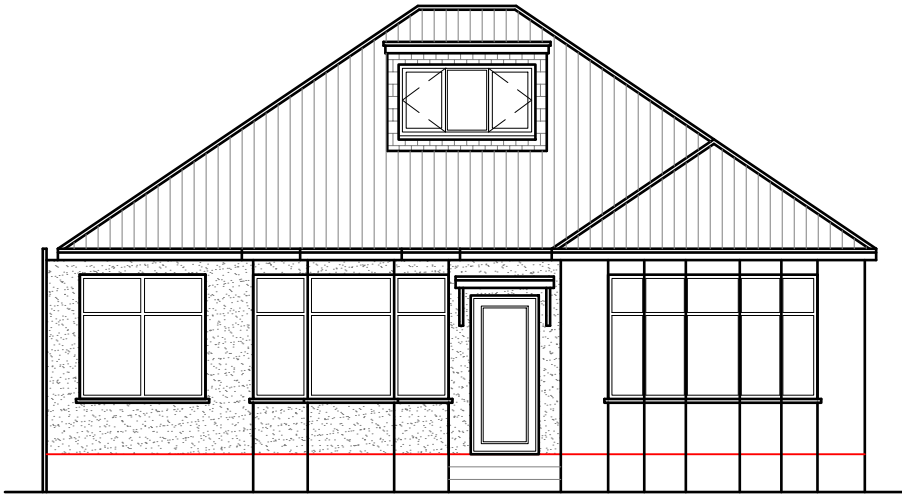


PROPOSED
FRONT ELEVATION 1:100

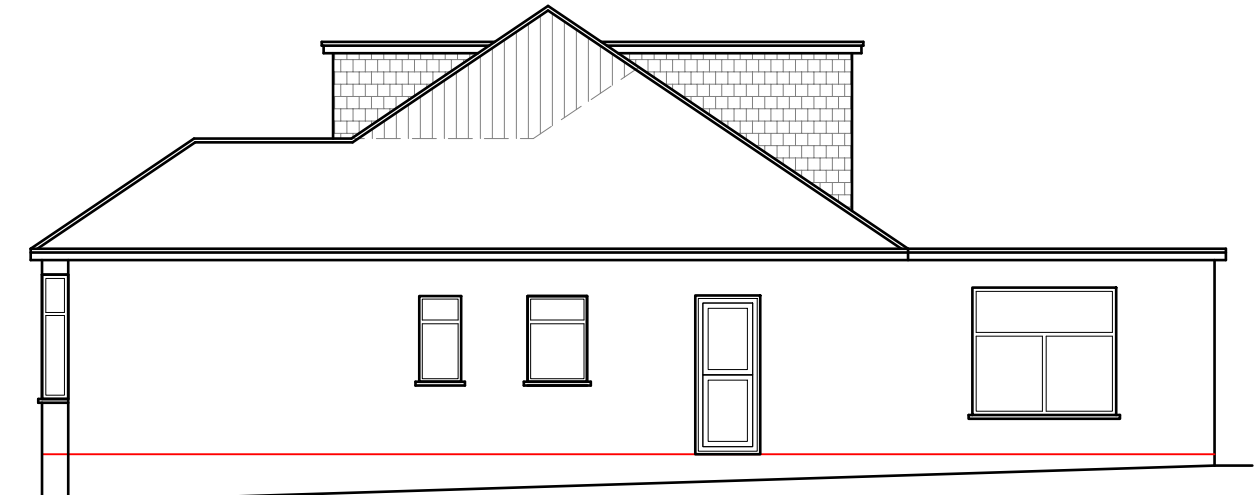

PROPOSED
SIDE ELEVATION 1:100



PROPOSED
REAR ELEVATION 1:100

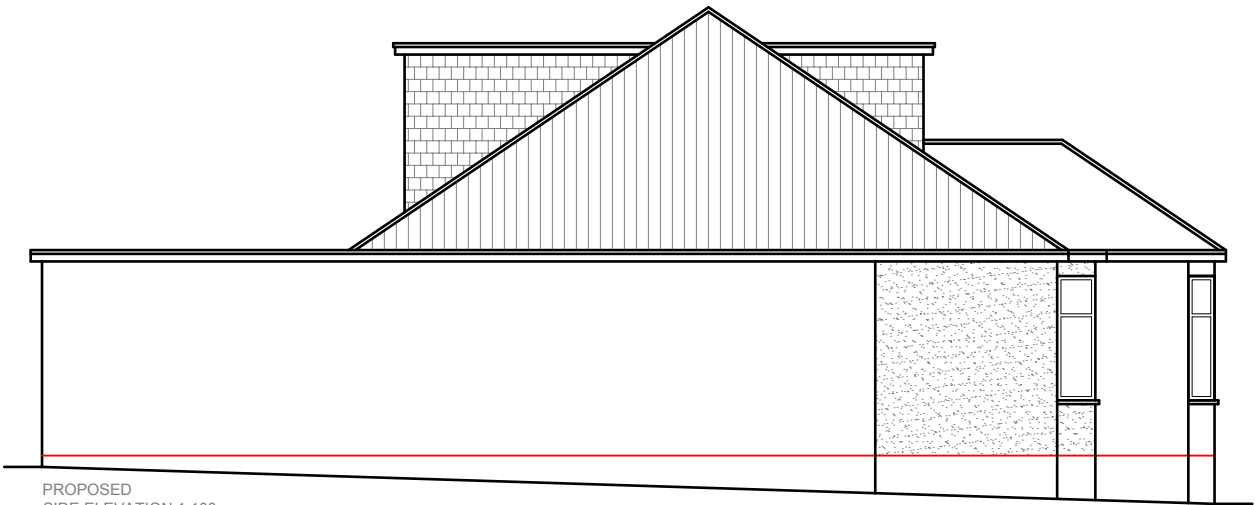

PROPOSED
SIDE ELEVATION 1:100


Roof pitch and tiles
to match existing

New windows and door
to be double glazed
to match existing

External finish to be
rendered and painted
to match existing

DPC to be no less than
150mm above ground level

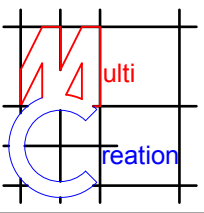

	Project:	Title:	Scale: 1:100 @ A3
	77 Hillside Road	Proposed Elevations	Date: May 2019
	Northwood		Drawing No.: 3222/LFT-06/SP
	HA6 1PZ		Revision
			A
			09/19
239 Western Road, Southall, Middx, UB2 5HS Tel: 020 8571 1369 info@multicreation.co.uk			

