

Notes:

The drawings show design intent only. All dimensions to be checked on site prior to construction or production. Construction details to be confirmed by contractor/ manufacturer by submitting fabrication drawings for Designer's approval.

Design/ drawings is not to be scaled for production and construction purpose. All discrepancies and omission on site must be reported to Designer for comment and/or approval prior to commencement of works.

The design/ are subject to approval by Statutory Authorities and any necessary alteration should be made of required to comply with statutory requirements and communicated to the Designer.

All design concepts and drawings are the property of Viraj Patel. No reproductions, adaptations and/or copies may be made without written permission by Viraj Patel.

PROJECT:

LOFT CONVERSION HIPPED ROOF TO GABLE END

CLIENT:

MR DALJEET BAGHA
49 HONEYCROFT HILL
UXBRIDGE, MIDDLESEX
UB10 9NQ

TITLE:

EXISTING ELEVATIONS

STATUS: PLANNING

DESIGNED BY: VP

DATE: 15/03/22


Page size: A2

SCALE: 1:50

DRAWING NUMBER: HH/49/102


REVISION: A

SHEET NO: 2

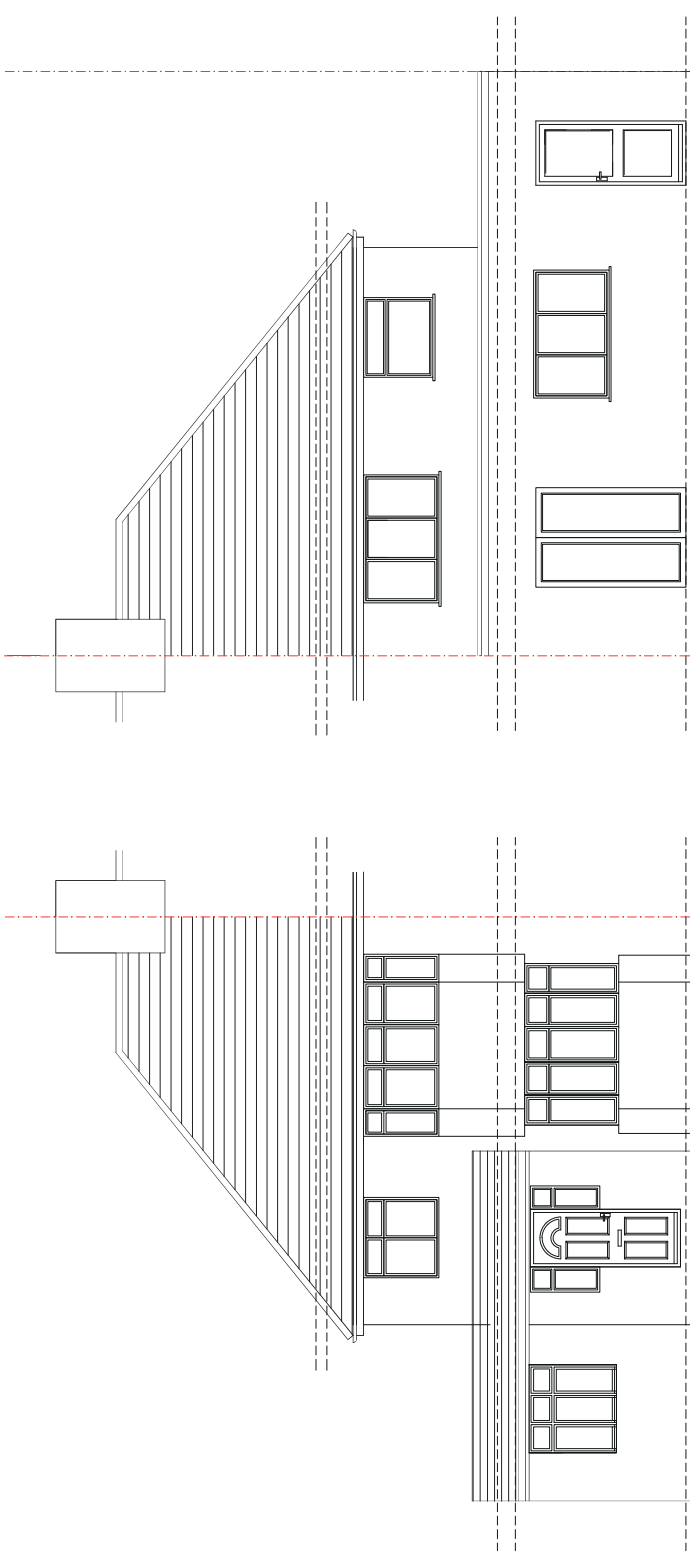

FRONT ELEVATION
EXISTING

REAR ELEVATION
EXISTING

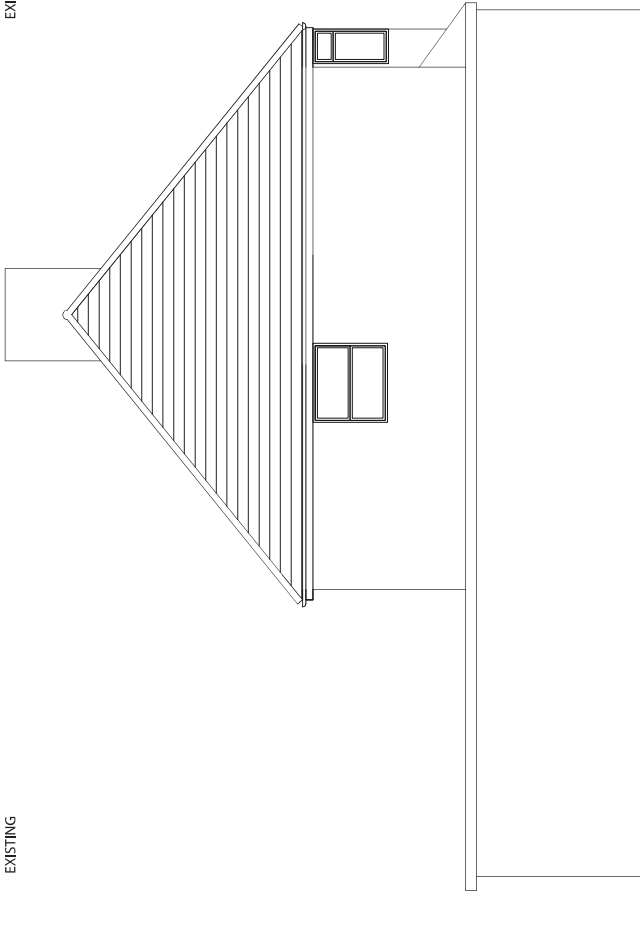

SIDE ELEVATION
EXISTING

SCALE 1:50

