



FRONT ELEVATION
EXISTING



REAR ELEVATION
EXISTING



SIDE ELEVATION
EXISTING

SCALE 1:50



Notes:

The drawings show design intent only, all dimensions to be checked on site prior to construction or production. Construction details to be confirmed by contractor/ manufacture by submitting fabrication drawings for Designer's approval

Design/ drawings is not to be scaled for production and construction purpose.

All discrepancies and omission on site must be reported to Designer for comment and/or approval prior to commencement of works.

The designs are subject to approval by Statutory Authorities and any necessary alteration should be made of required to comply with statutory requirements and communicated to the Designer.


All design concepts and drawings are the property of Viraj Patel;
No reproductions, adaptations and/or copies may be made without written permission by Viraj Patel.

PROJECT:
LOFT CONVERSION HIPPED ROOF TO GABLE END


CLIENT: MR DALJEET BAGHA
49 HONEYCROFT HILL
UXBRIDGE, MIDDLESEX
UB10 9NQ

TITLE:
EXISTING ELEVATIONS


STATUS PLANNING		DESIGNED BY VP	
DATE 15/03/22	Page size: A2	SCALE 1:50	
DRAWING NUMBER HH/49/102		REVISION A	SHEET No. 2

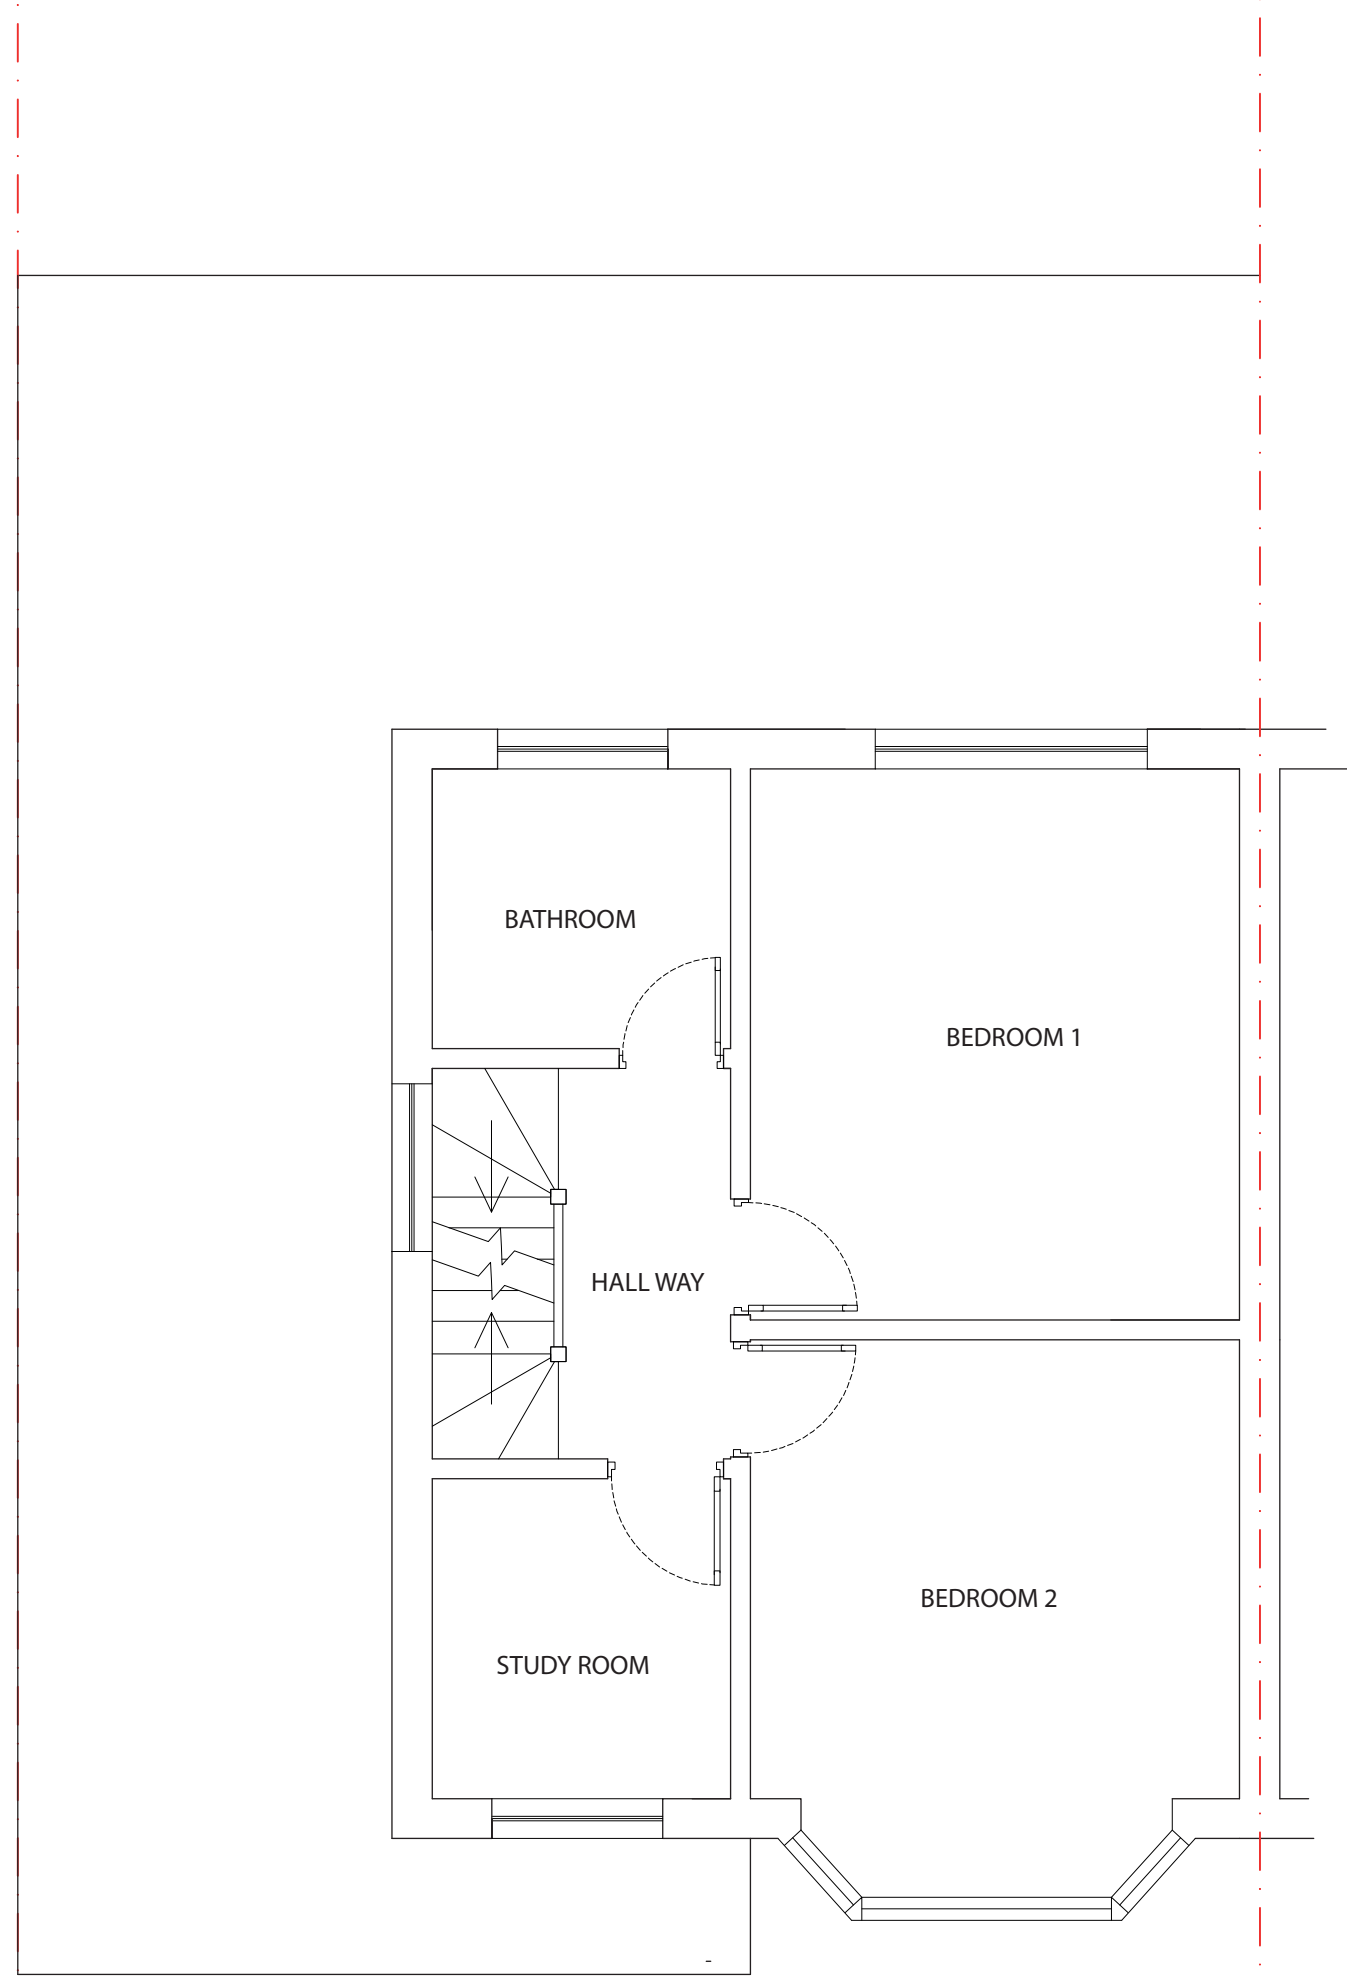

FIRST FLOOR PLAN
EXISTING

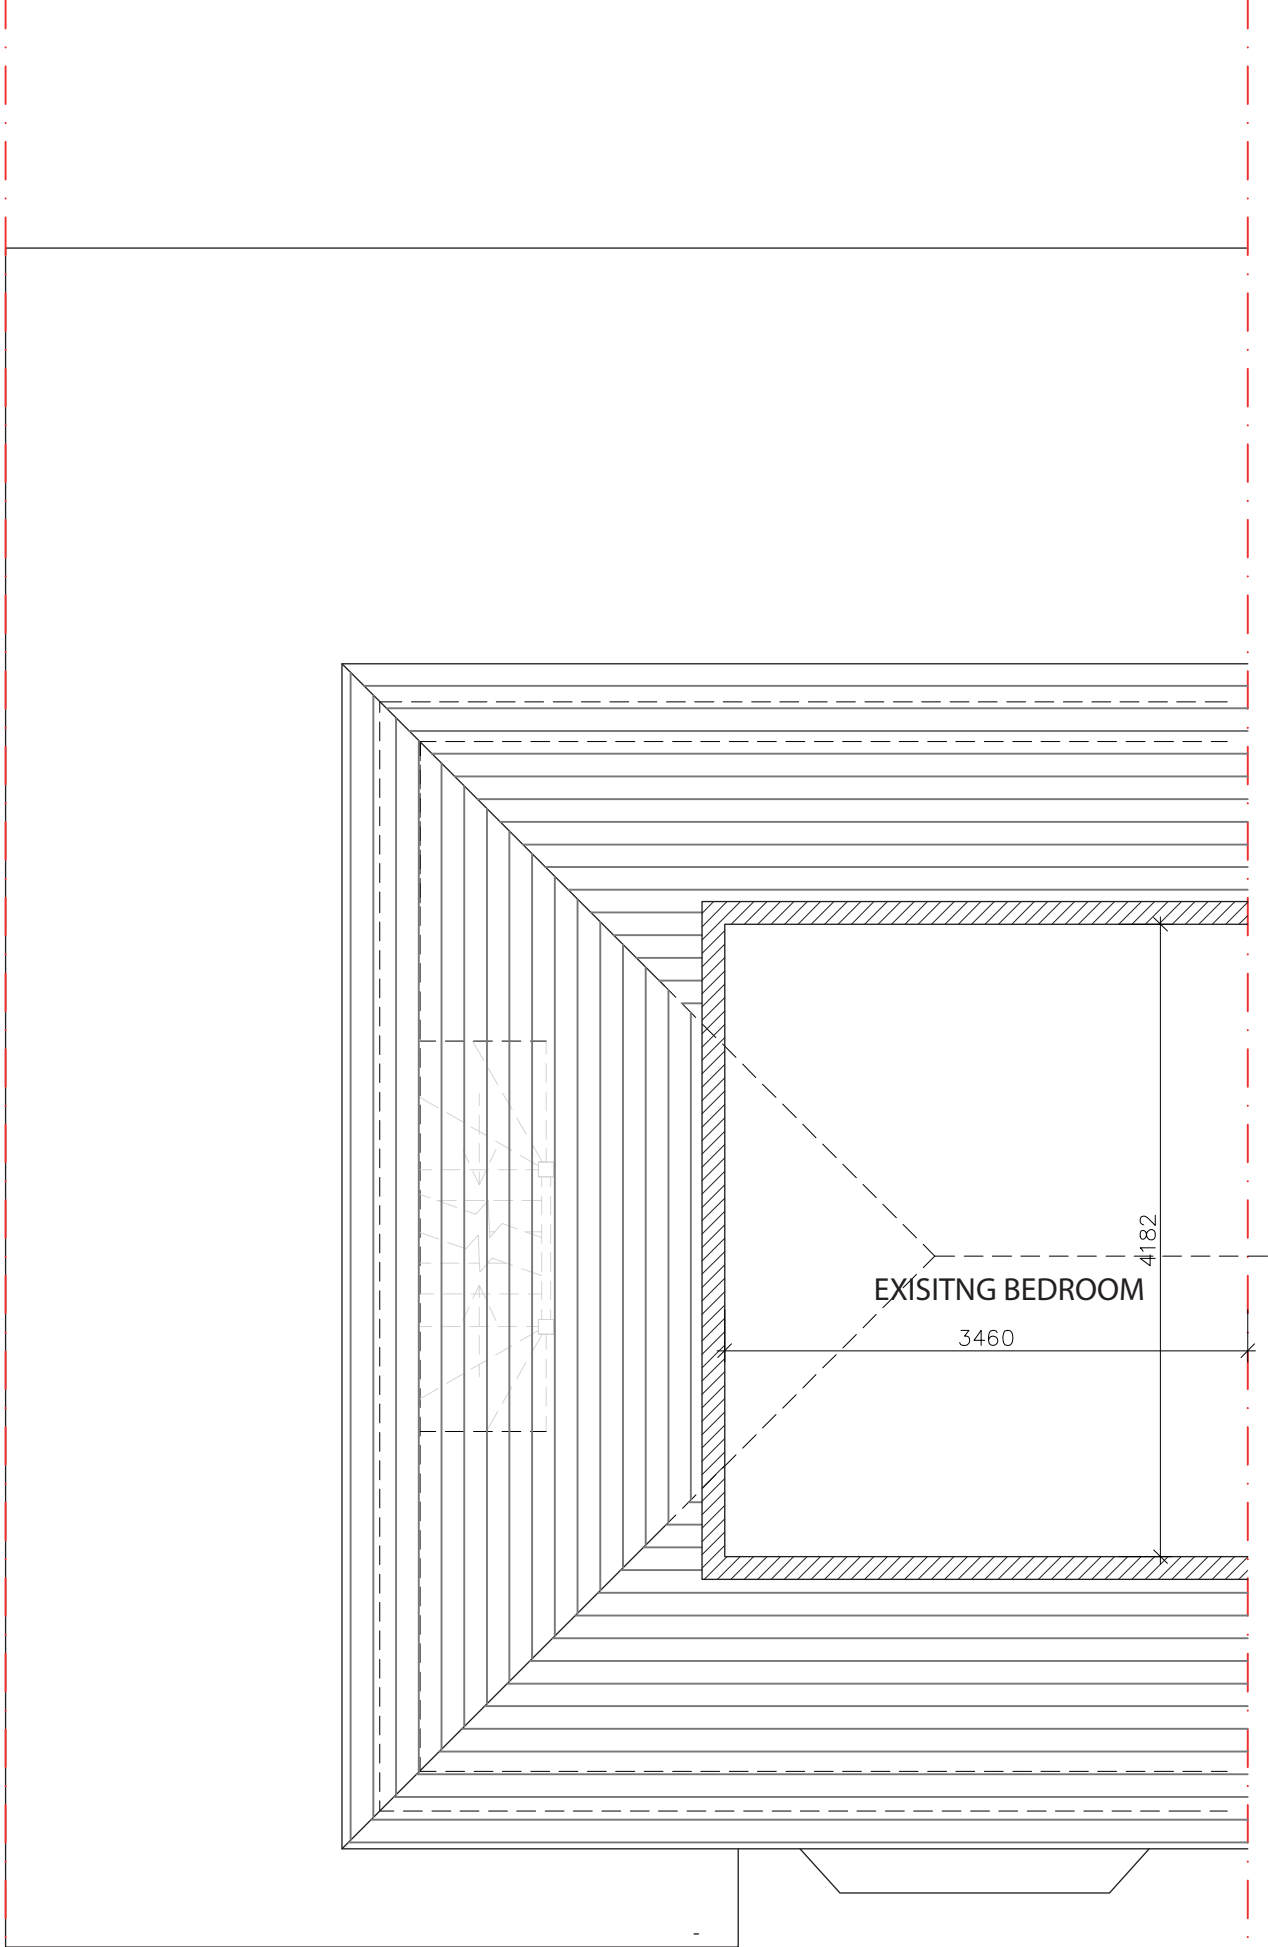

LOFT FLOOR PLAN
EXISTING

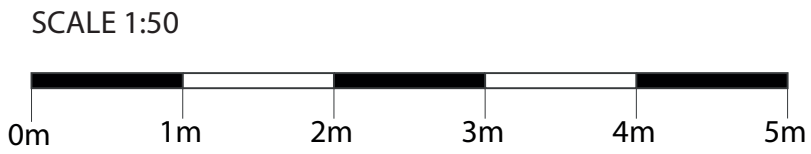

Notes:

The drawings show design intent only, all dimensions to be checked on site prior to construction or production. Construction details to be confirmed by contractor/ manufacture by submitting fabrication drawings for Designer's approval

Design/ drawings is not to be scaled for production and construction purpose.

All discrepancies and omission on site must be reported to Designer for comment and/or approval prior to commencement of works.

The designs are subject to approval by Statutory Authorities and any necessary alteration should be made of required to comply with statutory requirements and communicated to the Designer.

All design concepts and drawings are the property of Viraj Patel;
No reproductions, adaptations and/or copies may be made without written permission by Viraj Patel.

PROJECT:

LOFT CONVERSION HIPPED ROOF TO GABLE END

CLIENT: MR DALJEET BAGHA
49 HONEYCROFT HILL
UXBRIDGE, MIDDLESEX
UB10 9NQ

TITLE:

EXISTING FLOOR PLAN AND LOFT PLAN

STATUS PLANNING		DESIGNED BY VP	
DATE 15/03/22	Page size: A2	SCALE 1:50	
DRAWING NUMBER HH/49/103		REVISION A	SHEET No. 3

Notes:

The drawings show design intent only, all dimensions to be checked on site prior to construction or production. Construction details to be confirmed by contractor/ manufacture by submitting fabrication drawings for Designer's approval

Design/ drawings is not to be scaled for production and construction purpose.

All discrepancies and omission on site must be reported to Designer for comment and/or approval prior to commencement of works.

The designs are subject to approval by Statutory Authorities and any necessary alteration should be made of required to comply with statutory requirements and communicated to the Designer.

All design concepts and drawings are the property of Viraj Patel;
No reproductions, adaptations and/or copies may be made without written permission by Viraj Patel.

PROJECT:

LOFT CONVERSION HIPPED ROOF TO GABLE END


CLIENT: MR DALJEET BAGHA
49 HONEYCROFT HILL
UXBRIDGE, MIDDLESEX
UB10 9NQ

TITLE:


PROPOSED FLOOR AND ROOF PLAN



STATUS PLANNING		DESIGNED BY VP	
DATE 15/03/22	Page size: A2	SCALE 1:50	
DRAWING NUMBER HH/49/104		REVISION A	SHEET No. 4

LOFT FLOOR PLAN
PROPOSED

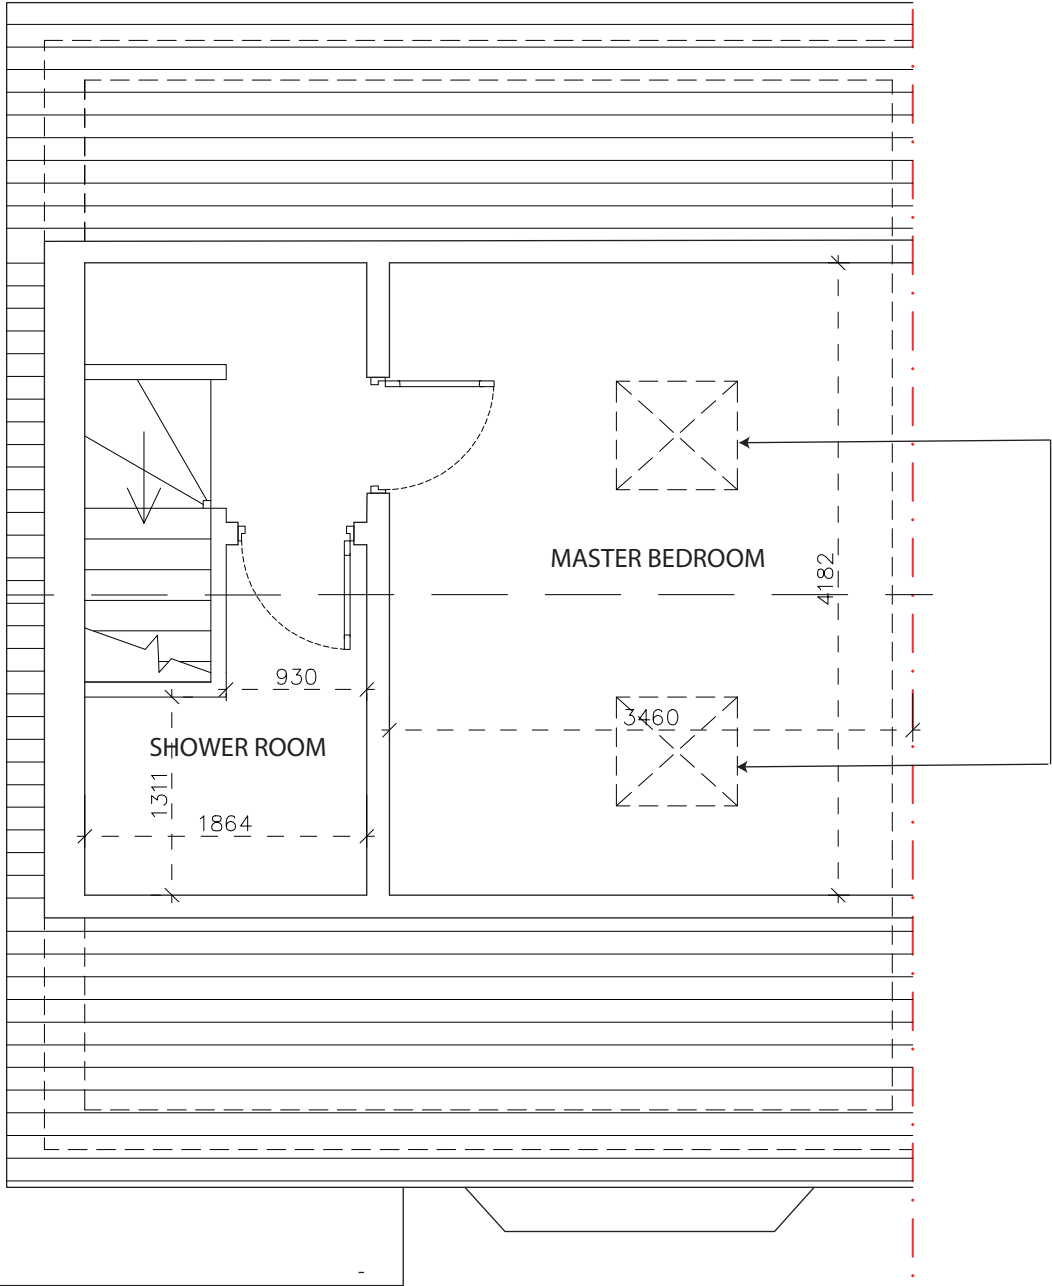

ROOF PLAN
PROPOSED

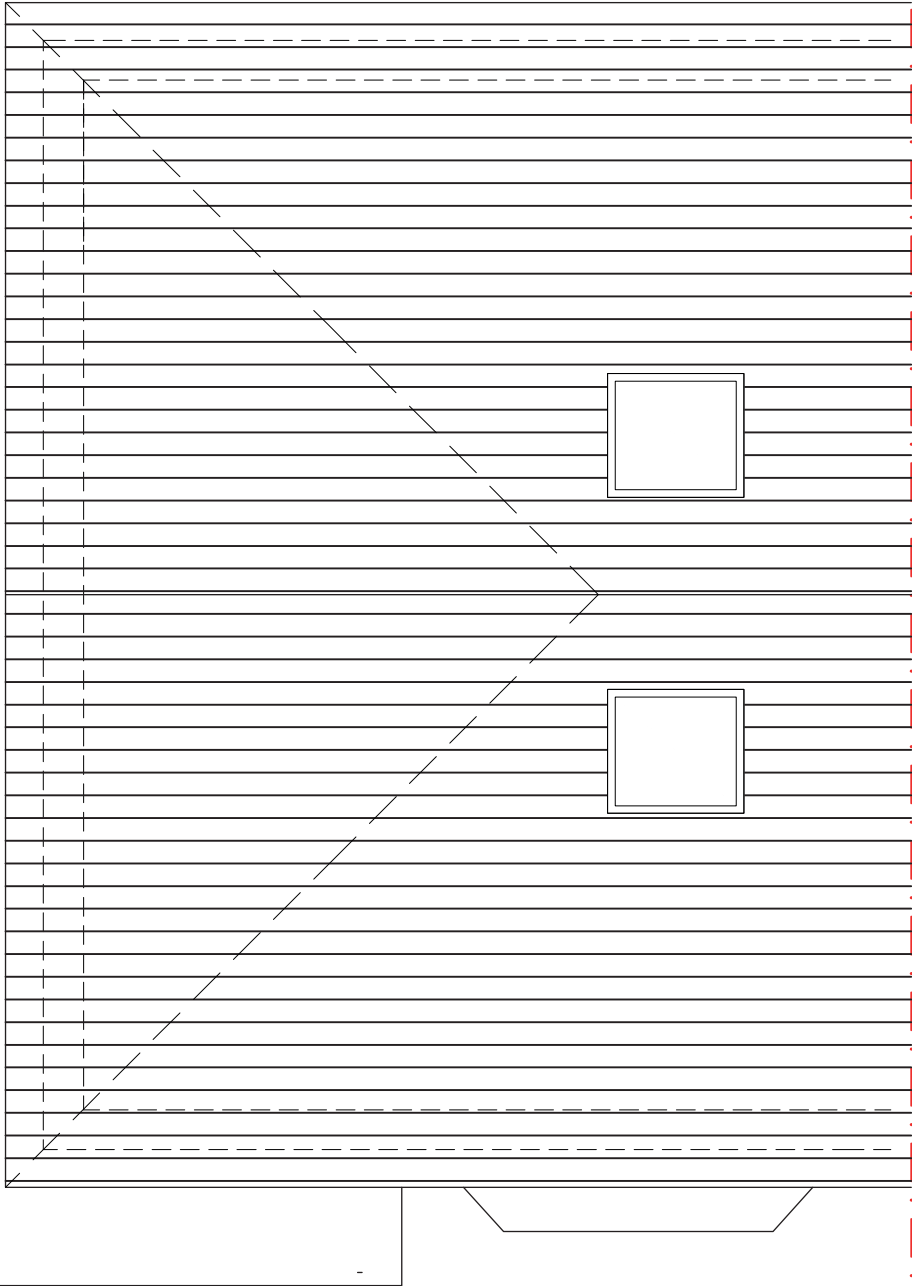

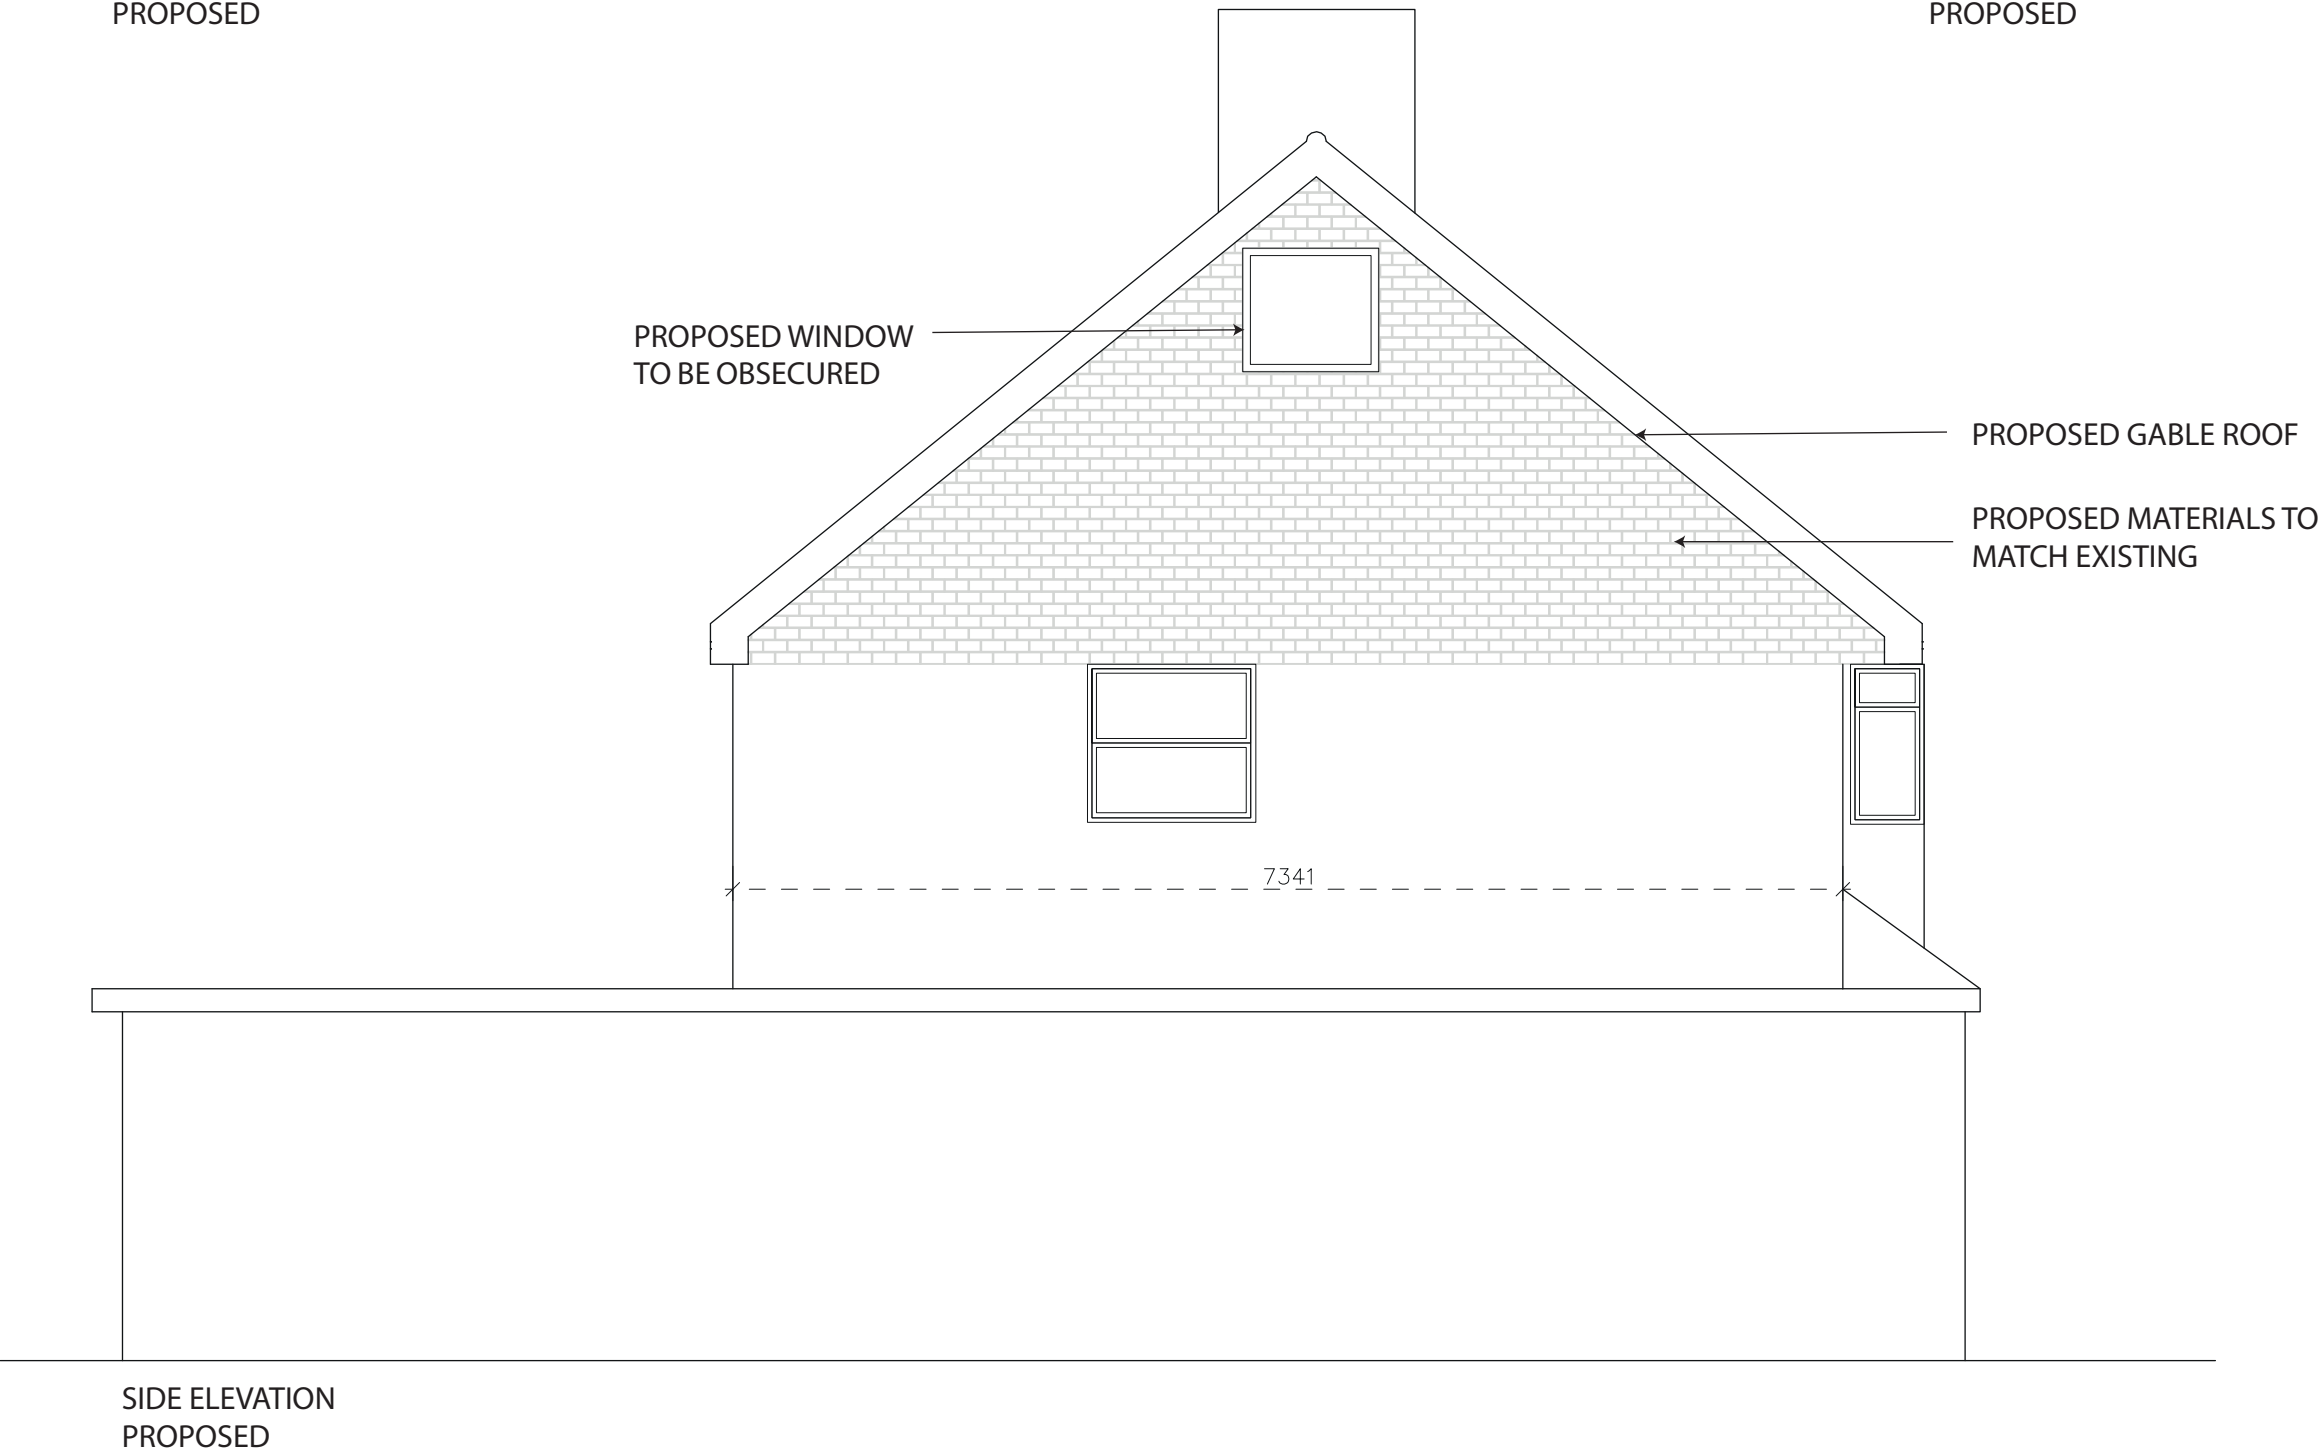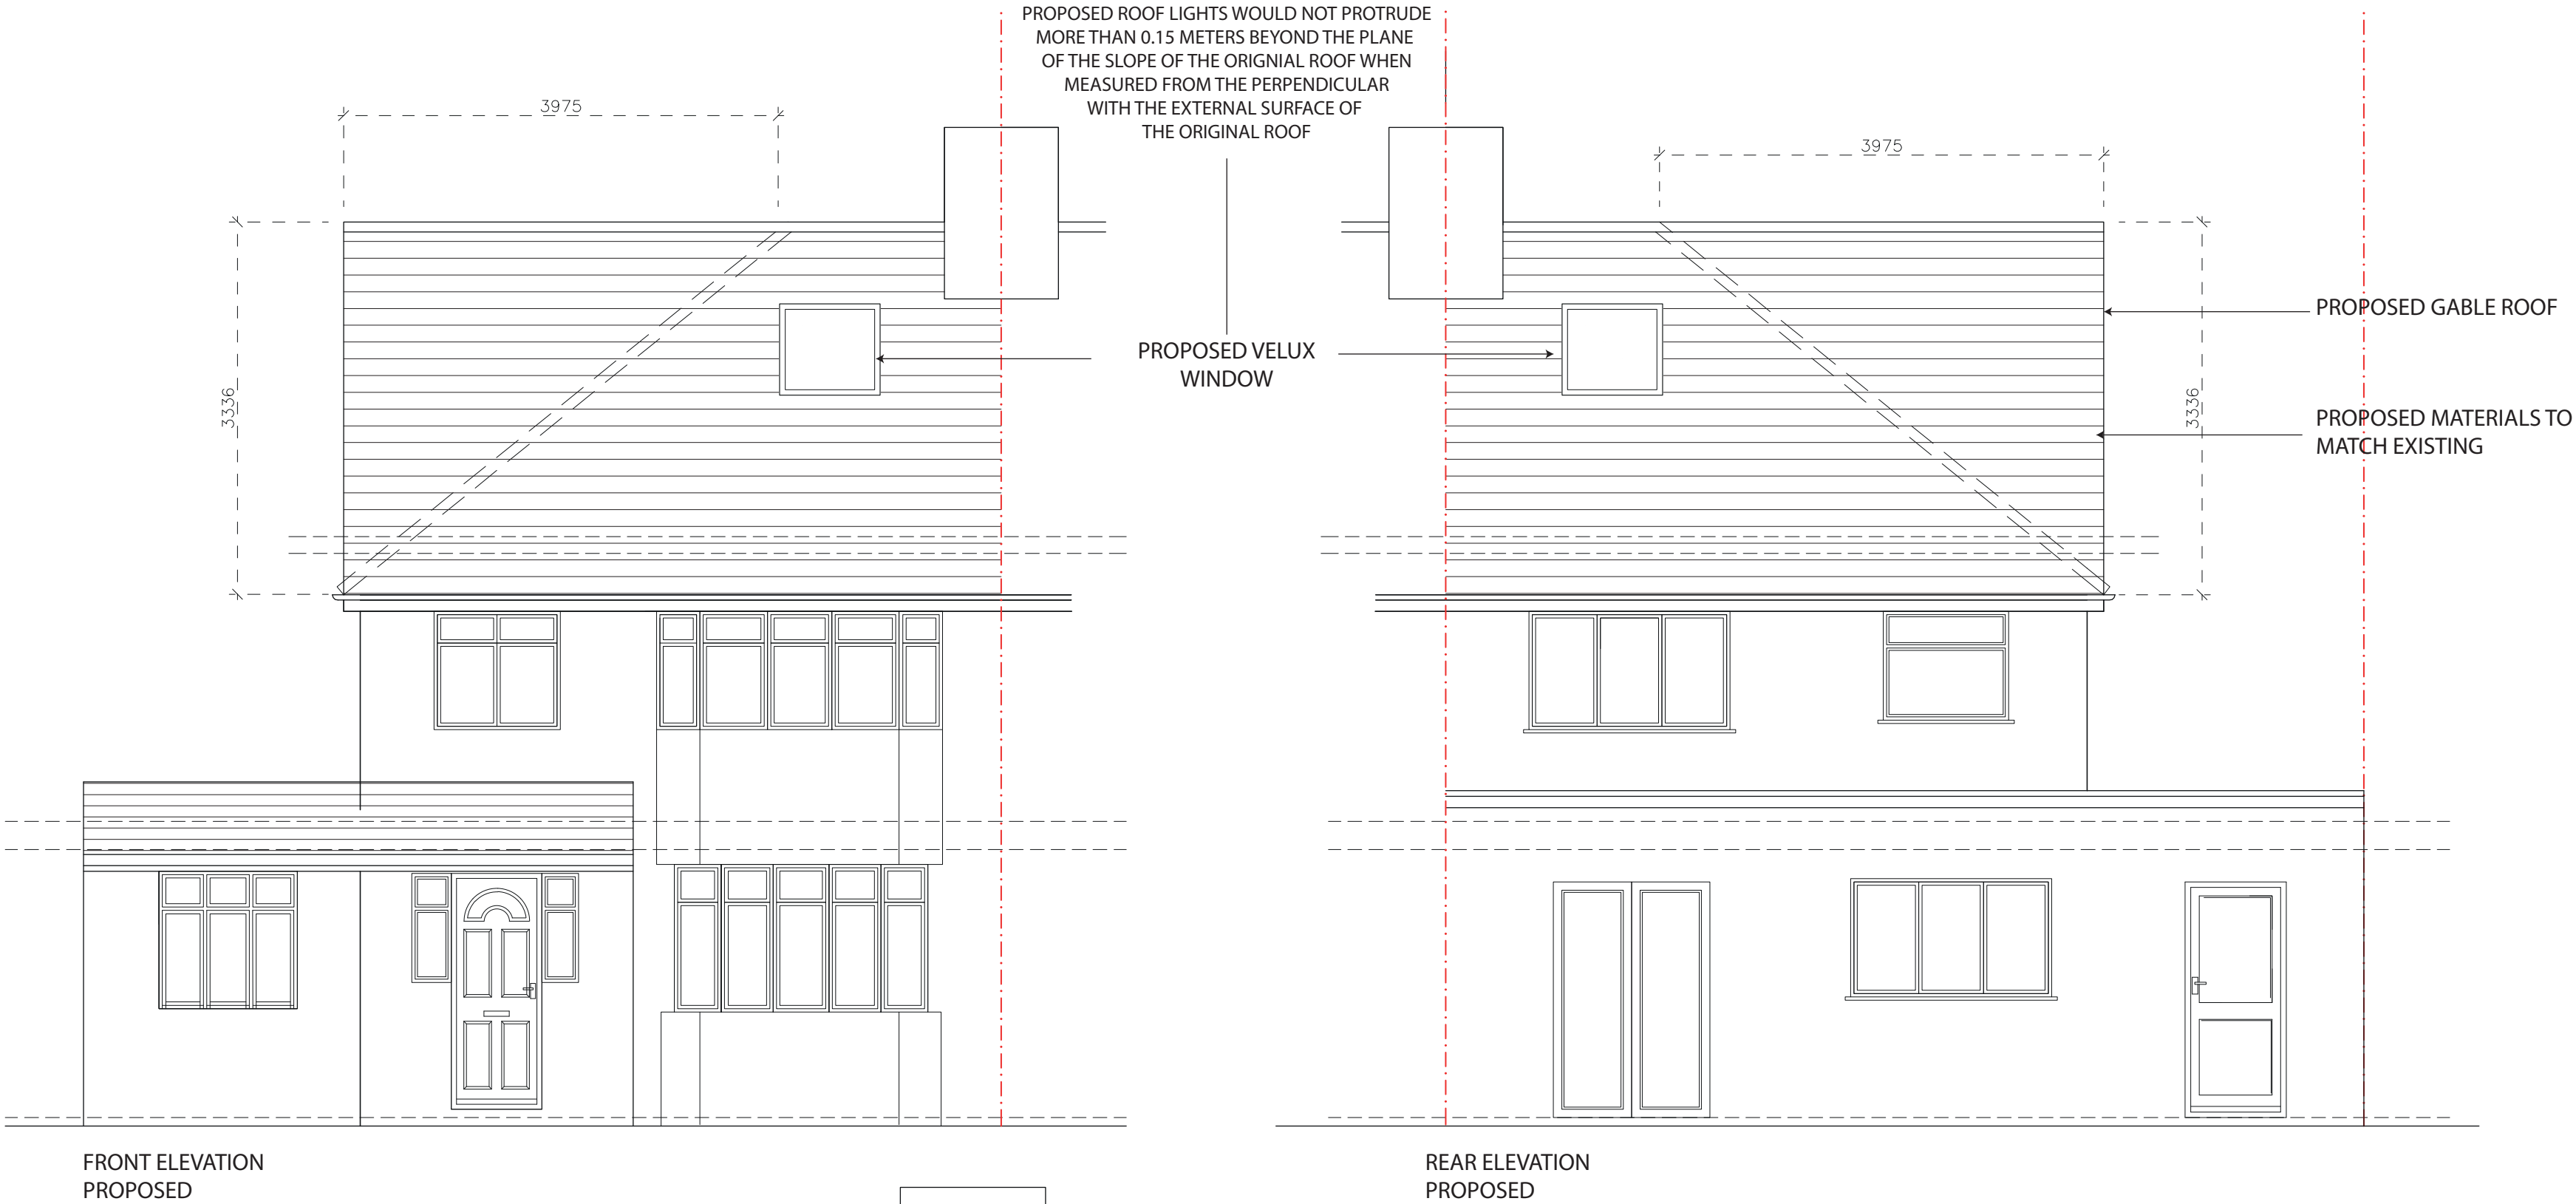

Note:

Hipped Roof to Gable End Volume

D X H X W

$(3.975 \times 3.336 \times 7.341) / 6 = 16.22\text{sqm}^3$

Therefore the loft conversion for hipped roof to gable end falls within permitted development

Notes:

The drawings show design intent only, all dimensions to be checked on site prior to construction or production. Construction details to be confirmed by contractor/ manufacture by submitting fabrication drawings for Designer's approval

Design/ drawings is not to be scaled for production and construction purpose.

All discrepancies and omission on site must be reported to Designer for comment and/or approval prior to commencement of works.

The designs are subject to approval by Statutory Authorities and any necessary alteration should be made of required to comply with statutory requirements and communicated to the Designer.

All design concepts and drawings are the property of Viraj Patel;
No reproductions, adaptations and/or copies may be made without written permission by Viraj Patel.

PROJECT:

LOFT CONVERSION HIPPED ROOF TO GABLE END

CLIENT: MR DALJEET BAGHA
49 HONEYCROFT HILL
UXBRIDGE, MIDDLESEX
UB10 9NQ

TITLE:

PROPOSED ELEVATIONS

STATUS	PLANNING	DESIGNED BY	VP
DATE	15/03/22	Page size:	A2
DRAWING NUMBER	HH/49/105	REVISION	A
		SHEET No.	5

