




Notes
© KLC Architects Ltd
This drawing is solely for the use of the intended recipient and is not to be passed in any form to a third party without our written consent
All errors and omissions to be reported to the Architect.
All areas are approximate and subject to confirmation, Contractor to check all dimensions.
Site boundaries are approximate and are to be confirmed by Land Registry

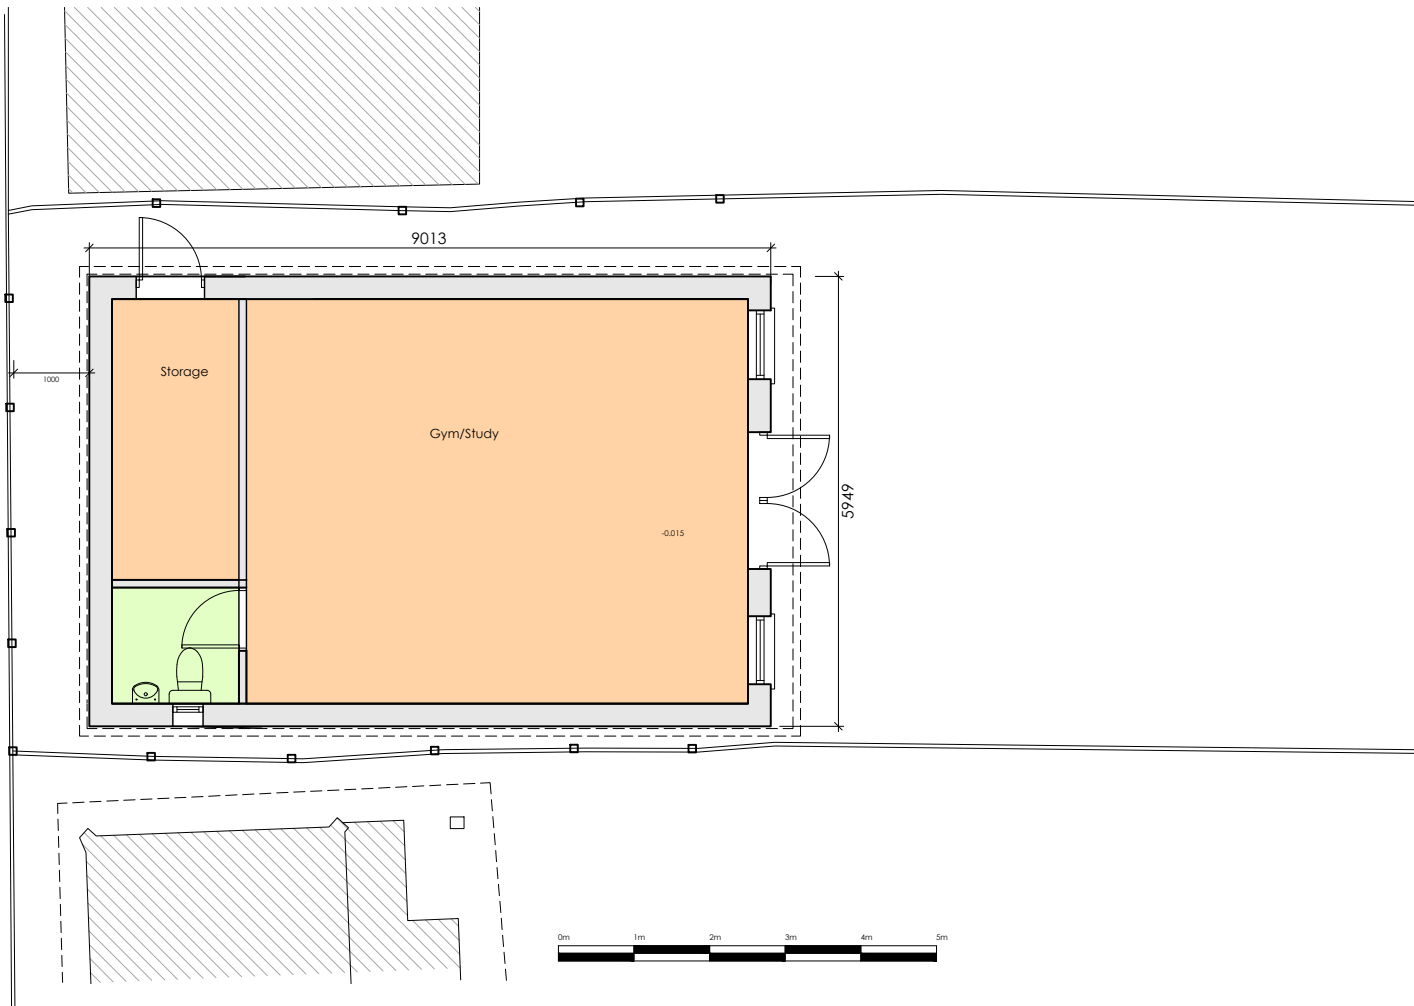

Ground Floor Plan

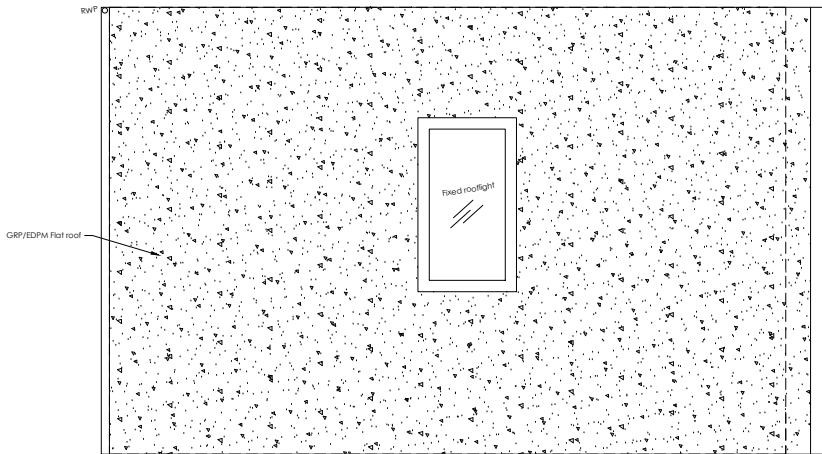

Roof Plan

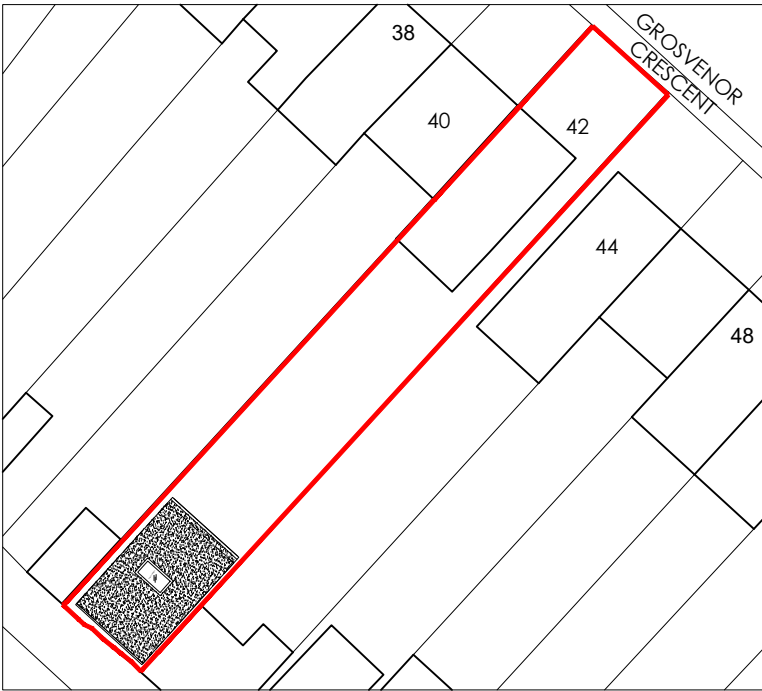

1:500@A3

Revisions		
A	Planner Comments	28.08.2026



KLC ARCHITECTS
RIBA Chartered Architect
Architecture, Planning Permission, Interior
Design & Developments
tel: 02034758040
email: design@klc-architects.com

Project

Outbuilding
42 Grosvenor Crescent, Hillingdon

Title

Proposed Plans

Scale	Date	Drawn by
1:100 @ A3	July 26	MK
Job Number	Drawing Number	Revision
286	286-0-04	A