



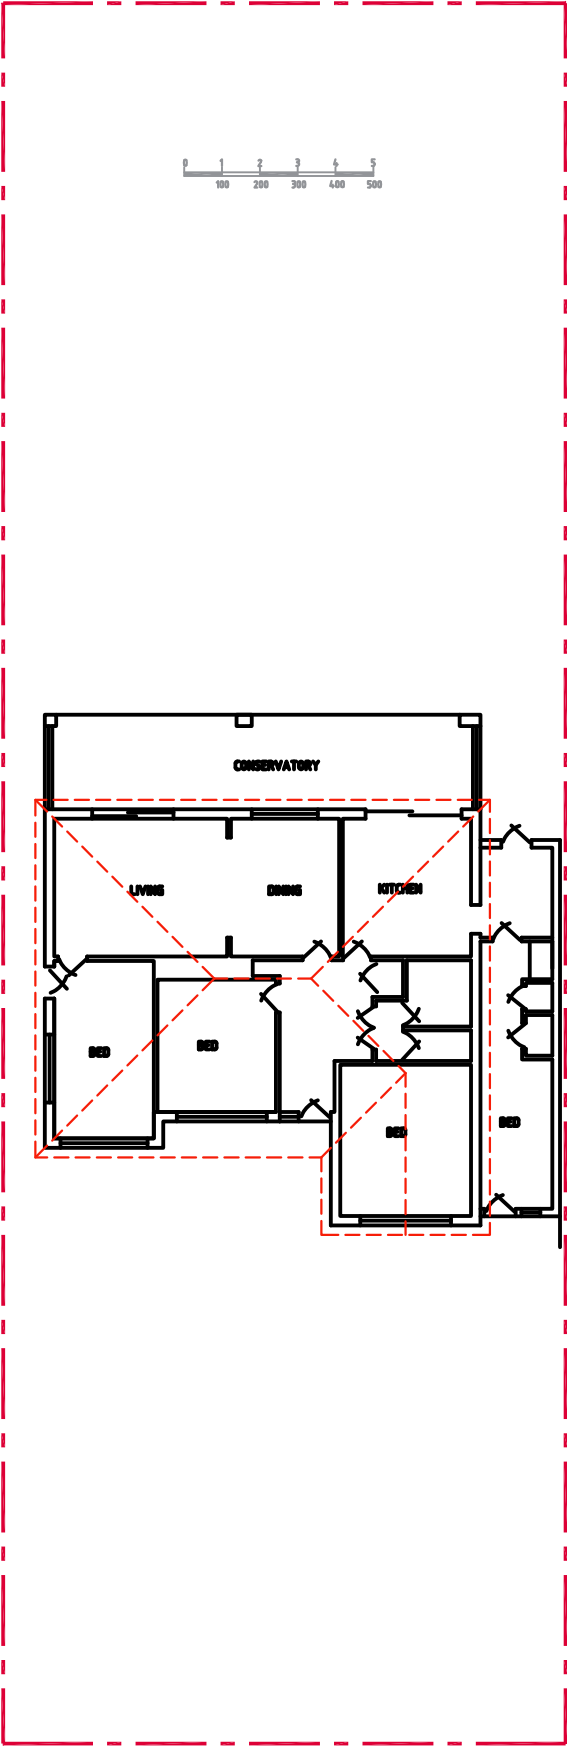

EXISTING BLOCK PLAN
1:200 @A3

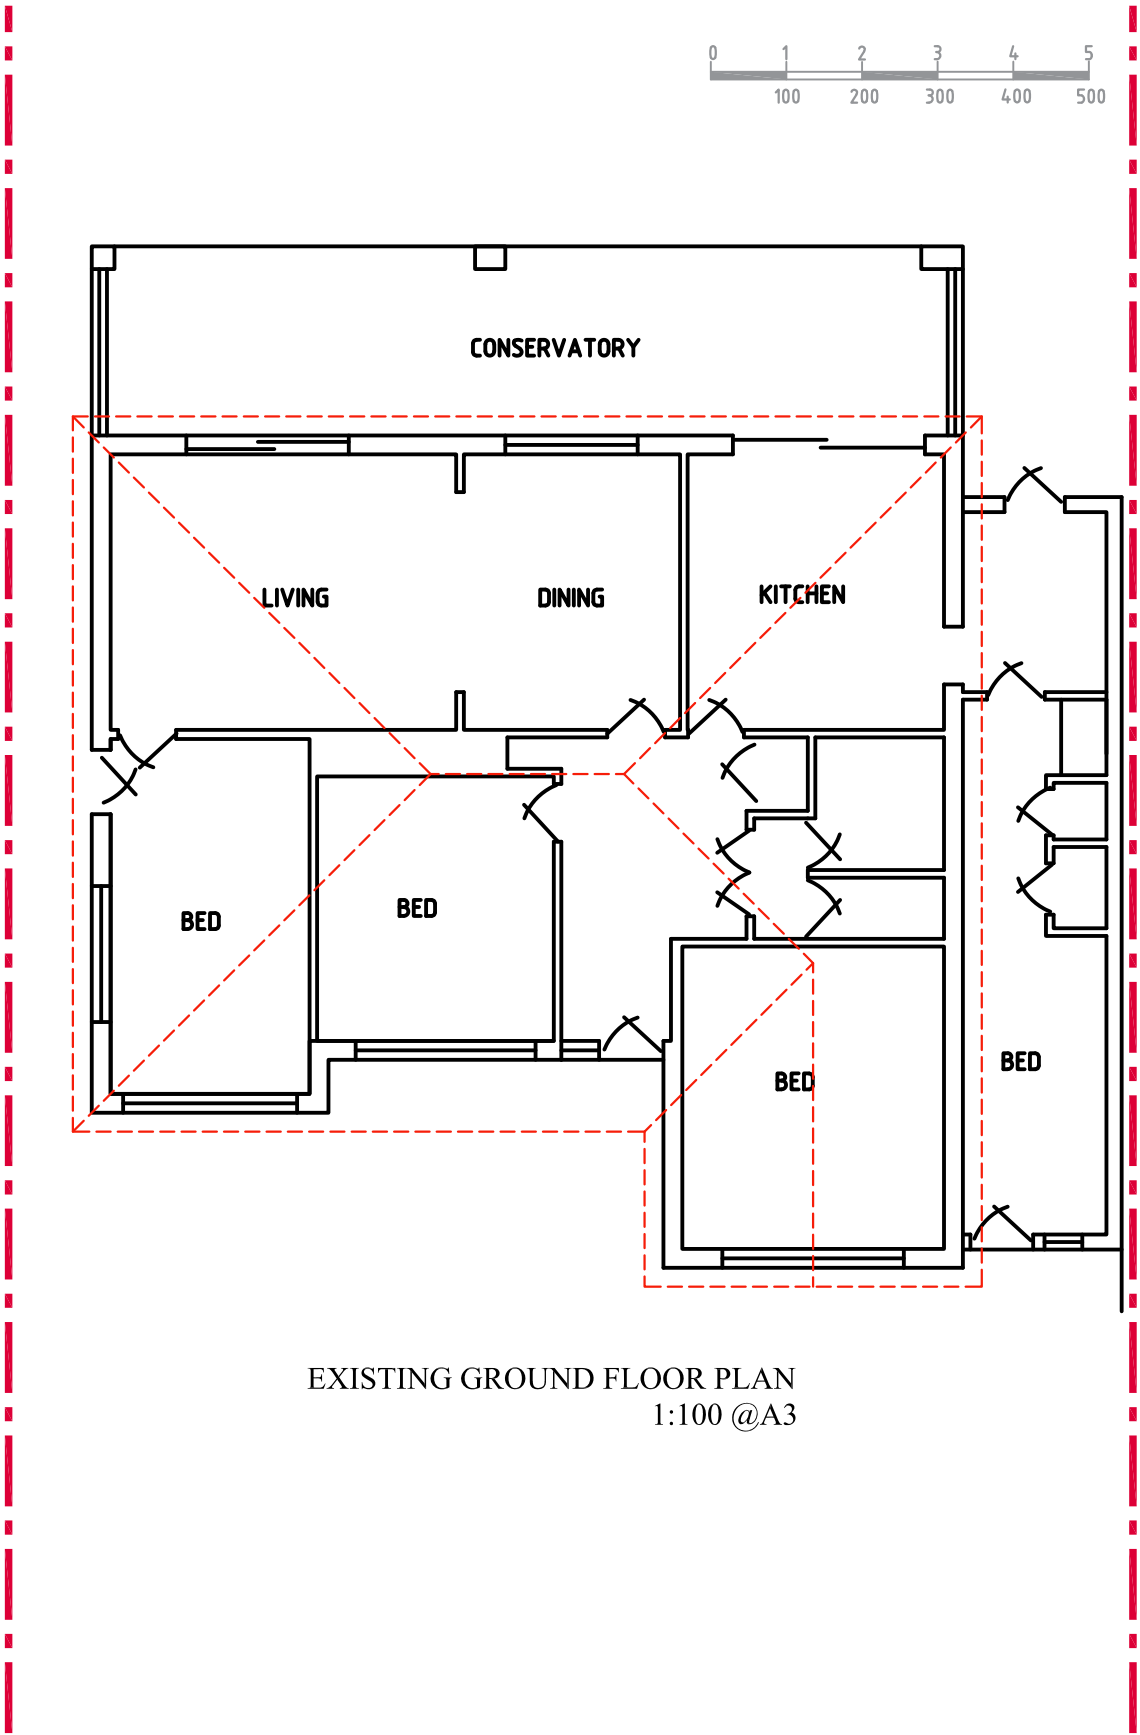

EXISTING GROUND FLOOR PLAN
1:100 @A3



EXISTING FRONT ELEVATION
1:100 @A3

PROJECT PROPOSED ADDITION OF NEW FIRST FLOOR	REVISIONS				SITE. 123 Charville Lane Hayes UB4 8PD	PROJECT NO: PL/01		SHEET TITLE EXISTING DRAWINGS		CLIENT Mr. Habib	Drawing produced by AWarchitecture Contact: 07934 906060 awarchitecture@yahoo.co.uk
						SCALE as shown @A3	DATE 10/10/2020	DEALT AW	CHECKED AW		
	R. NO	DATED	DESCRIPTION	SIGN							