




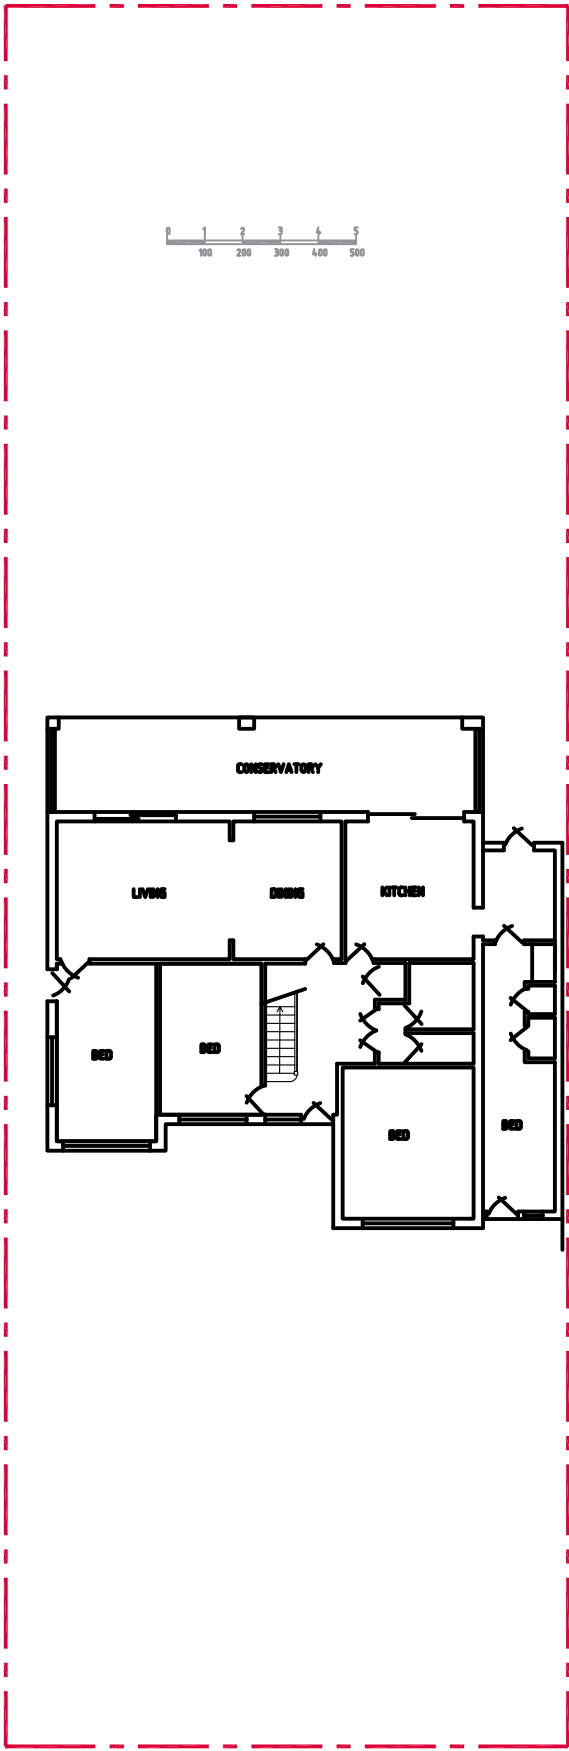


PROPOSED BLOCK PLAN
1:200 @A3

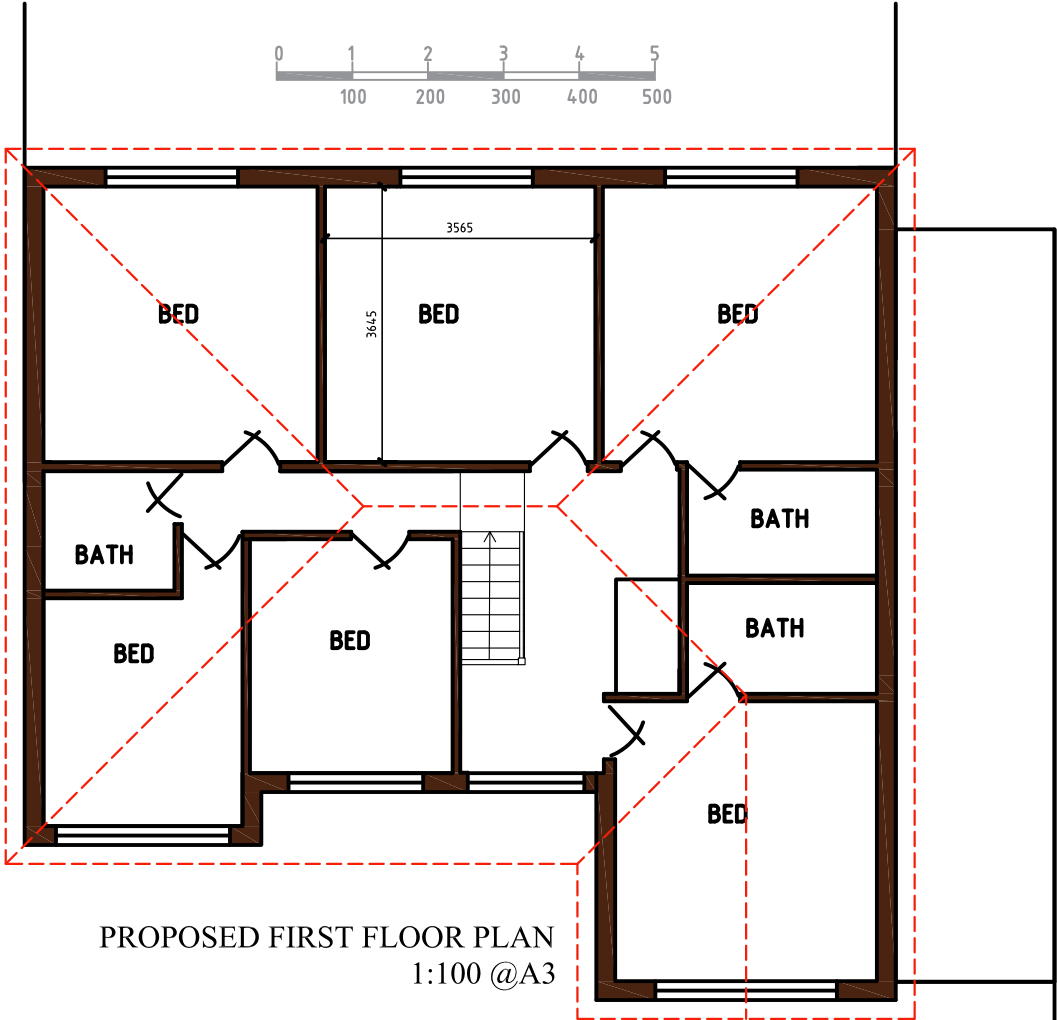

PROPOSED FIRST FLOOR PLAN
1:100 @A3

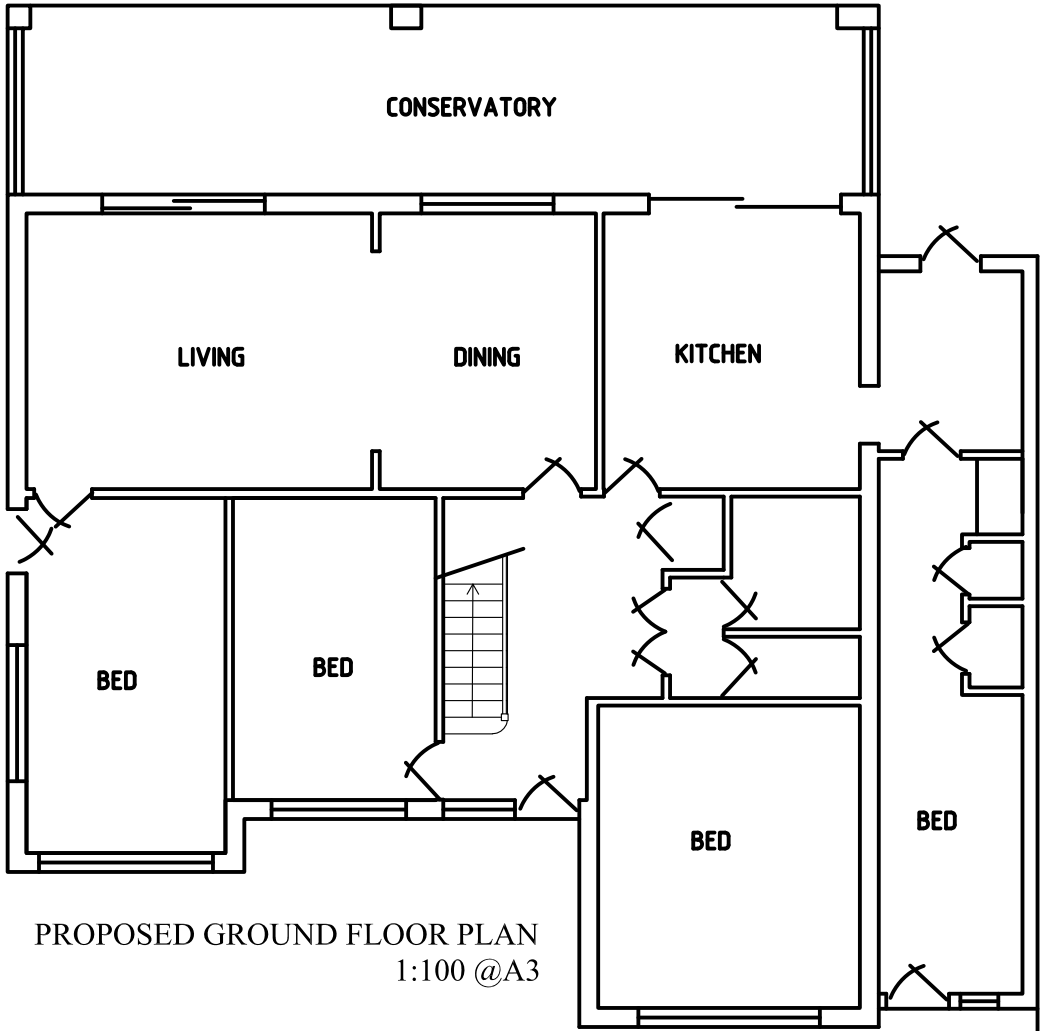

PROPOSED GROUND FLOOR PLAN
1:100 @A3

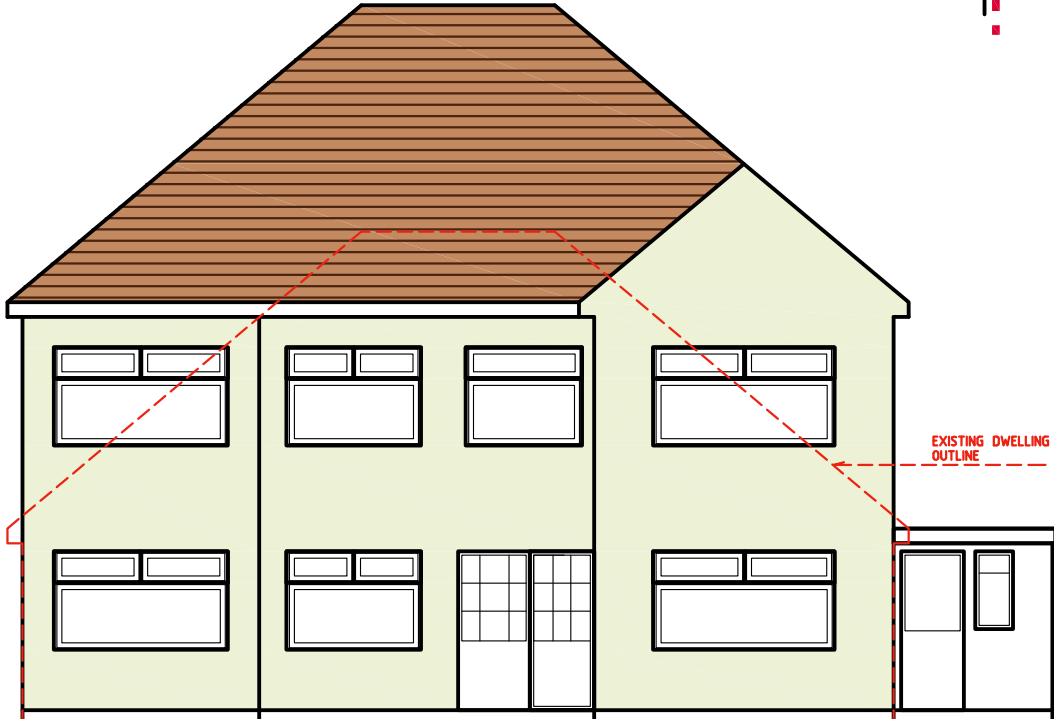

PROPOSED FRONT ELEVATION 1:100 @A3

PROJECT PROPOSED ADDITION OF NEW FIRST FLOOR	REVISIONS				SITE. 123 Charville Lane Hayes UB4 8PD	PROJECT NO: PL/02		SHEET TITLE PROPOSED DRAWINGS		CLIENT Mr. Habib	Drawing produced by A Warchitecture Contact: 07934 906060 awarchitecture@yahoo.co.uk
						SCALE as shown @A3	DATE 10/10/2020	DEALT AW	CHECKED AW		
	R. NO	DATED	DESCRIPTION	SIGN							