


General Notes:
All dimensions are in millimeters unless noted otherwise.
All dimensions to be verified on site.
For any discrepancies and omissions, it is recipient's responsibility to verify the same specifically with the designer.
The copyright of this drawing is held by Arch-lucid. No unauthorized use or copies are permitted without our consent.



Arch-Lucid
Architectural Services
Contact: 07774463374
Email: info@archlucid.com


Client:
Aladdin Saleh
Project Title:
Loft Conversion
Project Address :
36 Morgans Lane, Hayes UB3 2UB, UK

Drawing Title	Date: 18.06.2021	
EXISTING GROUND & FIRST FLOOR PLANS		
Scale 1:100		A3
Drawn By: QA/SAR	Checked By: Ali	Approved By: AS
Drawing No. AL21/ML/001		Revisions 00

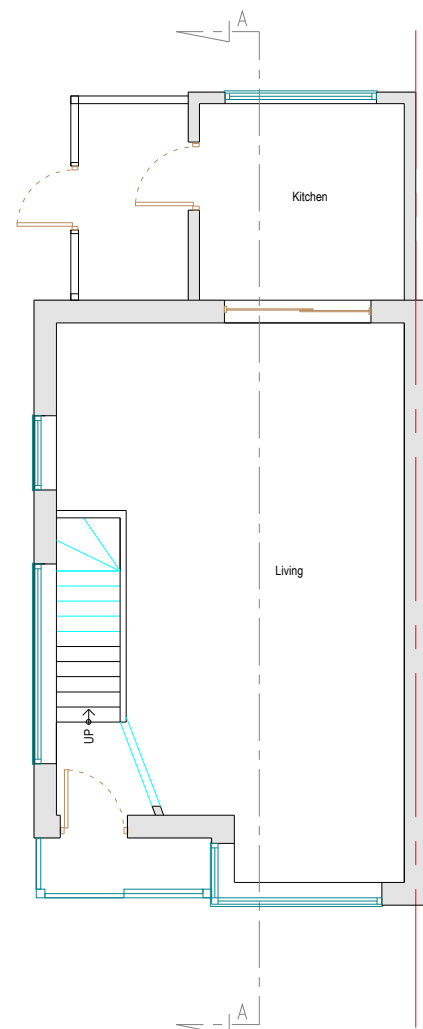


4 GROUND FLOOR EXISTING PLAN
SCALE 1:100 @ A3

0 1 2 3 4 5 10M

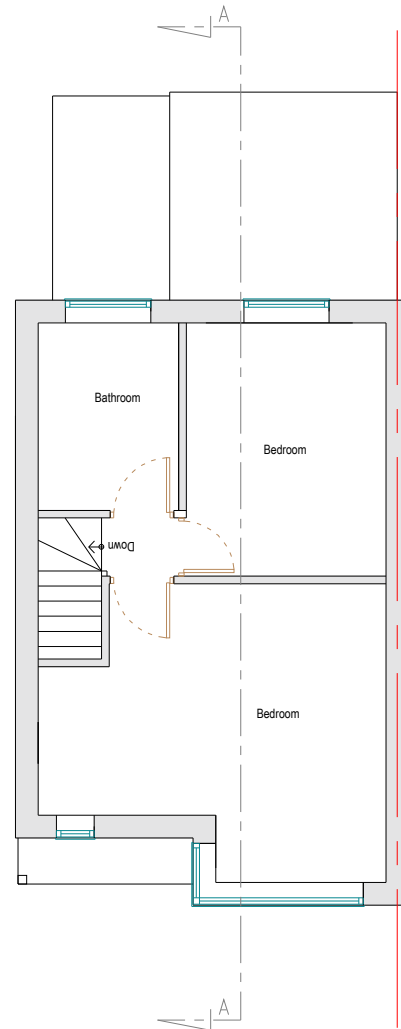


5 FIRST FLOOR EXISTING PLAN
SCALE 1:100 @ A3

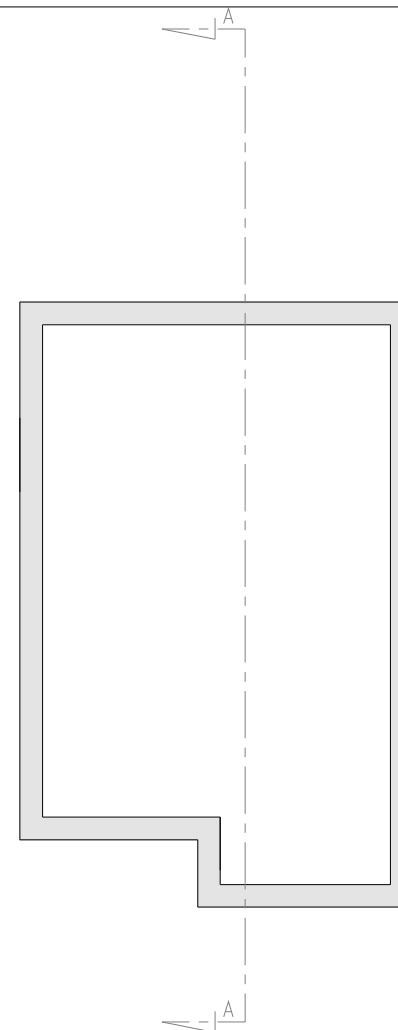


6 LOFT EXISTING PLAN
SCALE 1:100 @ A3

0 1 2 3 4 5 10M

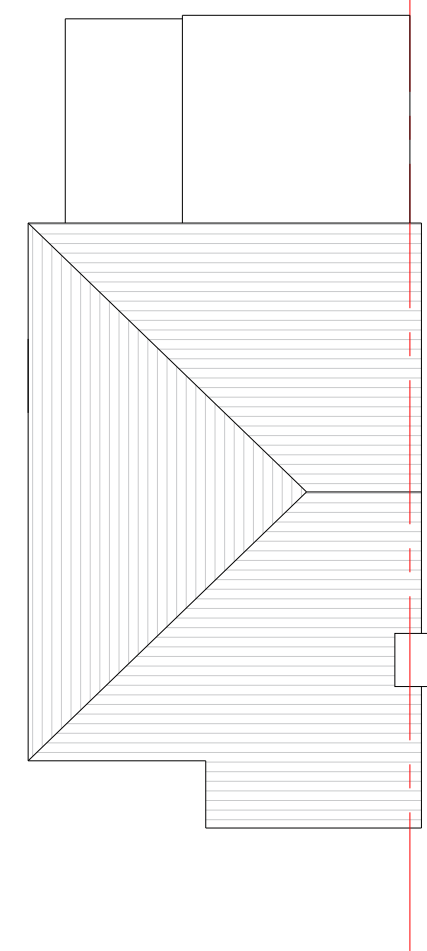

7 ROOF FLOOR EXISTING PLAN
SCALE 1:100 @ A3

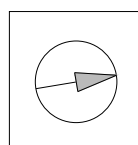

Proposed Existing M.H. Sewage Manhole overhead line JOISTS DEMOLISH