


General Notes:  
All dimensions are in millimeters unless noted otherwise.  
All dimensions to be verified on site.  
For any discrepancies and omissions, it is recipient's responsibility to verify the same specifically with the designer.  
The copyright of this drawing is held by Arch-lucid. No unauthorized use or copies are permitted without our consent.





Arch-Lucid  
Architectural Services  
Contact: 07774463374  
Email: info@archlucid.com

Client:  
Aladdin Saleh  
Project Title:  
Loft Conversion  
Project Address :  
36 Morgans Lane, Hayes UB3 2UB, UK


|                              |                    |                    |
|------------------------------|--------------------|--------------------|
| Drawing Title                | Date: 18.06.2021   |                    |
| PROPOSED LOFT AND ROOF PLANS |                    |                    |
| Scale<br>1:100               |                    | A3                 |
| Drawn By:<br>QA/SAR          | Checked By:<br>Ali | Approved By:<br>AS |
| Drawing No.<br>AL21/ML/001   |                    | Revisions<br>00    |

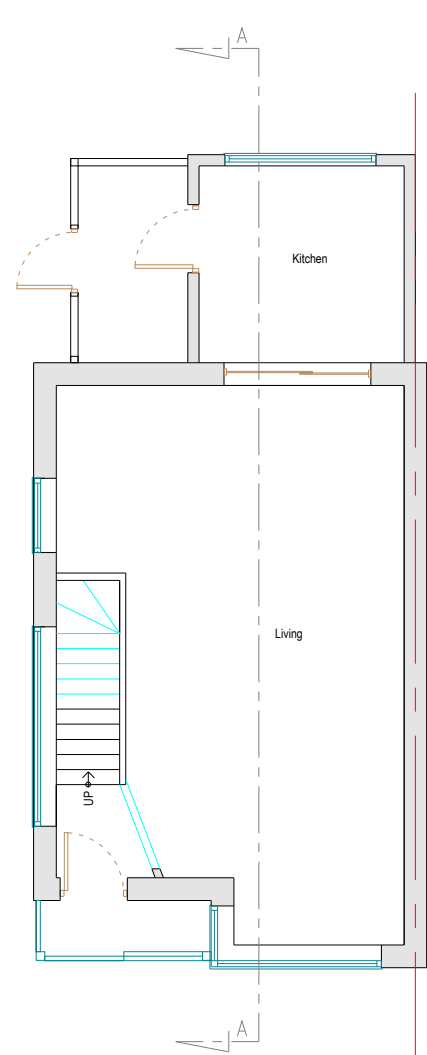



13 GROUND FLOOR PROPOSED PLAN SCALE 1:100 @ A3

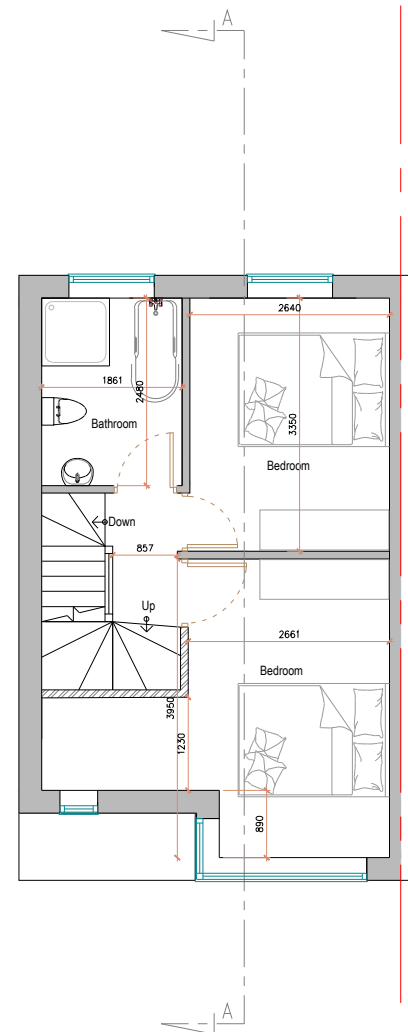 


14 FIRST FLOOR PROPOSED PLAN SCALE 1:100 @ A3

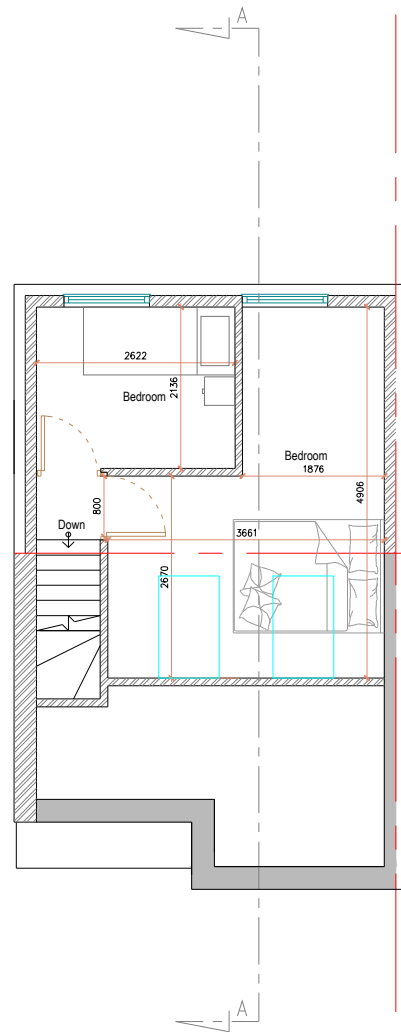

15 LOFT PROPOSED PLAN SCALE 1:100 @ A3

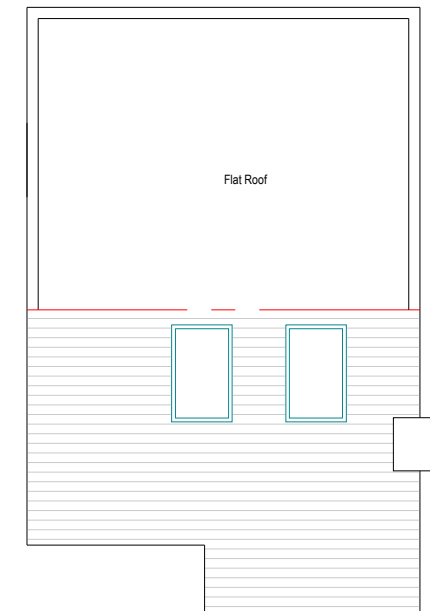 

16 ROOF FLOOR PROPOSED PLAN SCALE 1:100 @ A3

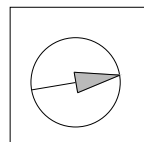

Proposed Existing M.H. Sewage Manhole overhead line JOISTS DEMOLISH